



Contractor to check all Dimensions on site prior to ordering materials / commencing work.Do Not Scale from this Drawing - If in doubt then please ask

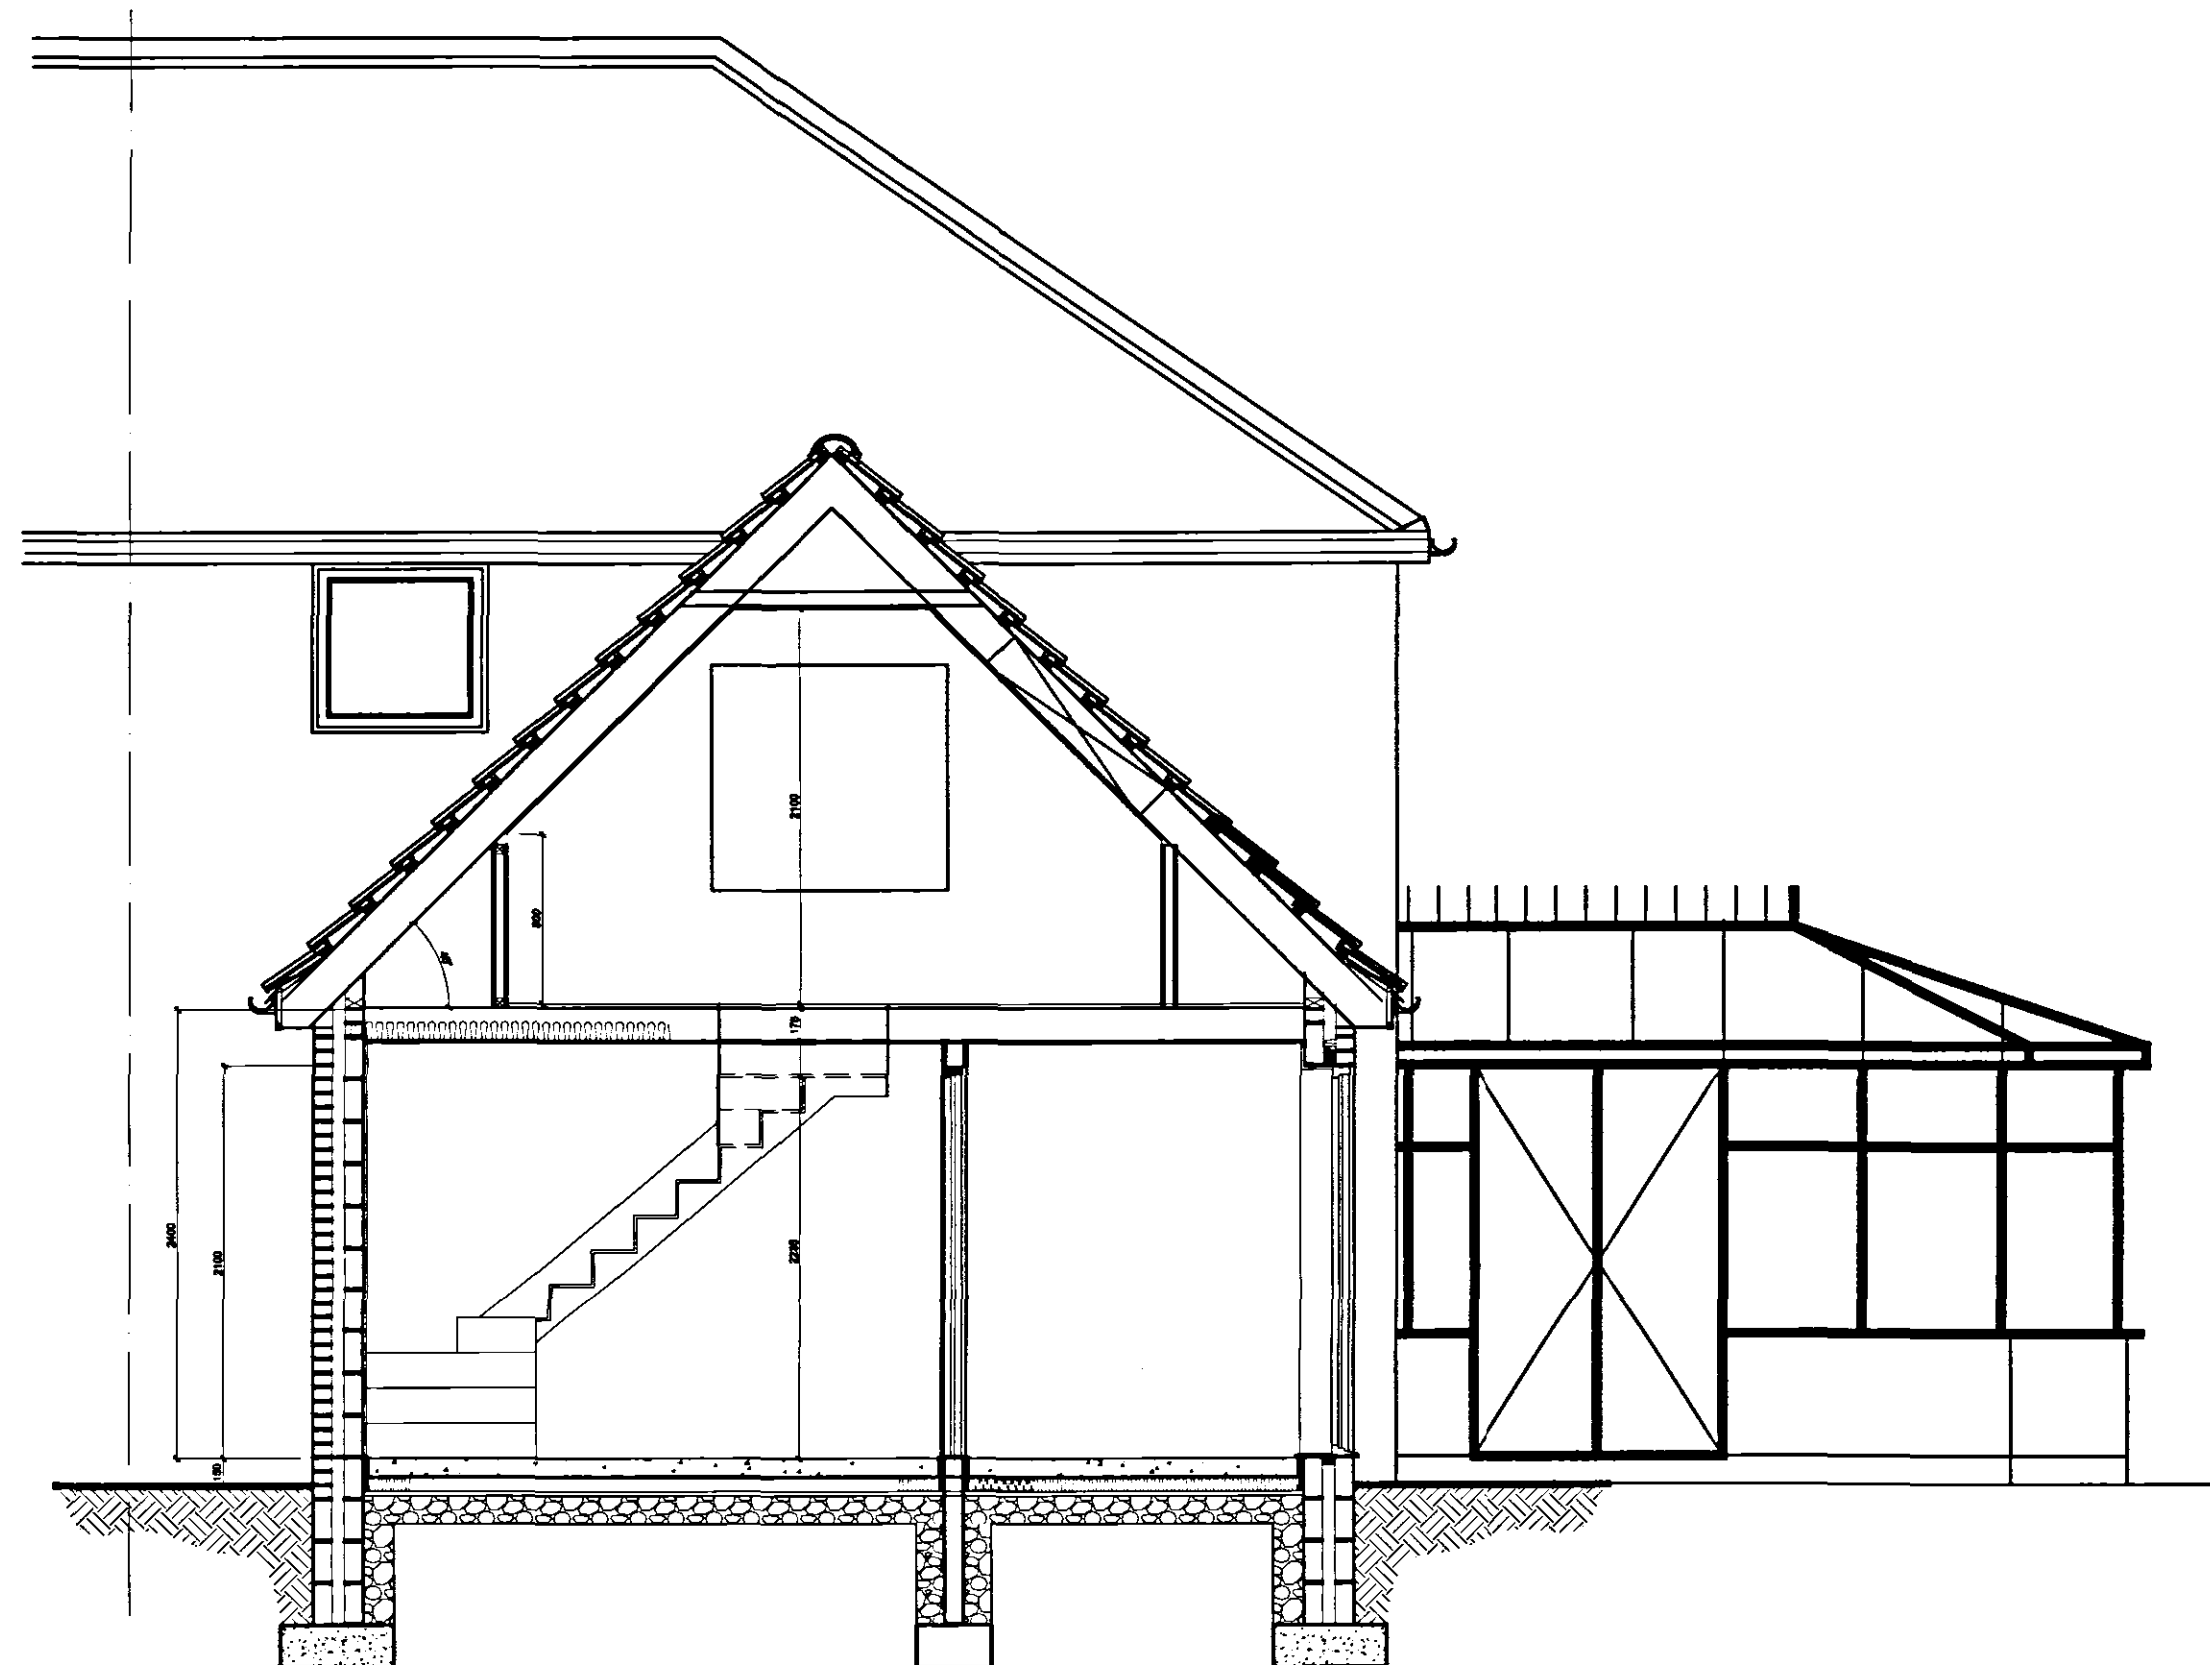

Proposed Section
Scale 1: 25

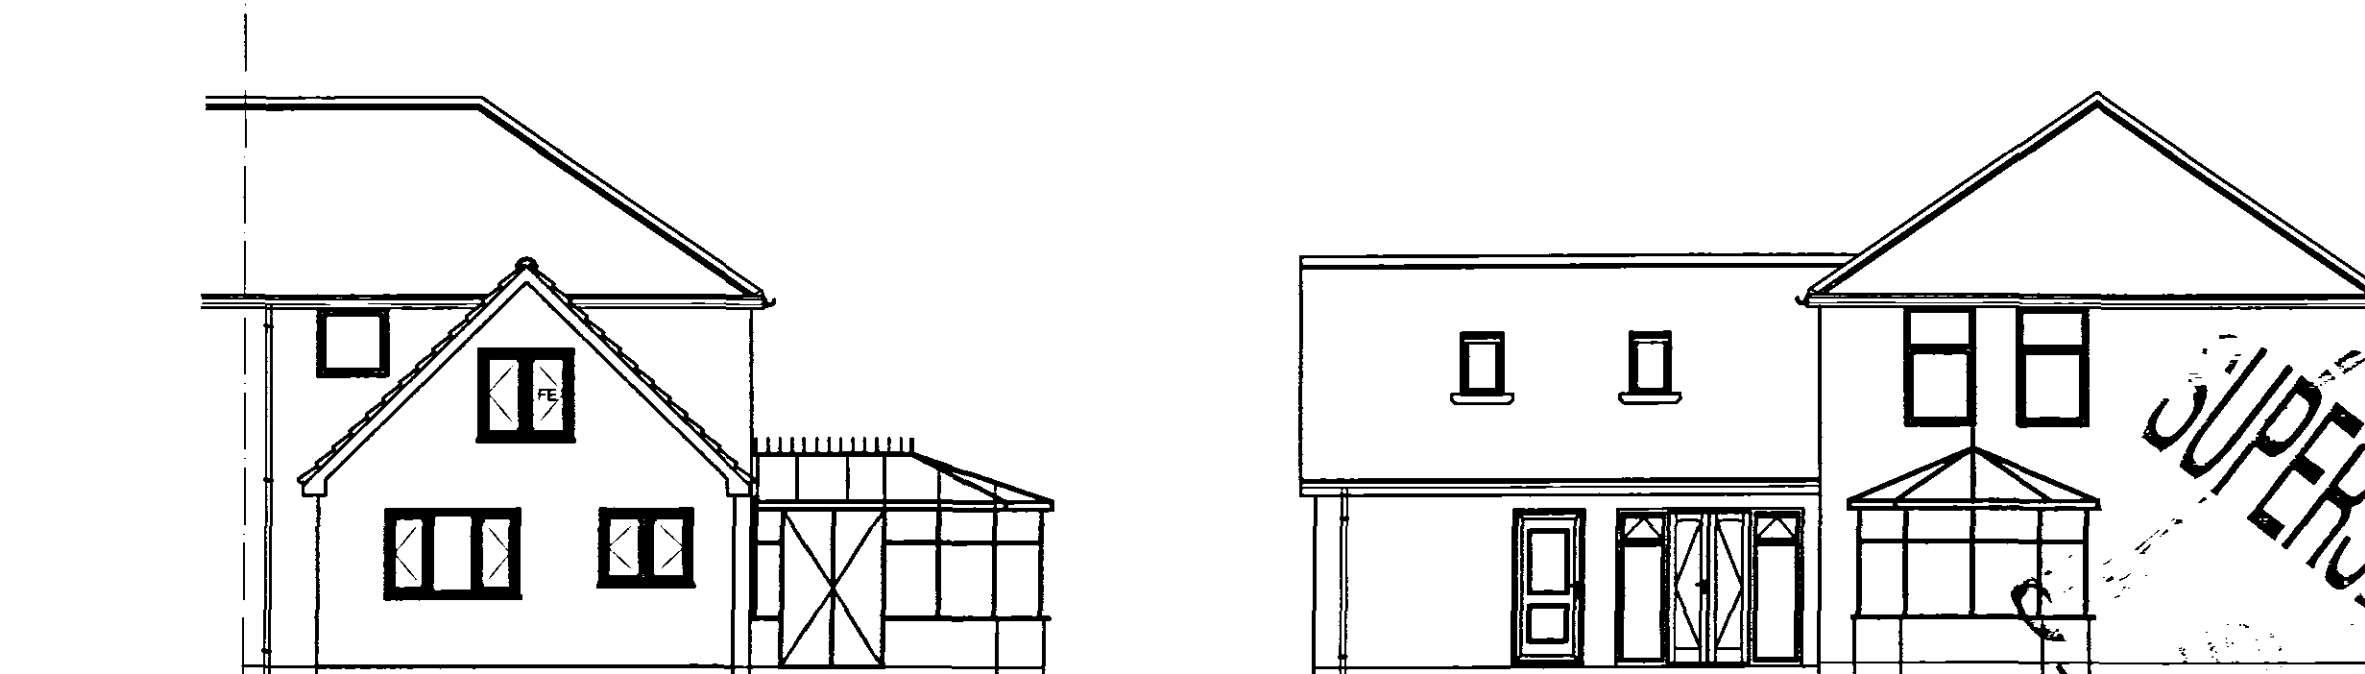

Proposed Rear Elevation
Scale 1:100

Proposed Side Elevation
Scale 1:100

PLEASE NOTE:
Due to areas of the structure being covered, unexposed or otherwise inaccessible the notes / specifications of existing materials are subject to confirmation of site when it is feasible to expose the relevant areas of construction.

rev "A" - 02.08.07 - Amended to suit SHDC
Planning Dept's comments

GENERAL CONDITIONS
Contractors are responsible for checking all dimensions on site when work commences and before ordering any materials. Any discrepancies should be brought to the attention of the Client for remedial action before commencing further.

All details shown are based on typical site conditions for that area, any abnormal conditions should be brought to the attention of the Client and Local Authority.

The notes shown are mainly to cover the requirements of Building Regulations and should not be treated as full specification.

No allowance has been made for any Structural Calculations, a "SAP" calculation, Soil Investigation or Flood Risk Assessment. If deemed fit for purpose, then these will be chargeable extra. All steel beam sizes shown on drawings are all subject to confirmation from Structural Engineer.

All materials not specified in the Bill of Materials suitable for the work proposed and be fit for purpose. All work to be in accordance with good building practices and all necessary BS codes for Workmanship on Building Sites.

**Client : Mr M Sheanon
3 Bridge Road,
Little Sutton
Spalding
PE12 9EG**

Site : **Proposed Loft Conversion**



Date : nov05	Scale : As Noted
--------------	------------------

Drawing No:
1391-02"A"

SHDC
Planning & Development
04 OCT 2007
Ref: 1340/07