
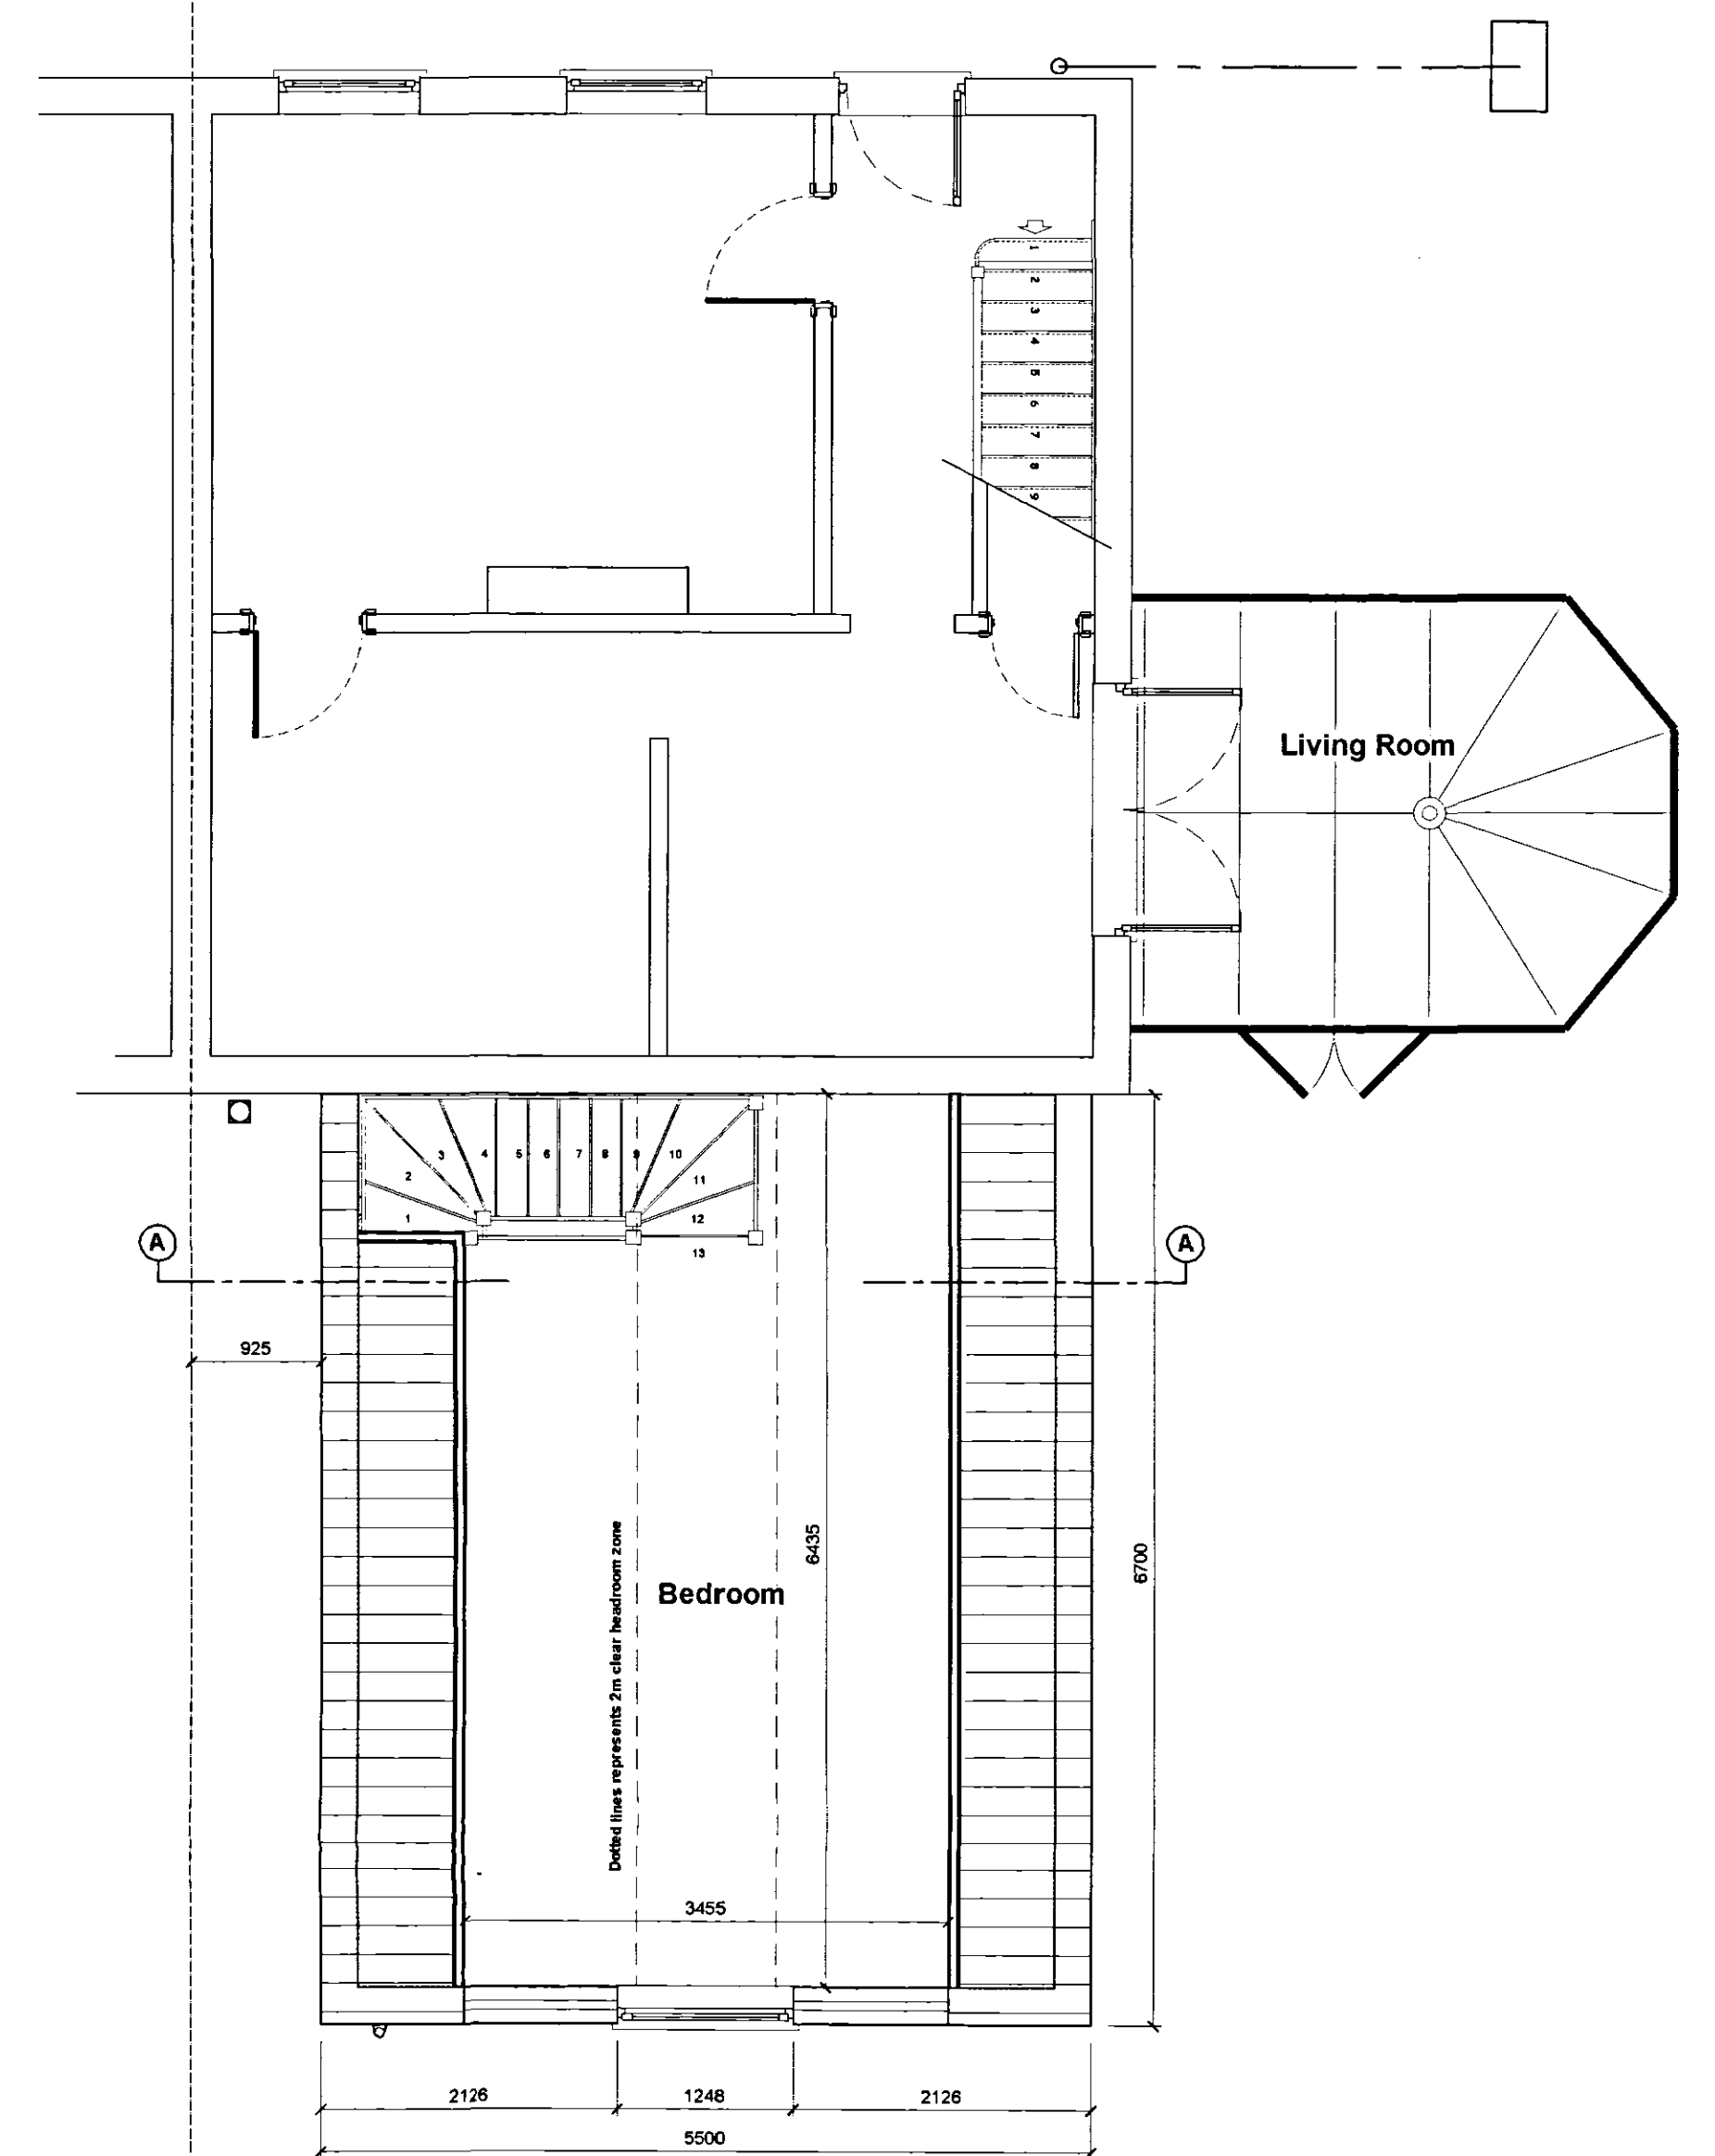
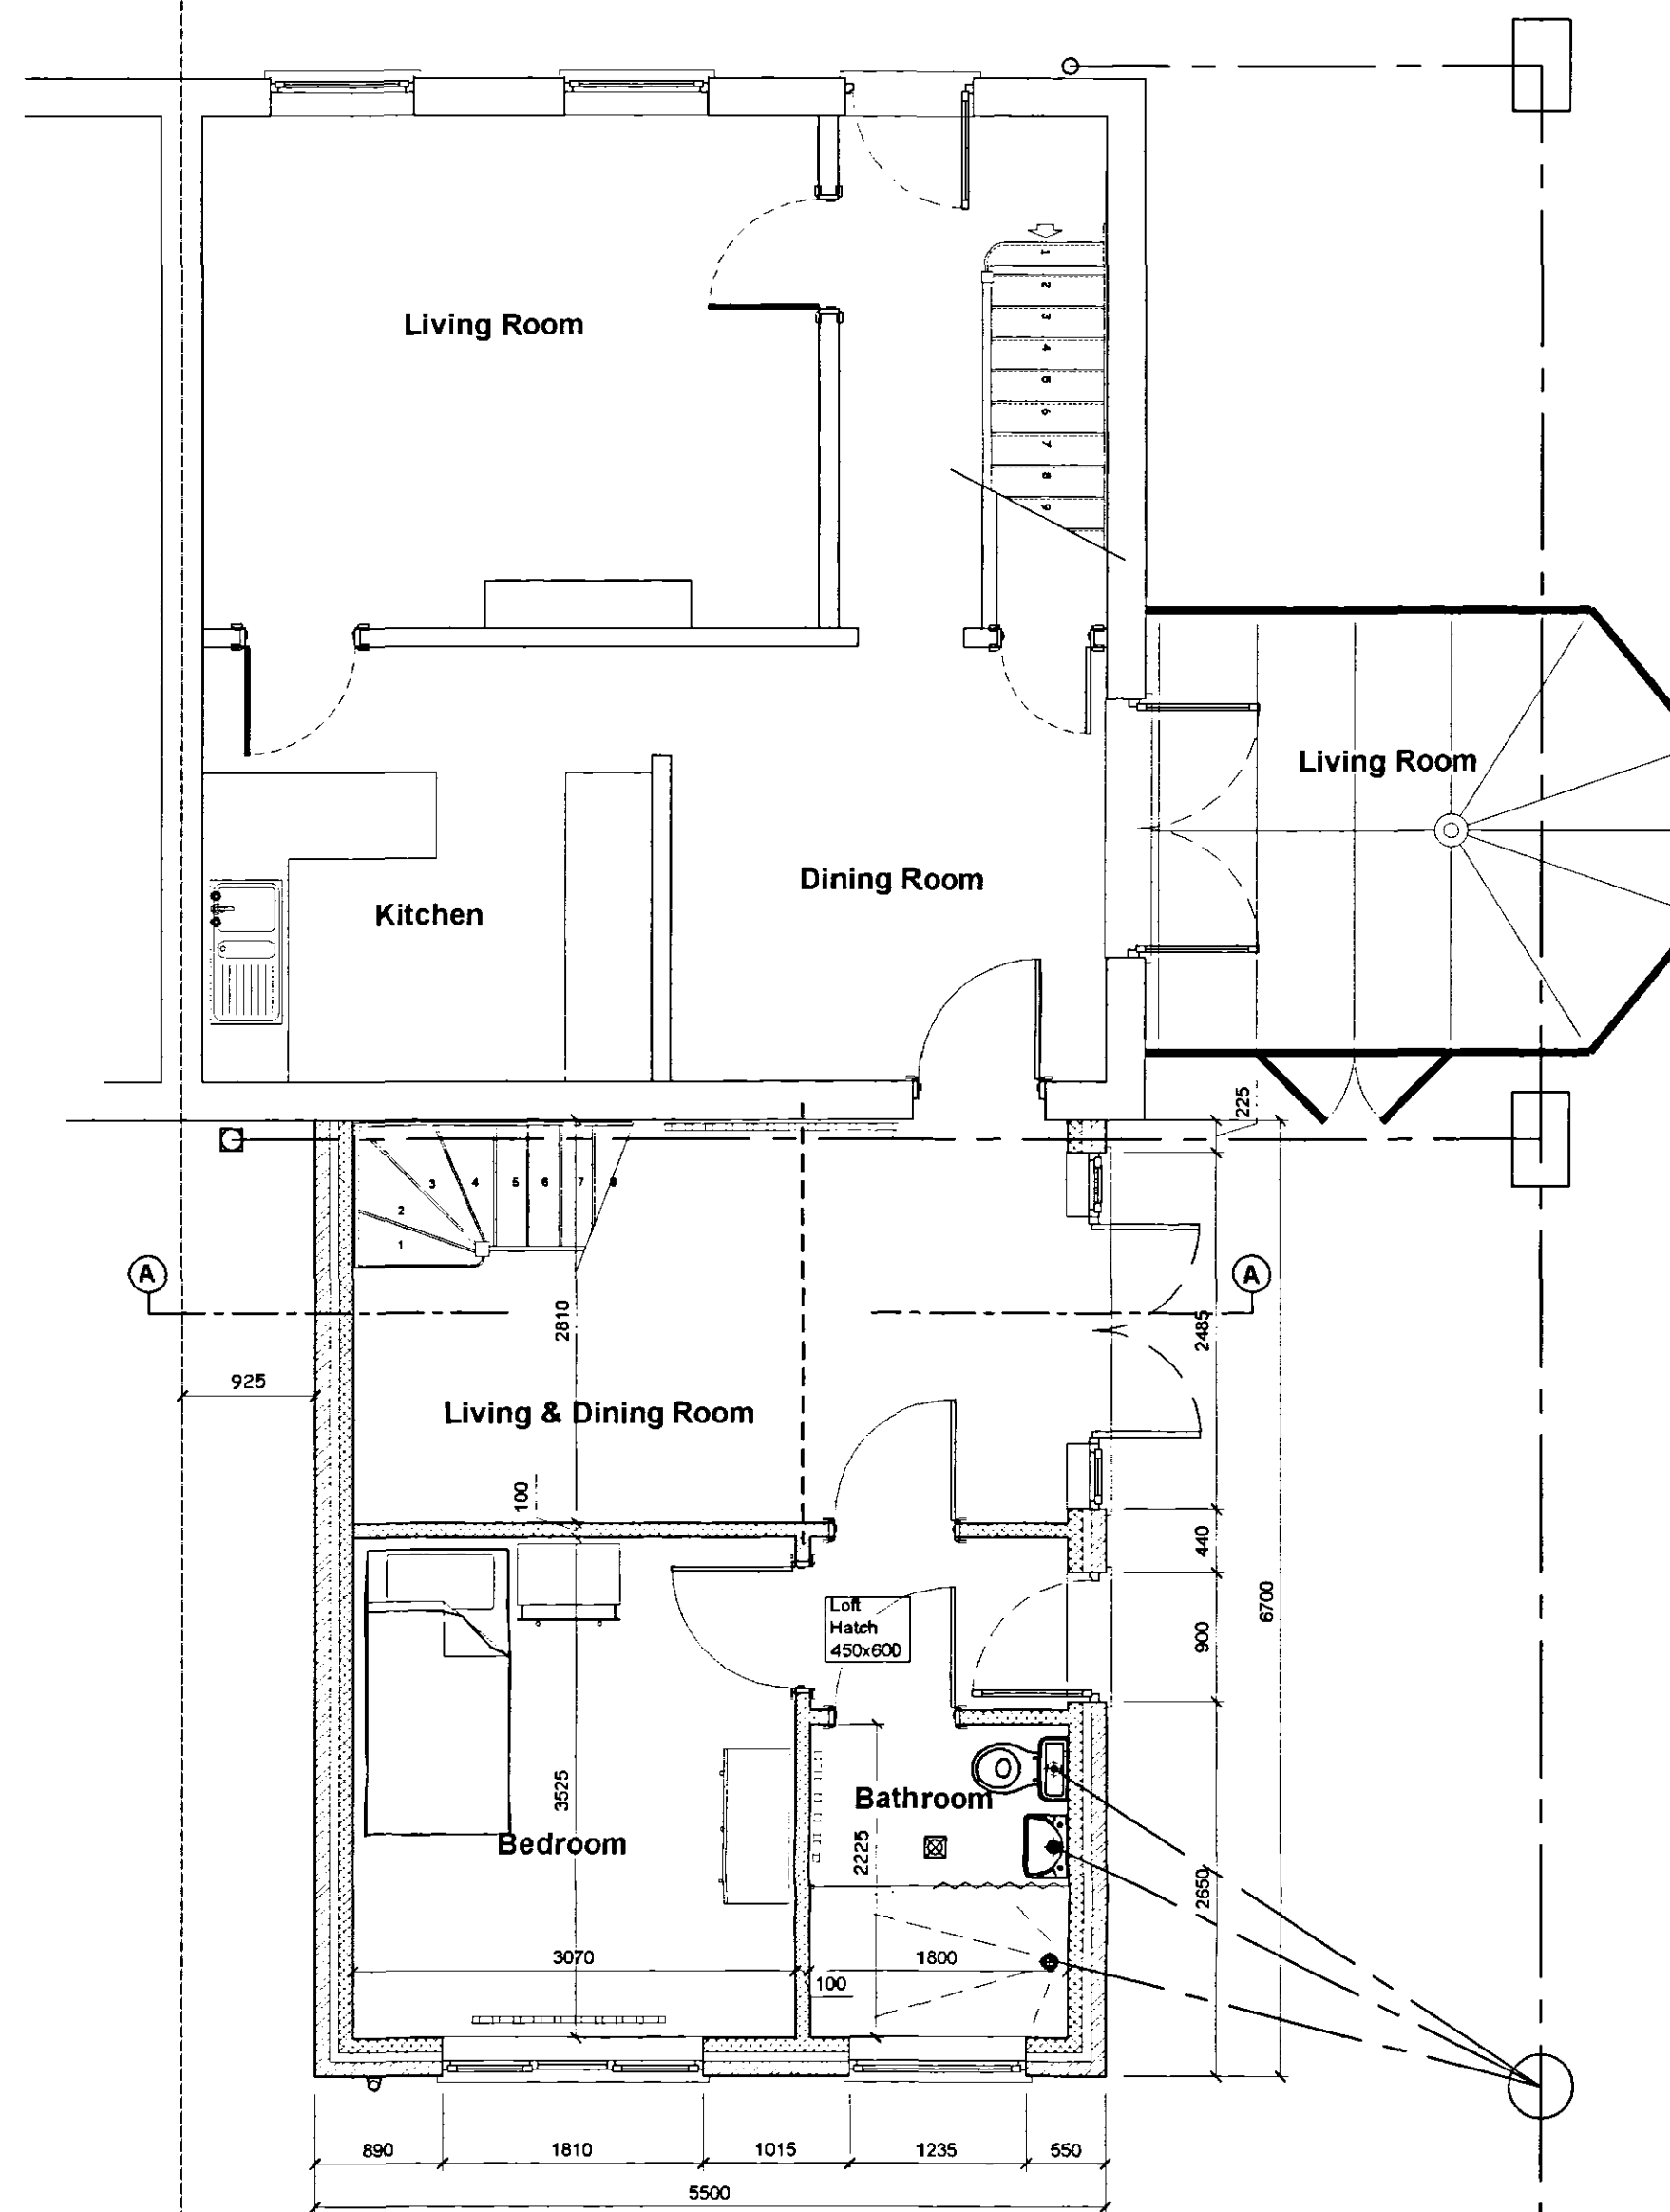


Contractor to check all Dimensions on site prior to ordering materials / commencing work. Do Not Scale from this Drawing - If in doubt then please ask

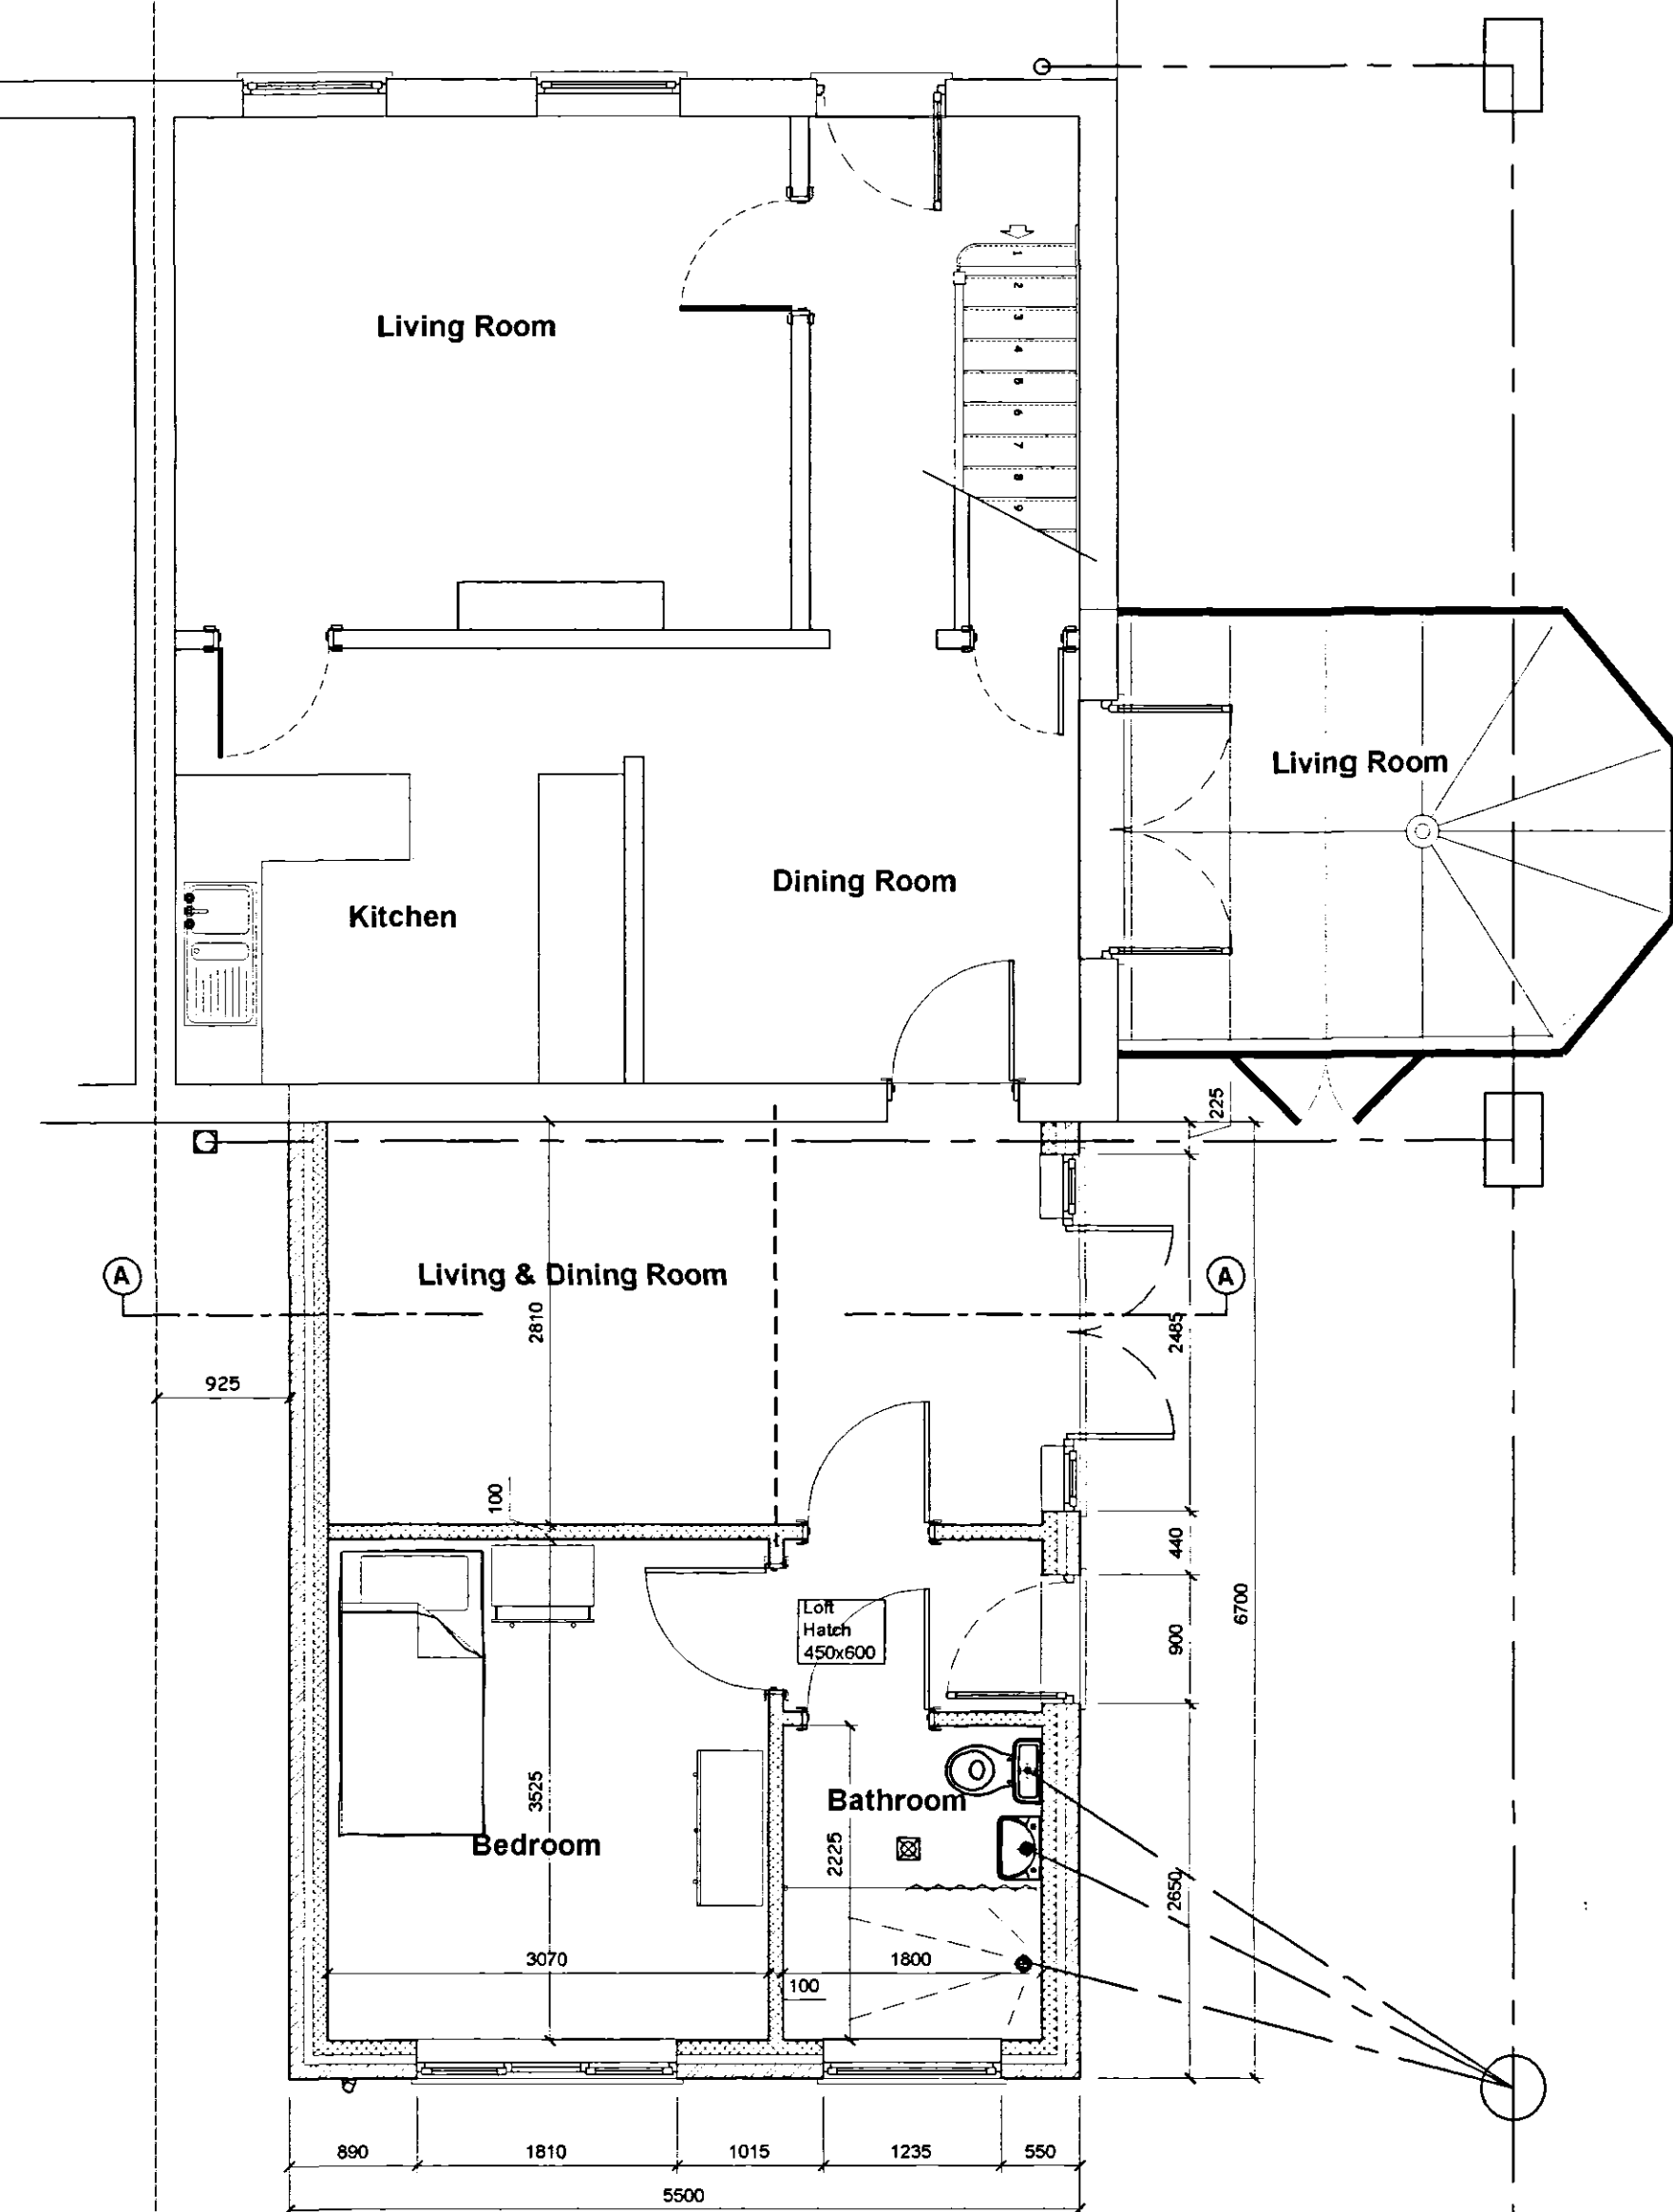

Existing Ground Floor Plan
Scale 1:50

Proposed Ground Floor Plan
Scale 1:50

Proposed First Floor Plan
Scale 1:50

Planning & Development
01 NOV 2007
Ref: 1340/07

rev "A" - 26.10.07 - Existing Elevations added




Client:
Mr M Sheanon
3 Bridge Road,
Little Sutton
Spalding
PE12 9EG

Site:
Proposed Loft
Conversion

remway design Ltd
2 Red Lion Street
Spalding
PE11 1SX
Tel: 01775 768 921
Mobile: 07815 112 058
e-mail: jason@remwaydesign.co.uk

Date: nov05 Scale: As Noted

Drawing No:
1391-01"A"

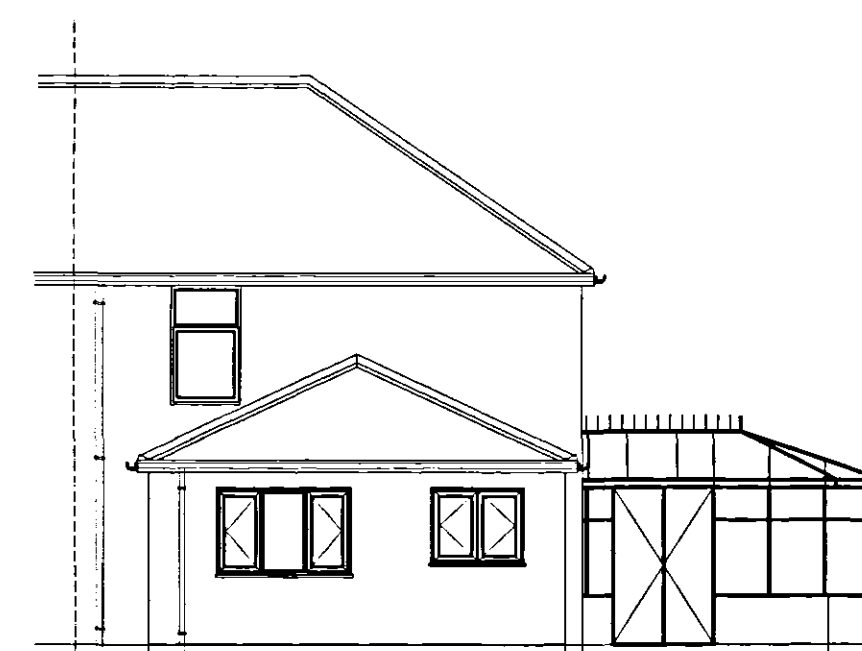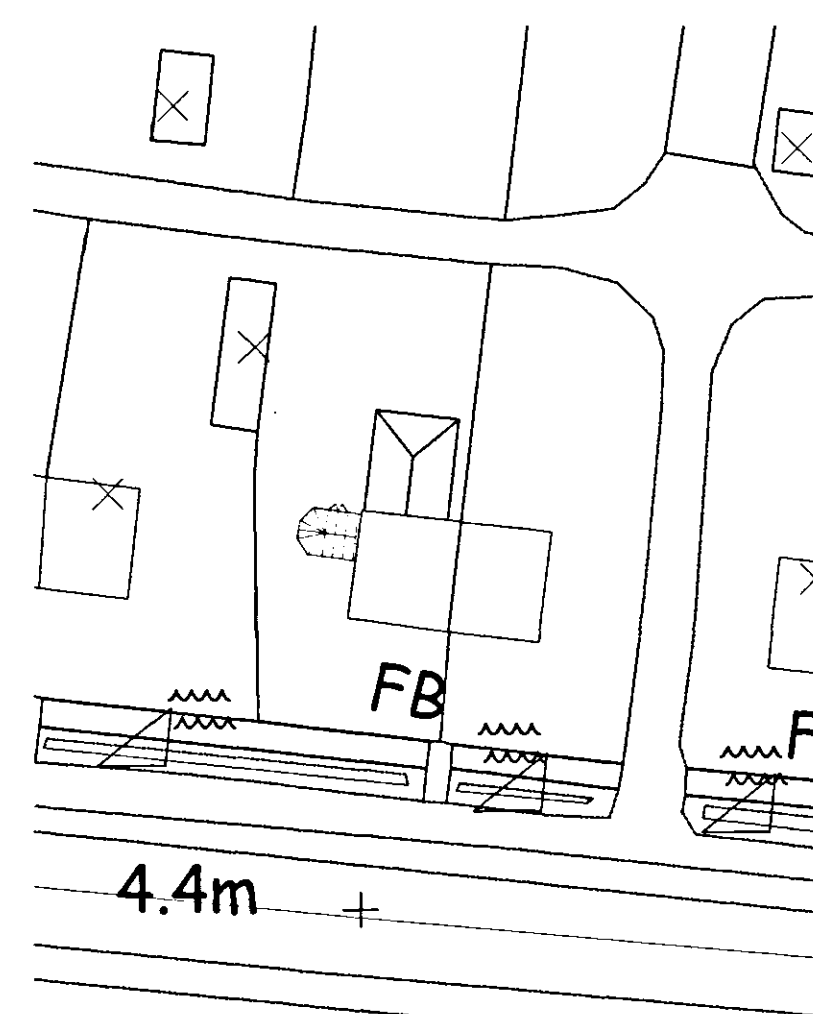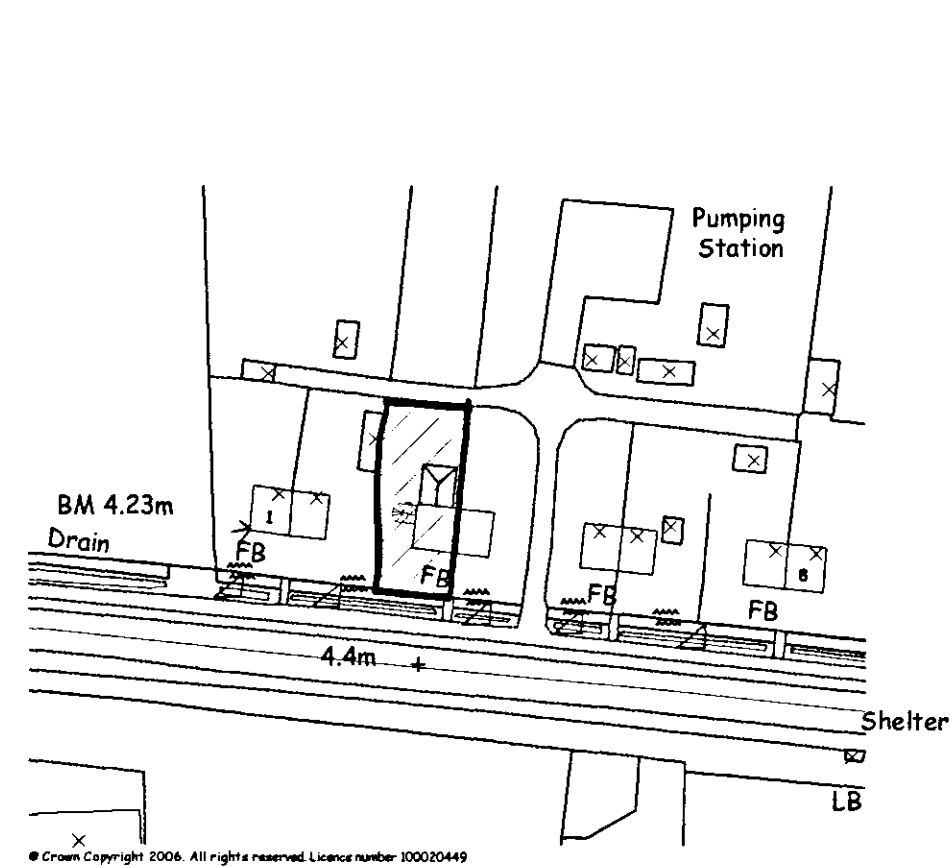

Existing Rear Elevation
Scale 1:100

Existing Side Elevation
Scale 1:100

PLEASE NOTE:
All areas of the structure being covered, unexposed or otherwise inaccessible the notes / specifications of existing materials are subject to confirmation of site when it is feasible to expose the relevant areas of construction.