


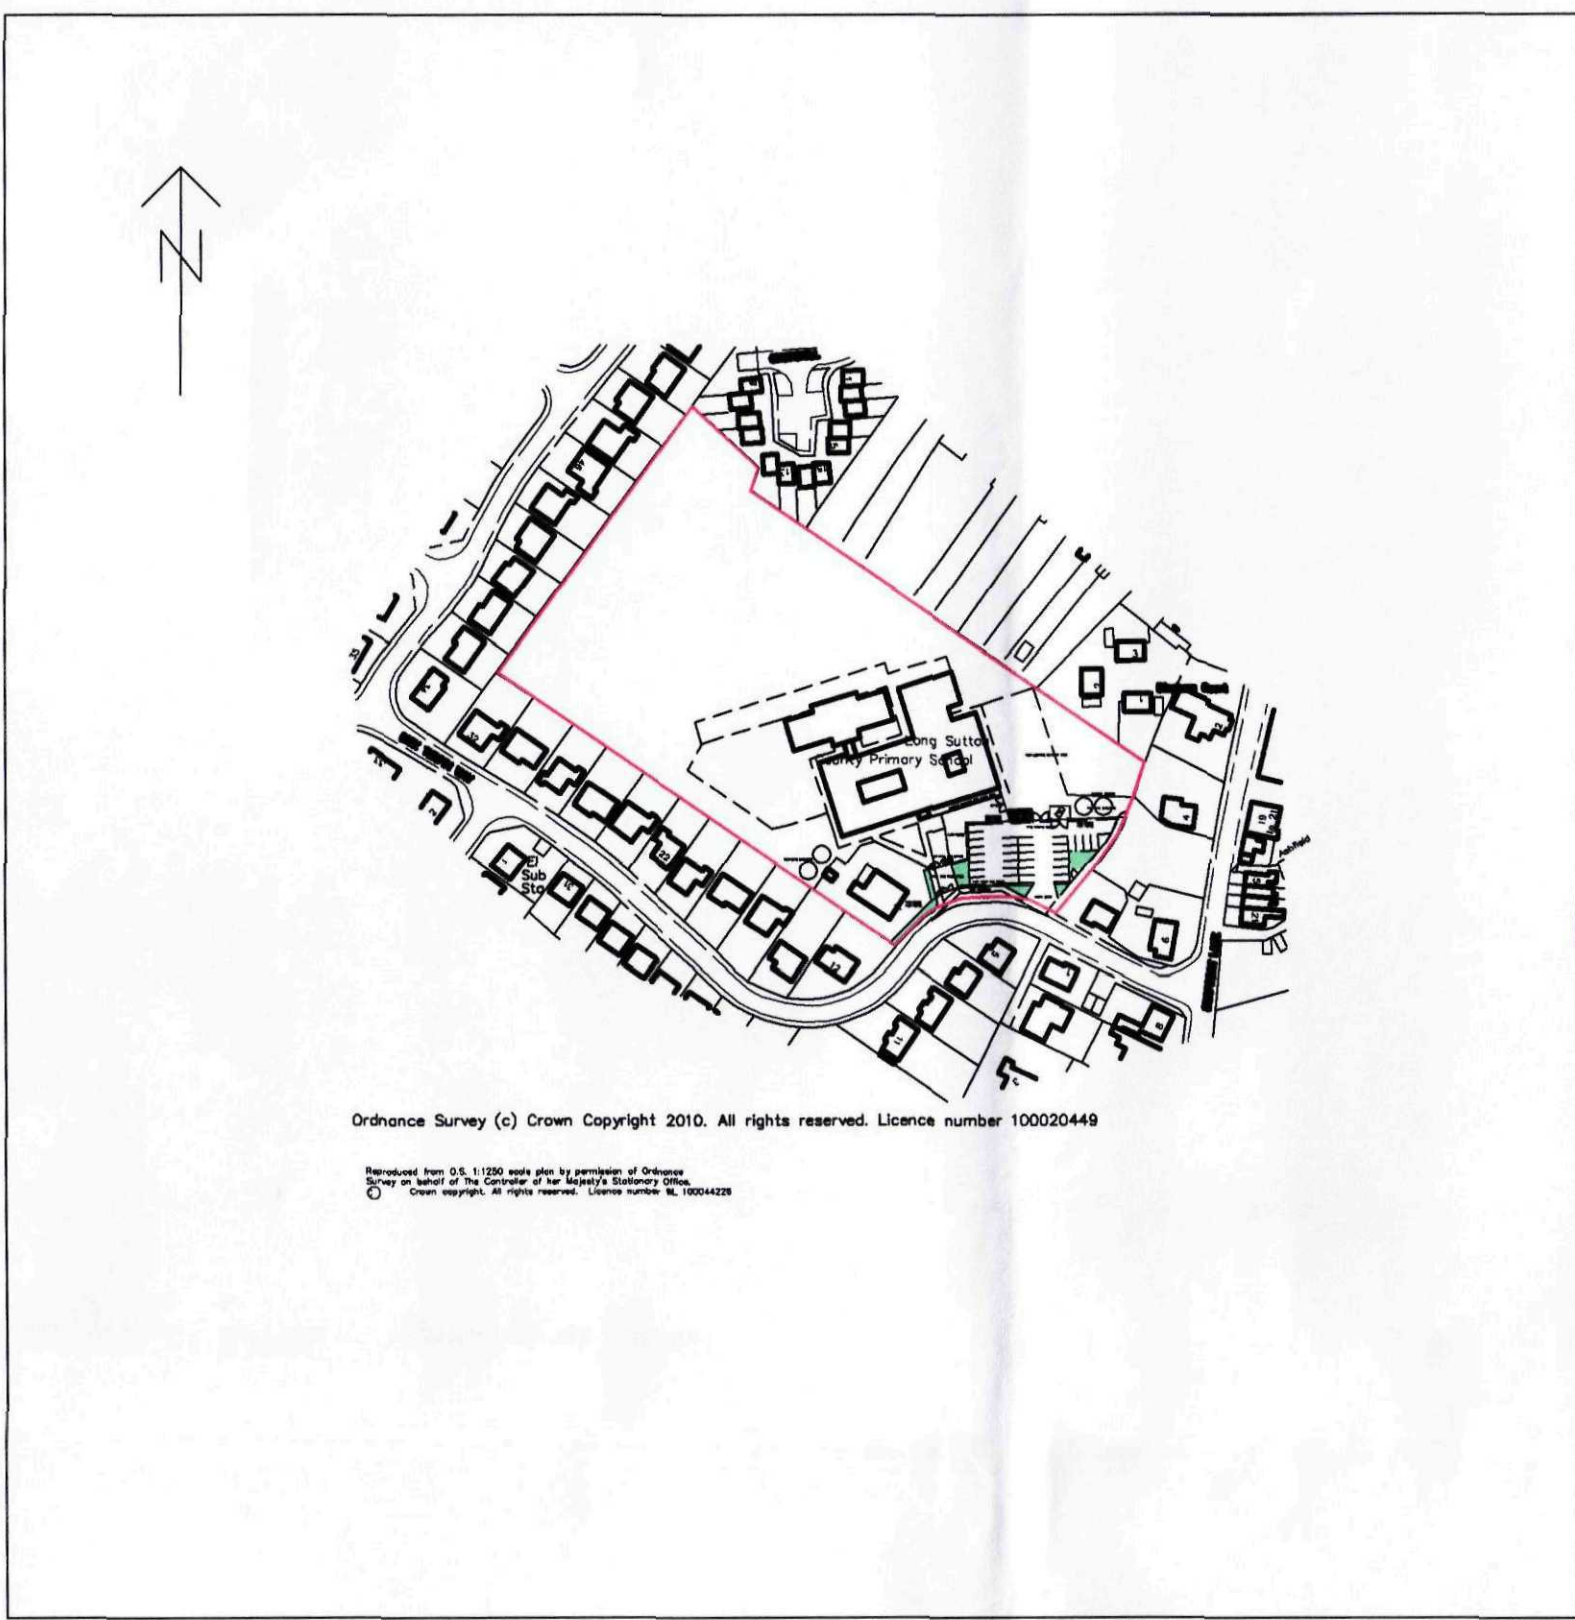

SHDC
Planning & Development
13 JAN 2011
Ref: 0026-11

DC ARCHITECTURAL SERVICES LIMITED

ARCHITECTURAL AND PLANNING SERVICES
The Barn, Partney Mill, Spilsby, Lincolnshire, PE24 4PE
TEL NO. 01790 752865 & 01529 309611



Client **Long Sutton School**
Project **Proposed Entrance Alterations**

Drawing Title **Site Plan**
Scale **1:2500**
Date **Sept 2010**

Drawing number **DC/1508/01/01**
Revision
Drawn **slb**
Checked



SHDC
Planning & Development
13 JAN 2011
Ref: 0026-11

DC ARCHITECTURAL SERVICES LIMITED


ARCHITECTURAL AND PLANNING SERVICES
The Barn, Partney Mill, Spilsby, Lincolnshire, PE24 4PE
TEL NO. 01790 752865 & 01529 309611



Client **Long Sutton School**
Project **Proposed Entrance Alterations**

Drawing Title **Proposed Plan**
Scale **1:200**
Date **Sept 2010**

Drawing number **DC/1508/01/02**
Revision
Drawn **slb**
Checked

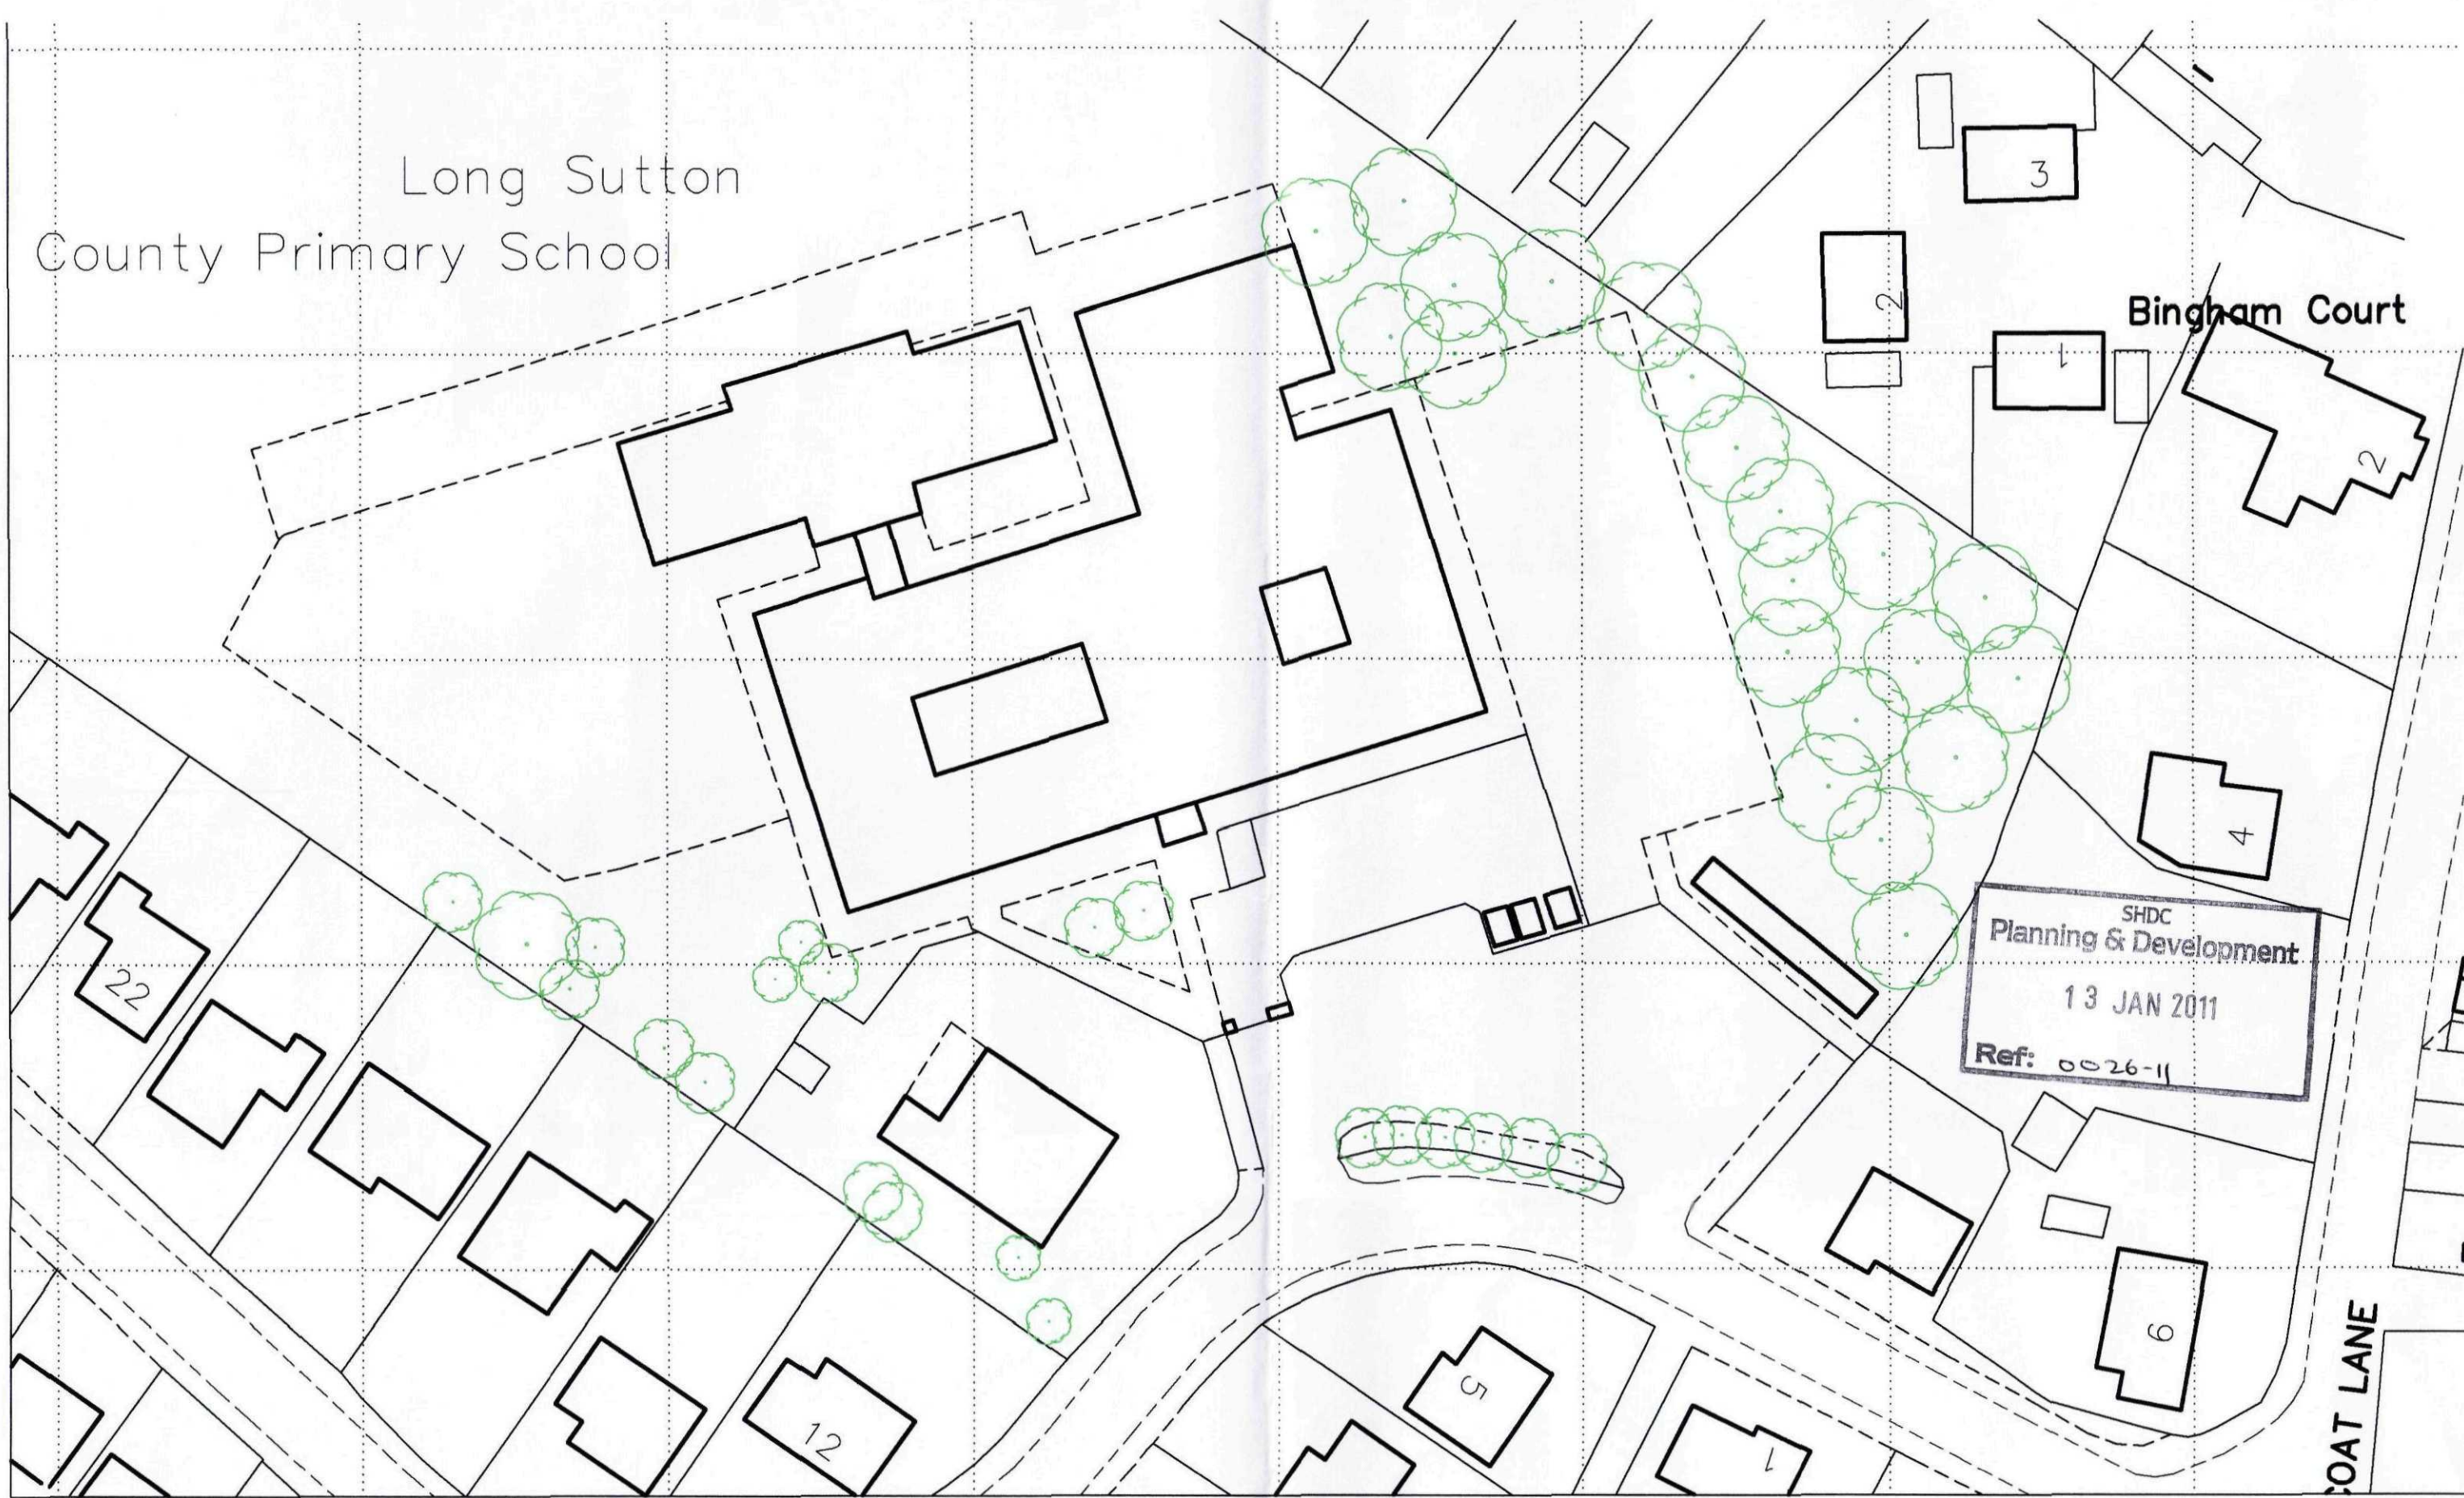

DC ARCHITECTURAL SERVICES LIMITED

ARCHITECTURAL AND PLANNING SERVICES
The Barn, Partney Mill, Spilsby, Lincolnshire, PE24 4PE
TEL NO. 01790 752865 & 01529 309611



Client

Long Sutton School

Project

Proposed Entrance Alterations

Drawing
Title

Site Plan

Scale

1:500

Date

Sept 2010

Drawn

slb

Checked

Drawing number

DC/159L/01/03

Revision

A

5m column with 1No 35w SON lamp



10 lux 1200 above GL



FENCE ELEVATION

SHDC
Planning & Development
13 JAN 2011
Ref: 0026-11

DC ARCHITECTURAL SERVICES LIMITED

ARCHITECTURAL AND PLANNING SERVICES
The Barn, Partney Mill, Spilsby, Lincolnshire, PE24 4PE
TEL NO. 01790 752865 & 01529 309611



Client

Long Sutton School

Project

Proposed Fence Elevations

Drawing
Title

Site Plan

Scale

1:100

Date

Sept 2010

Drawn

slb

Checked

Drawing number

DC/159L/01/05

Revision