

 


5m column with 1No 35w SON lamp

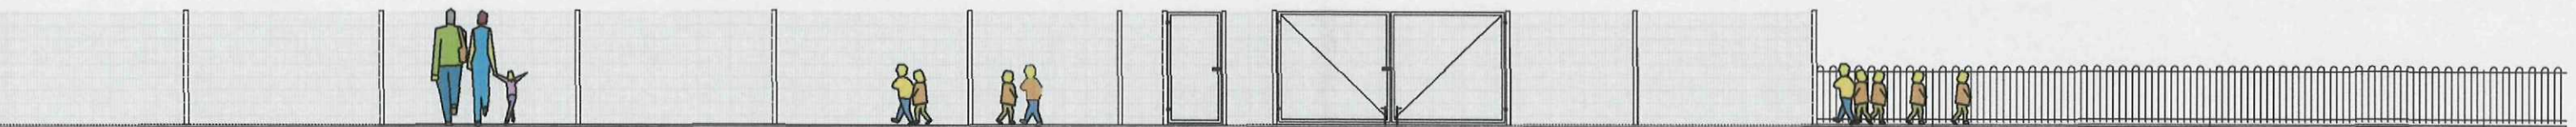

10 lux 1200 above GL

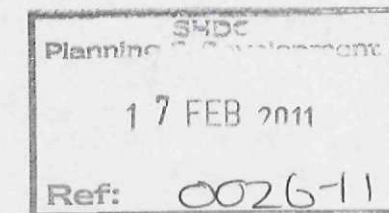

FENCE ELEVATION

DC ARCHITECTURAL SERVICES LIMITED

ARCHITECTURAL AND PLANNING SERVICES

The Barn, Partney Mill, Spilsby, Lincolnshire, PE24 4PE

TEL NO. 01790 752865 & 01529 309611



Client **Long Sutton School**

Project **Proposed Fence Elevations**

rev a hooptop and gates added

Drawing Title **Site Plan**

Scale **1:100**
Date **Sept 2010**

Drawn **slb**
Checked

Drawing number
DC/159L/01/05

Revision
A



Planning Agreement
17 FEB 2011
Ref: 002611

A new wall omitted

DC ARCHITECTURAL SERVICES LIMITED
ARCHITECTURAL AND PLANNING SERVICES
The Barn, Partney Mill, Spilsby, Lincolnshire, PE24 4PE
TEL NO. 01790 752865 & 01529 309611

Client

Long Sutton School

Project

Proposed Entrance Alterations

Drawing Title

Proposed Plan

Scale

1:200

Drawn

slb

Date

Sept 2010

Checked

Drawing number

DC/1591/01/02

Revision

A