




PROPOSED ELEVATIONS

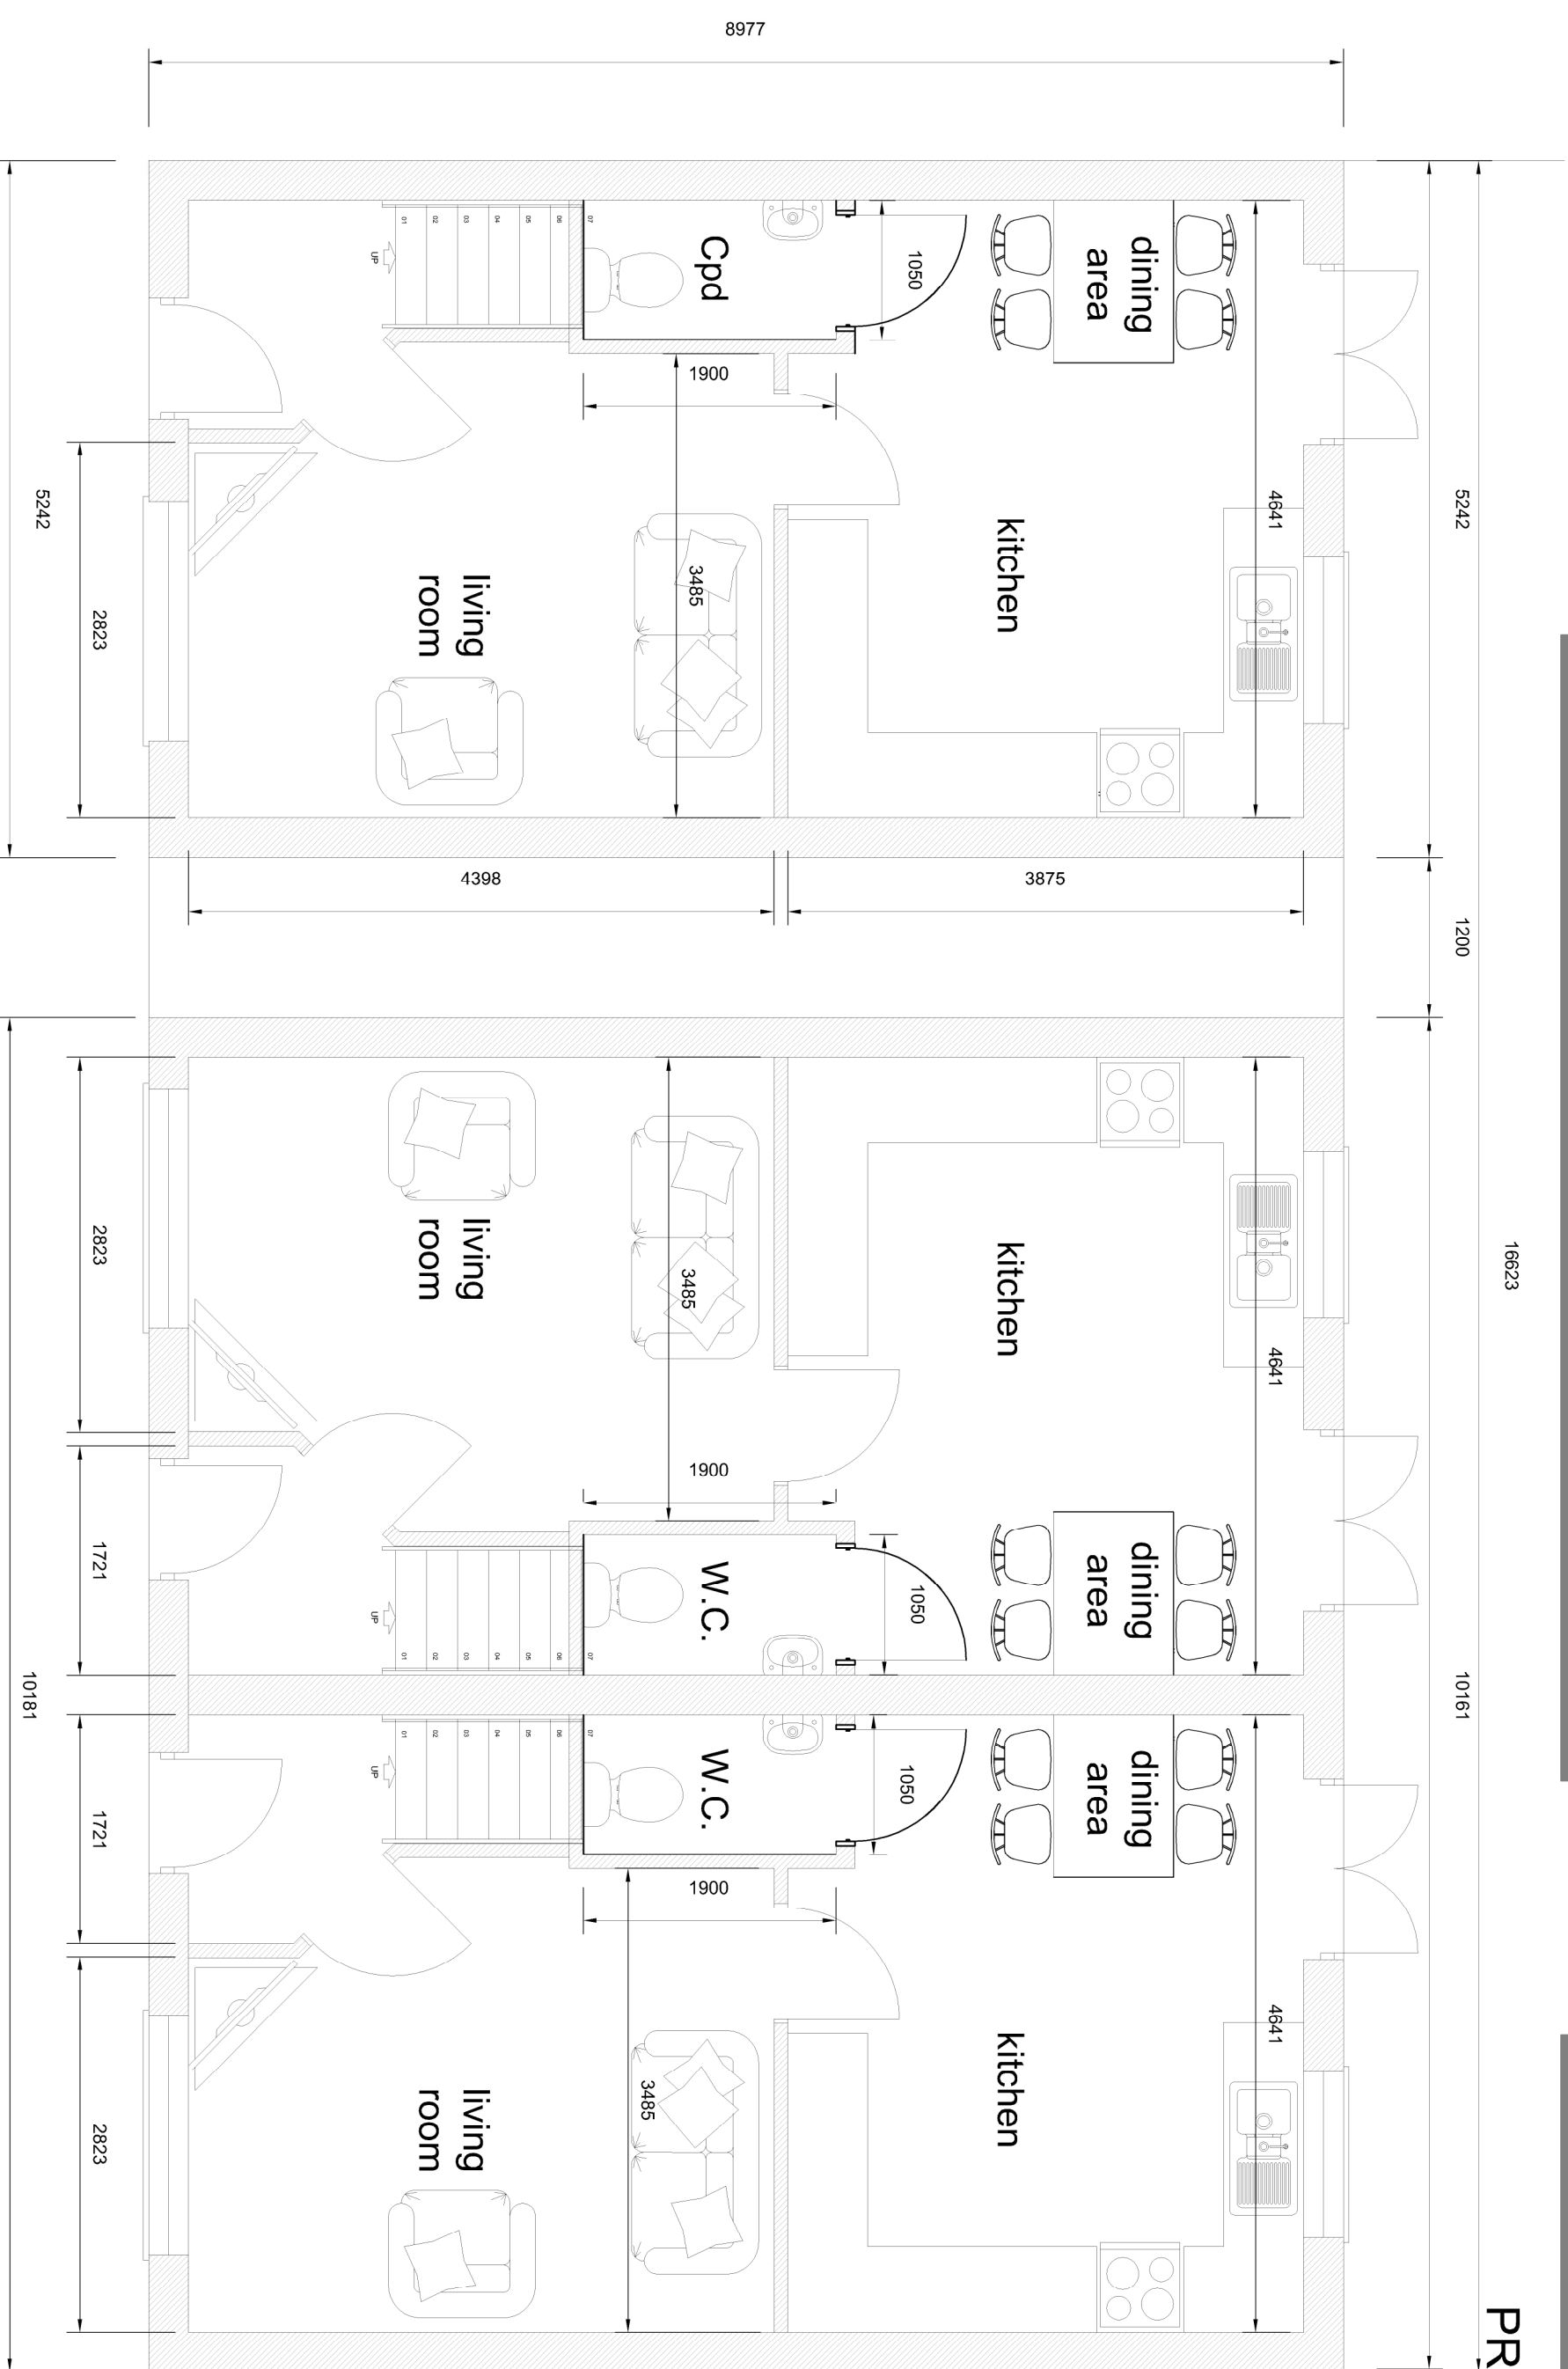

PROPOSED GROUND FLOOR PLANS

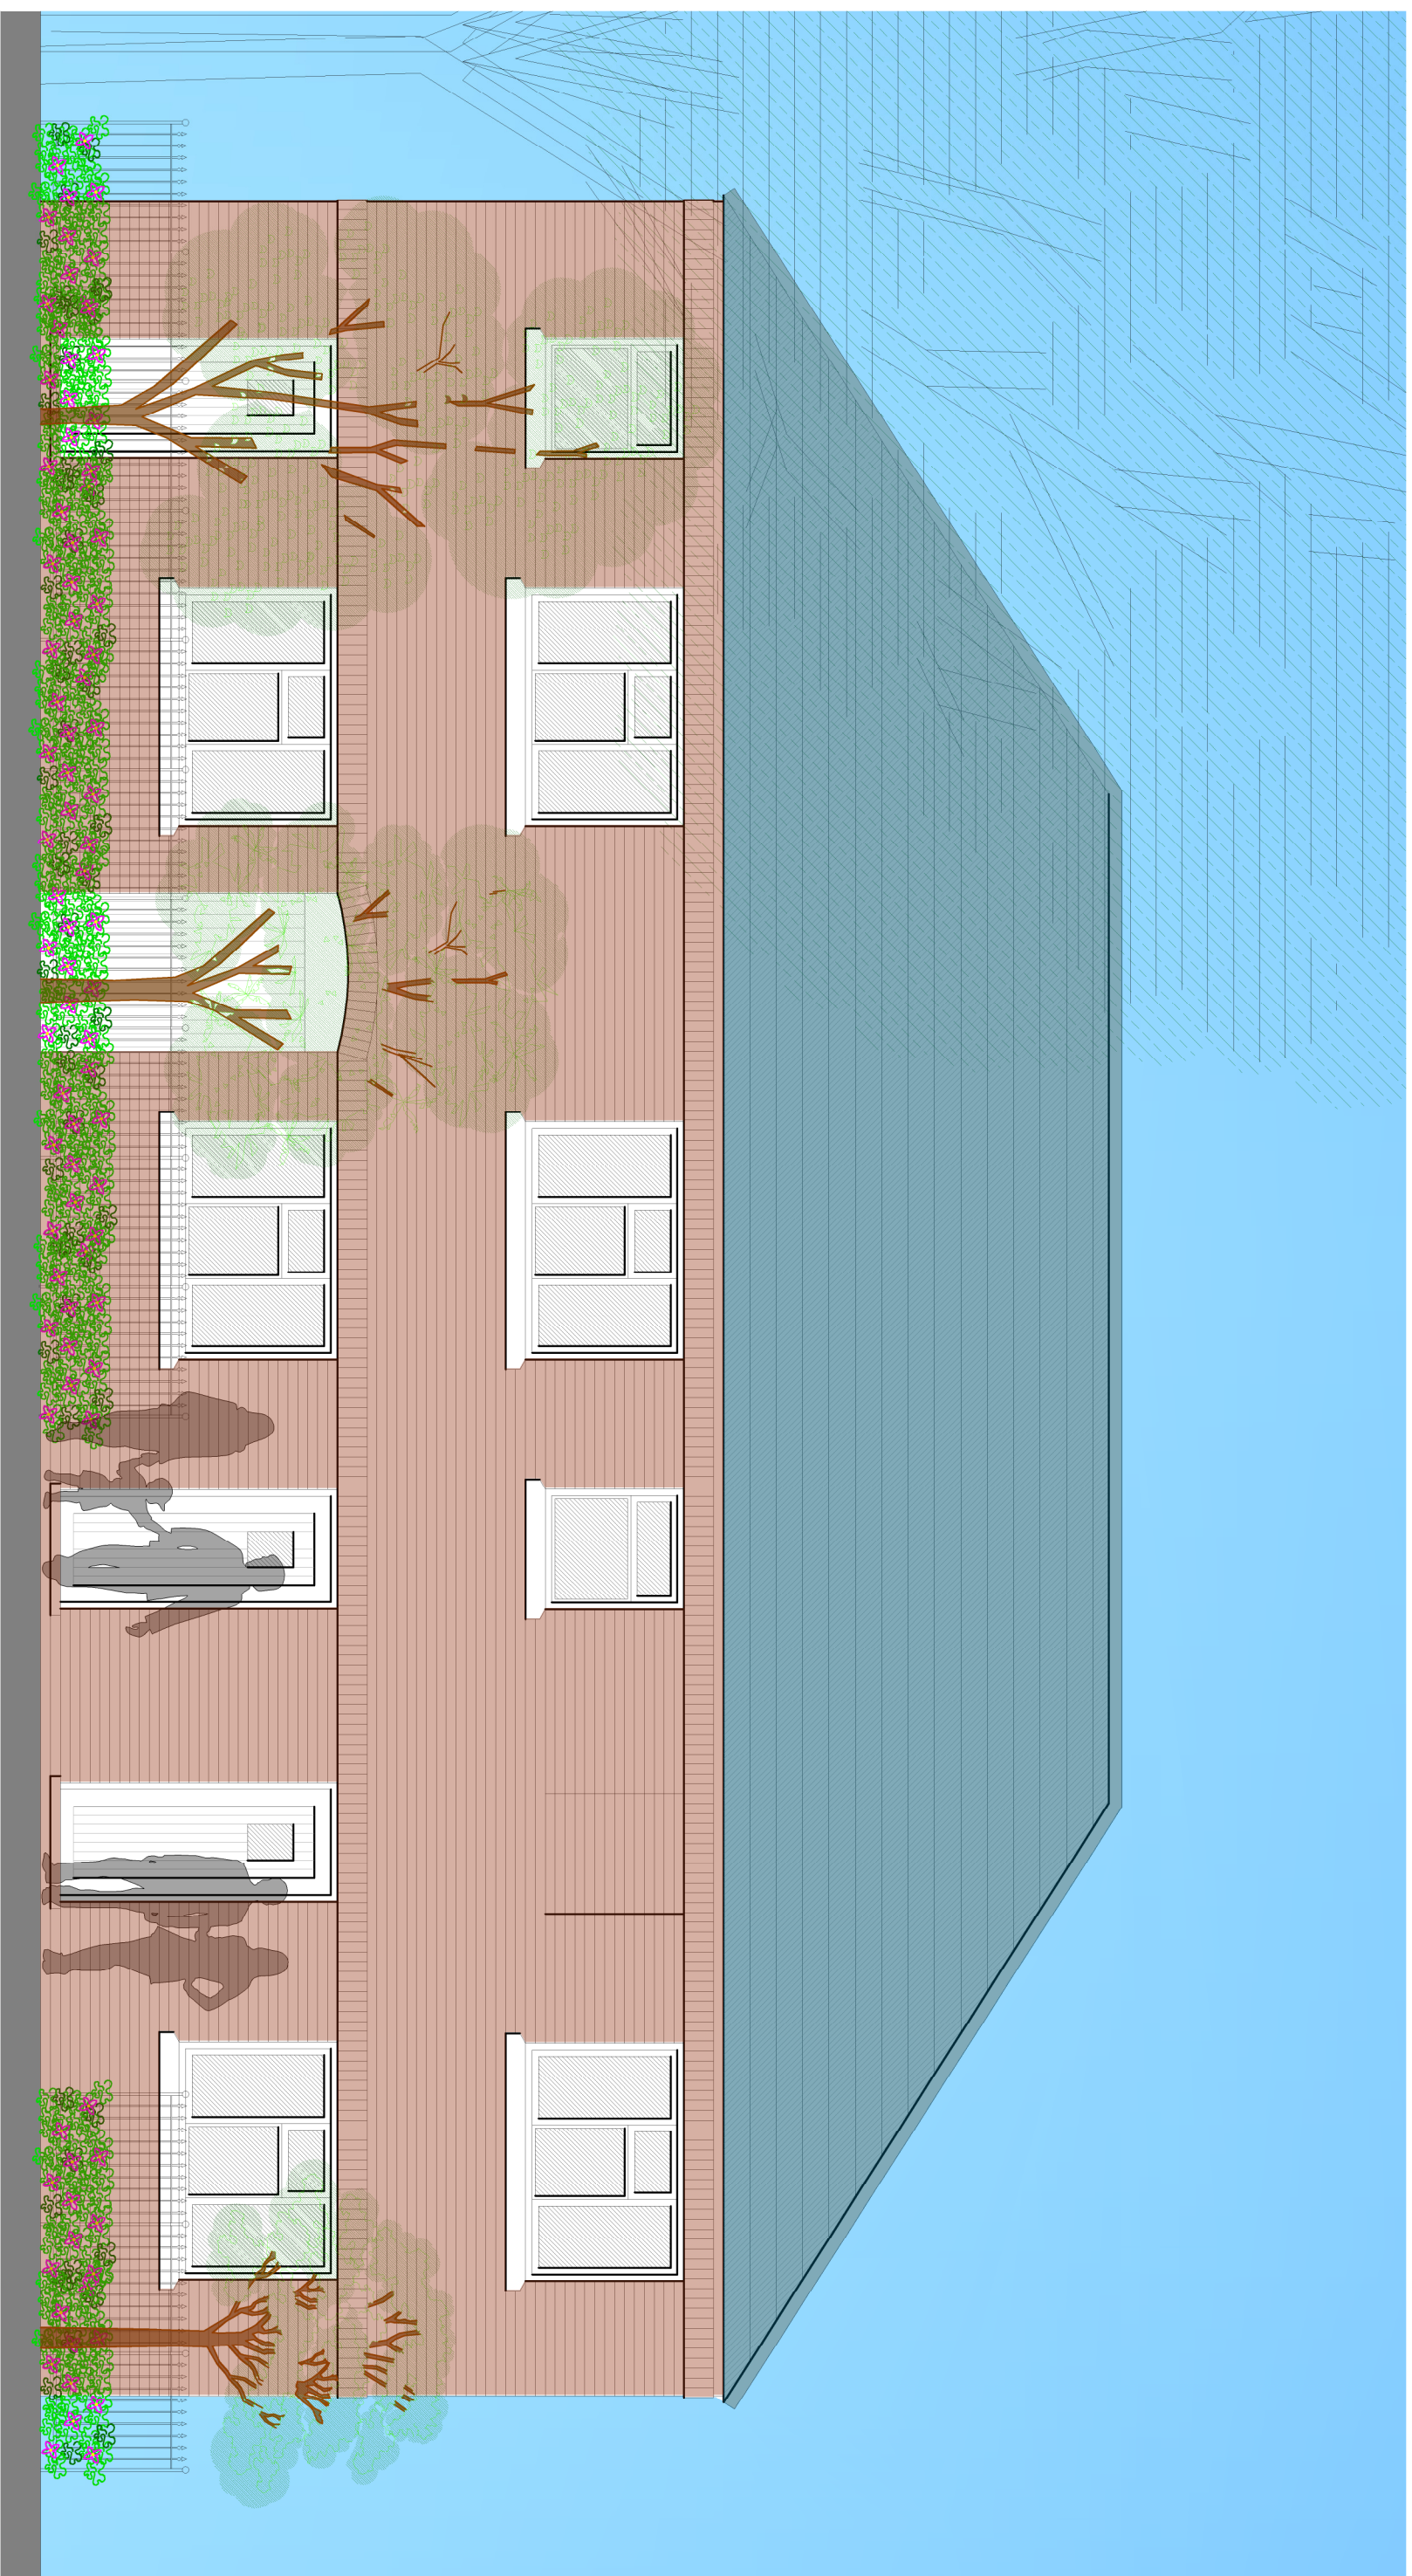

PROPOSED STREET SCENE

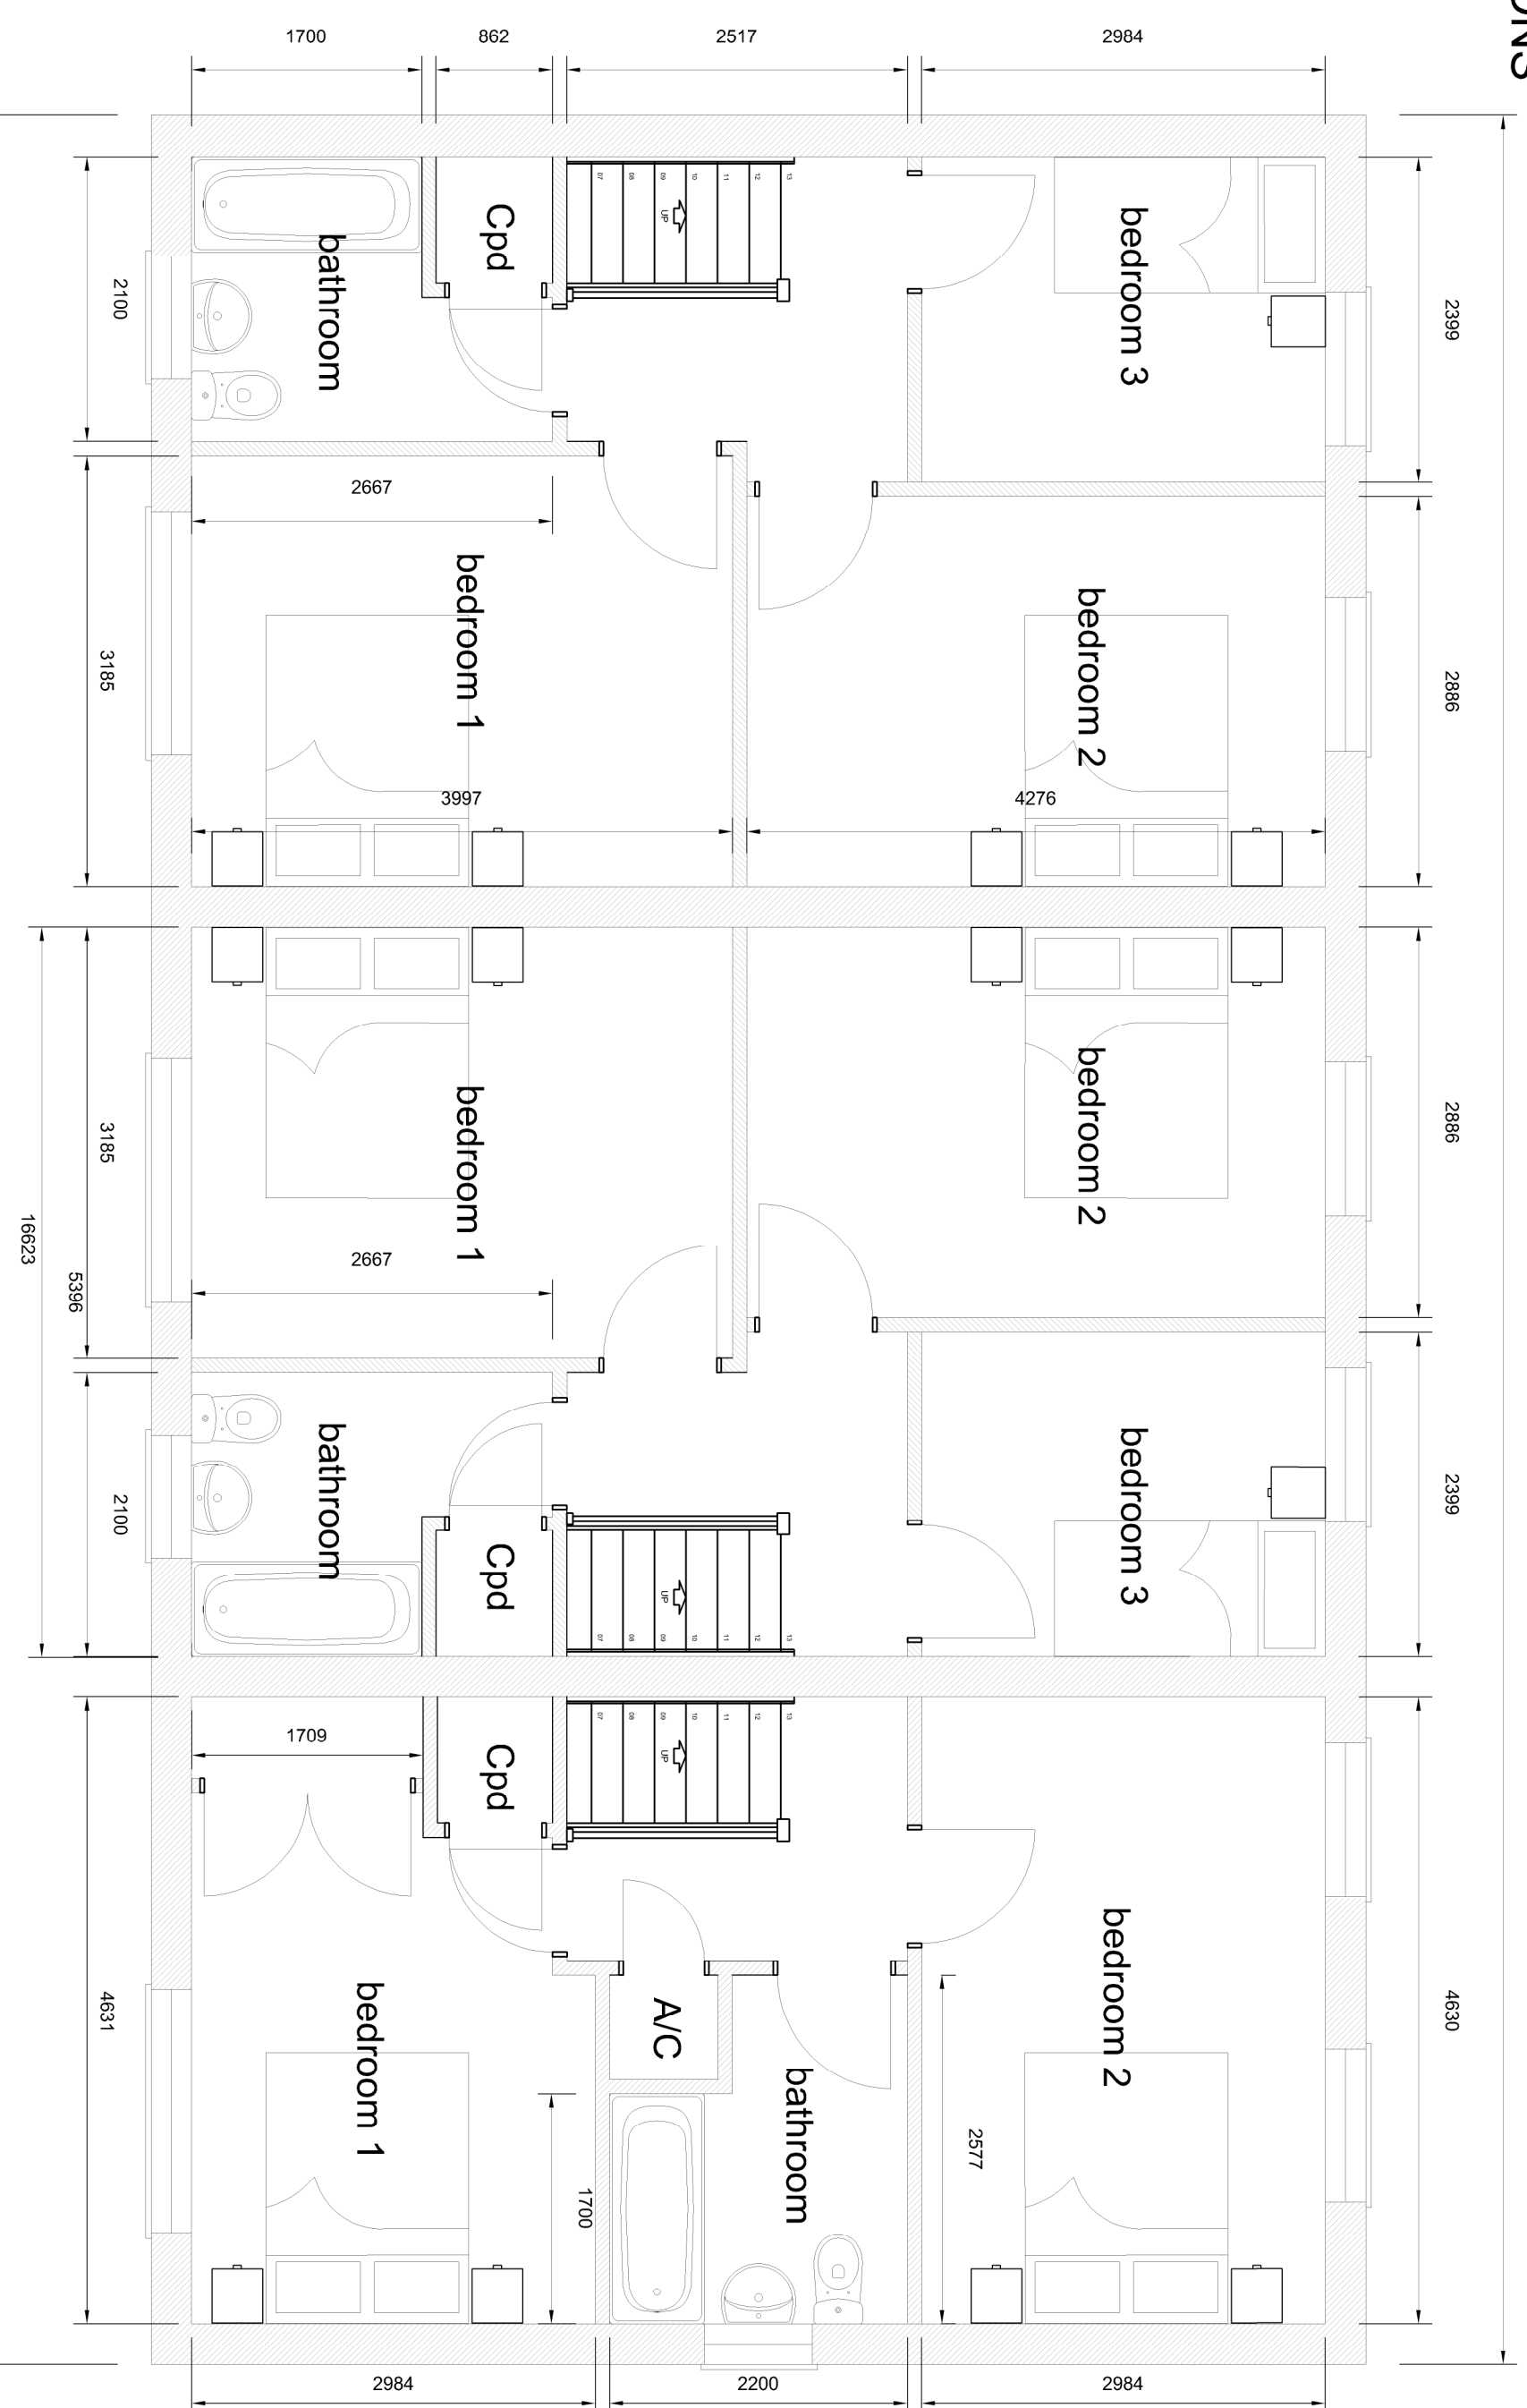

PROPOSED FIRST FLOOR PLANS

PLANTING SCHEDULE - SHRUBS & SEEDING PLANTS		
planting month	species	native grown / supplied to site
Nov	hedge mahoe	native grown / supplied to site
Dec 1	hedge mahoe	native grown
Dec 2	hedge mahoe	native grown
Dec 3	hedge mahoe	native grown
Dec 4	hedge mahoe	native grown
Dec 5	hedge mahoe	native grown

PLANTING AND AFTERCARE

All ground to be sown, cultivated and killed prior to planting, and removed with slow release fertilizer. Woods and brenn material including large stumps are to be removed from site. All trees to be cut and stacked on completion of work. Trees to be planted in shallow pits with a layer of compost at the bottom, and are to be staked and tied with proprietary ties. The stakes are to be at least 600mm apart with the stated height of the tree to ensure that sufficient is driven into the ground. Bare ground within and around stumps and trees to be covered with tree bark. Stumps and trees to be wasted in dry periods. Any plants that die are to be replaced. All trees to be replaced as necessary. All trees to be checked for safety. All trees to be checked for safety. All trees to be checked for safety.

TREES - PLANTING AND MAINTENANCE SCHEDULE

New Trees


- T1 Fraxinus excelsior
-
- T2 Rowan

When trees to be half standard (1800 mm high with well-developed fibrous roots). On windward side pressure-treated timber stake to support bottom 30% of tree. Set each tree in minimum 300 x 300 x 300 mm pit with peat mulching in base. Ensure tree is well-heeled in.

Provide protection if rabbits are a problem.

Peat mulching and to suppress weed growth around base of tree or until tree is established and cover with 20mm of soil.

LOCATION PLAN

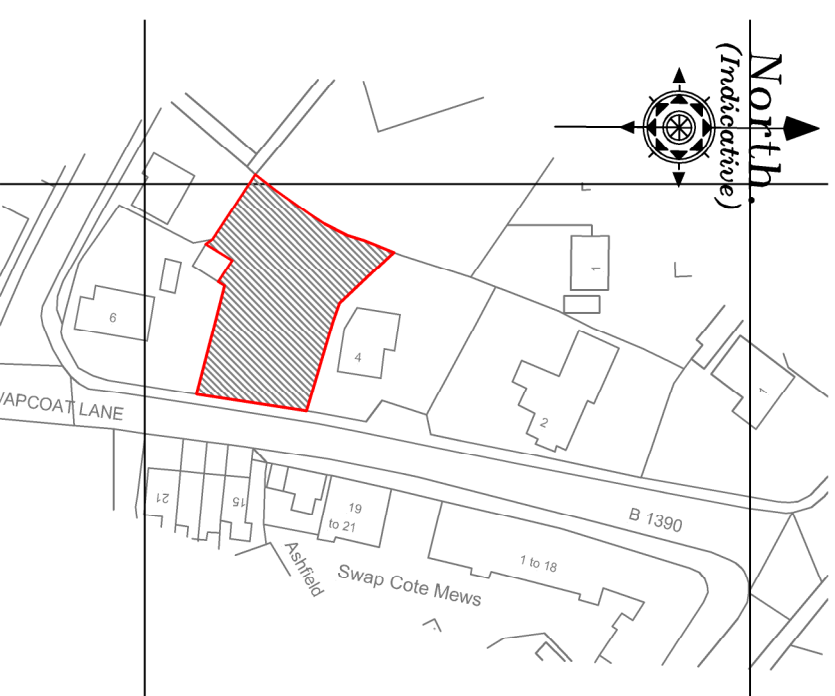

PROPOSED BLOCK PLAN

Revision	Date	Drawn	Descriptor
----------	------	-------	------------

Client **D&R PROPERTY SERVICES LTD**

Plot Adj. to 4 Swapcoat Lane, Long Sutton.

Planning: 2 x 3 bed & 1 x 2 bed house scheme

Scale	1:50, 1:100, 1:200, Drawn	AWM Checked	TAC	Date	28/10/2015
-------	---------------------------	-------------	-----	------	------------

01406 380027 07778 597975 trevor@tacarchitects.co.uk www.tacarchitects.co.uk