




Notes			
Figured dimensions only to be taken from this drawing. Do not scale if in doubt ask.			
Rev	Date	Drawn	Description
-	-	-	-

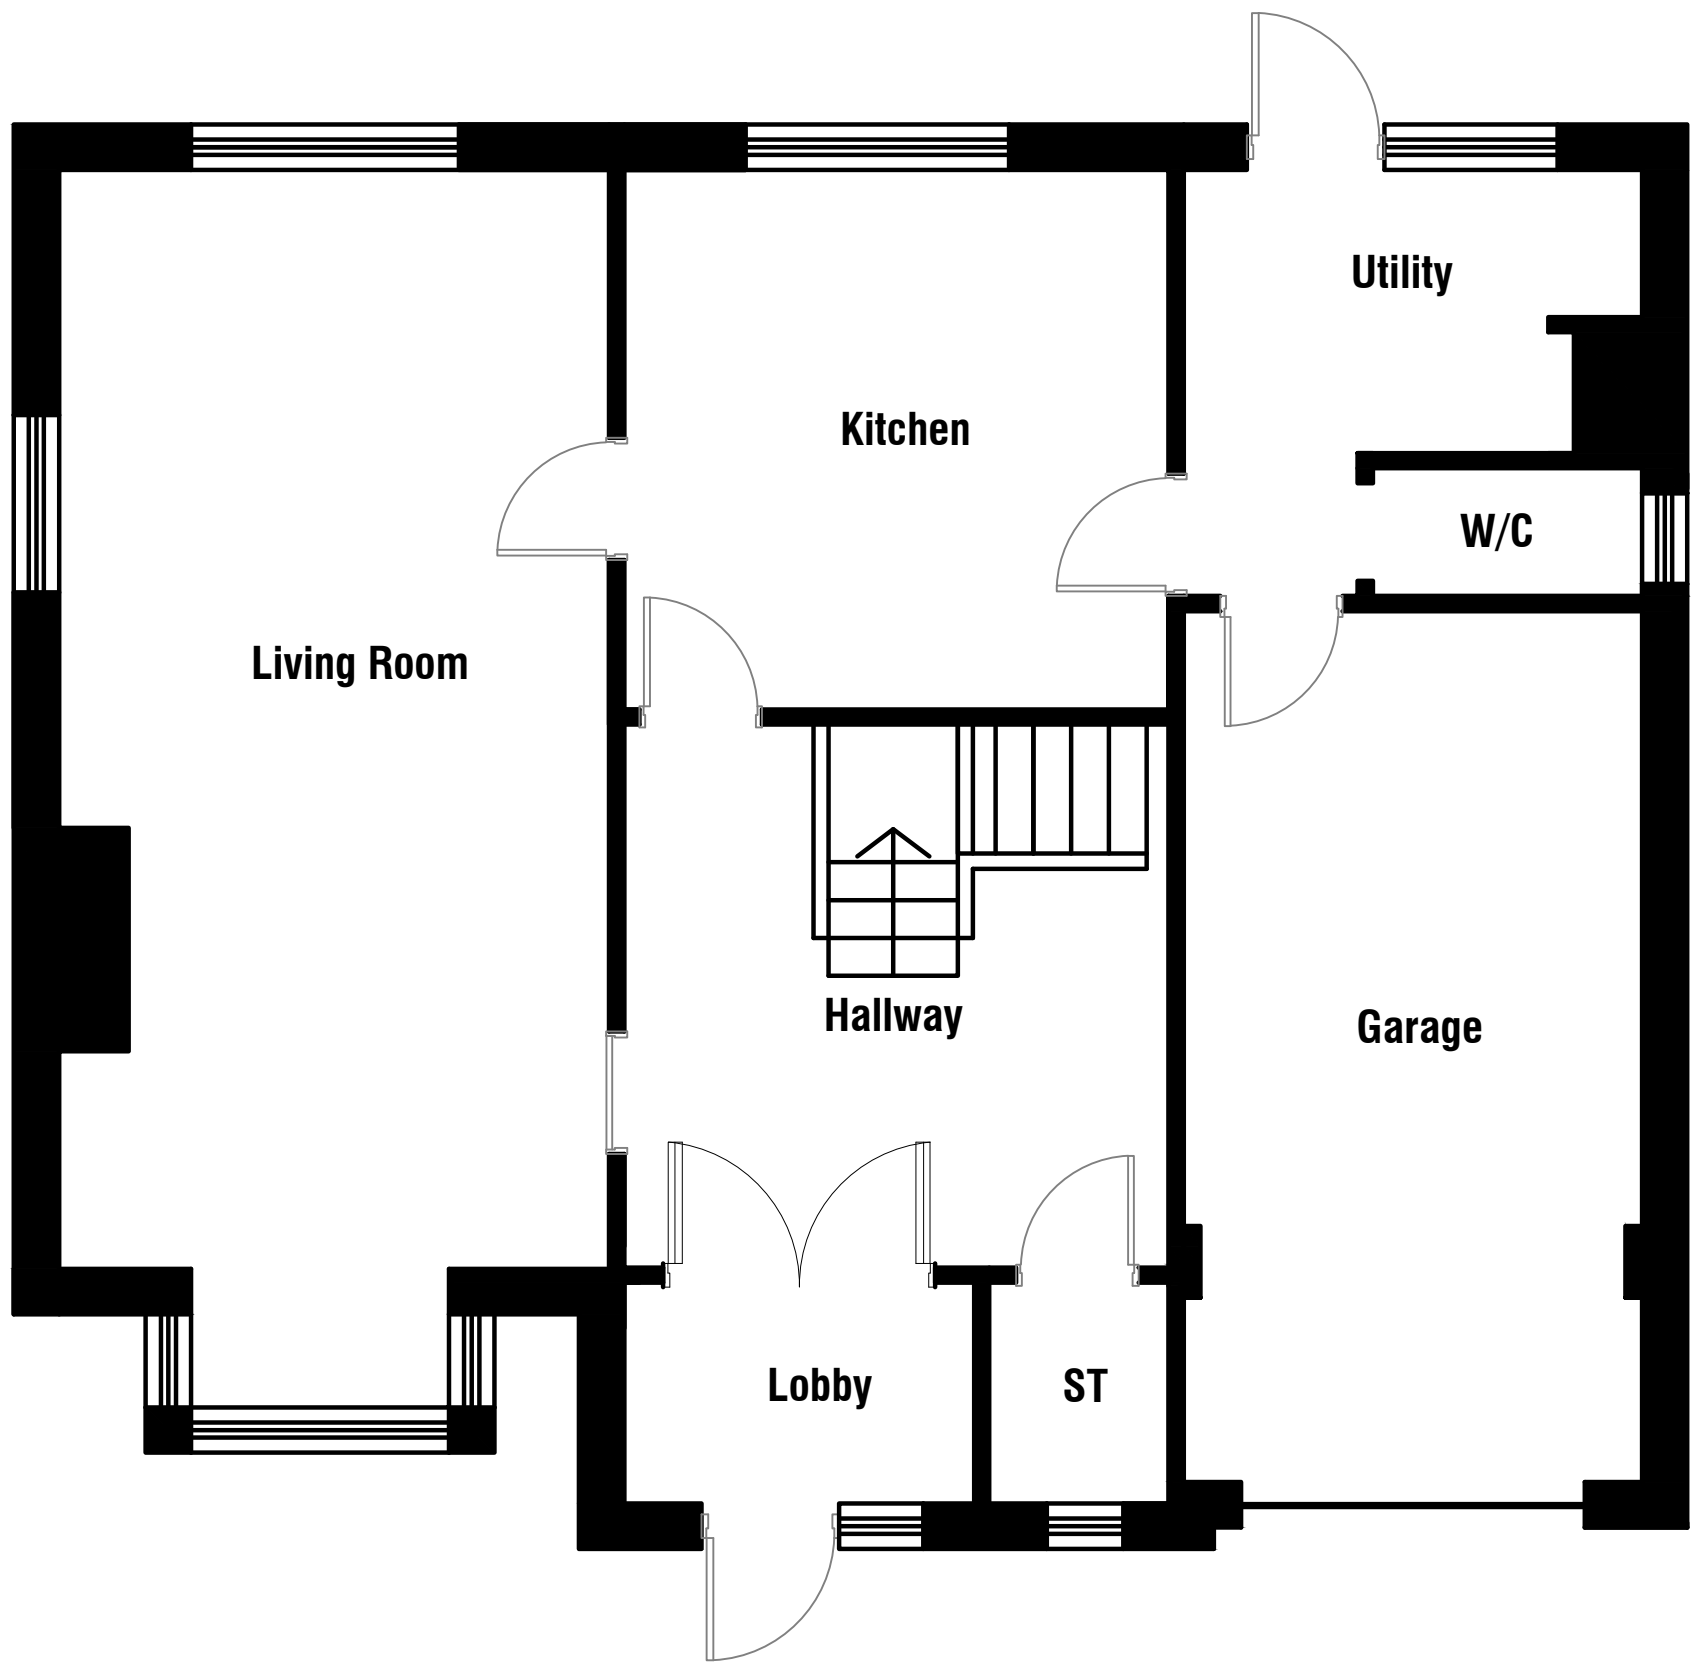

GROUND FLOOR PLAN 1:50

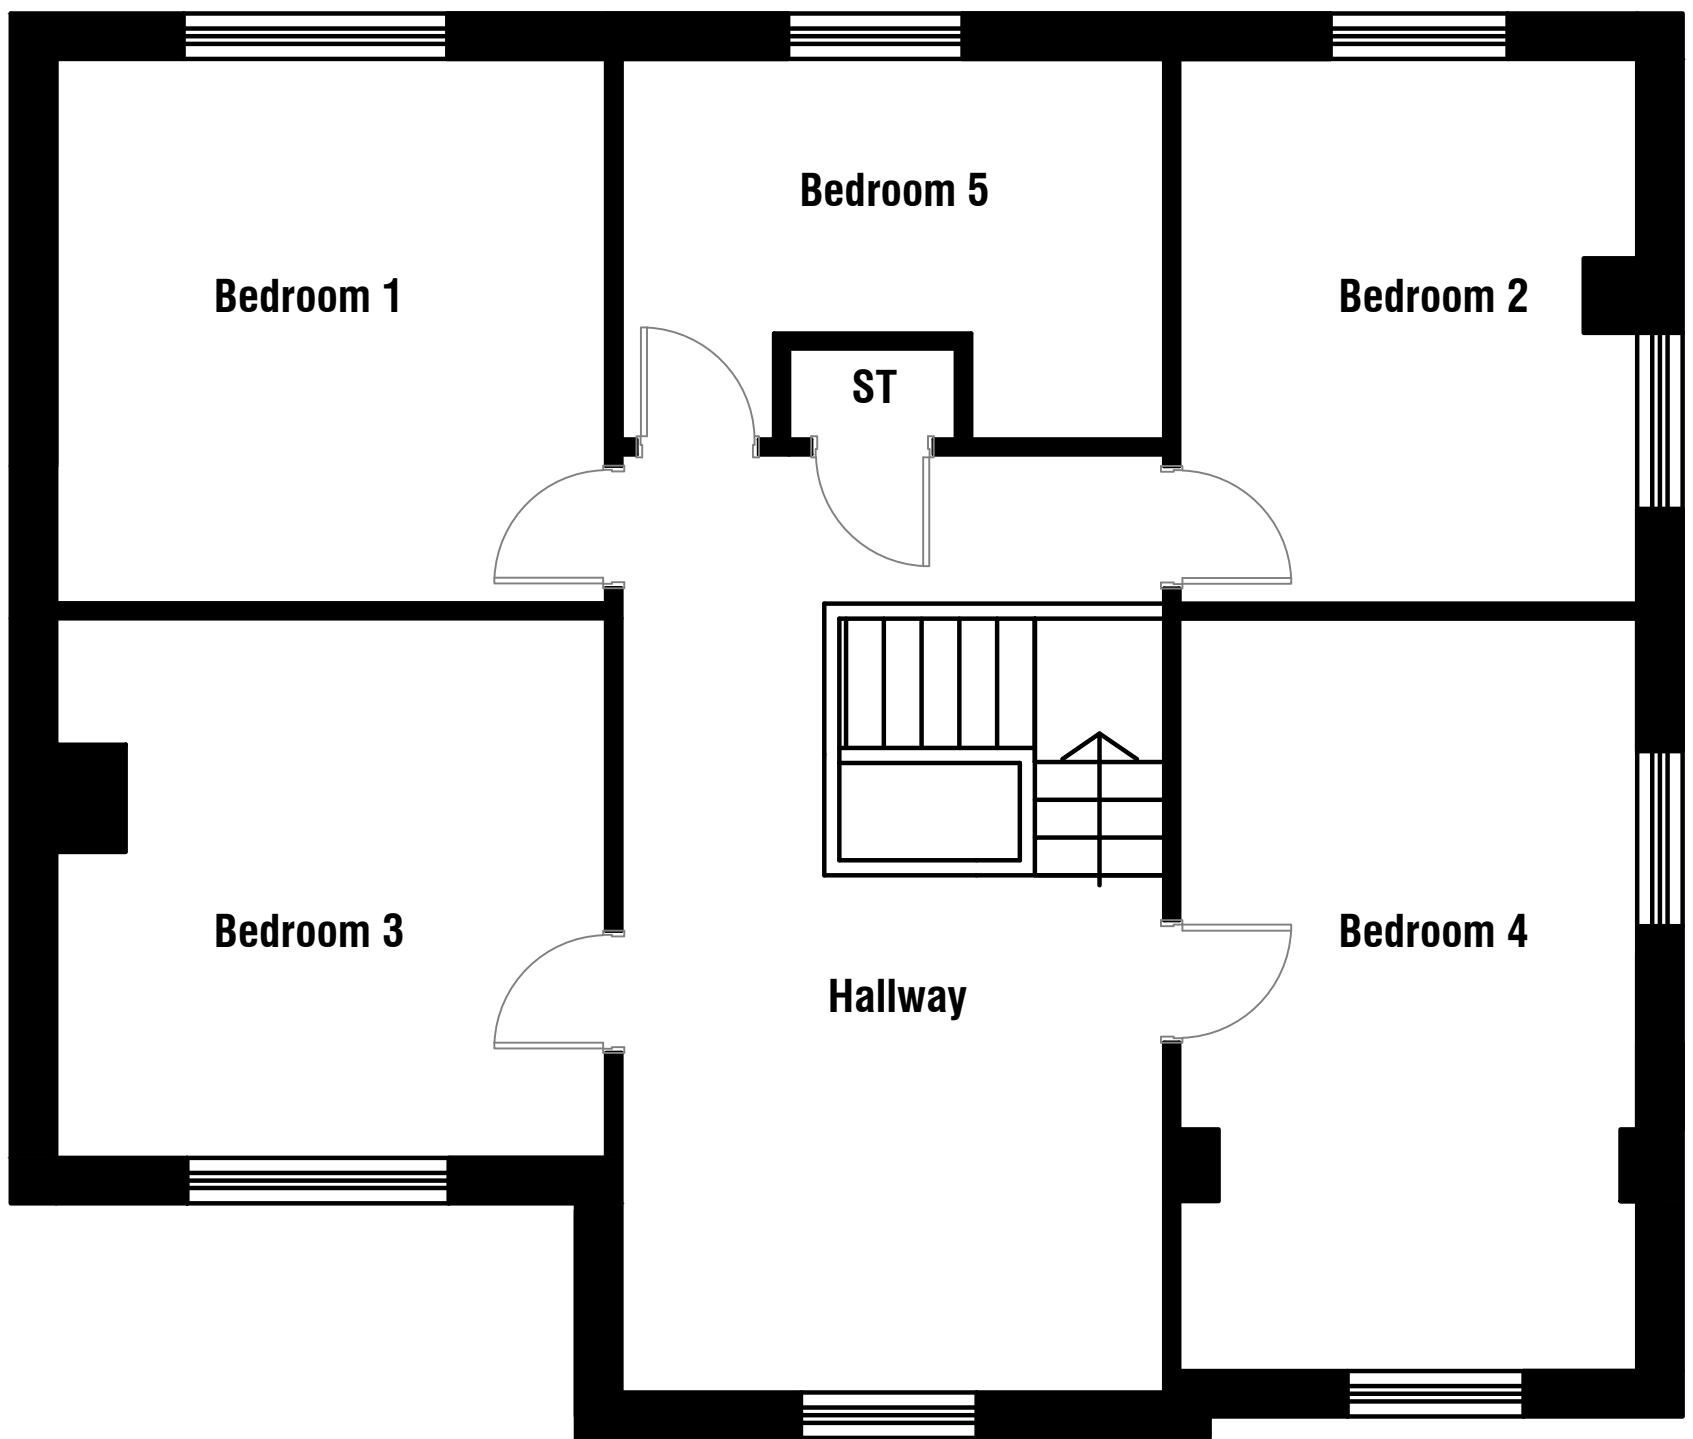

FIRST FLOOR PLAN 1:50

 

MaxDesign Architecture Planning Consultancy			
Armstrong House, First Avenue, Doncaster DN9 3GA			
t: 01302 867509		m: 07734 939 044	
e: design@maxdesignconsultancy.co.uk		w: maxdesignconsultancy.co.uk	
status: PLANNING			
client: Vimdal Realty Ltd			
project: 29 Wisbech Road, Long Sutton, Spalding, PE12 9AG			
title: Floor Plans As Existing			
scale: 1:50@A1		date: DEC 2021	
project no.: 21115	drawn: OG	number: 001	rev: -