




Notes			
Figured dimensions only to be taken from this drawing. Do not scale. If in doubt ask.			
Rev	Date	Drawn	Description
-	-	-	-

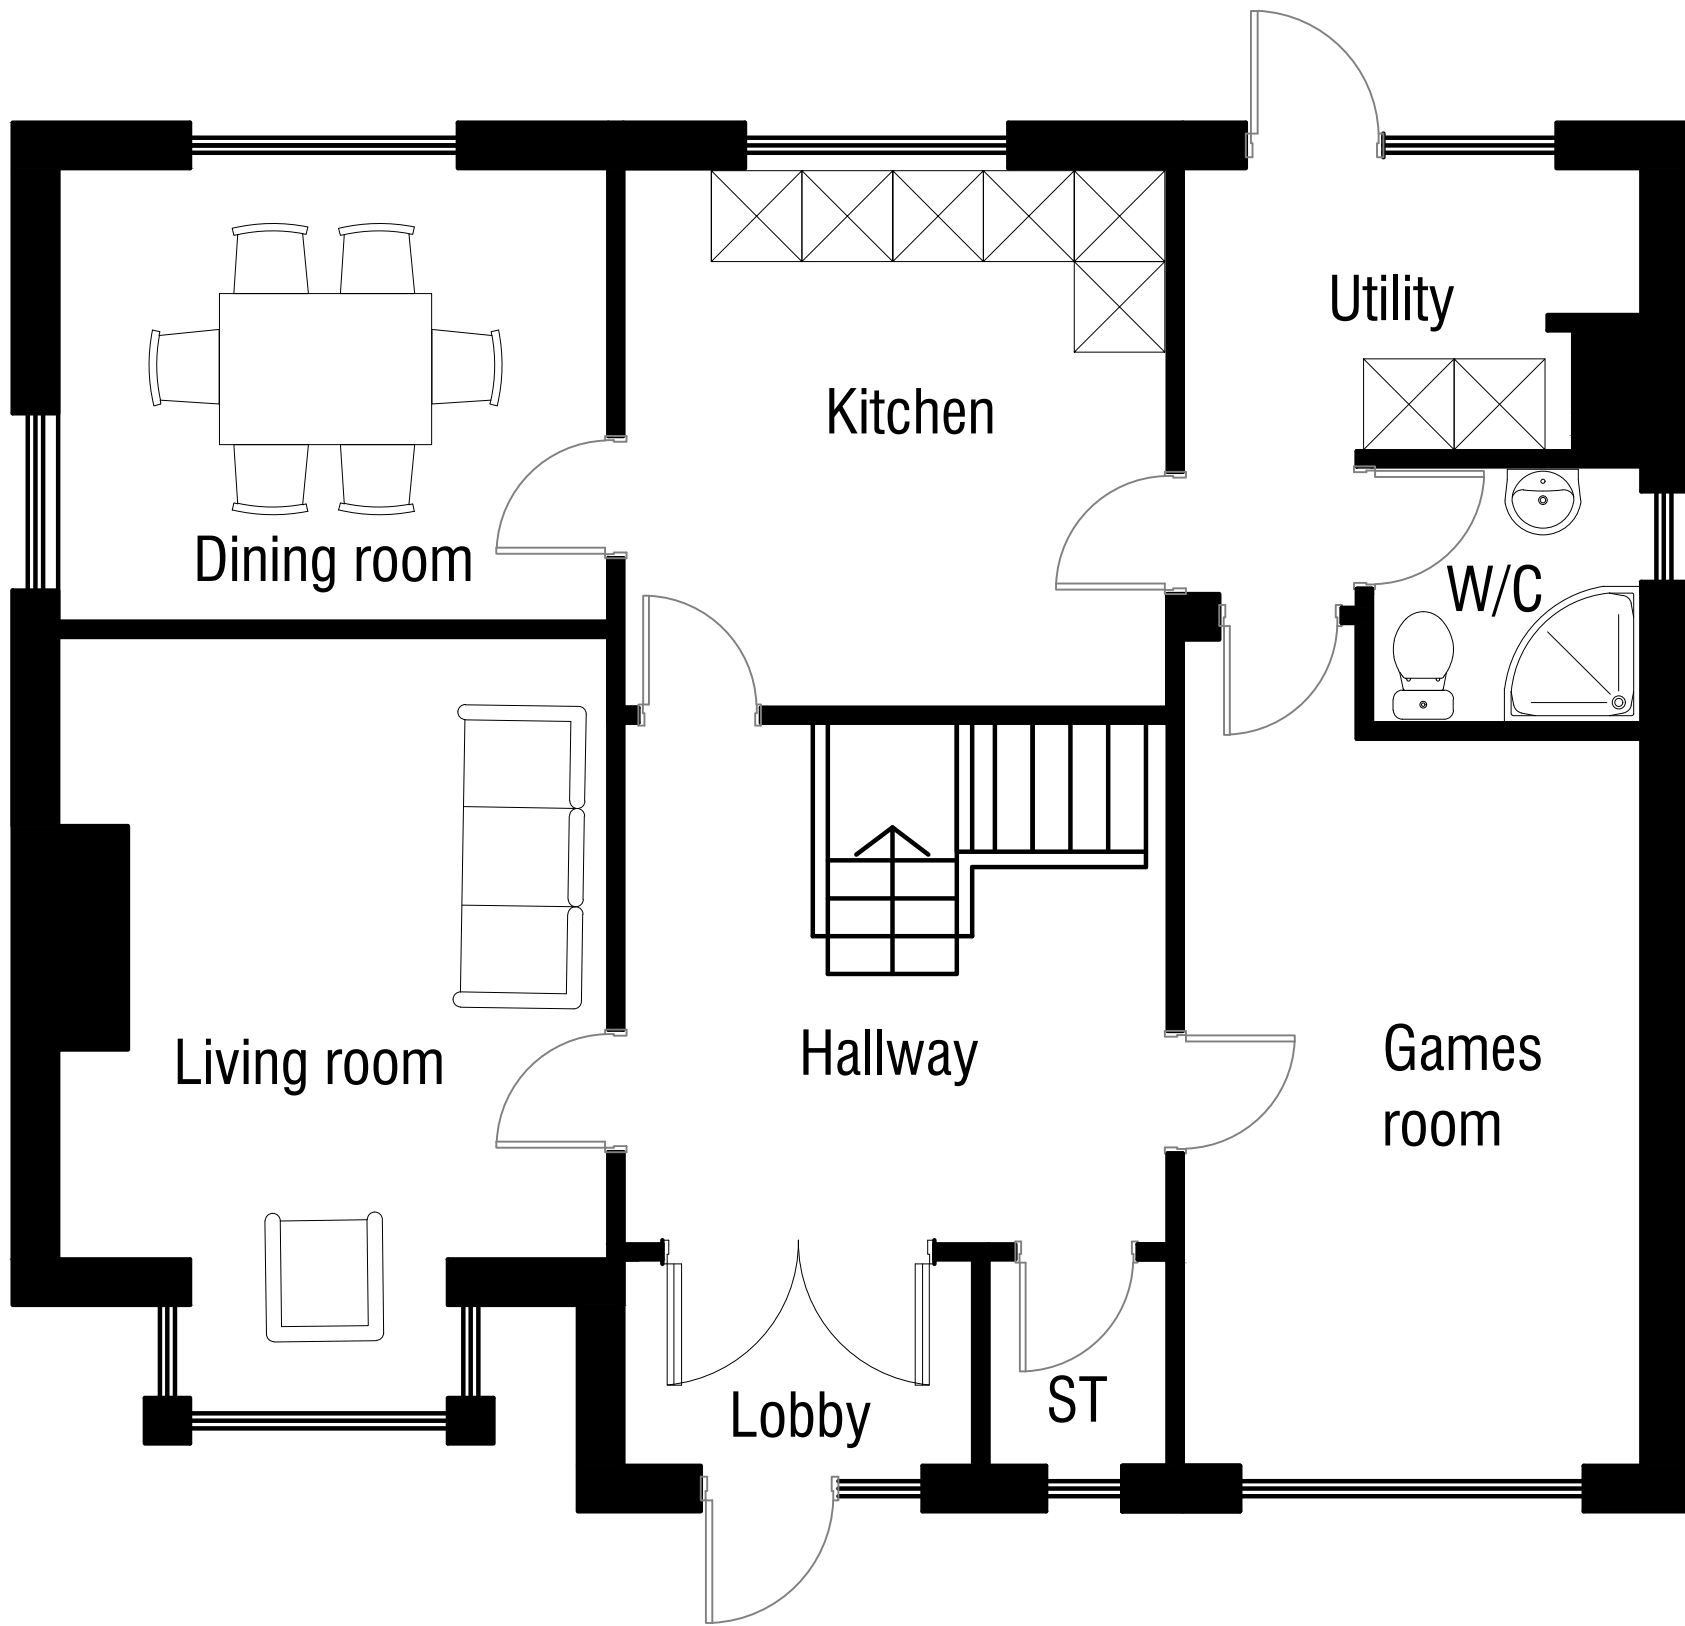

GROUND FLOOR PLAN 1:50

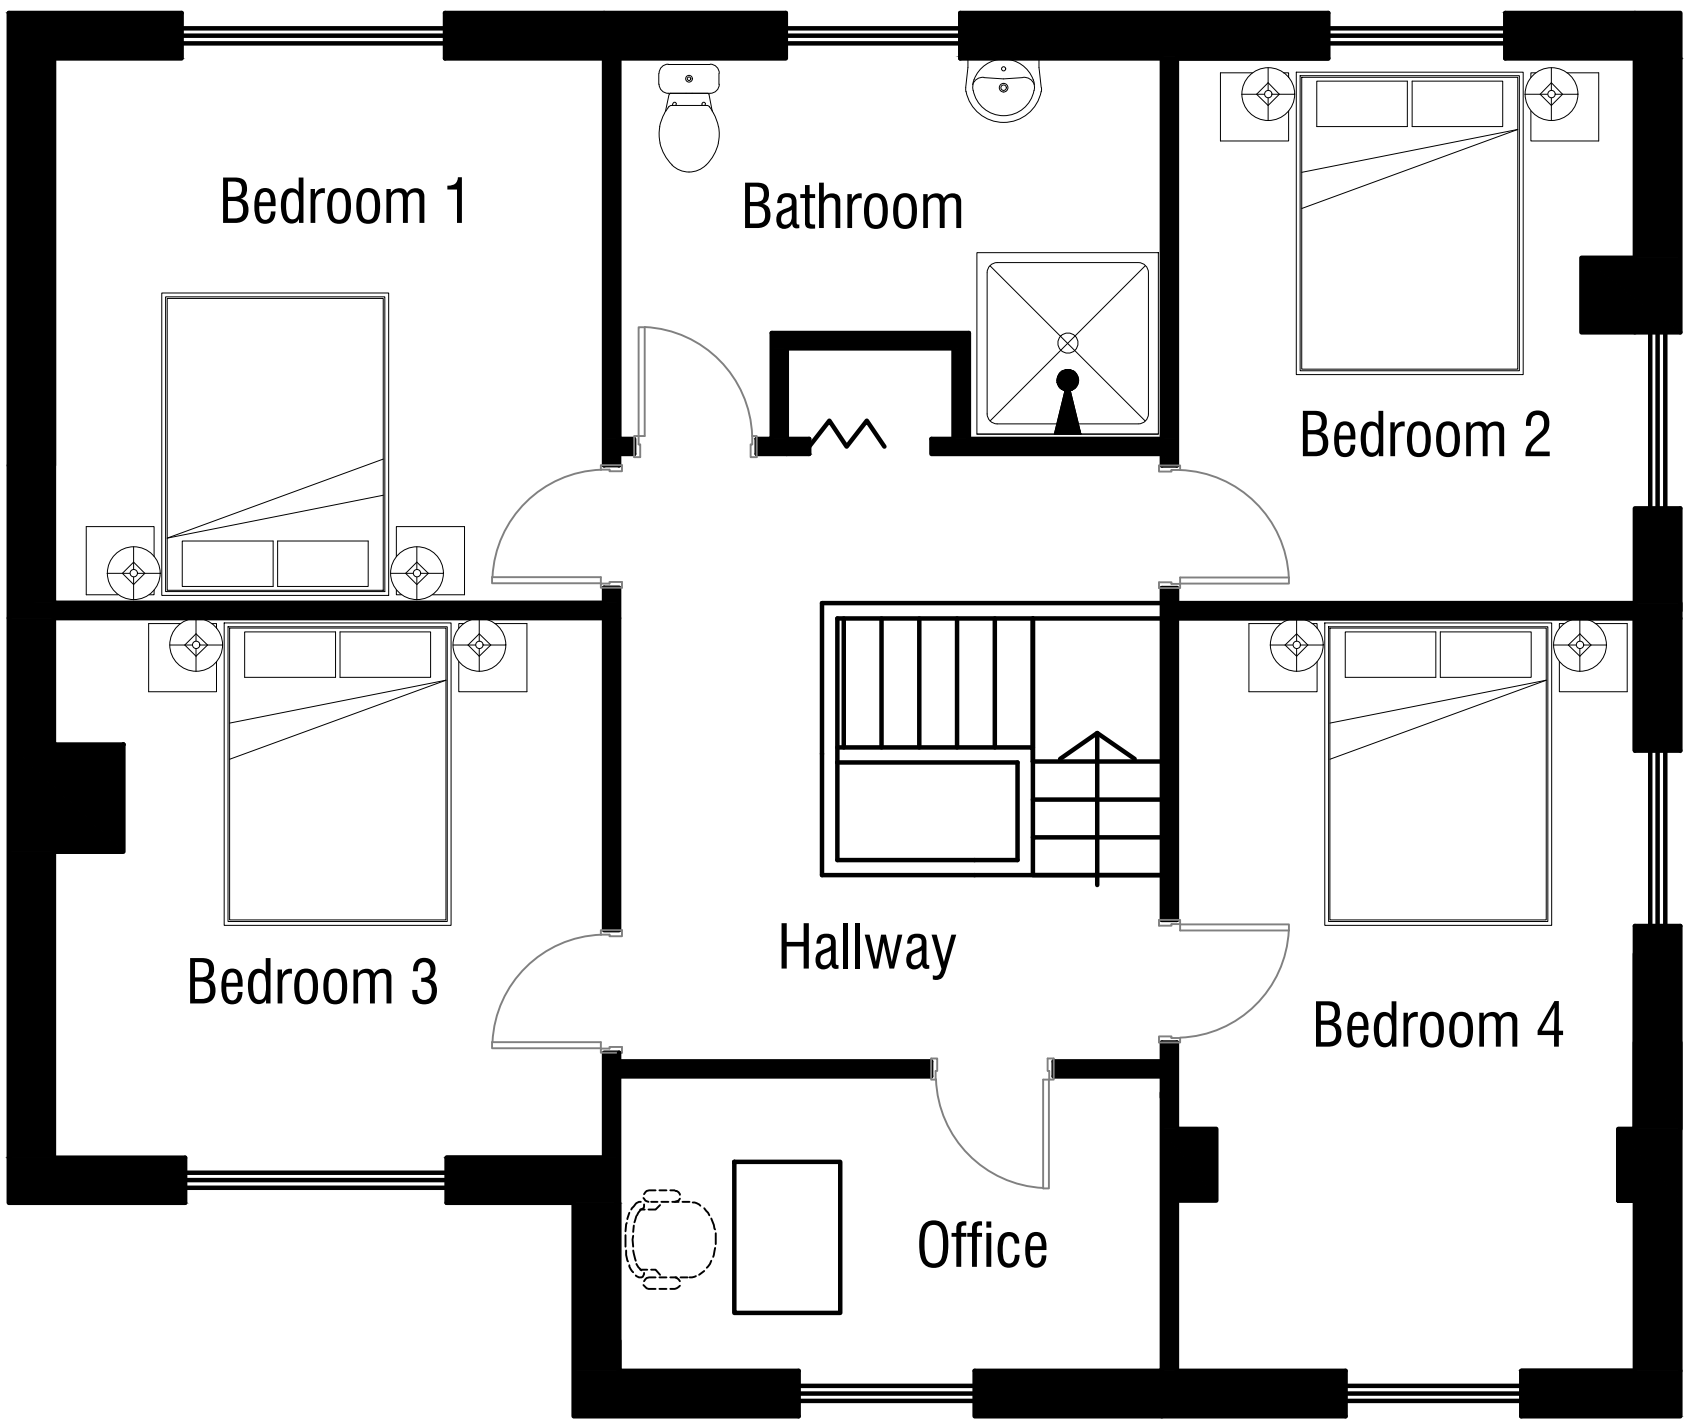

FIRST FLOOR PLAN 1:50

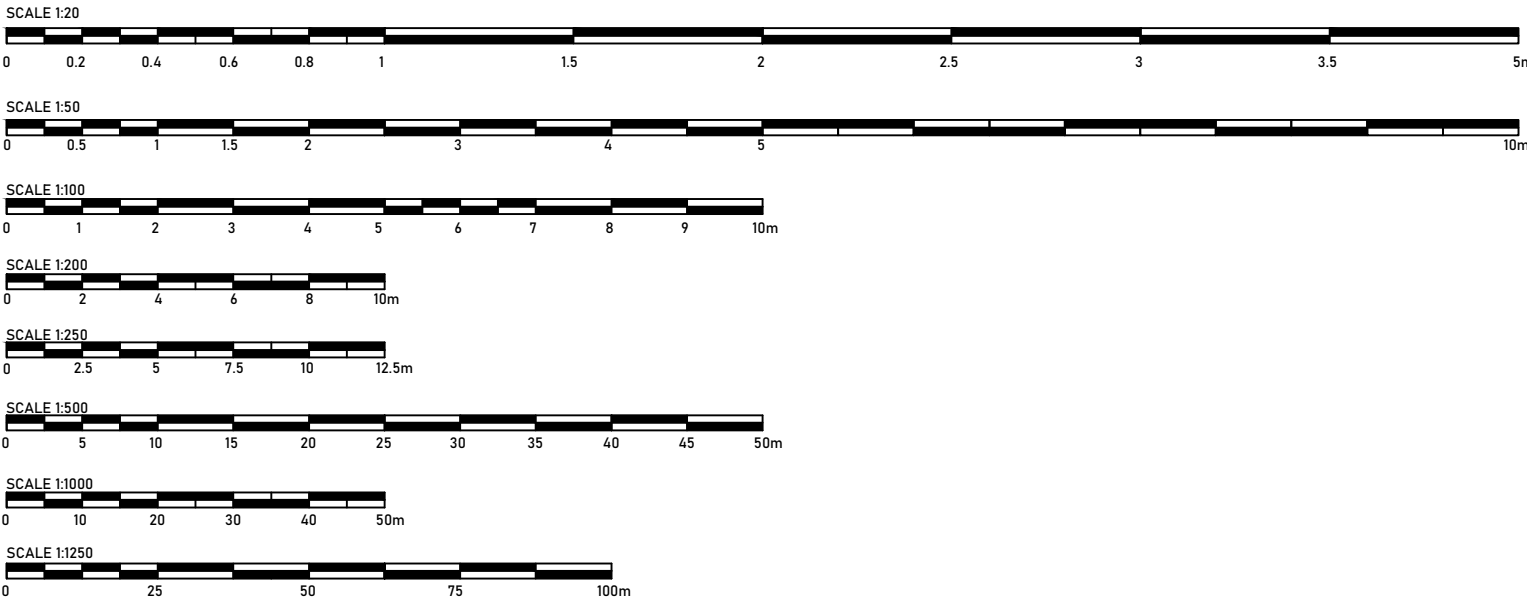

MaxDesign Architecture Planning Consultancy			
Armstrong House, First Avenue, Doncaster DN9 3GA			
t: 01302 867509		m: 07734 939 044	
e: design@maxdesignconsultancy.co.uk		w: maxdesignconsultancy.co.uk	
status:			
PLANNING			
client:			
Vimdal Reality Ltd			
project:			
29 Wisbech Road, Long Sutton, Spalding, PE12 9AG			
title:			
Floor Plans As Proposed			
scale:		date:	
1:50@A1		JAN 2022	
project no.:	drawn:	number:	rev:
21304	PW	002	-