



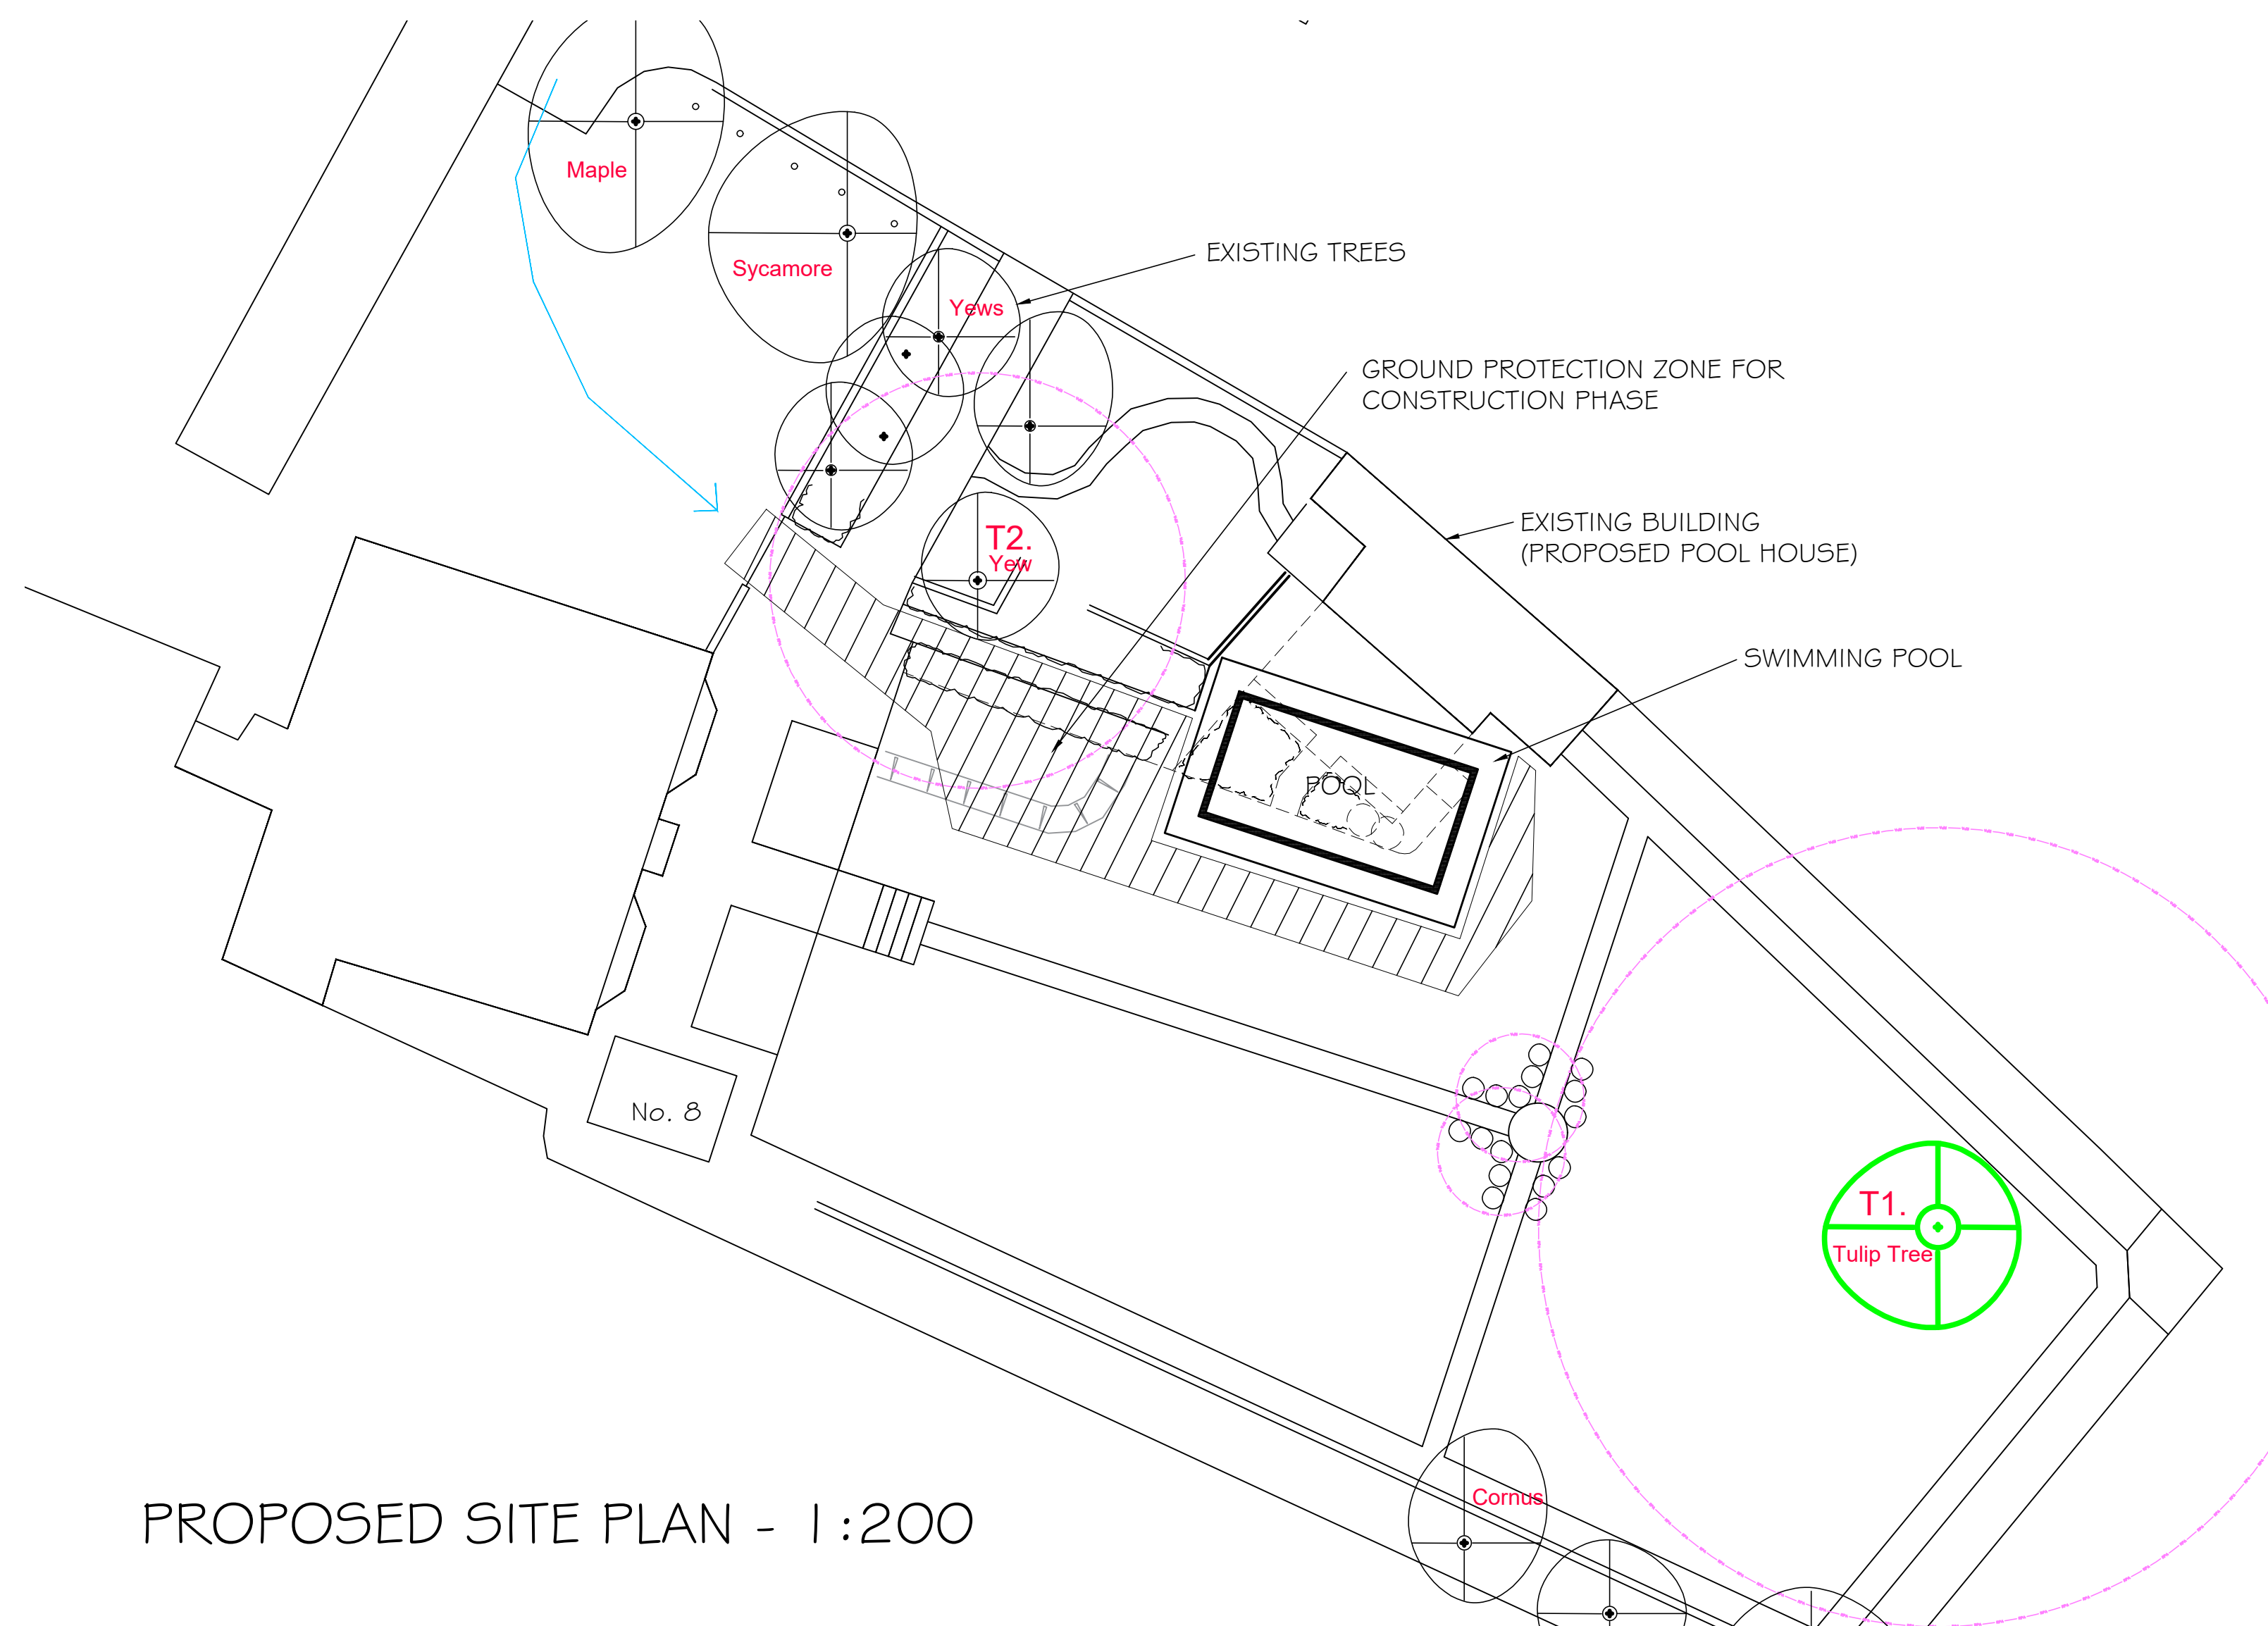


PROPOSED SITE PLAN - 1:200

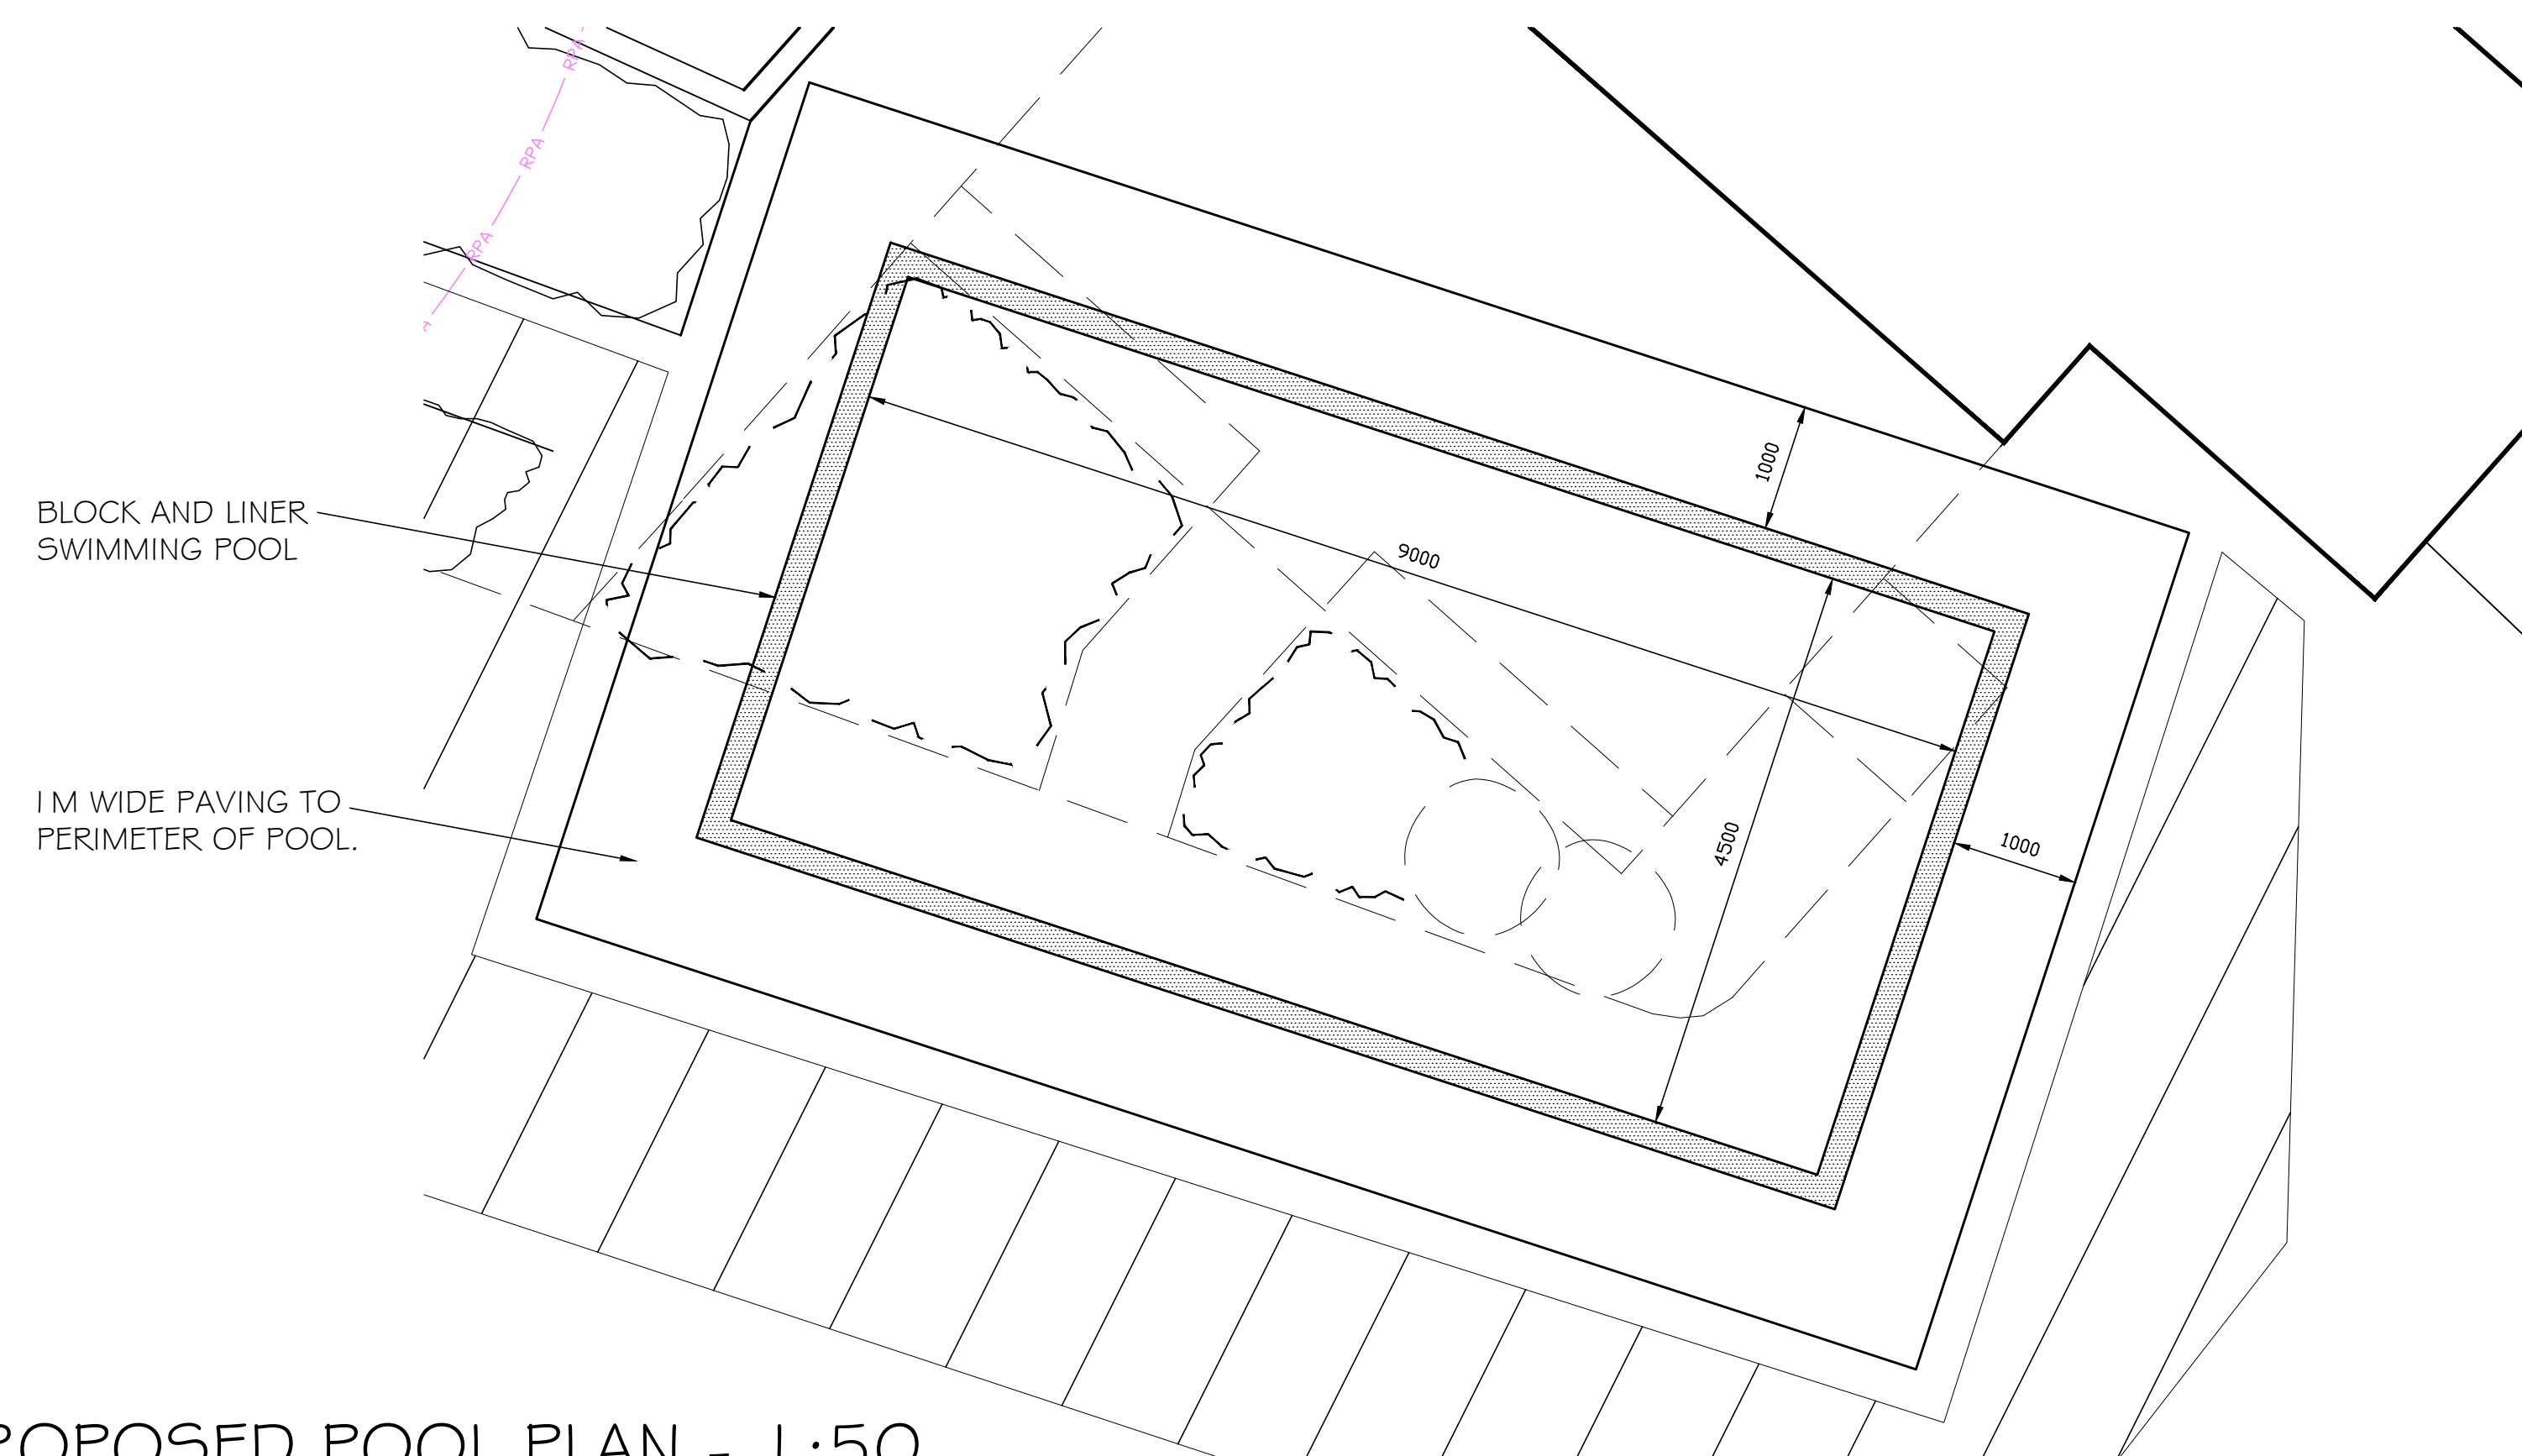


PROPOSED POOL PLAN - 1:50



LOCATION PLAN - 1:1250

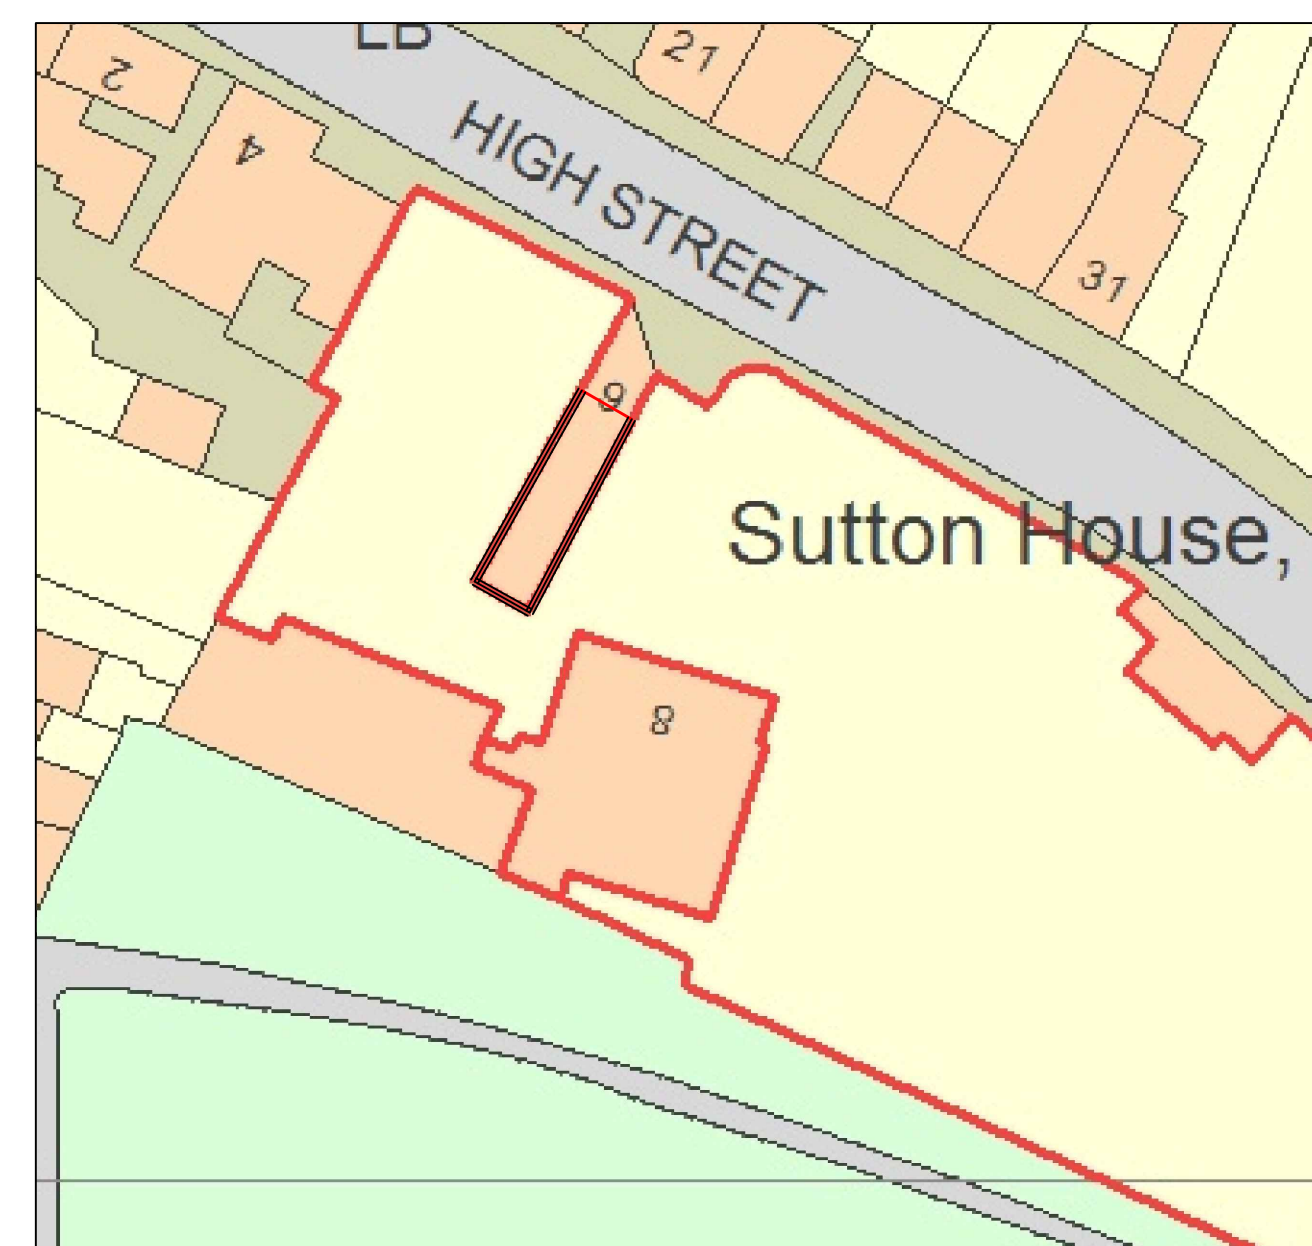

BLOCK PLAN - 1:500

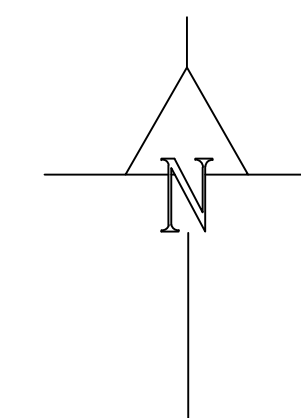

No.	Revision/Issue	Date

CLIENT
MR & MRS MIDDLETON

PROJECT
PROPOSED SWIMMING POOL

DRAWING TITLE
LOCATION PLAN PLUS
BLOCK PLAN AND
PROPOSED SITE PLAN

**R Baker
DESIGN**

12, Felbrigg Close, Kings Lynn, PE30 3JY.
Tel: 07795 344776
Web: www.rbakerdesign.com

JOB NUMBER 2111	Sheet 01
Date 09/10/2020	
Scale AS NOTED @ A1	