



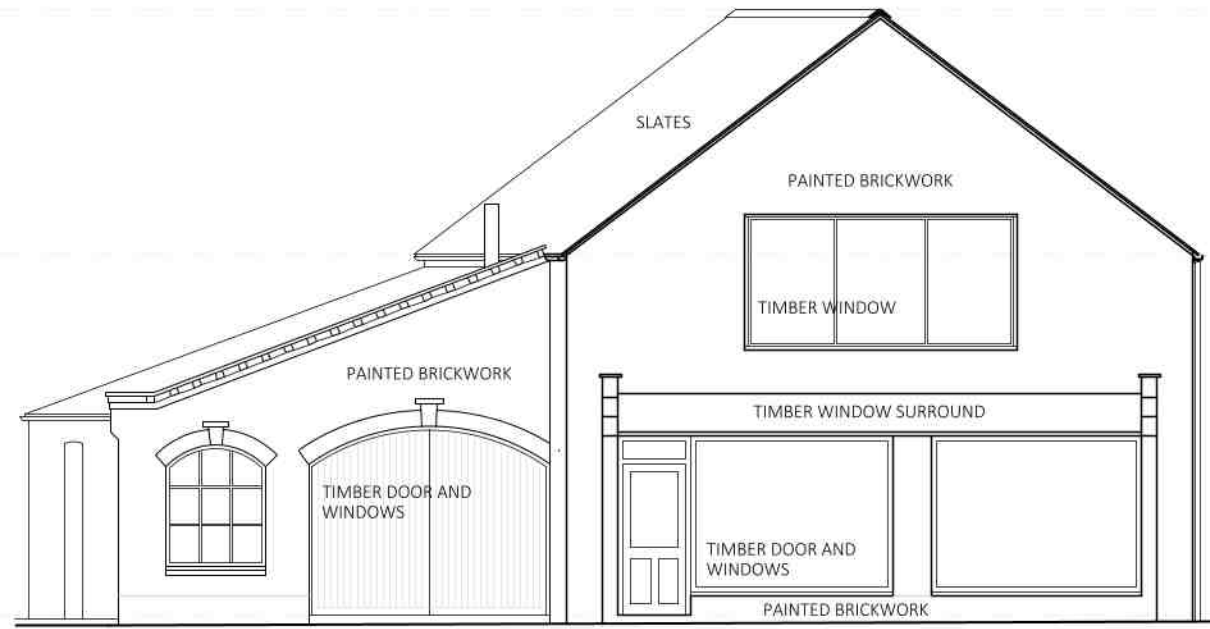


FRONT NORTH ELEVATION

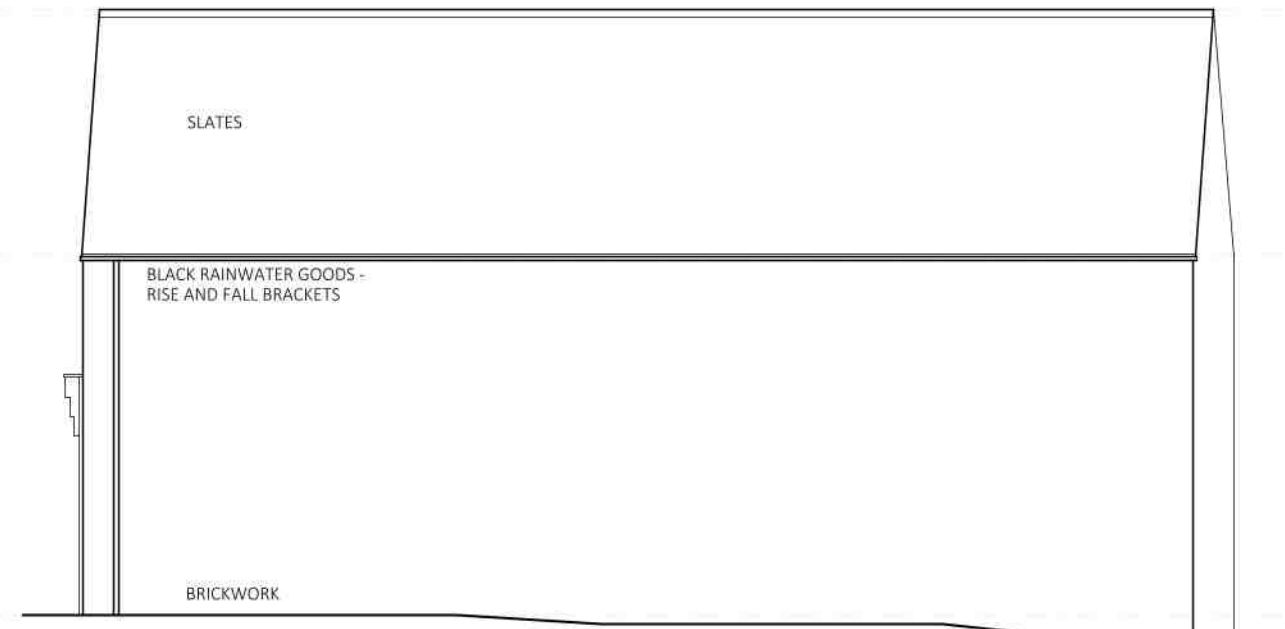


SIDE WEST ELEVATION



REAR SOUTH ELEVATION

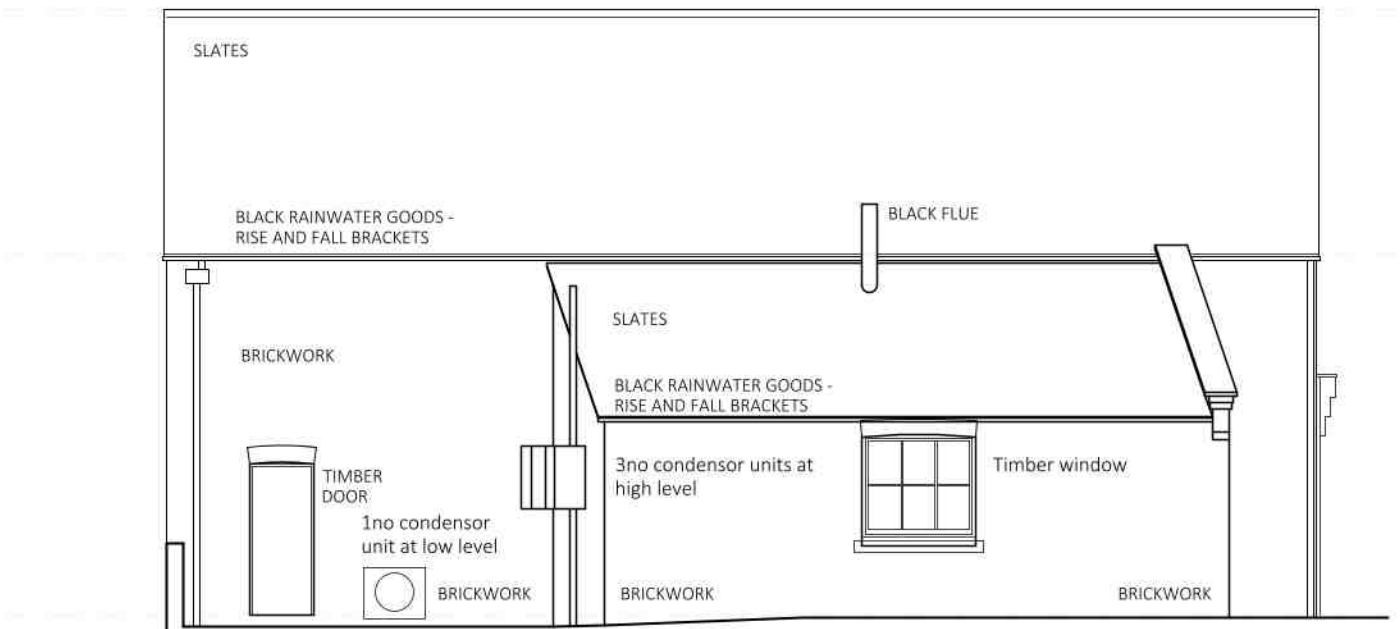


SIDE EAST ELEVATION

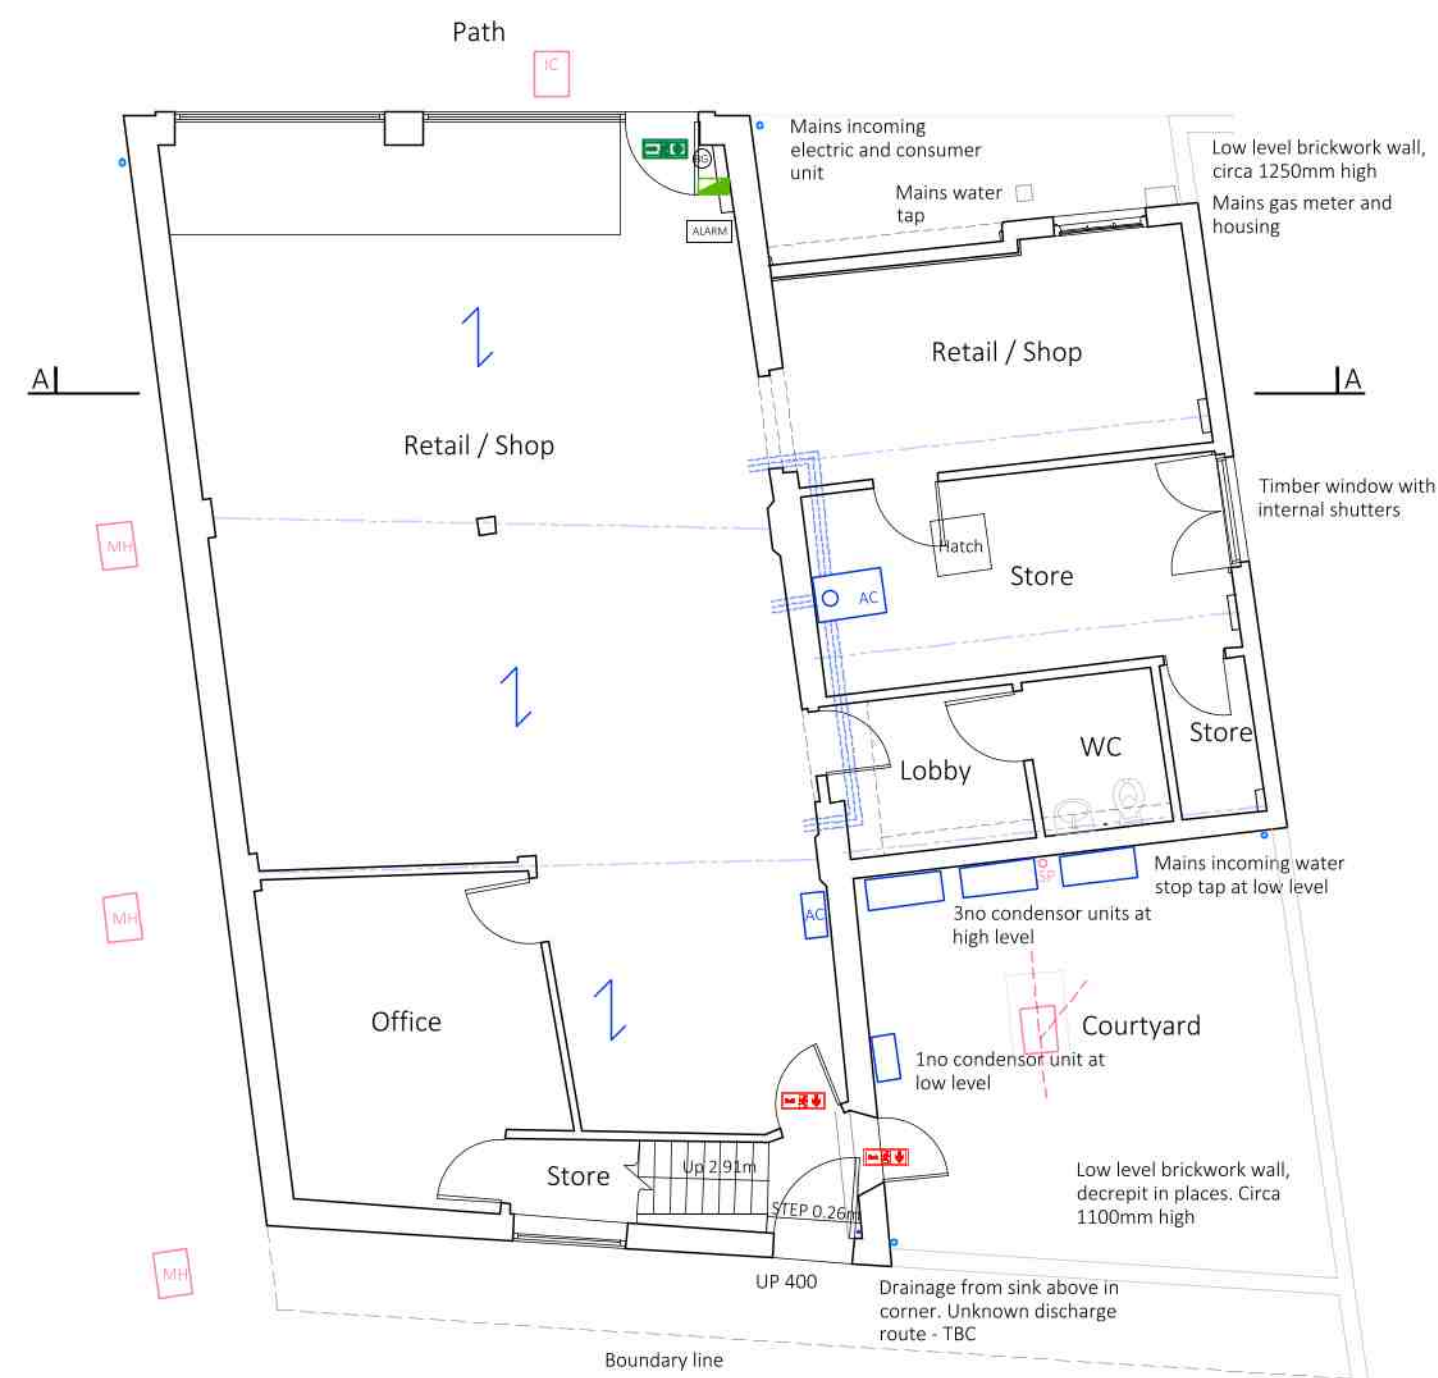


GROUND FLOOR PLAN


ASSUMED DIRECTION OF FIRST FLOOR JOISTS - TBC

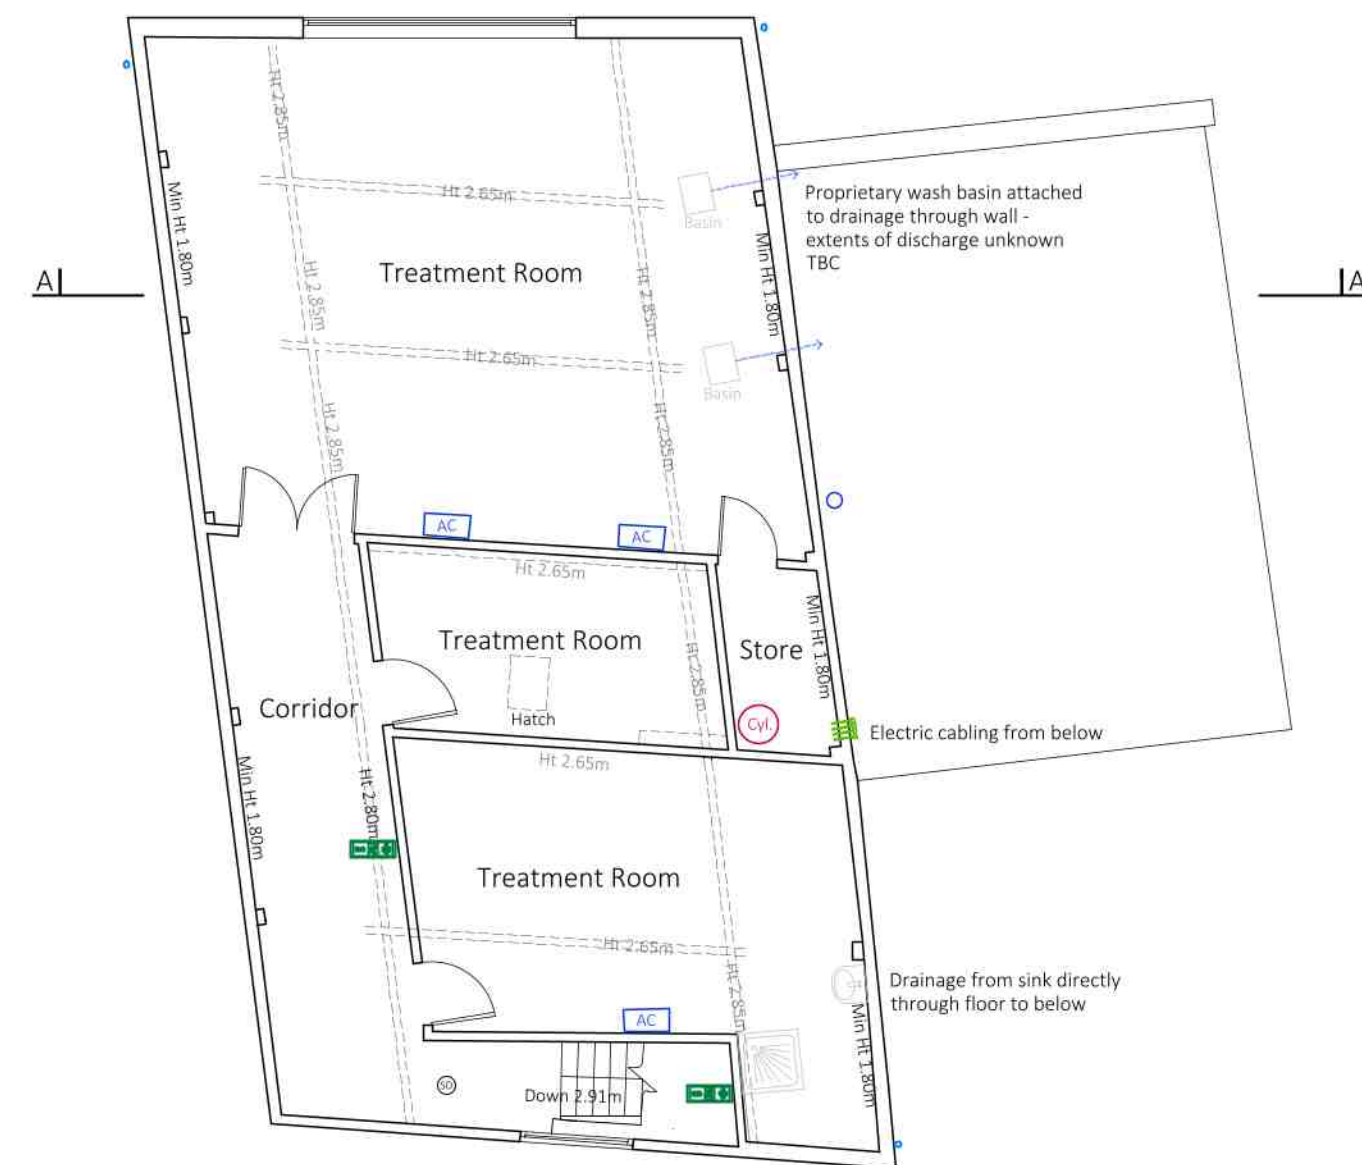

FIRST FLOOR PLAN

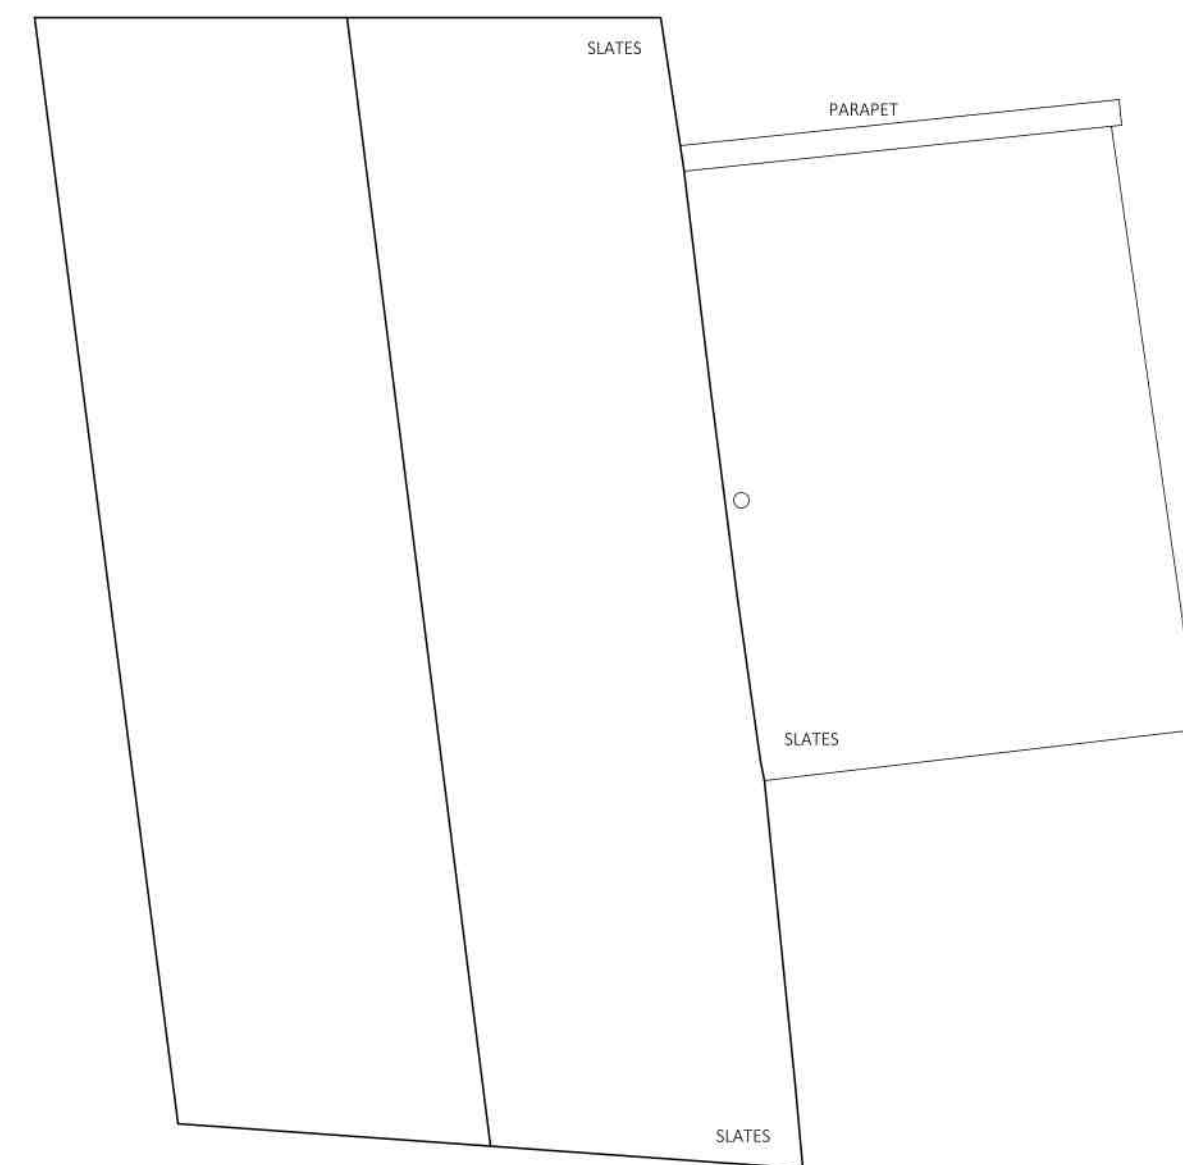

ROOF PLAN

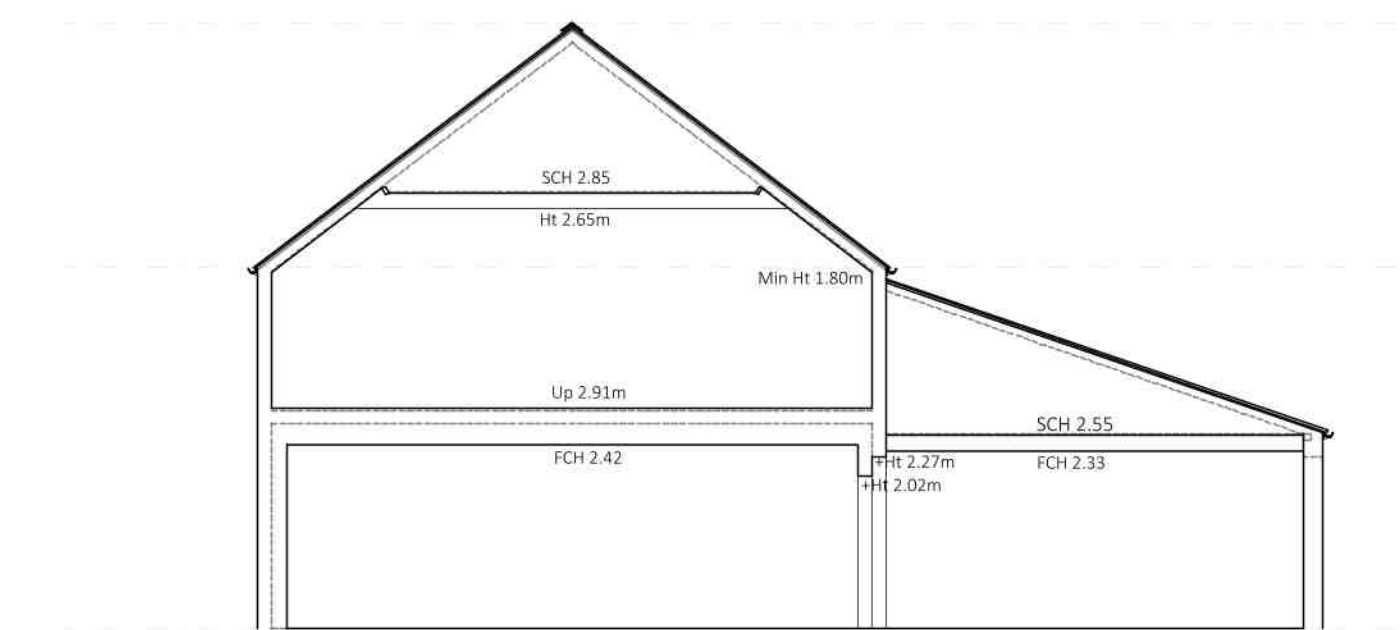

SECTION AA

REVISION A



Update floor plan following tenants moving out
REMODELLING AND INTERNAL WORKS
4 HIGH STREET, LONG SUTTON
EXISTING PLANS
Scale: 1:100@A1
Drawn: CRB

Date: DEC 2025
Dwg No: 25037/PL03A

CRB 18/03/26
PDG ARCHITECTS LTD
1 Eaglethorpe Barns
Eaglethorpe, Warrington,
Peterborough, PE8 6TJ
T: 01733 371000
E: design@pdgarchitects.co.uk
W: www.pdgarchitects.co.uk