




FRONT NORTH ELEVATION

Existing inset doors removed.
Opening infilled with brickwork below
and timber screen above

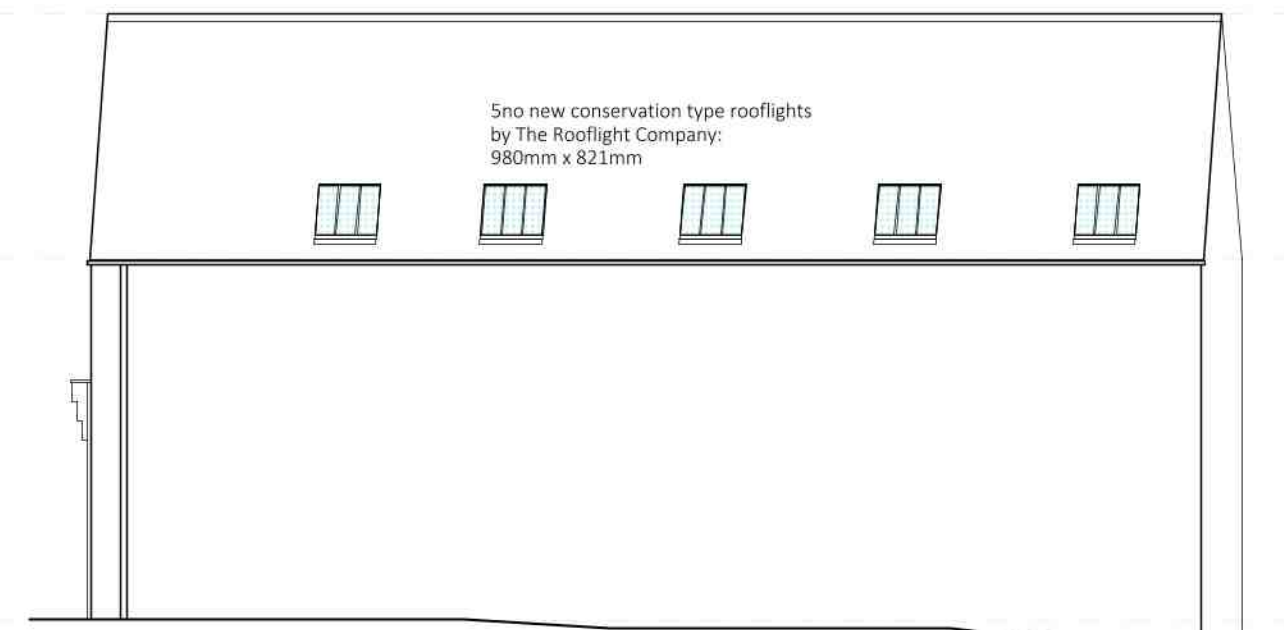


SIDE WEST ELEVATION



REAR SOUTH ELEVATION

Existing doors removed.
Opening infilled with brickwork below
and timber window above.

New opening formed in existing yard wall.
New ramp down to floor level to allow
level access escape and moving of bins

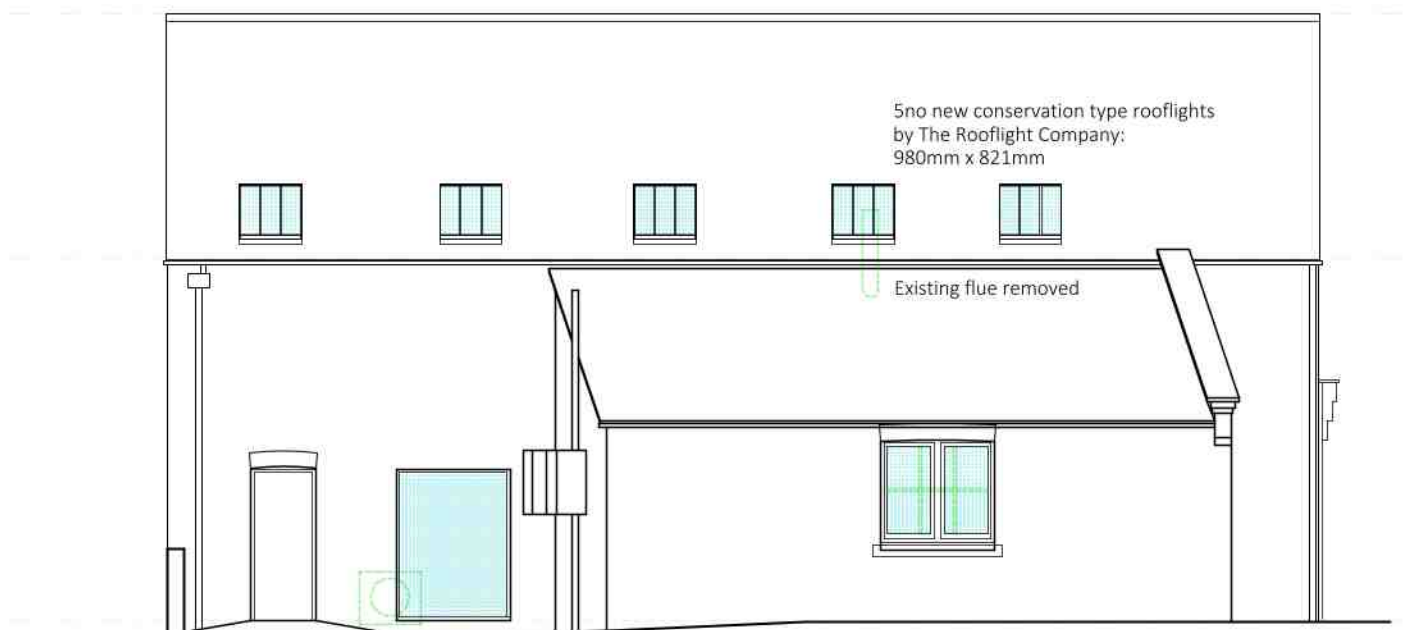


SIDE EAST ELEVATION

New full height opening formed in
existing brickwork wall. New timber
glazed screen


Existing internal screen and single
glazed timber window removed.
Opening retained.
New timber window with obscure
glazing




GROUND FLOOR PLAN

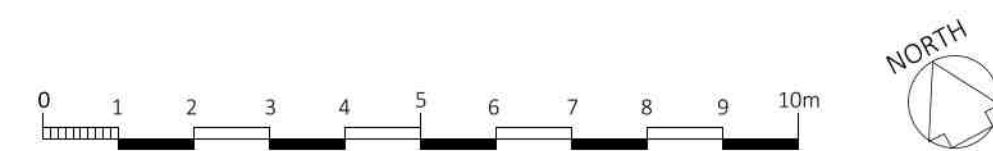

FIRST FLOOR PLAN

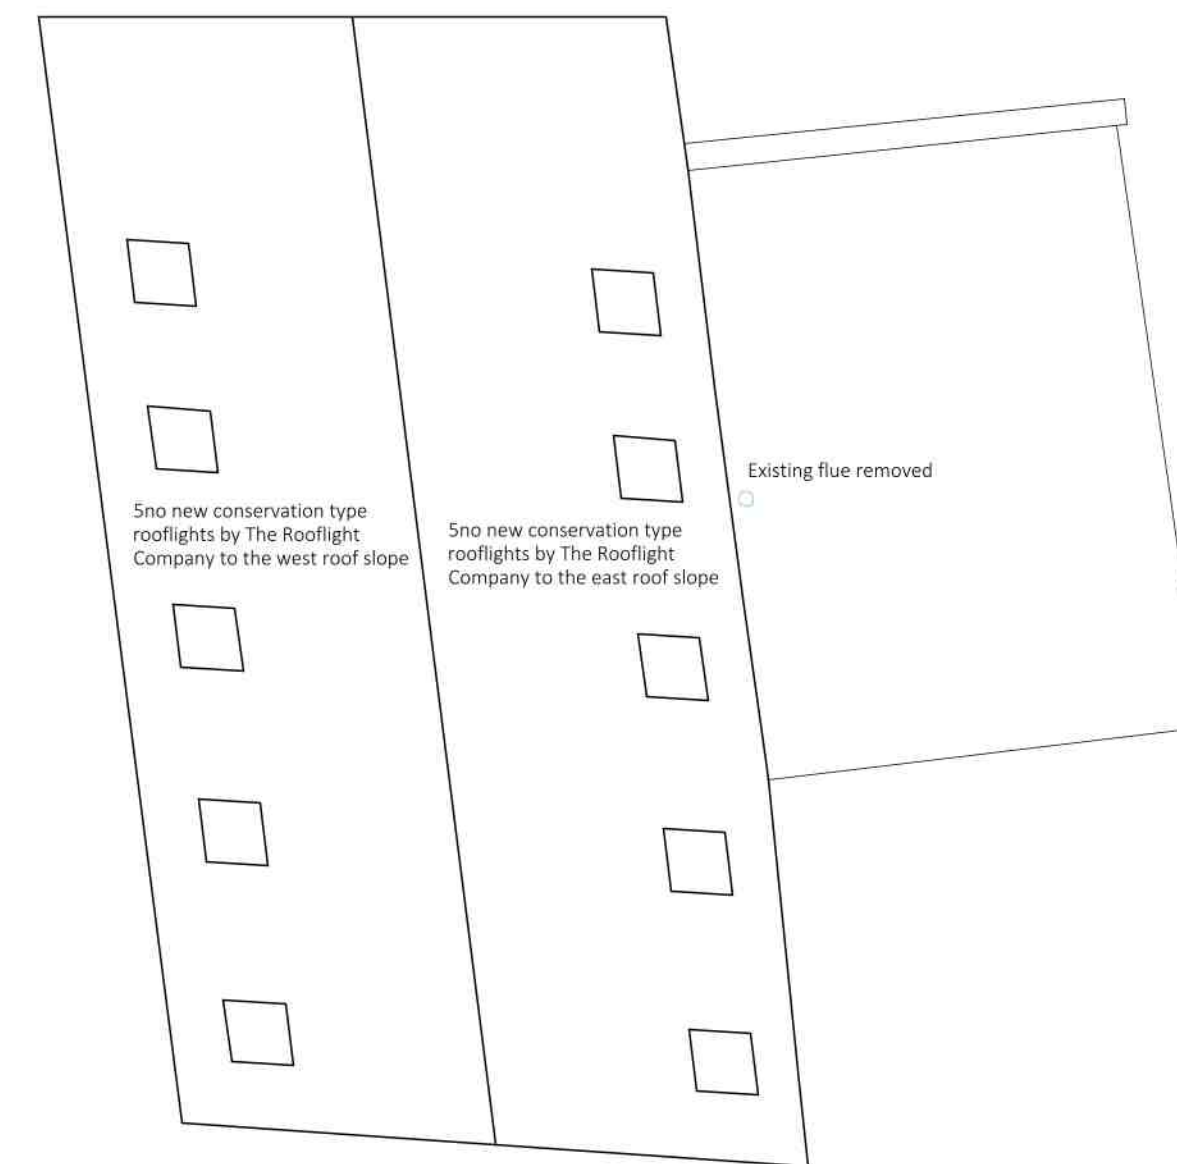

ROOF PLAN

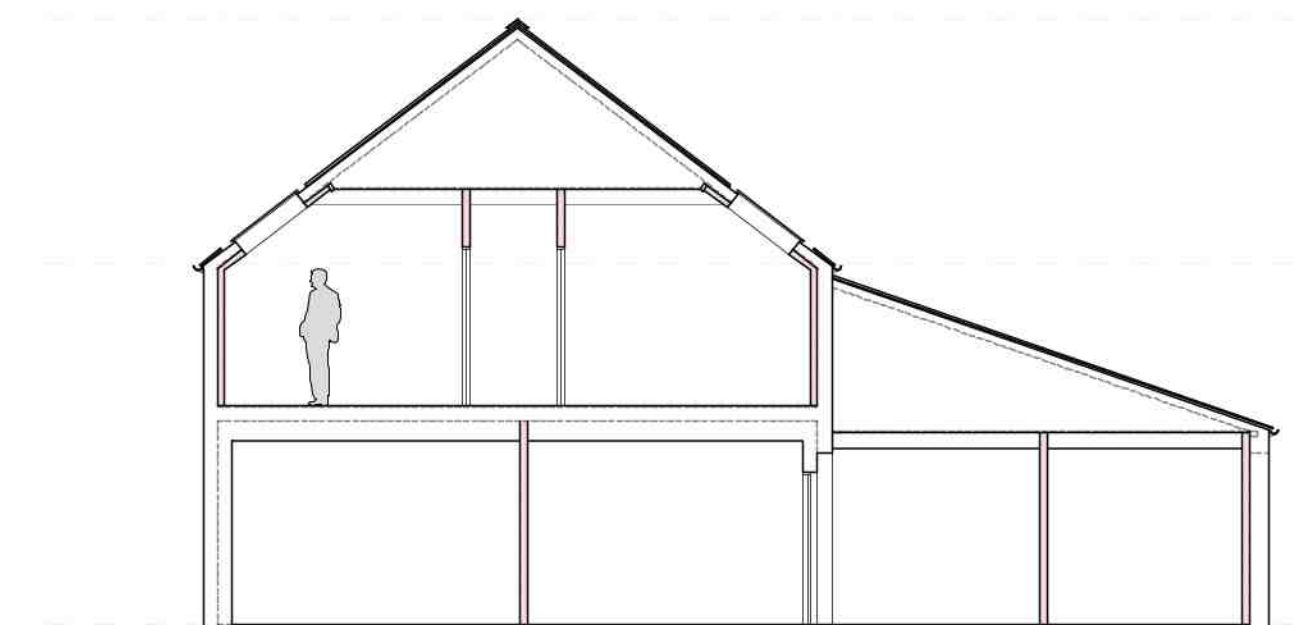

SECTION AA

REVISION A



Update following tenanat moving out. Plan and elevations
REMODELLING AND INTERNAL WORKS
4 HIGH STREET, LONG SUTTON
PROPOSED PLANS
Scale: 1:100@A1 Date: JAN 2026
Drawn: CRB Dwg No: 25037/PL04A

CRB 18/03/26
PDG ARCHITECTS LTD
1 Eaglethorpe Barns
Eaglethorpe, Warrington,
Peterborough, PE8 6TJ
T: 01733 371000
E: design@pdgarchitects.co.uk
W: www.pdgarchitects.co.uk