



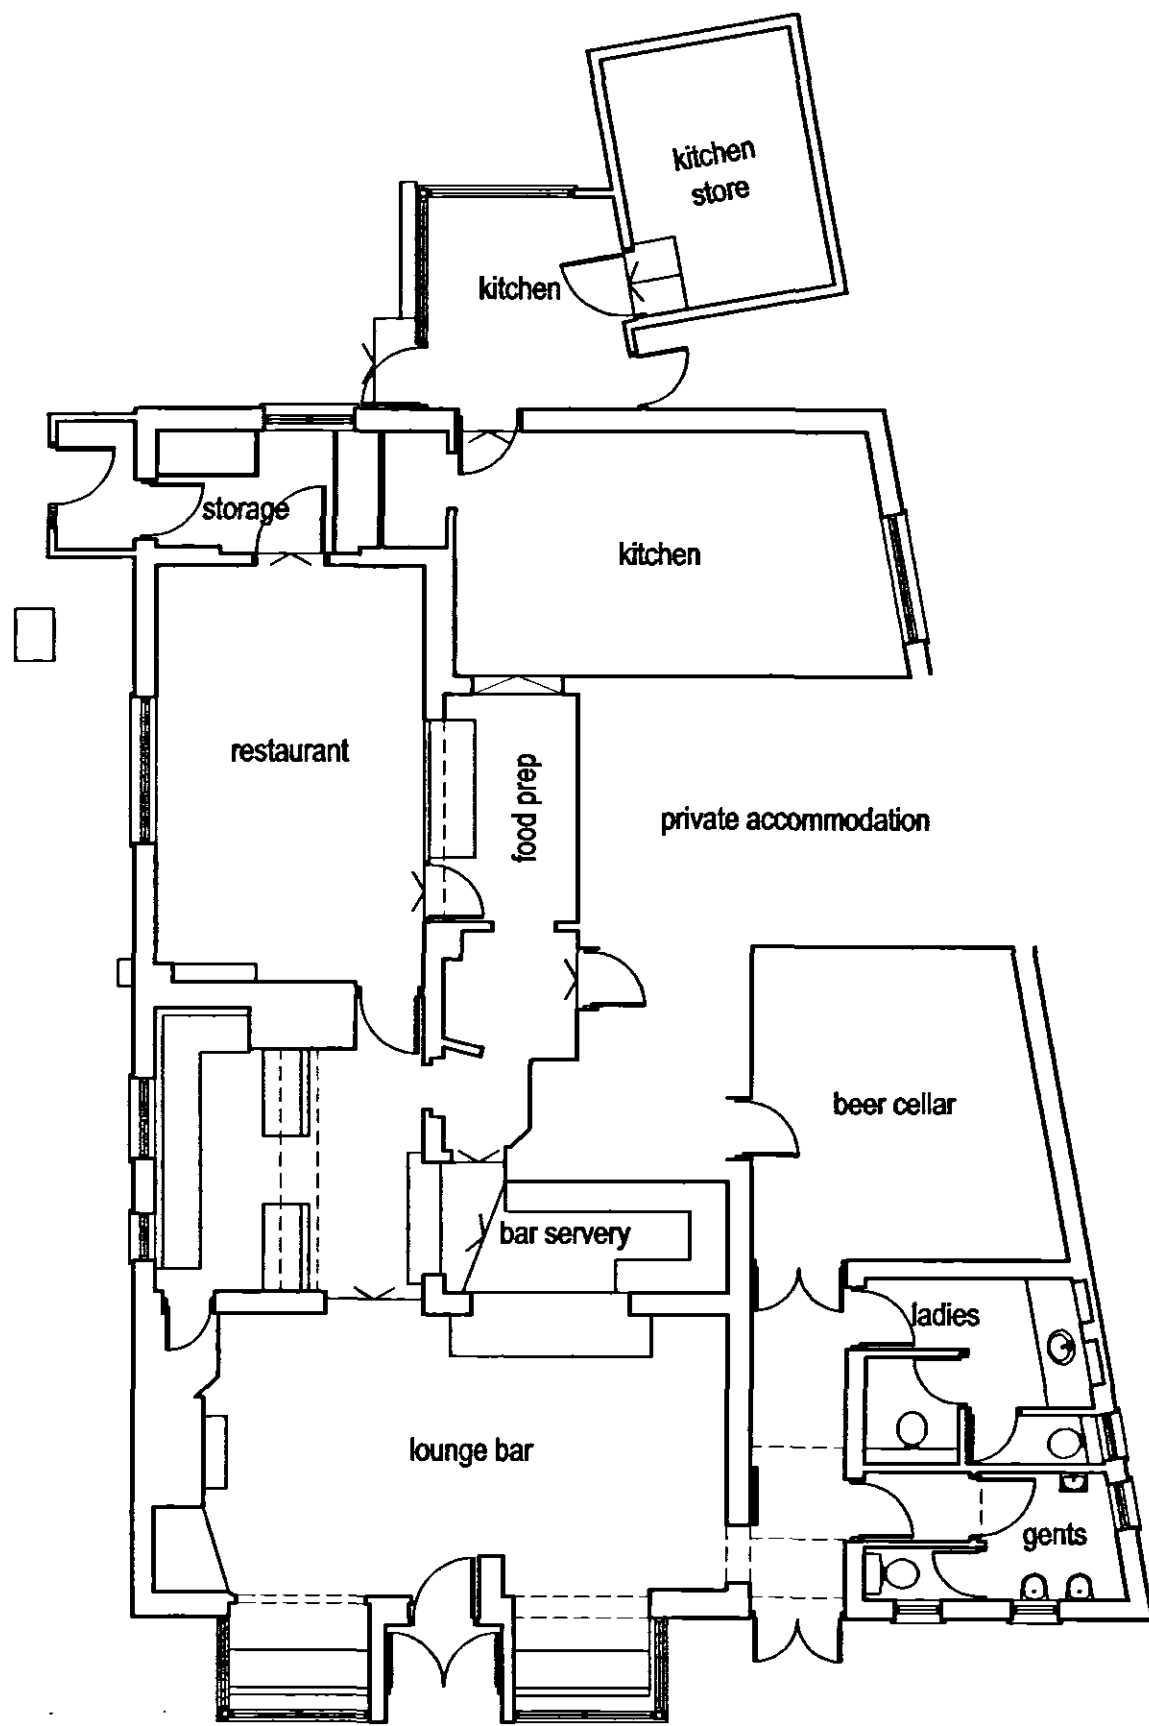


existing ground floor plan. scale 1:100

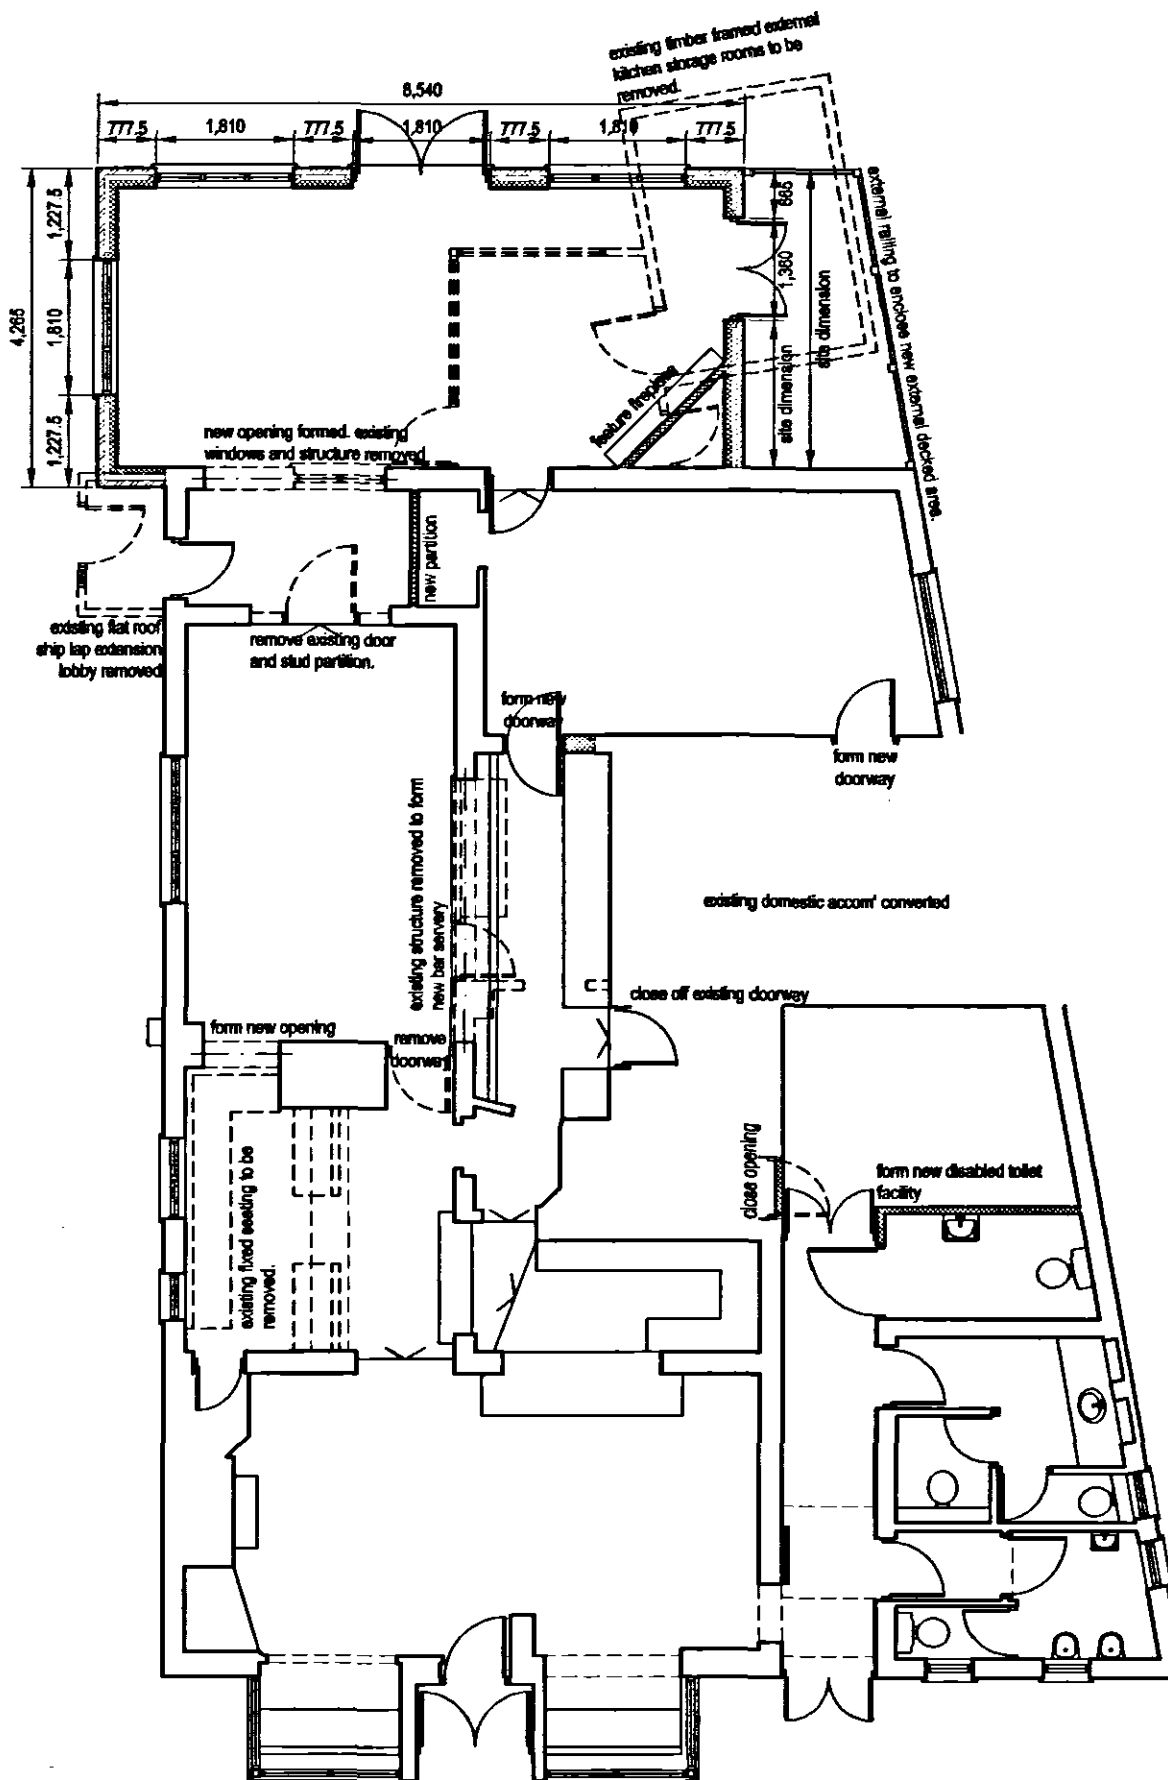

proposed ground floor plan. scale 1:100




existing side west facing elevation

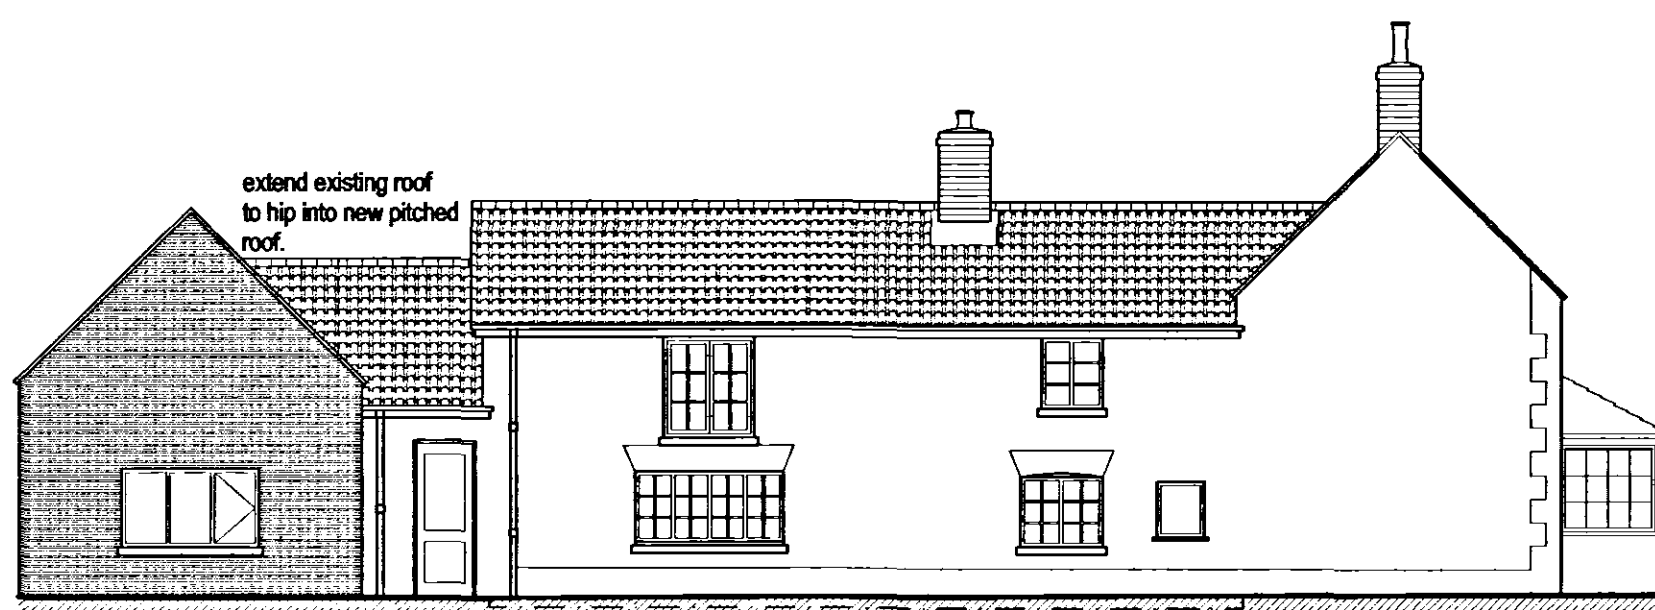

proposed side west facing elevation




existing front south facing elevation

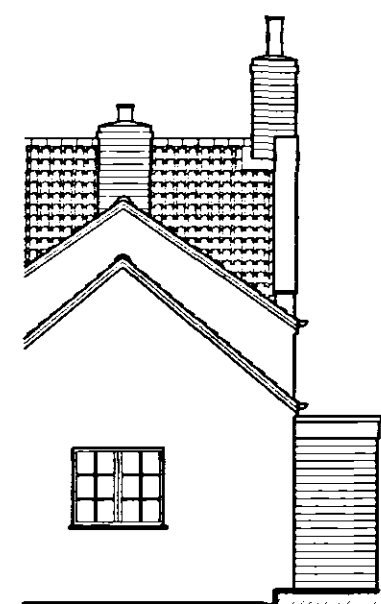

existing rear north facing elevation




proposed front south facing elevation

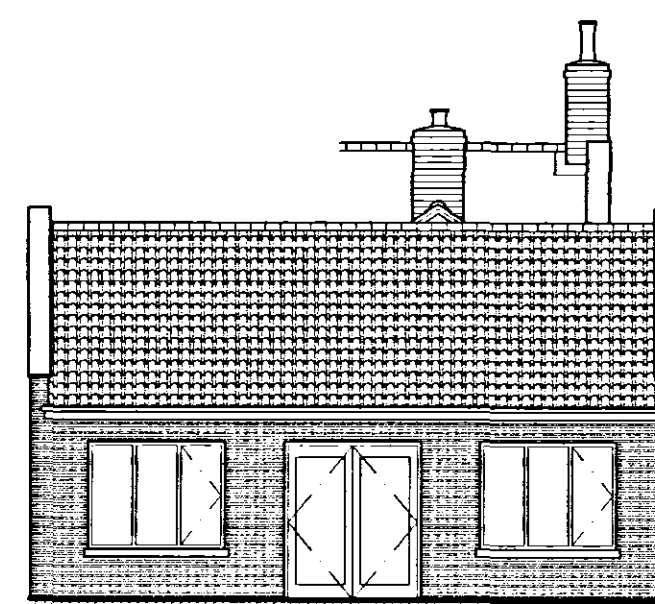


proposed rear north facing elevation


- restaurant extension comprising:
 - pitched roof extension with roof tiles to match existing, pitch of roof to match original building to road front.
 - end gables extended to form parapet upstands to match original building.
 - walls to have pointed render finish to match existing, existing building and extension to receive complete decoration of walls, windows, doors and rain water and drainage pipes.
 - new hardwood sealed double glazed windows, single opening panel on each window as indicated.
 - new hardwood fully glazed rear doors to lead on to low landing and steps up to ground level, allow for drain channel across threshold.

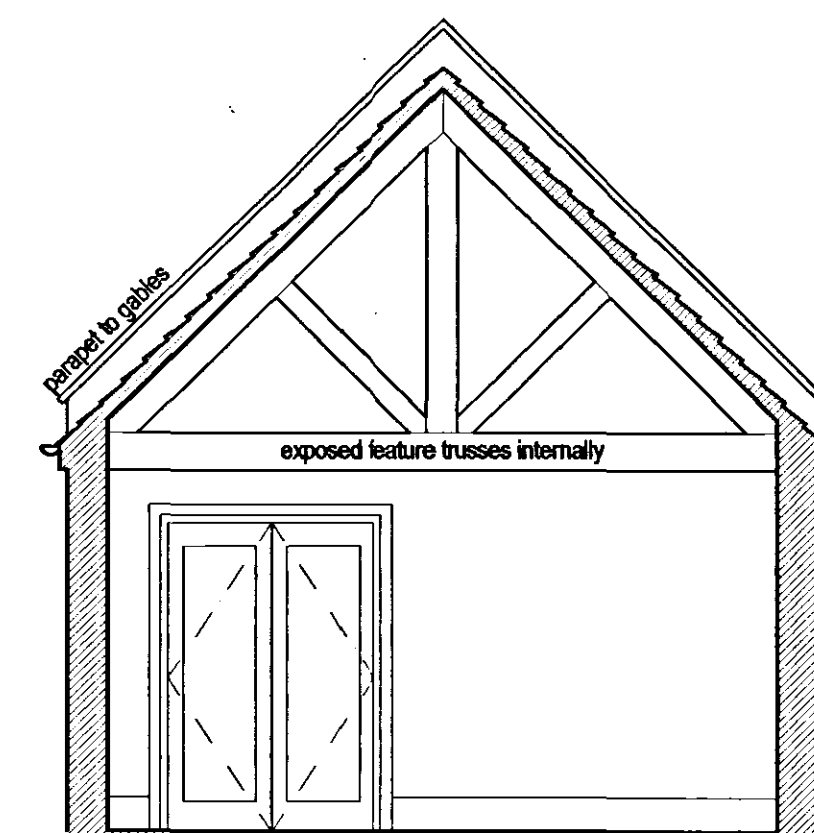

section thru' extension. scale 1:50.

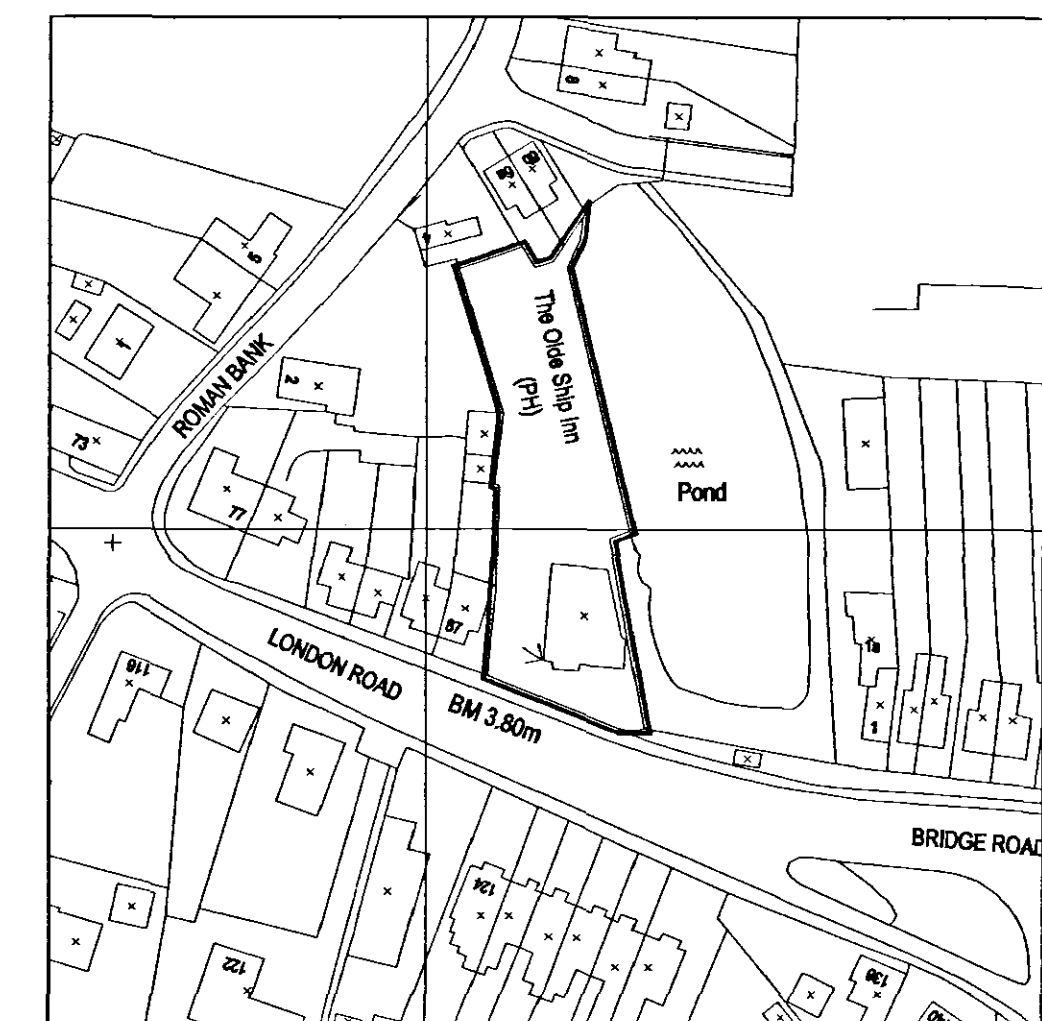

location plan. scale 1:1,250. NORTH TO TOP

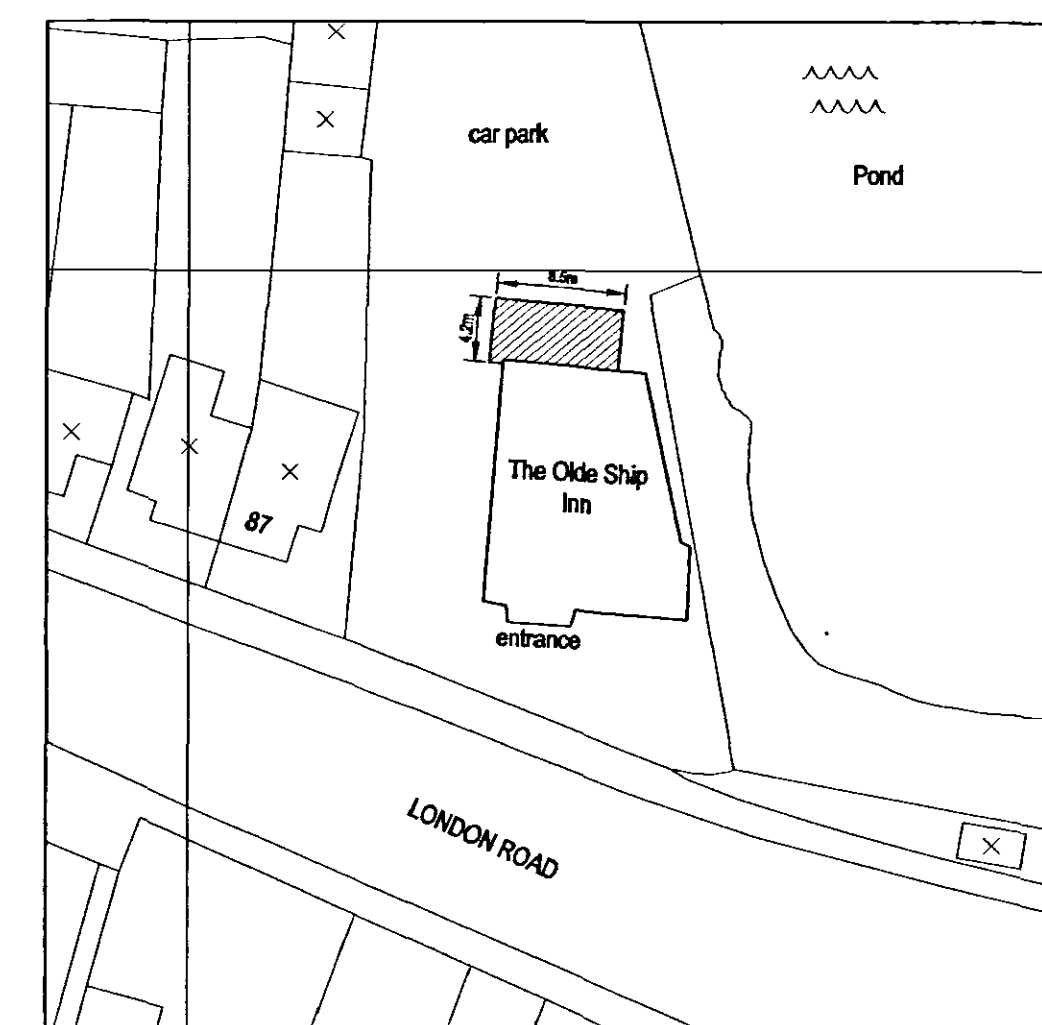

proposed block plan. scale 1:500.

COPYRIGHT

This drawing and design and all the information contained therein is the sole copyright of Dickinson Waugh Architecture. Reproduction in any form is forbidden unless permission is obtained in writing.

CONTRACTORS PLEASE NOTE

Warning. No dimensions to be scaled from this drawing. All contractors must visit site and are responsible for taking and checking all dimensions relative to this work.

This drawing must be read in conjunction with the specification and bill of quantities and all related drawings. Any structural work must be carried out in accordance with the details and specifications of the clients appointed structural engineer. Any amendments must have his express prior written authority.

All structural work must be inspected at all relevant stages by the structural engineer and by the local authority building control officer and comply with their requirements. Any costs and claims for damages, loss of trade, etc., incurred by failing to do so are the sole liability of the contractor.

REVISIONS

a: dim's added to block plan, 23-11-07
b: redrawn with extension to new location, 10-1-08



dickinson waugh architecture

dickinson waugh architecture
houldsworth mill arts centre
moldish street
stockport
sk5 6da

telephone 0161 975 8075
fax 0161 975 8076
e-mail post@dwarehouse.co.uk
web www.dwarehouse.co.uk
directors daniel waugh, mark dickinson

s & n pub enterprises

olde ship inn
89 london road
long Sutton
spalding, pe12 9ee

existing and proposed ground floor plan
existing and proposed external elevations
location plan and proposed block plan
planning application drawing

JOB No. 2203 | SCALE 1:100 | DRAWING No. p11 b | DATE oct 07