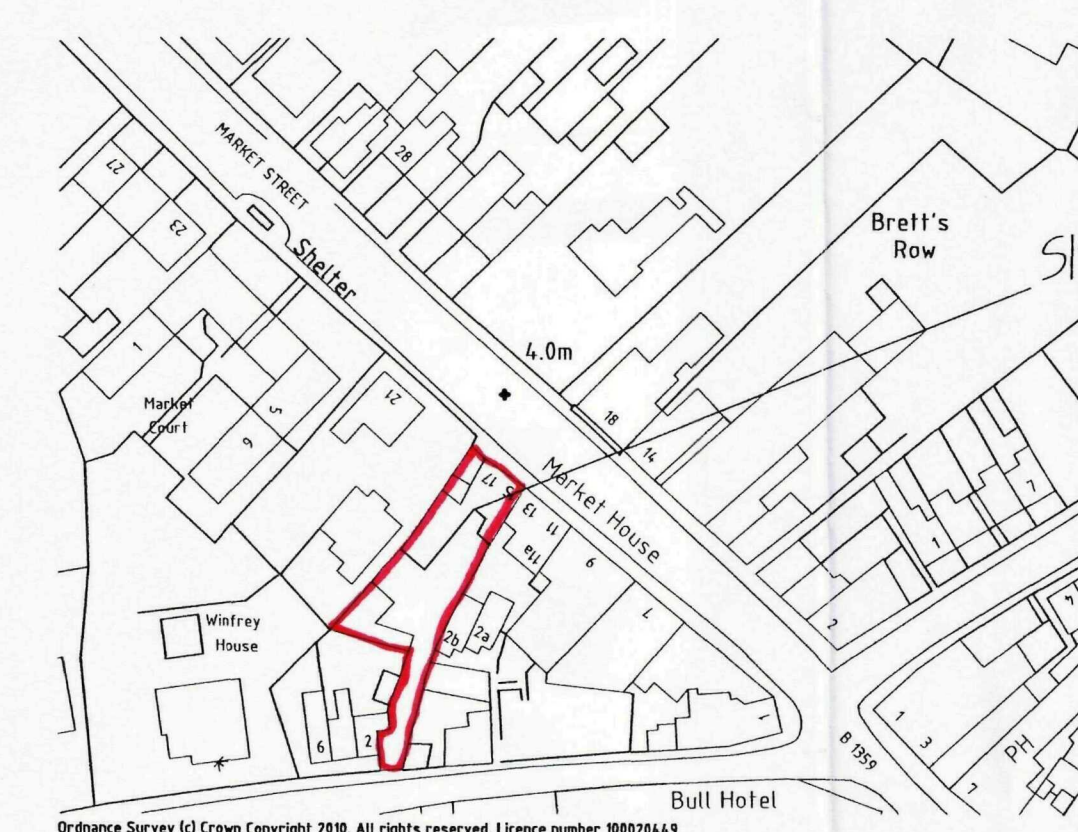
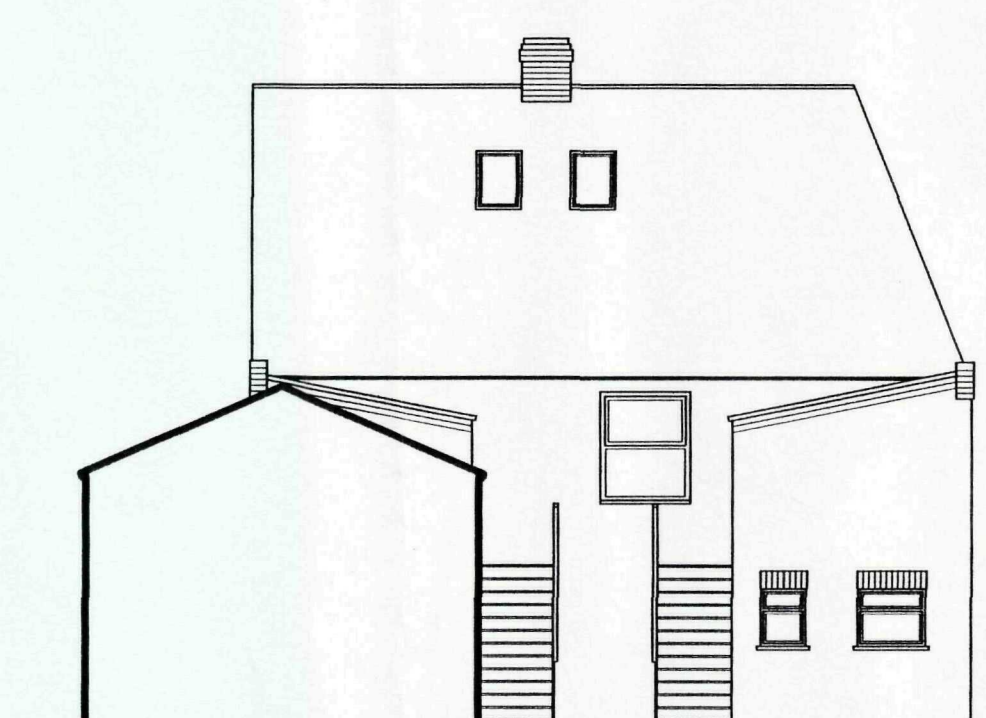
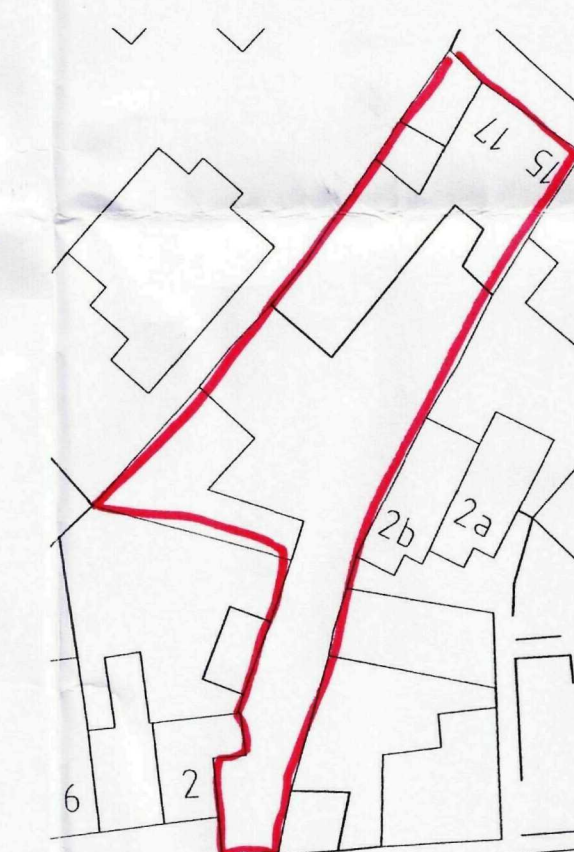
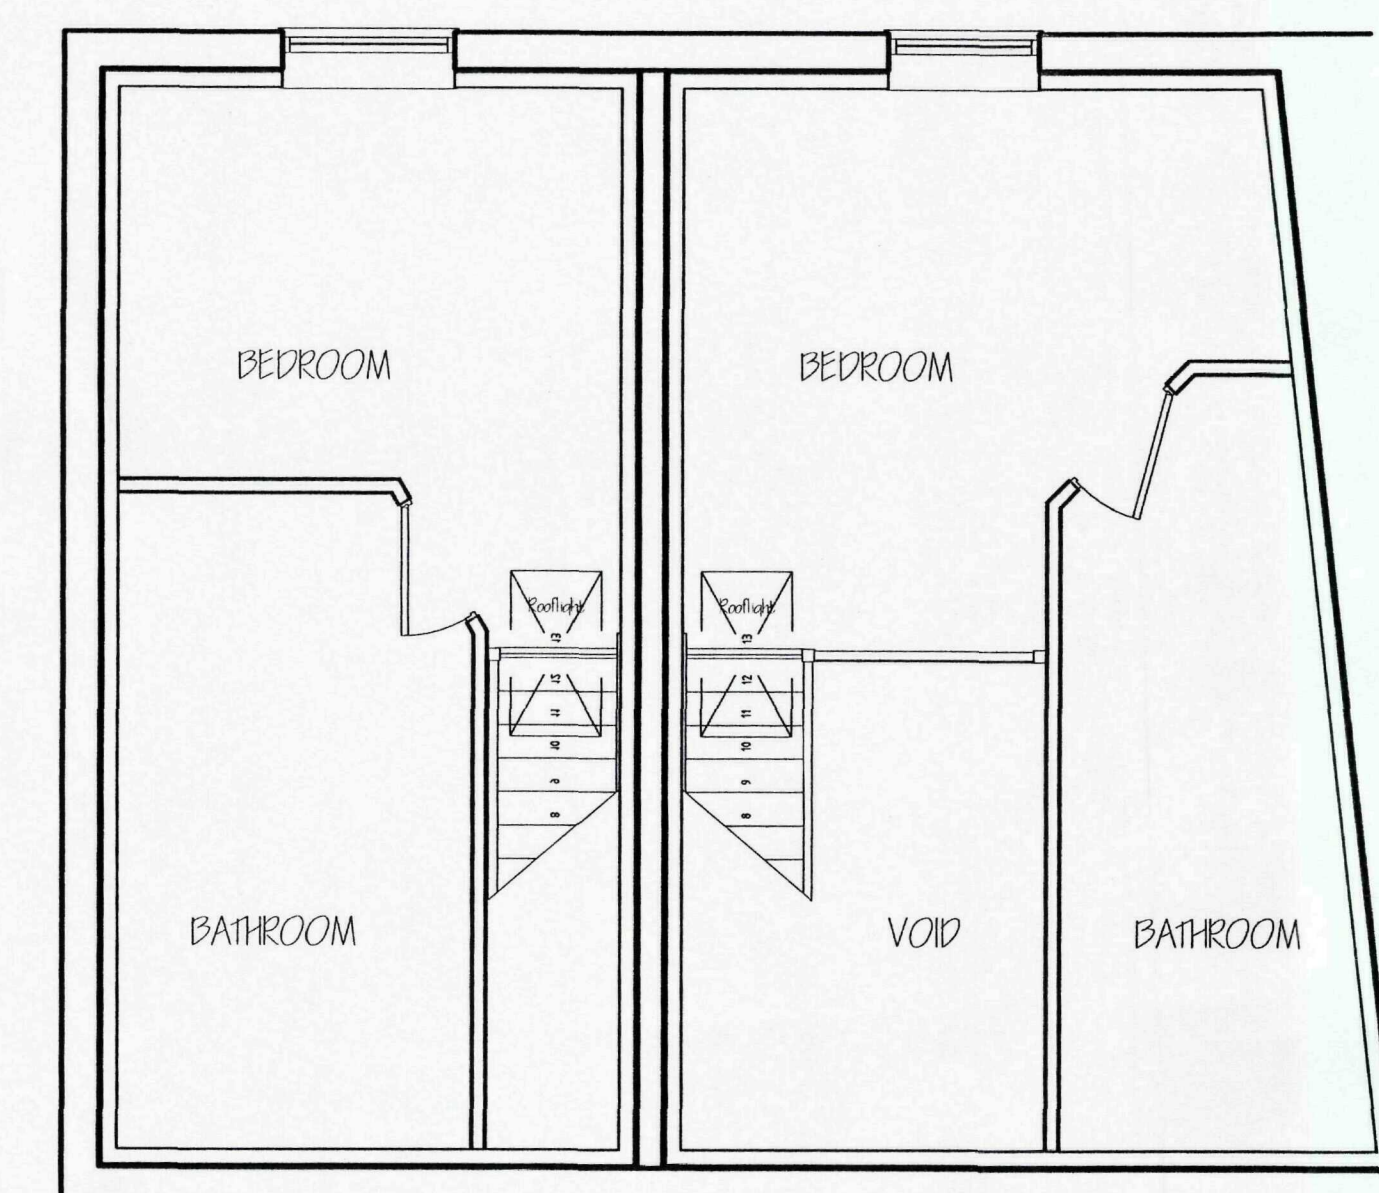
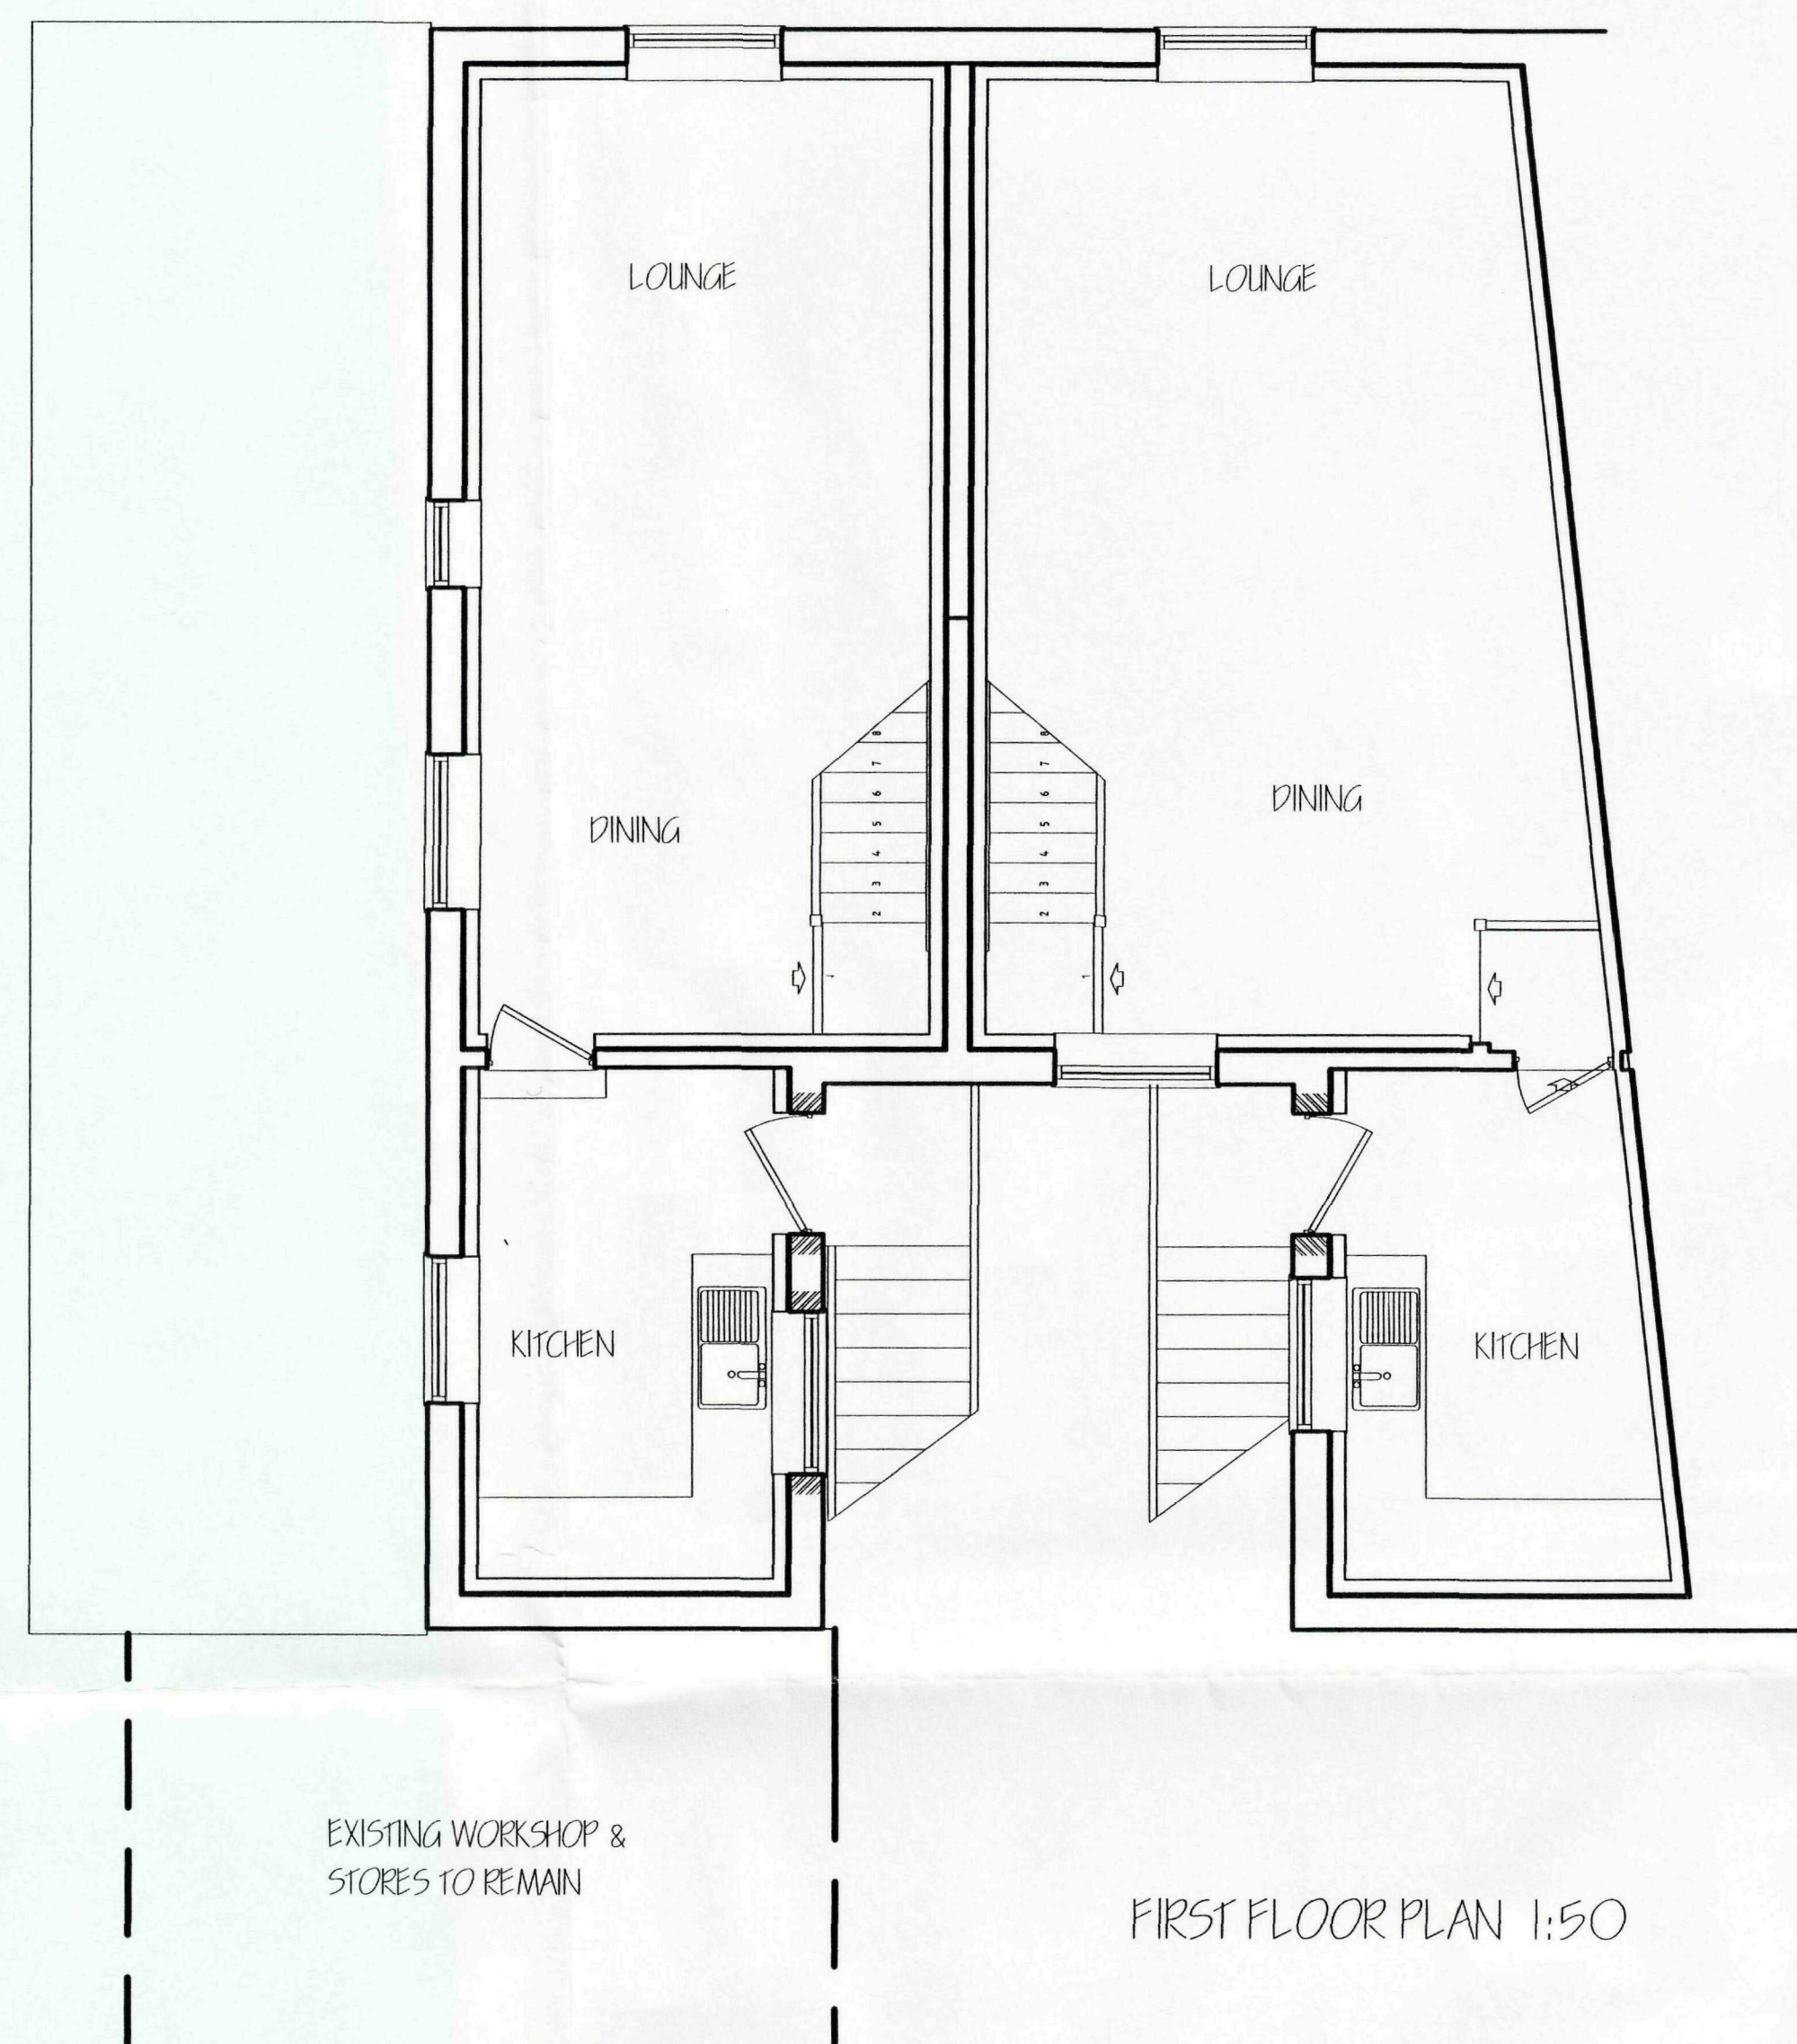
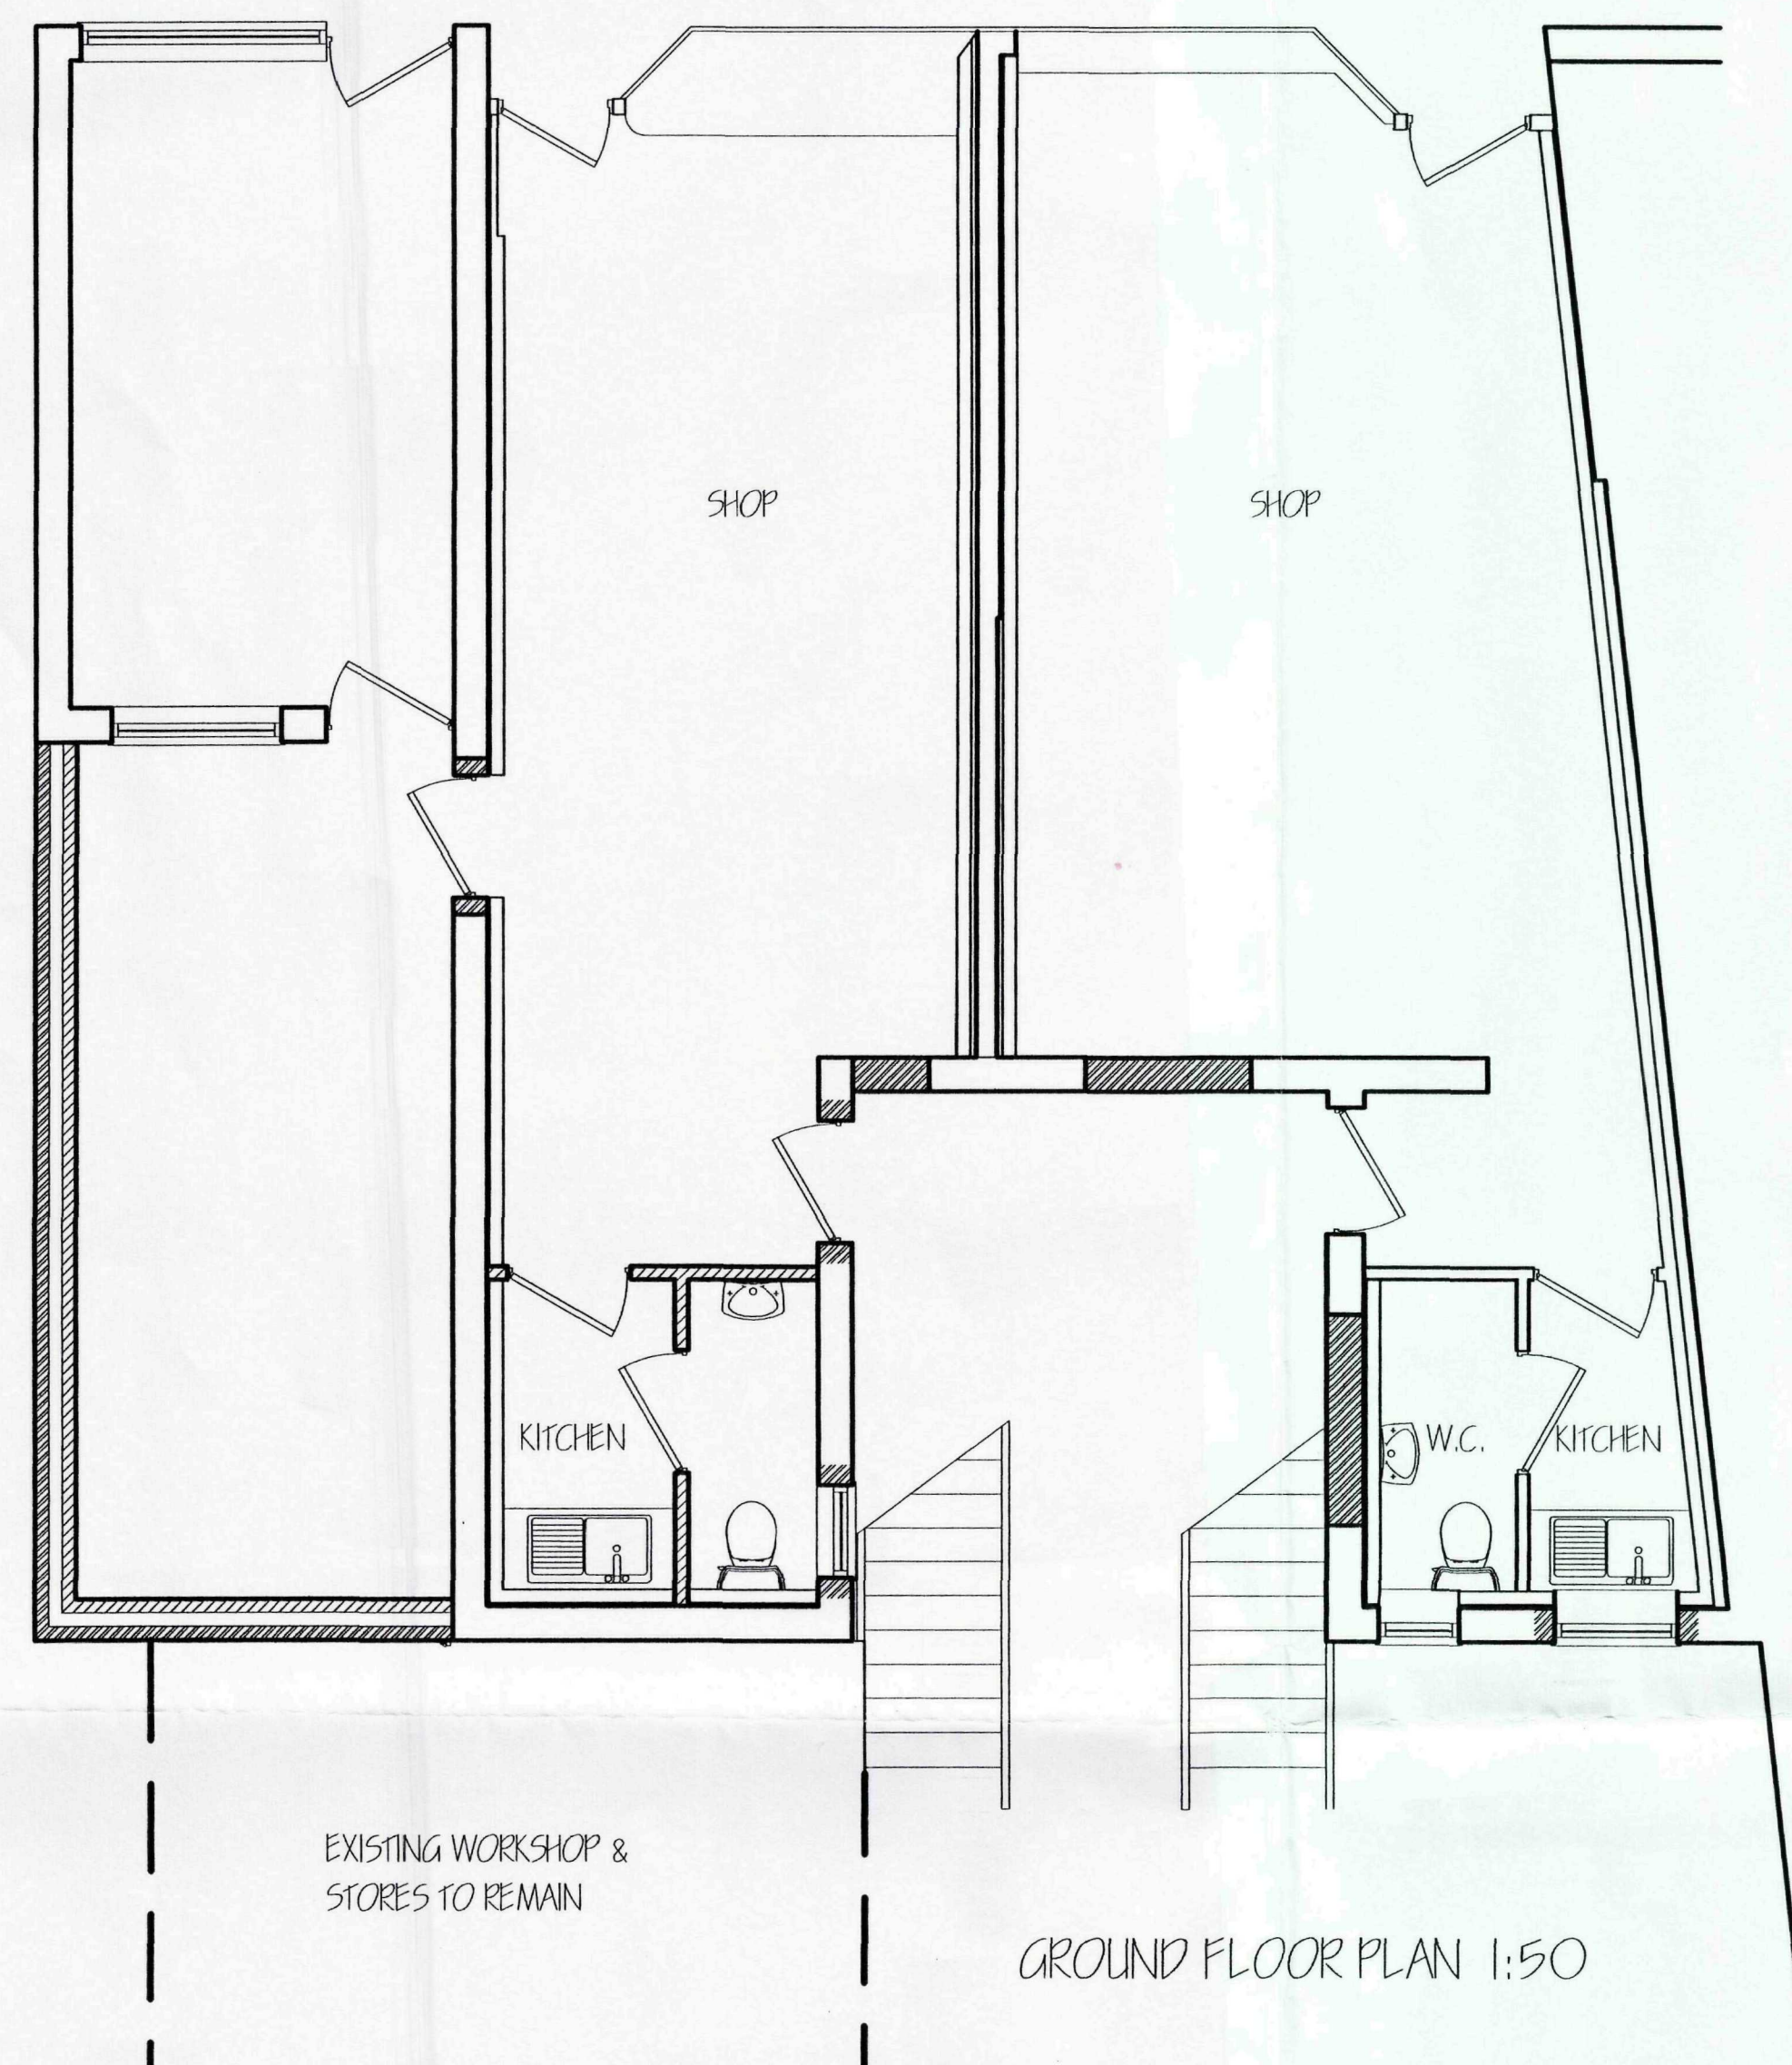


[illegible]

ref: revision date

G. R. MERCHANT LTD.

I.ENG AMICE FIWO

**ARCHITECTURAL, STRUCTURAL
AND LAND DRAINAGE
CONSULTANTS**

**4 Wrights Mews
12A Park Road, Holbeach,
Spalding, Lincs. PE12 7EE**

**Tel: 01406 488000
Fax: 01406 425744**

E-Mail: gr.merchant@btconnect.com

Project
PROPOSED RESIDENTIAL DEVELOPMENT
15, 17 & 19 MARKET STREET
LONG SLITTON
SPALDING, Lincs.

Client
SPORTASS

Drawing

FLOOR PLANS
ELEVATIONS
LOCATION & BLOCK PLANS

Job Ref.	Drawing No.
2125-10	01

Date	Drawn
JULY 2010	SLB

Scales

AS NOTED

[illegible]

SHDC
Planning & Development
03 FEB 2011
Ref: 0069-11

DRAWING TO BE READ IN
CONJUNCTION WITH SEPARATE
SPECIFICATION