

Important Note : These works have been designed in accordance with current CDM regulations in that consideration has been given to safety issues for both the construction and subsequent use of the buildings concerned.


In the role of 'Principal Designer' Norfolk Architectural Design Services Ltd charge the Owner / Client with satisfying themselves that they either have their own 'Risk Assessment' in place to satisfy current Health and Safety requirements or to ensure that their Main Contractor has considered this issue and provided them with documentation (specific to this project) of the same.

It is the vital responsibility of the owner and all contractors involved to both consider and implement any and all possible safe working practices during the construction process and any future maintenance.

Please Note : This drawing & its copyright remain the property of Norfolk Architectural Design Services Ltd
No Unauthorised Copying

Important Note : It is the responsibility of the Owner / Main Contractor to ensure that all relevant Local Authority Permissions are obtained prior to the commencement of these works & that all conditions are subsequently met, both up to and post completion.

Please Note :
That whilst every effort is made to ensure accuracy in the production of this drawing All dimensions must be checked on site.
Do Not Scale

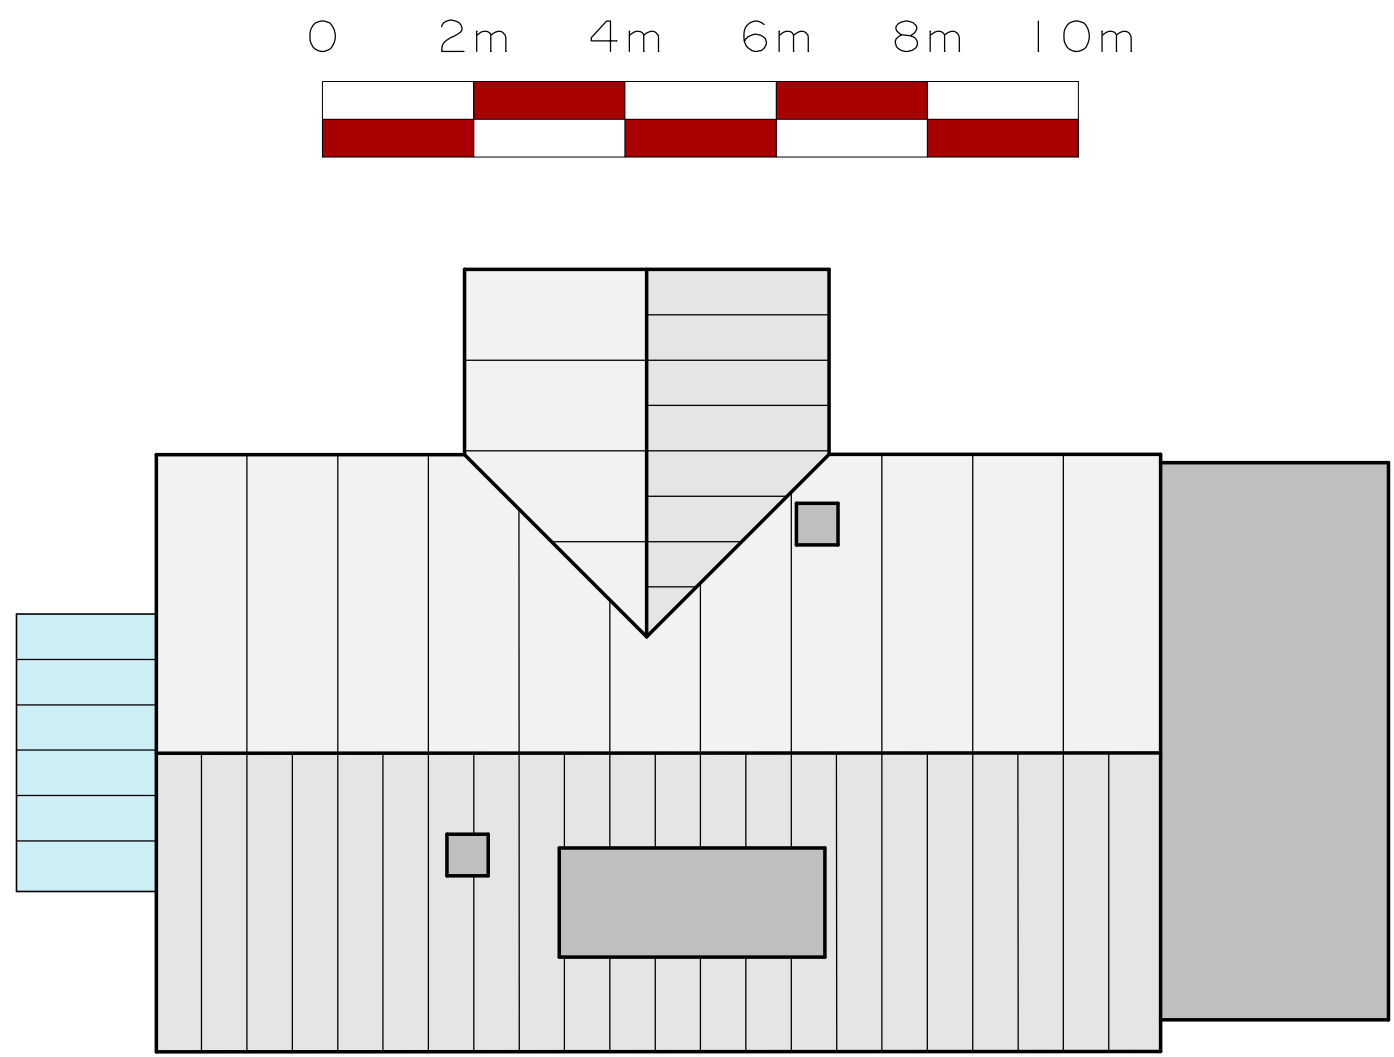

ROOF PLAN
1:100



North

West


East

South

ELEVATIONS 1:100



LOCATION PLAN
1:1250


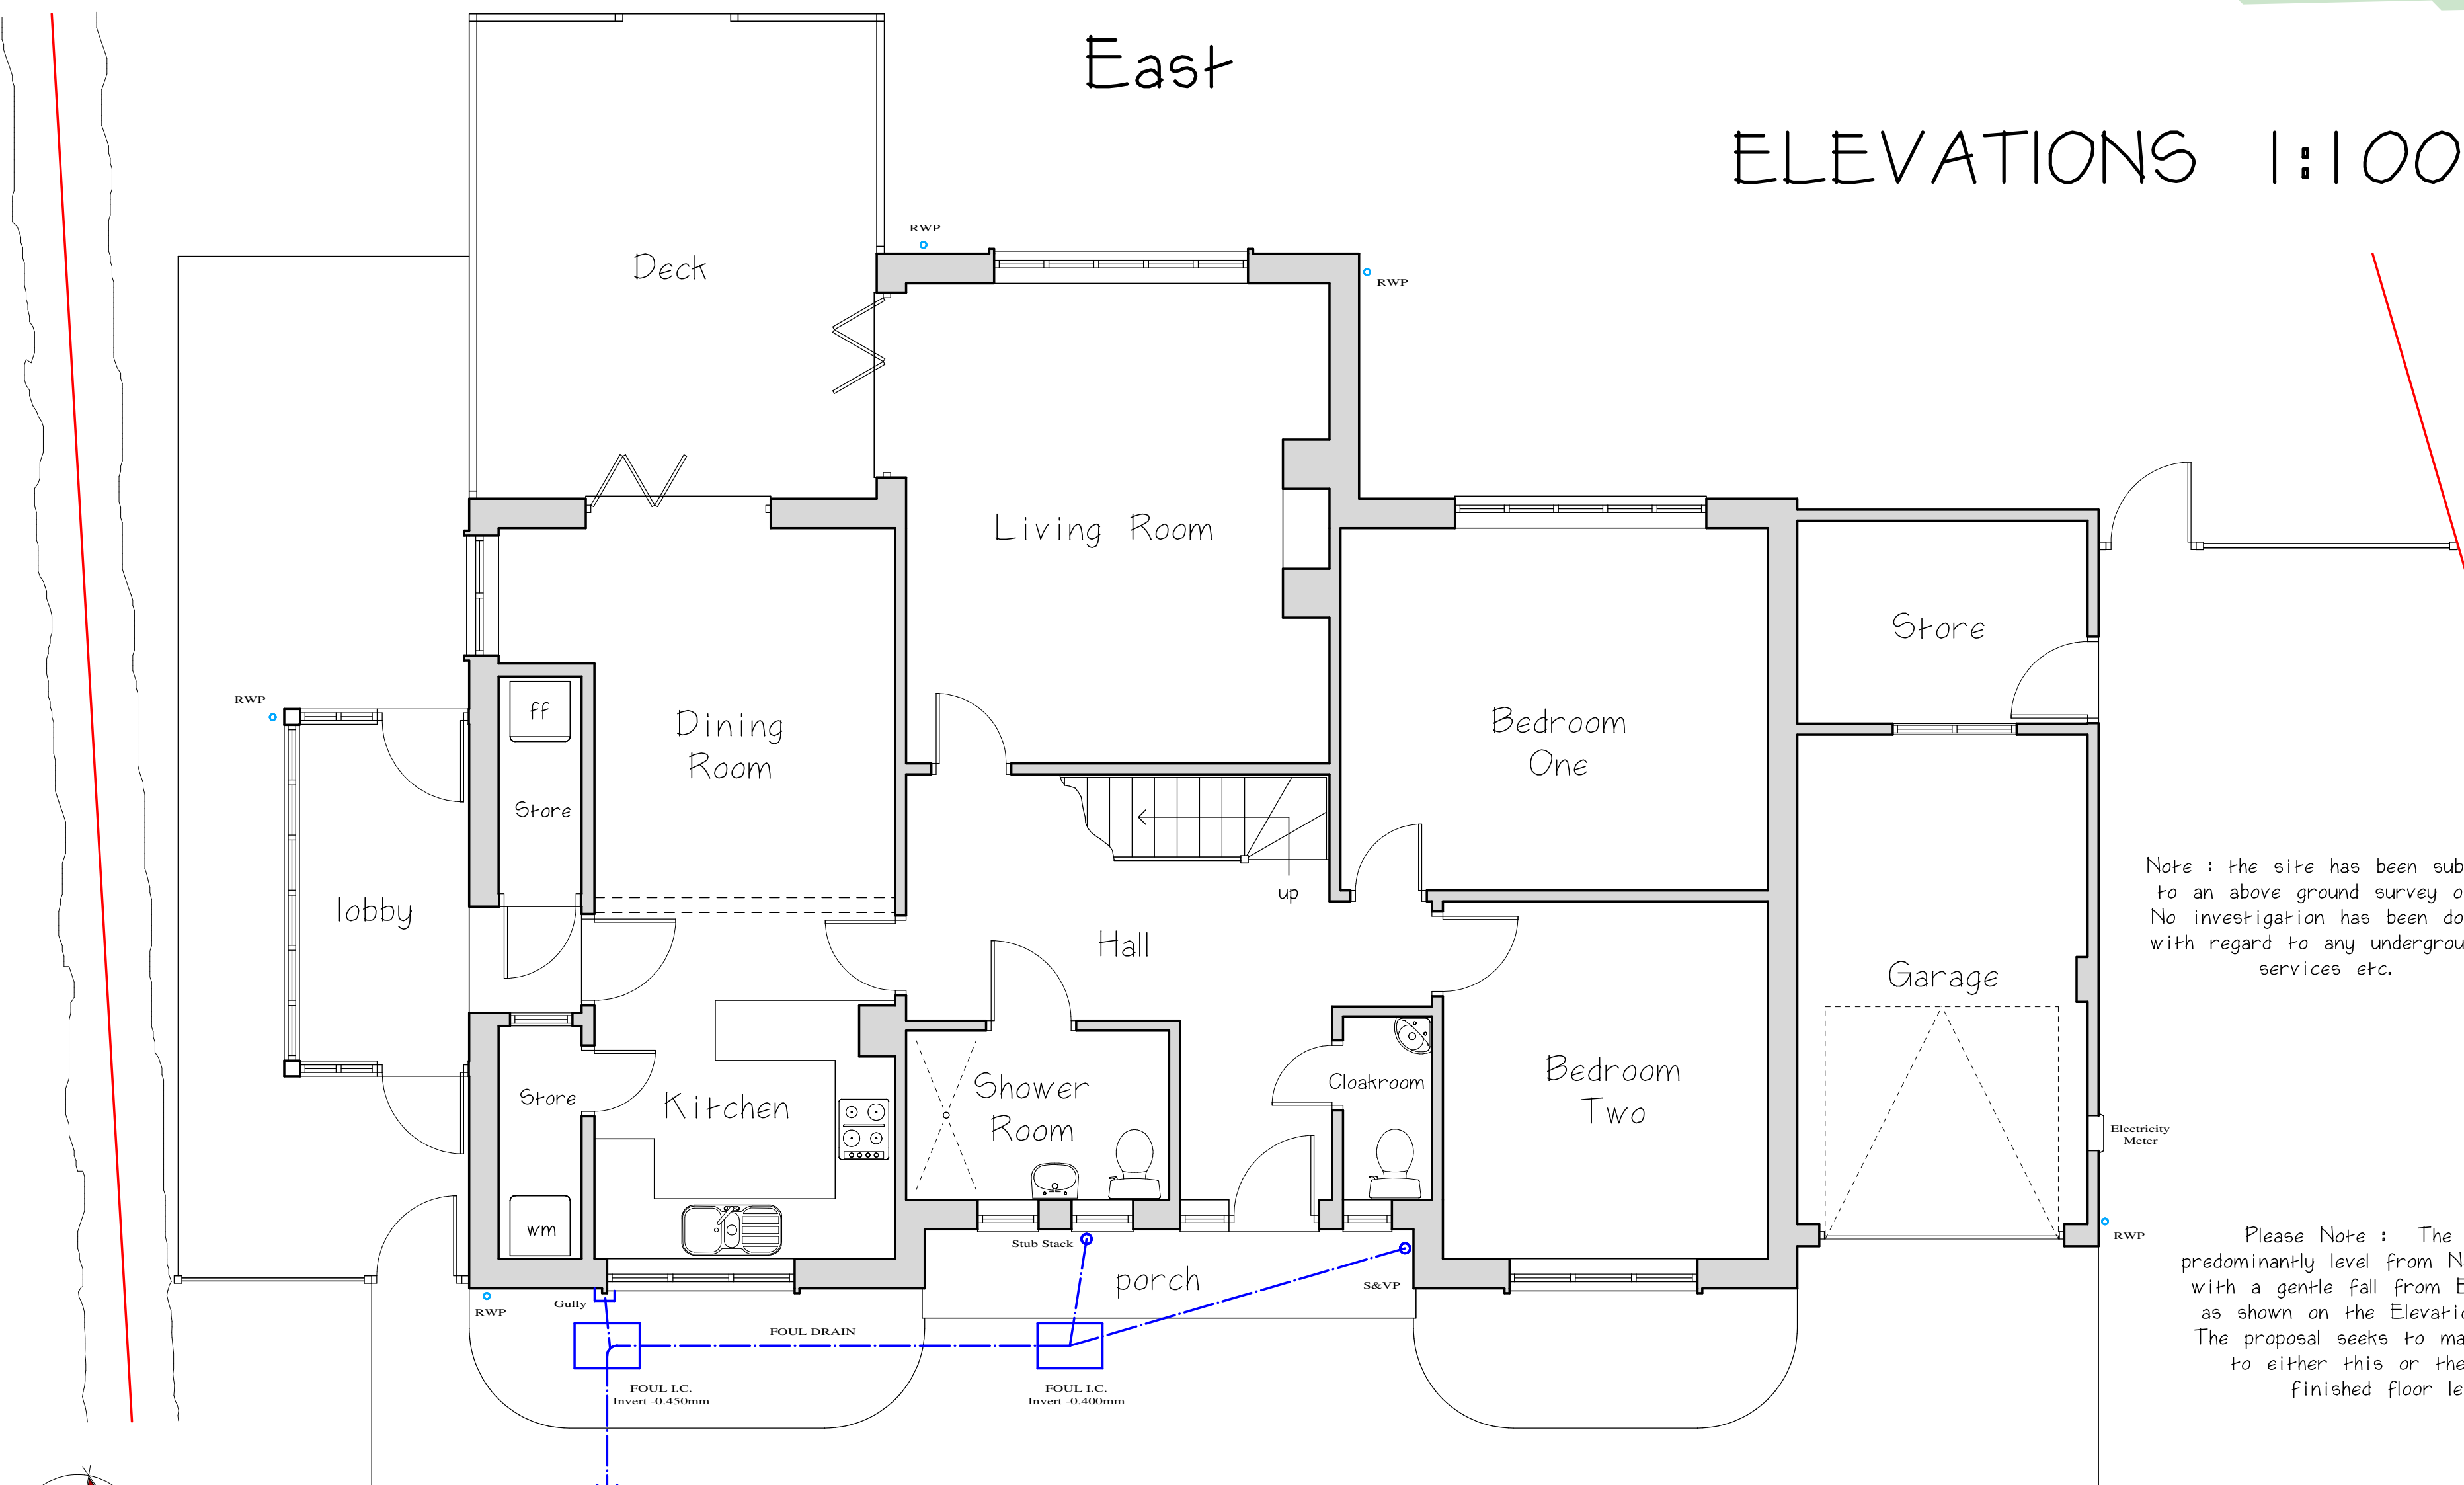


GROUND FLOOR PLAN


1:50

Note : The site has been subject to an above ground survey only, No investigation has been done with regard to any underground services etc.

Please Note : The Site is predominantly level from North to South with a gentle fall from East to West as shown on the Elevation Drawings. The proposal seeks to make no change to either this or the existing finished floor levels.

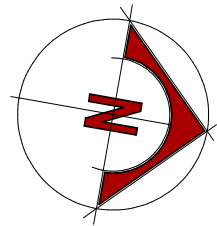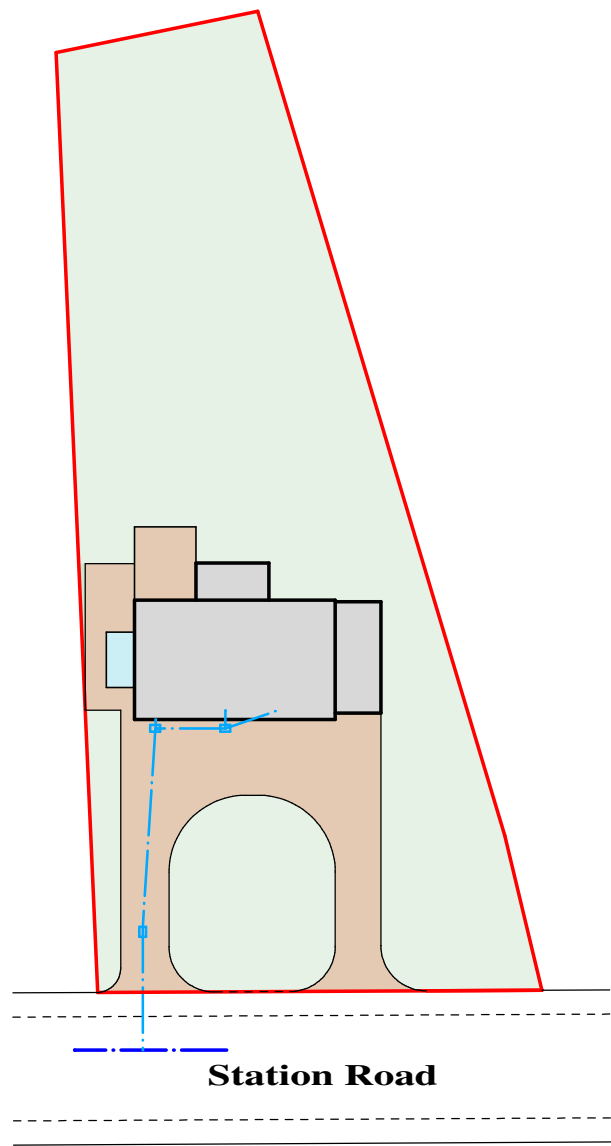

BLOCK PLAN
1:500

 

Norfolk Architectural Design Services Ltd

Quality Construction Drawings
for Local Authority Planning
& Building Regulations
Submission since 1998

Francis Marshall

telephone :
01553 829266
mobile :
07769 675956
email :
flmfgm@aol.com

No.50 Popes Lane
Terrington St. Clement
King's Lynn
Norfolk
PE34 4NT

Project

**Proposed Extensions to Dwelling at:
72 Station Road
Long Sutton
Spalding
Lincs
PE12 9BS**

Client

Mr & Mrs MASON

Drawing

**PLANS, ELEVATIONS & DETAILS
AS EXISTING**

Drawing No.

871- 01

Date

December 2016

Scale

1:50 1:100

1:500 1:1250

Drawn By

Francis Marshall

Amendments

