

Important Note : These works have been designed in accordance with current CDM regulations in that consideration has been given to safety issues for both the construction and subsequent use of the buildings concerned.



In the role of 'Principal Designer' Norfolk Architectural Design Services Ltd charge the Owner / Client with satisfying themselves that they either have their own 'Risk Assessment' in place to satisfy current Health and Safety requirements or to ensure that their Main Contractor has considered this issue and provided them with documentation (specific to this project) of the same.

It is the vital responsibility of the owner and all contractors involved to both consider and implement any and all possible safe working practices during the construction process and any future maintenance.


Please Note : This drawing & its copyright remain the property of Norfolk Architectural Design Services Ltd
No Unauthorised Copying

Important Note : It is the responsibility of the Owner / Main Contractor to ensure that all relevant Local Authority Permissions are obtained prior to the commencement of these works & that all conditions are subsequently met, both up to and post completion.

Please Note :
That whilst every effort is made to ensure accuracy in the production of this drawing All dimensions must be checked on site.
Do Not Scale

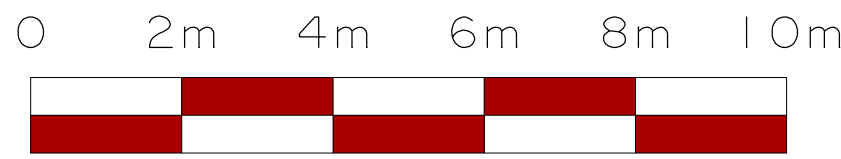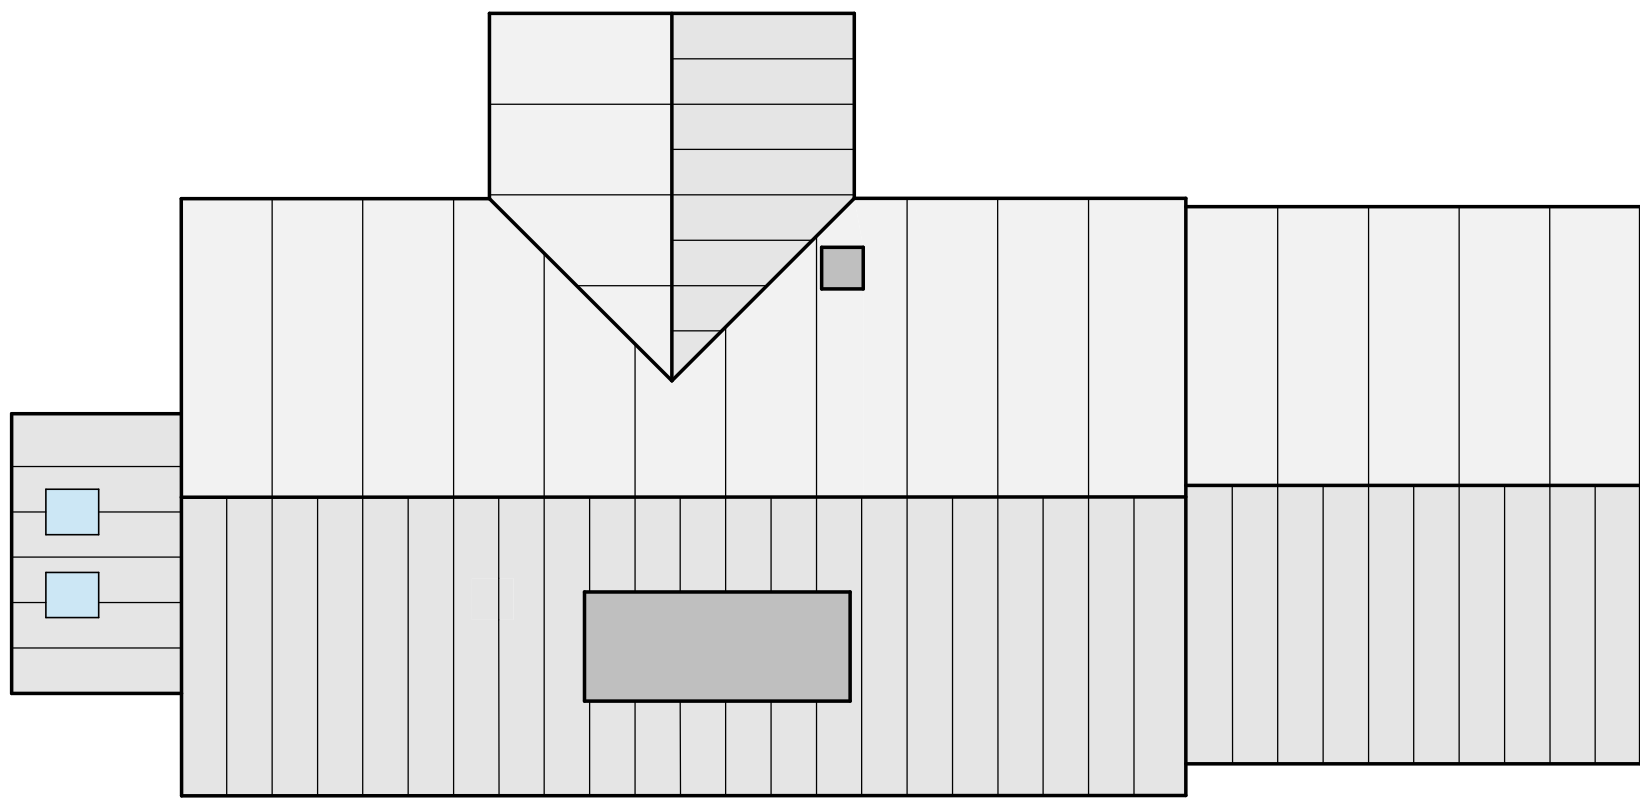

ROOF PLAN
1:100

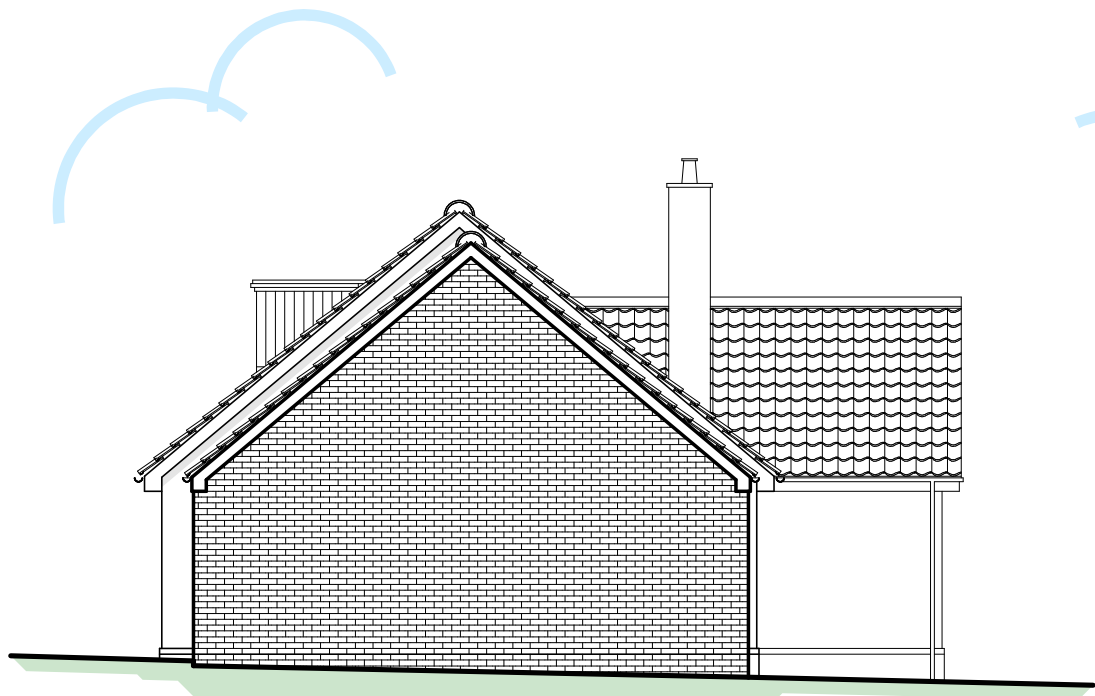

North



West



East




South



ELEVATIONS 1:100

Materials Schedule


- Roofs : to pitch as shown & covered with interlocking concrete tiles all with Soffit & Fascia materials to match the existing.
- Walls : Buff coloured Face brickwork to match the existing.
- Windows & Doors : to be in white uPVC to match the existing.
- Guttering : to be in white uPVC to match the existing.
- Driveway: extended in block paving to match the existing.

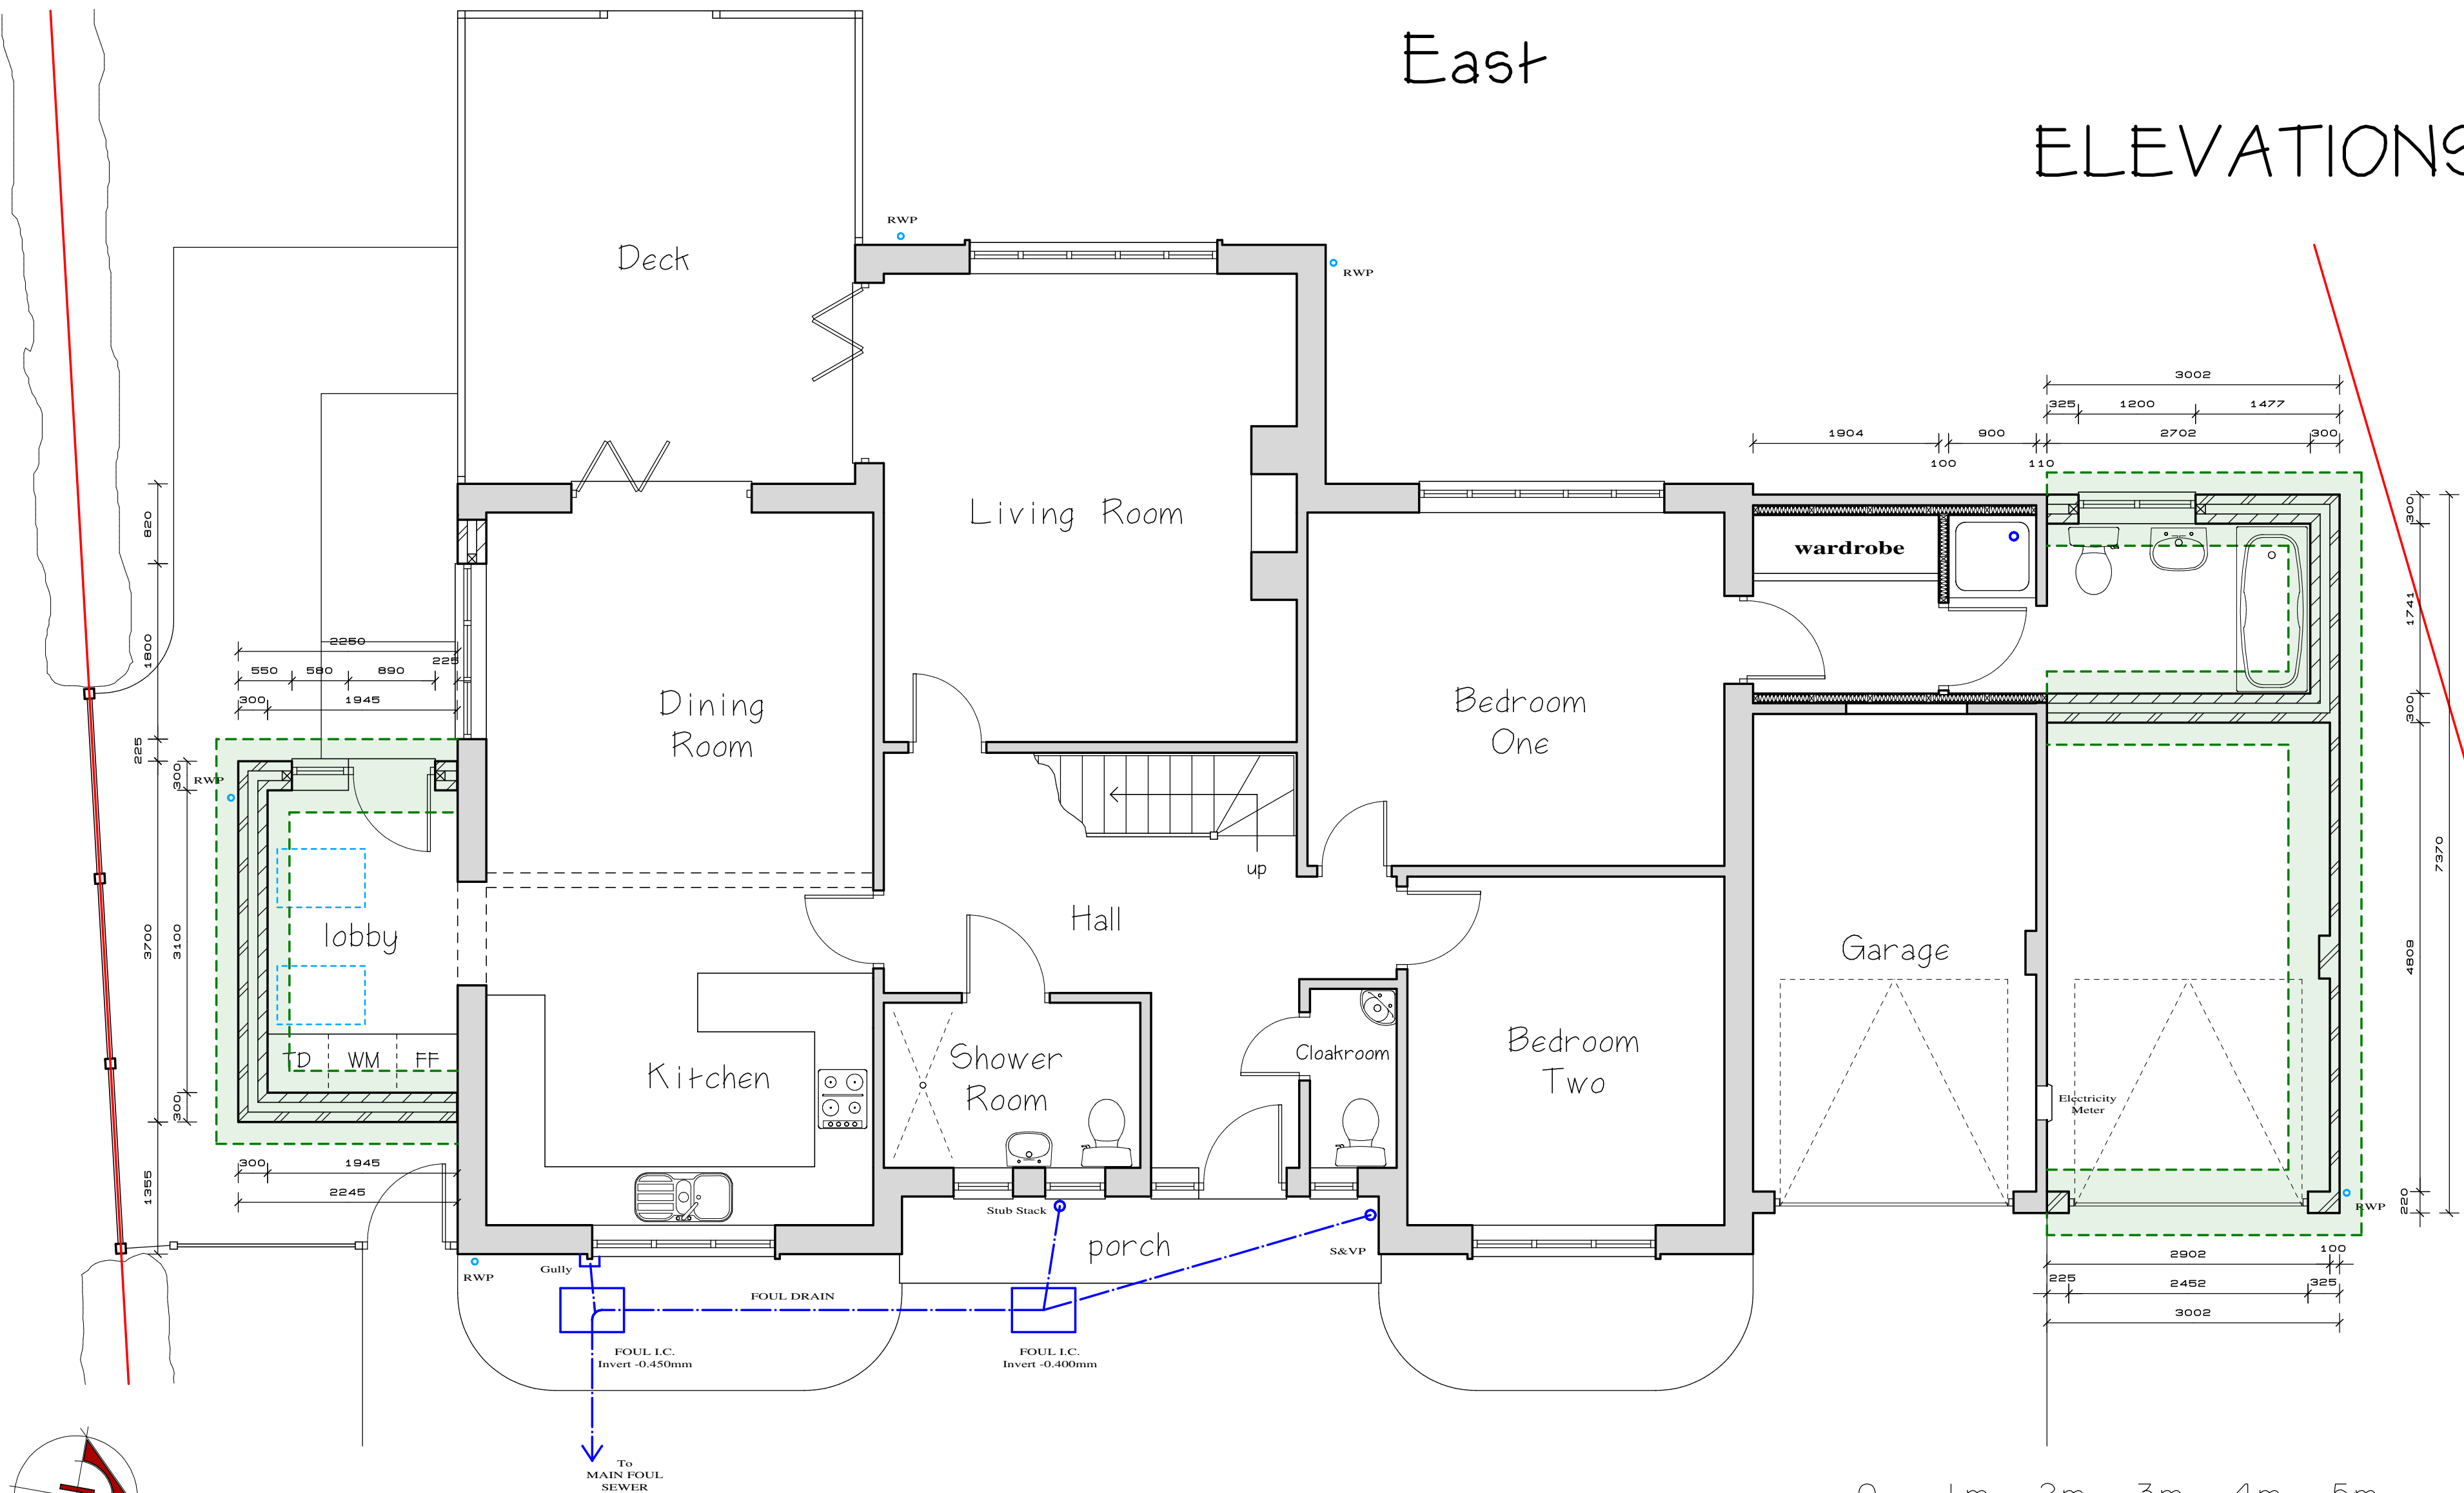

GROUND FLOOR PLAN 1:50

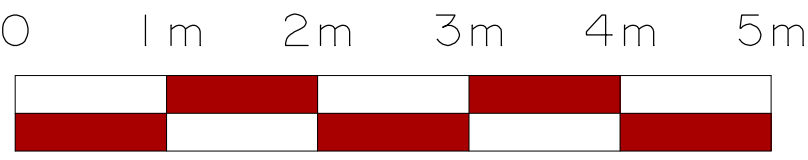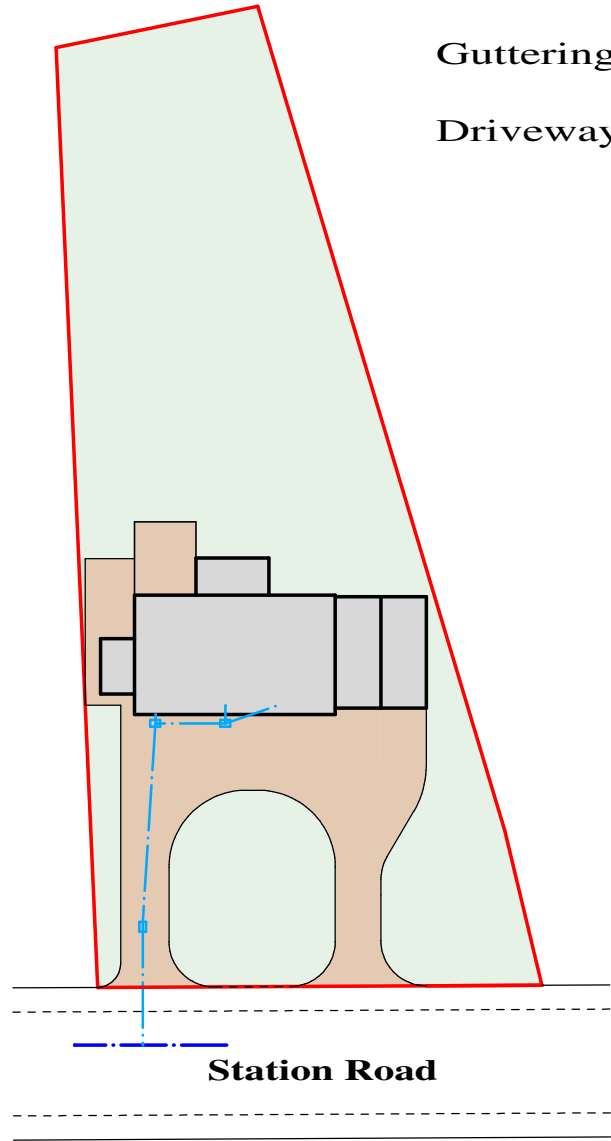

BLOCK PLAN
1:500

 

Norfolk Architectural Design Services Ltd	
Quality Construction Drawings for Local Authority Planning & Building Regulations Submission since 1998	
Francis Marshall	
telephone : 01553 829266 mobile : 07769 675956 email : flmfgm@aol.com	No.50 Popes Lane Tarrington St. Clement King's Lynn Norfolk PE34 4NT
Project Proposed Extensions to Dwelling at: 72 Station Road Long Sutton Spalding Lincs PE12 9BS	
Client Mr & Mrs MASON	
Drawing PLANS, ELEVATIONS & DETAILS AS PROPOSED	
Drawing No. 871- 02 A	Date January 2017
Scale 1:50 1:100 1:500	Drawn By Francis Marshall
Amendments A) Kitchen chimney removed Jan 2017 FM	