

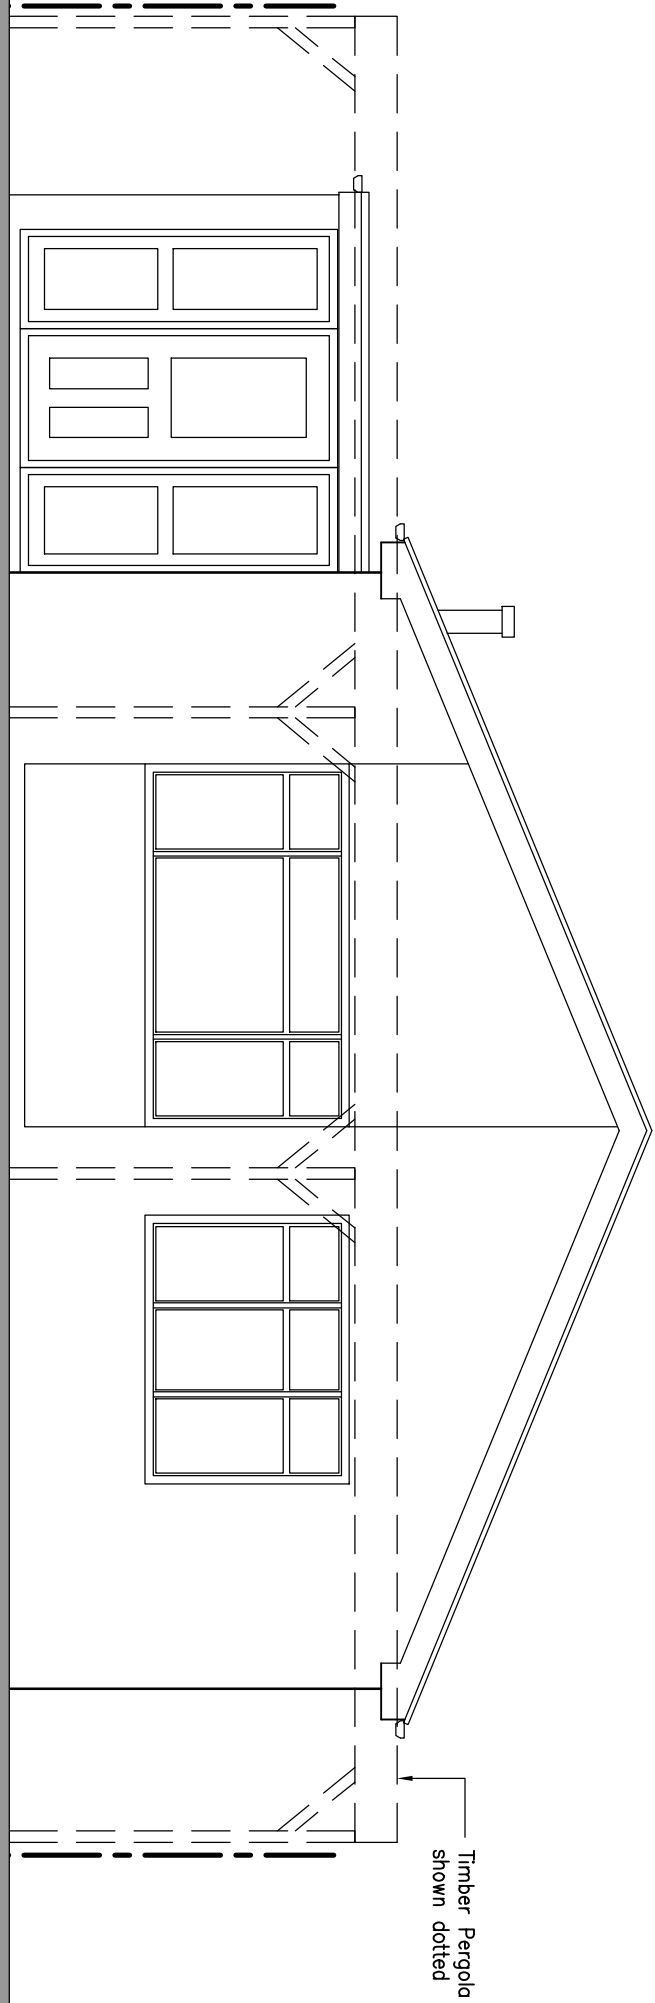


 

EXISTING FRONT ELEVATION 1:50

Timber Porch
shown dotted


Rear Garden

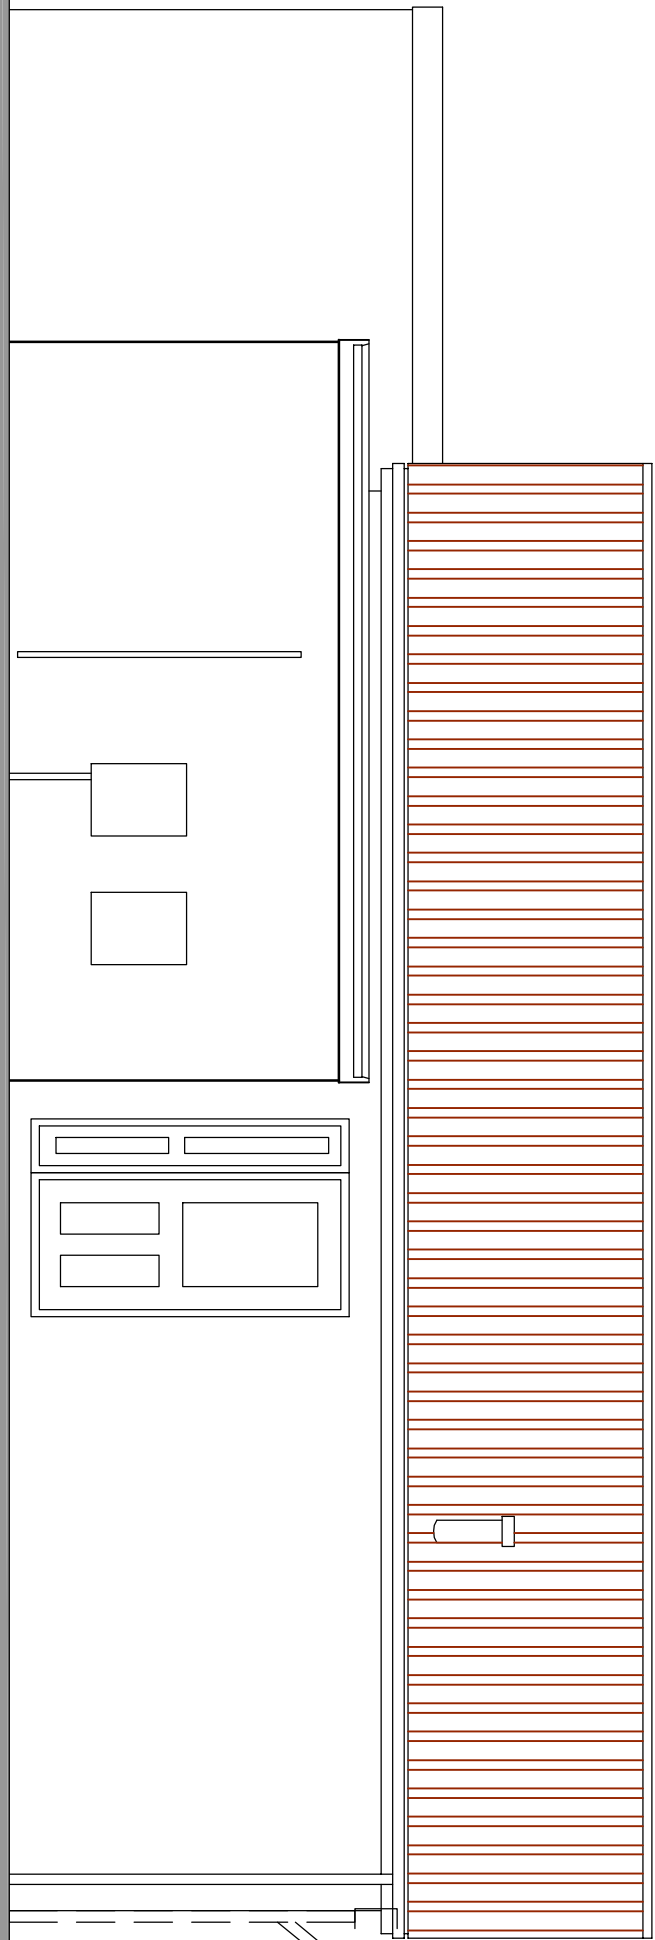

Timber Porch
shown dotted

Front

EXISTING SIDE ELEVATION 1:50

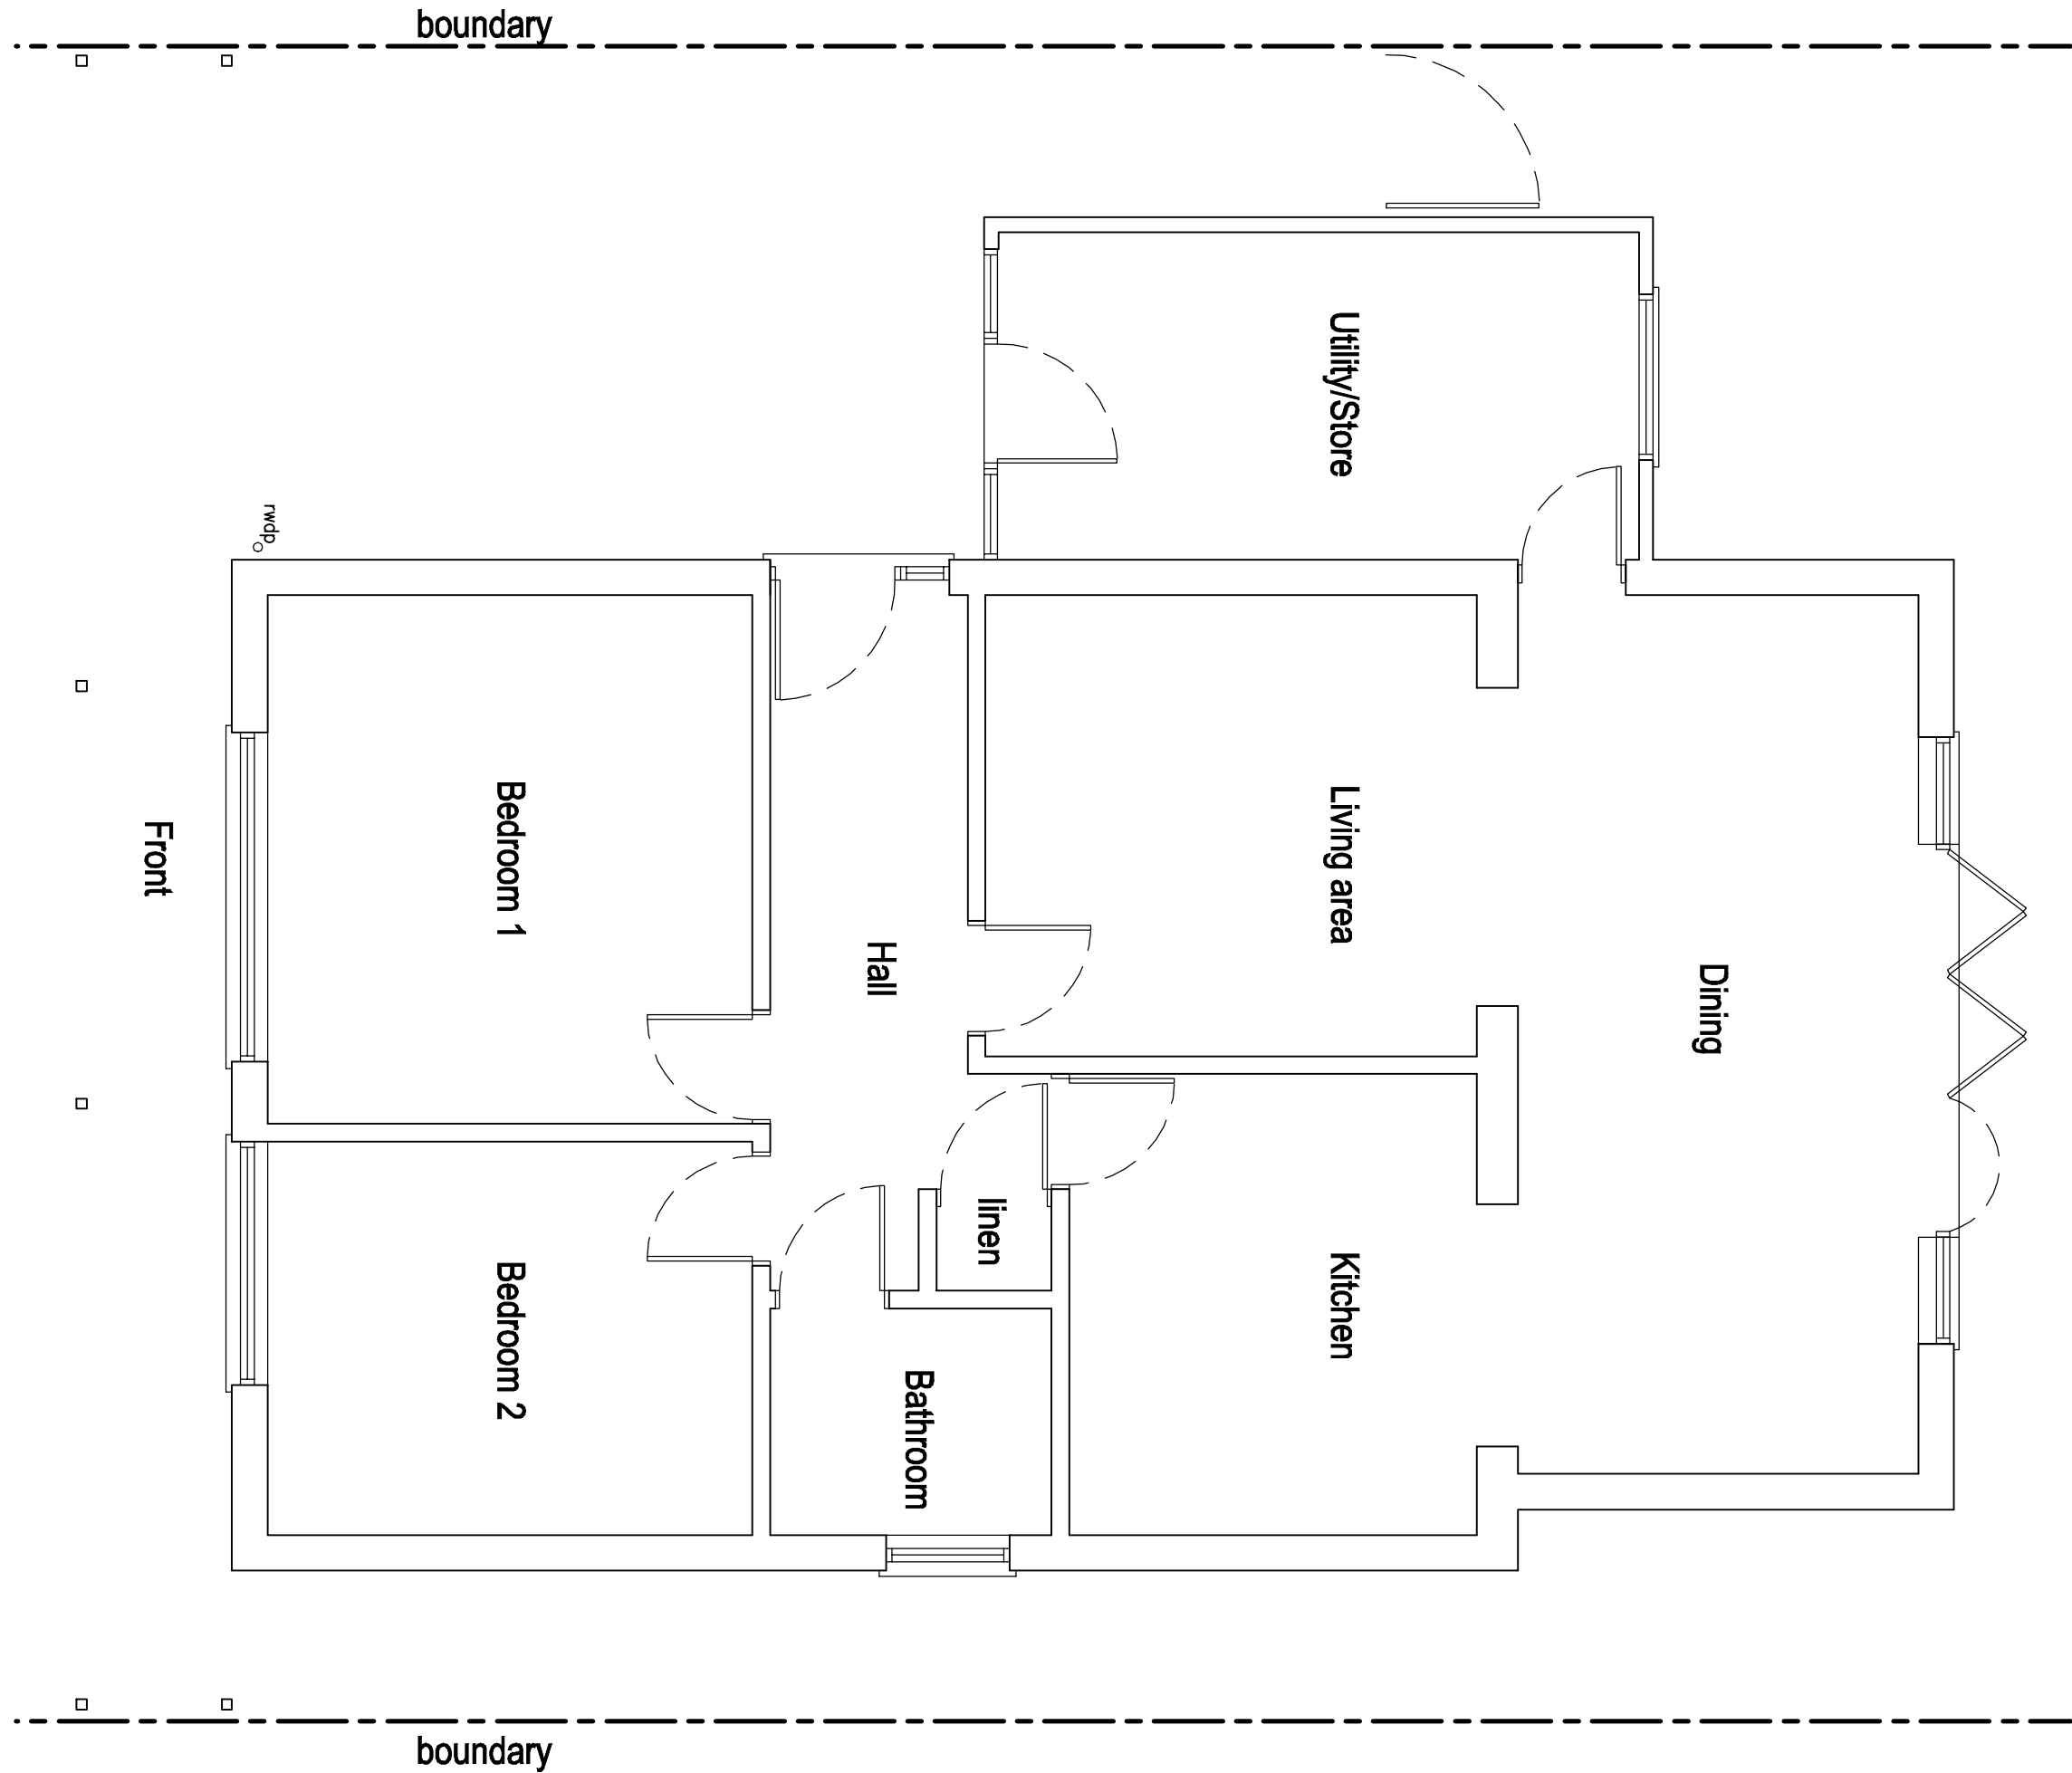

Rear Garden

Dining

Utility/Store

Living area

Kitchen

Hall

linen

Bathroom

Bedroom 1


Bedroom 2

Front


boundary

boundary

EXISTING GROUND FLOOR PLAN 1:50

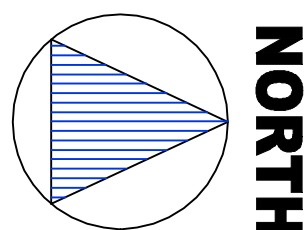


Scale 1:1250

 

LOCATION PLAN 1:1250

- FEASIBILITY ☐
- PLANNING ☒
- BUILDING REGULATIONS ☐
- CONSTRUCTION ☐

GOOD-DESIGN-ING Ltd
11 SARAGEN WAY,
NEWMARK ROAD,
PETERBOROUGH,
PE1 5WS.
TEL 01733 569731
E-MAIL
rober@good-design-ing.co.uk

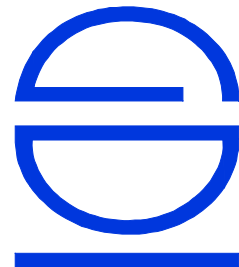

PROJECT
Proposed Porch
10 Delamere Way
Long Sutton
PE12 9DX

DRAWING
Existing Ground Floor Plan
and Existing Elevations
Location Plan
January 2020

Scale 1:50 1:1250 ©
A1 size drawing number :
201120-01