


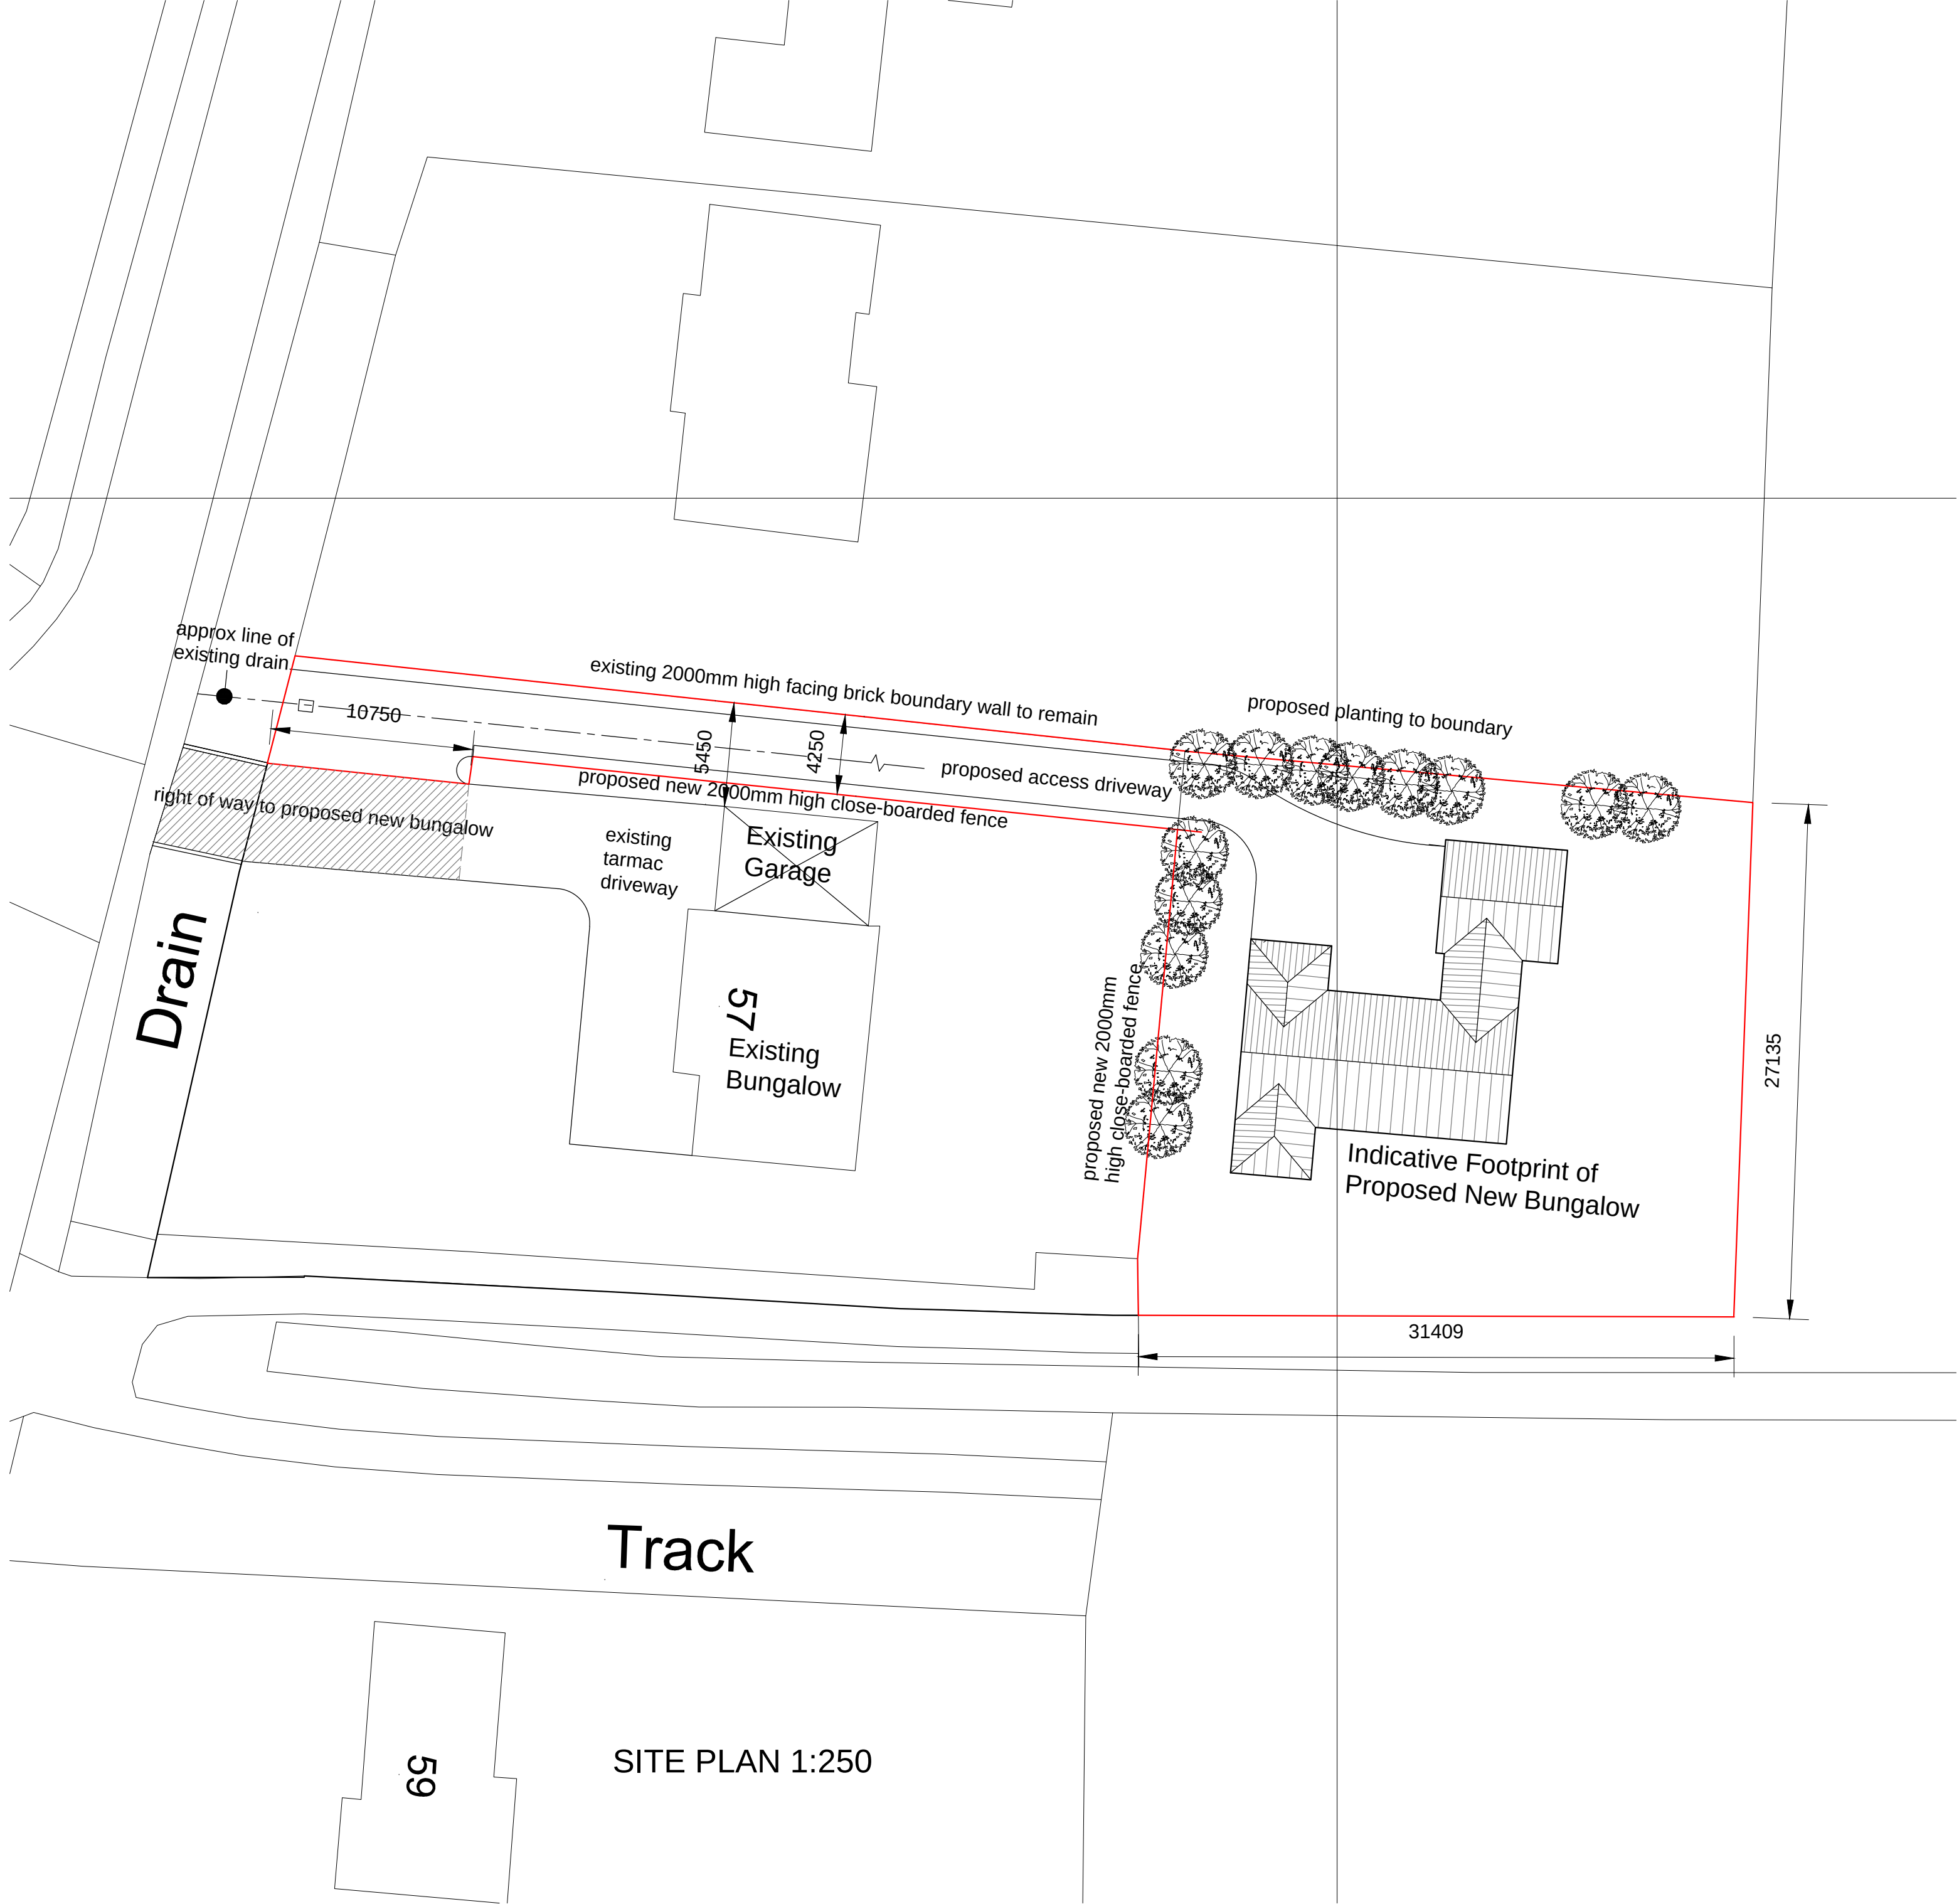

SITE PLAN 1:250

Do not scale directly from this drawing. All discrepancies are to be brought to the attention of the Practice.
The copyright to this drawing is owned by Trevor A Clay RIBA Ltd.



542500m 542600m

LOCATION PLAN 1:1250

Revision	Date	Drawn	Description
Client	Mrs J Barton and Mrs P Knowles		
Project	Proposed Building Plot at 57 Station Road, Long Sutton		
Drawing	Planning Application Drawing		
Scale	1:250 and 1:1250 @ A2	Drawn	TAC
Date	21/12/2016		
Trevor A Clay RIBA Ltd, 14 Old Fendike Road, Weston Hills, Spalding, Lincs. PE126DD 01406 380027 07778 597975 trevor@tacarchitects.co.uk			
www.tacarchitects.co.			



TAC
ARCHITECTS

Drawing No 16/479/PA/001

