


- General Notes
1. This drawing shall not be scaled, figured dimensions only to be used.
 2. All dimensions are shown in 'mm' unless otherwise stated.
 3. The contractor, sub-contractors and suppliers must verify all dimensions on site prior to the commencement of any work.
 4. This drawing is to be read in conjunction with all relevant engineers and specialist sub-contractors drawings and specifications.
 5. Any discrepancies are to be brought to the designers attention.

SITE PLAN KEY

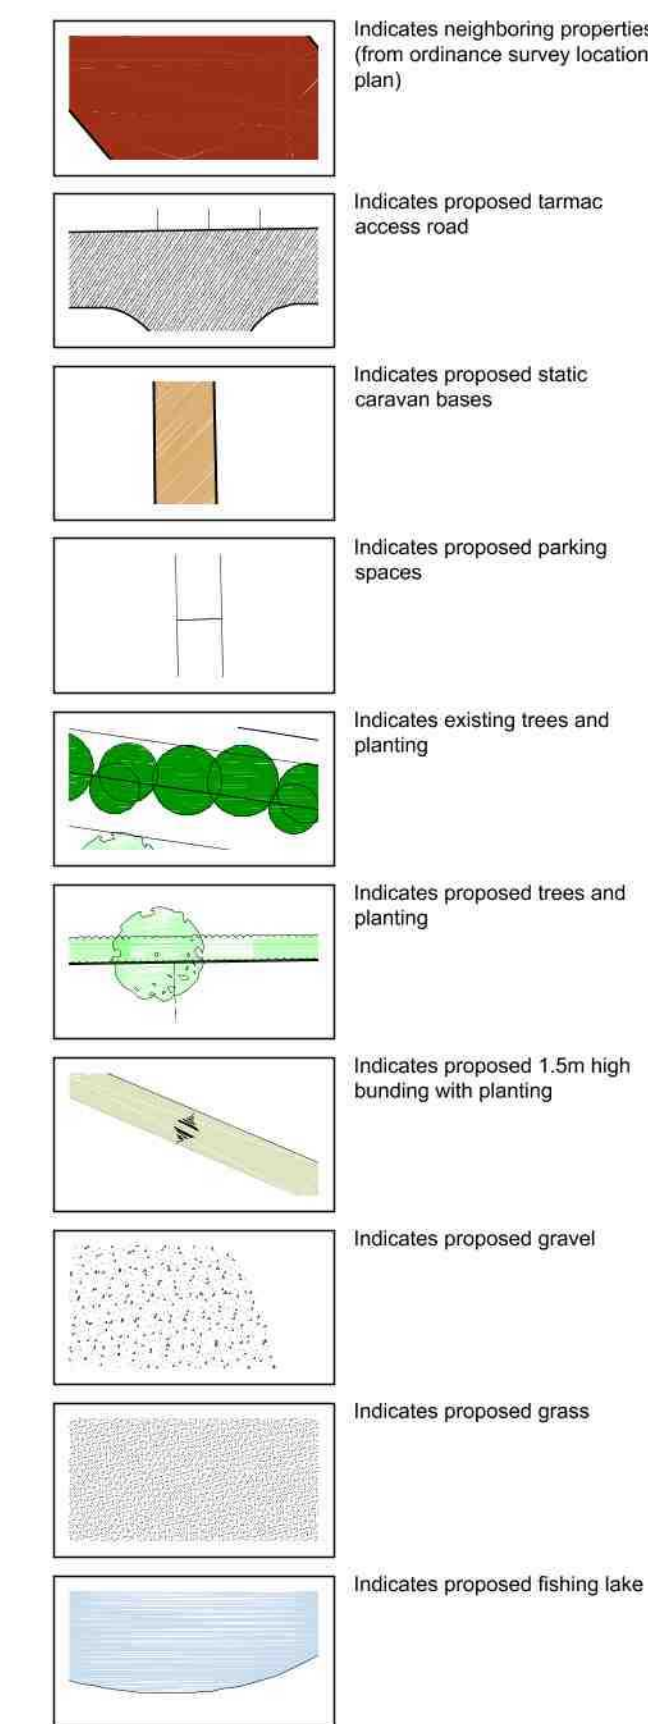

Revisions

A	Jan 2018	Scheme Ammendments
B	Apr 2018	Site Ammendments
C	June 2018	Site Ammendments

Status

FOR APPROVAL



Job Title	Date	Scale
Proposed Caravan Park, Caravan Sales, Shop & Building Plots Land North of Vicarage Road, Long Sutton, for J Hoey	October 2016	Various Sheet Size A1
Drawing Title	Job No.	Drawn by
Planning Drawing Site and Location Plan	SE-571	She
	Dwg No.	Revision
	10	C



Location Plan
Scale: 1:2500

Site Plan
Scale: 1:500