


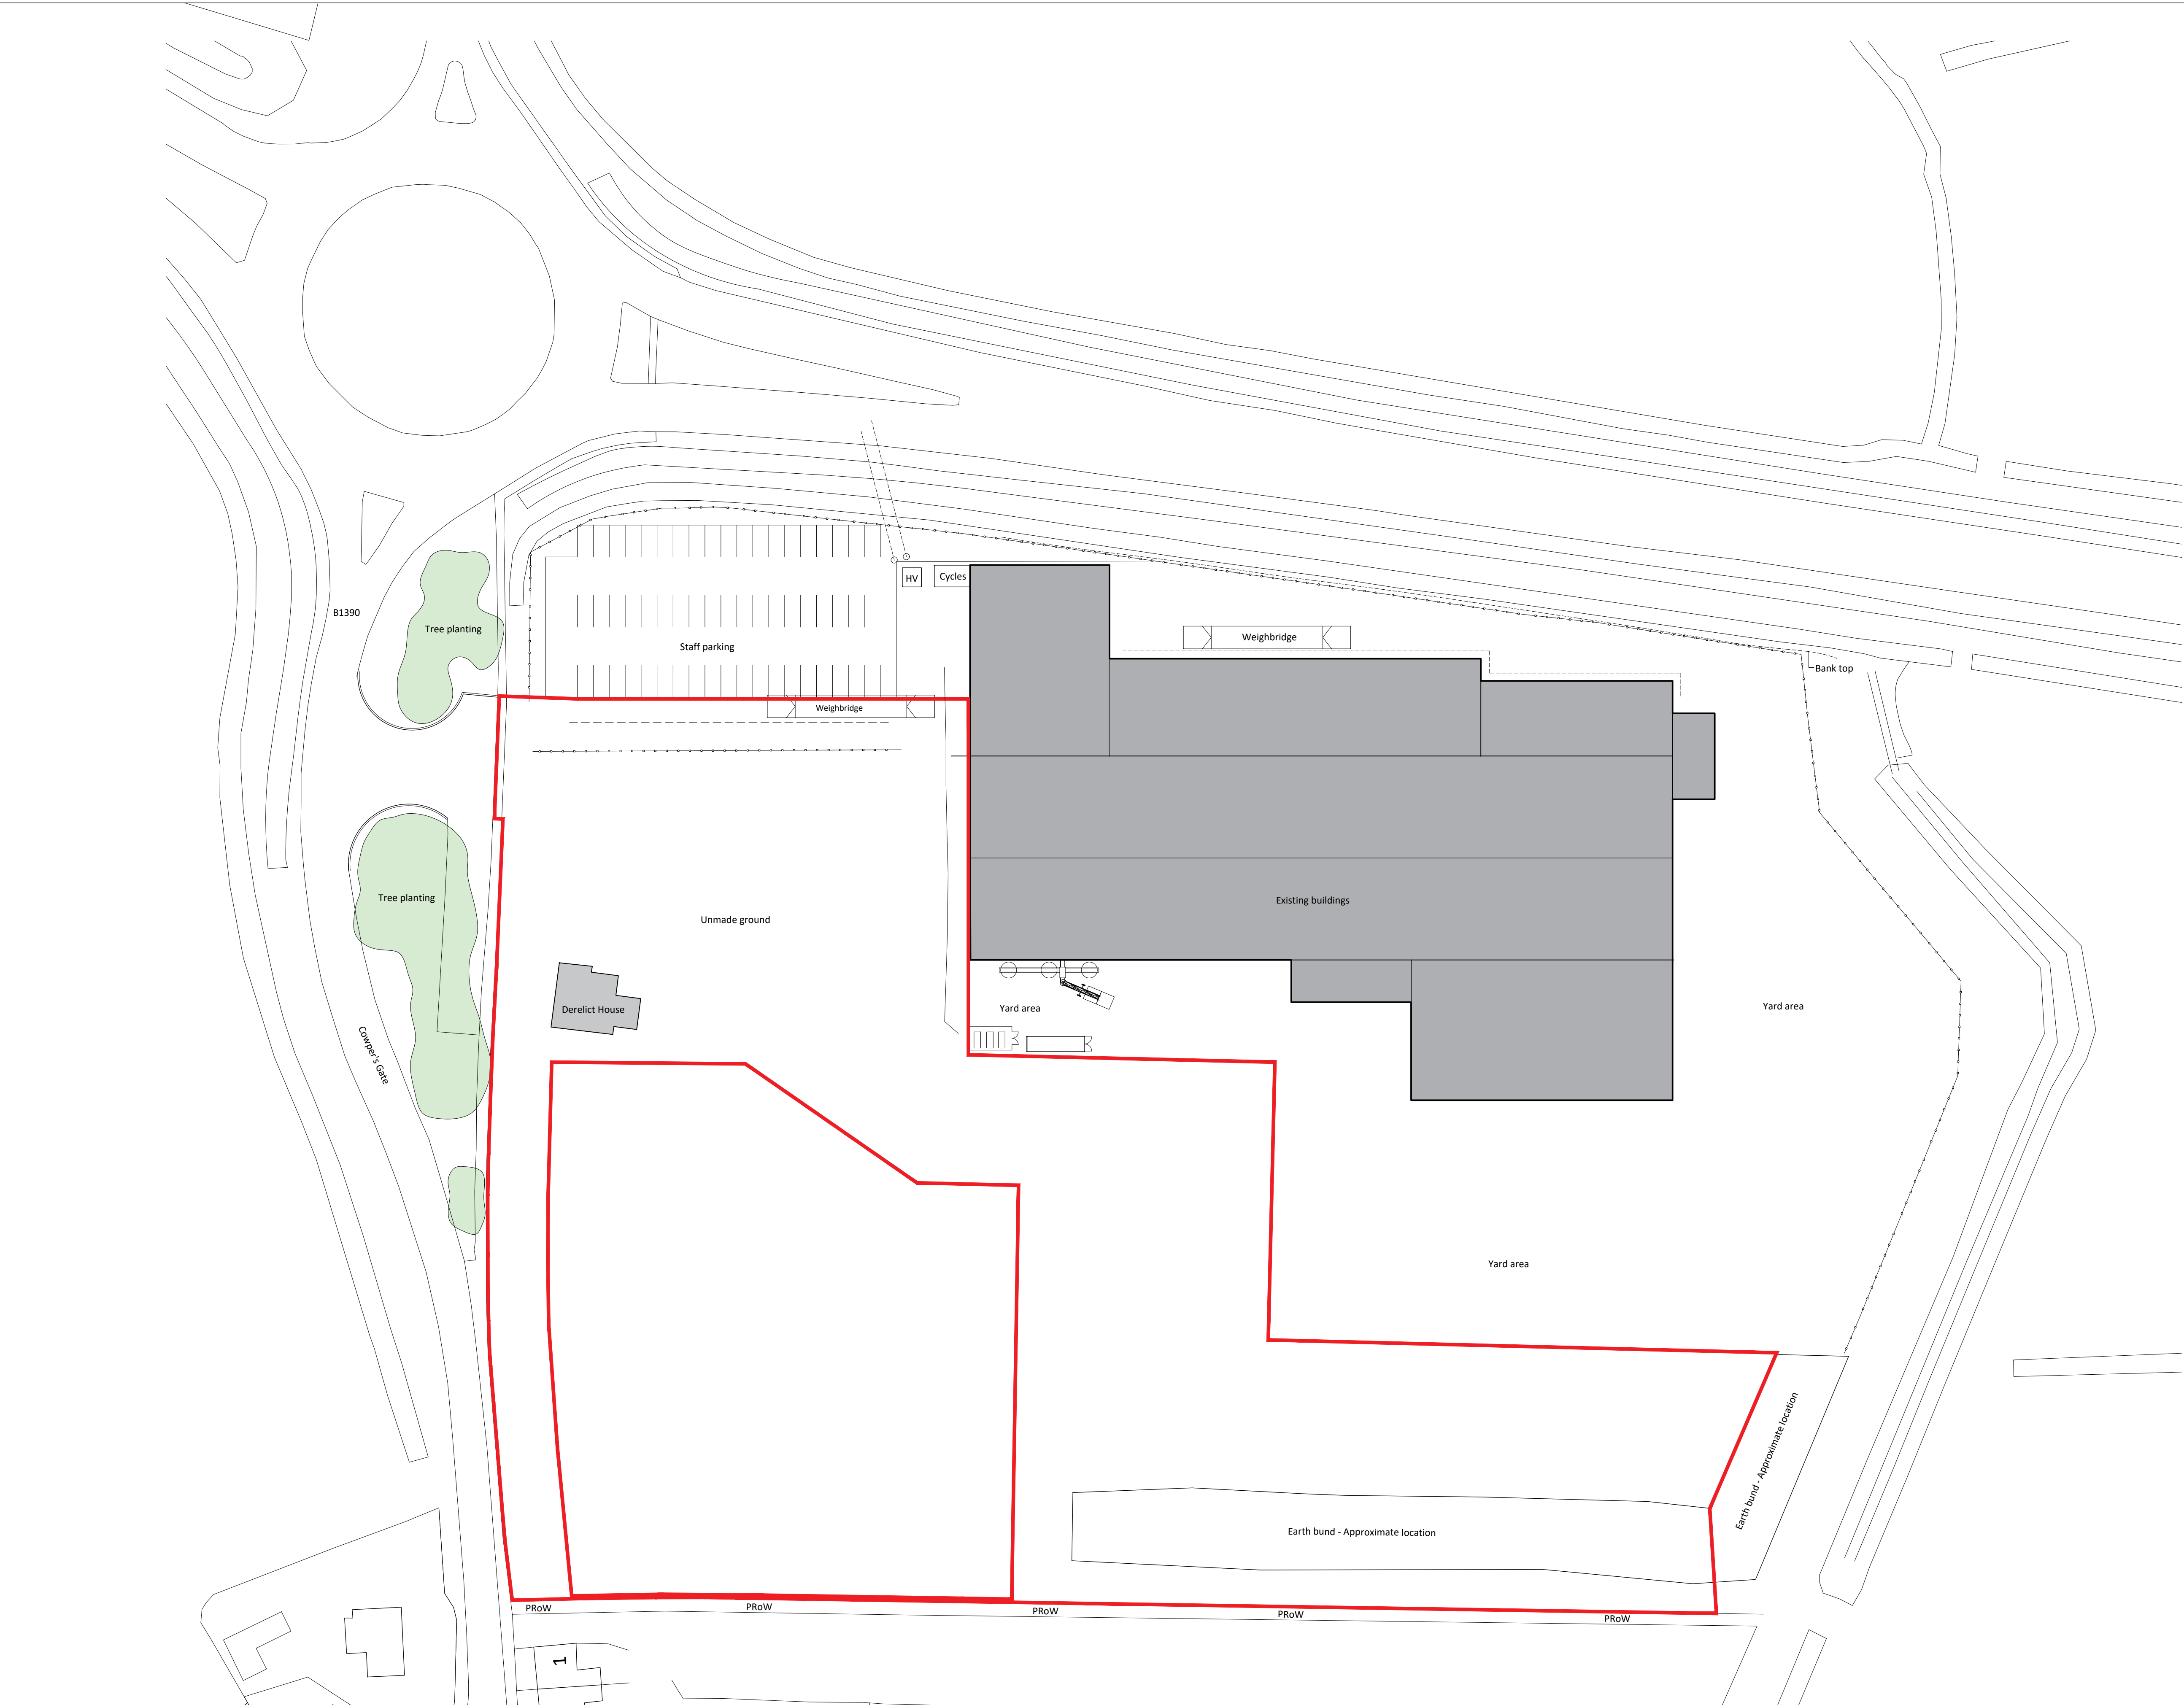


Notes

Copyright
© Robert Doughty Consultancy Limited.
All rights described in the Copyright, Designs and Patents Act 1988 have been asserted.

Ordnance Survey Map
© Crown Copyright. OS Licence No: AR 100010613.

Dimensions
All dimensions shown are for the purposes of obtaining the relevant planning permission only.

CDM 2015
This drawing is for illustrative purposes and/or obtaining the relevant planning permission only. It should not be used for construction and accordingly, risk identification under the Construction (Design & Management) Regulations 2015 has not been undertaken.

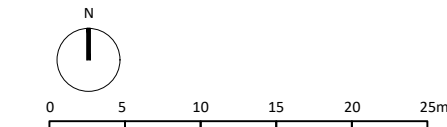

Rev	Description	Date
-----	-------------	------

rdc

Robert Doughty Consultancy

32 High Street, Helpingham
Sleaford, Lincolnshire, NG34 0RA

Tel: 01529 421646
Email: admin@rdc-landplan.co.uk
Web: www.rdc-landplan.co.uk

Client

Nationwide Produce PLC

Project

Storage and HGV parking
Cowpers Gate, Long Sutton

Drawing

Existing Site Plan

Scale @ A1

1: 500

Date

27/01/25

Drawn By

WW

Checked By

LMS

Job Number

889-9

Status

FP

Purpose of Issue

Planning

Drawing No.

889-9_FP_SP01

Rev

-