
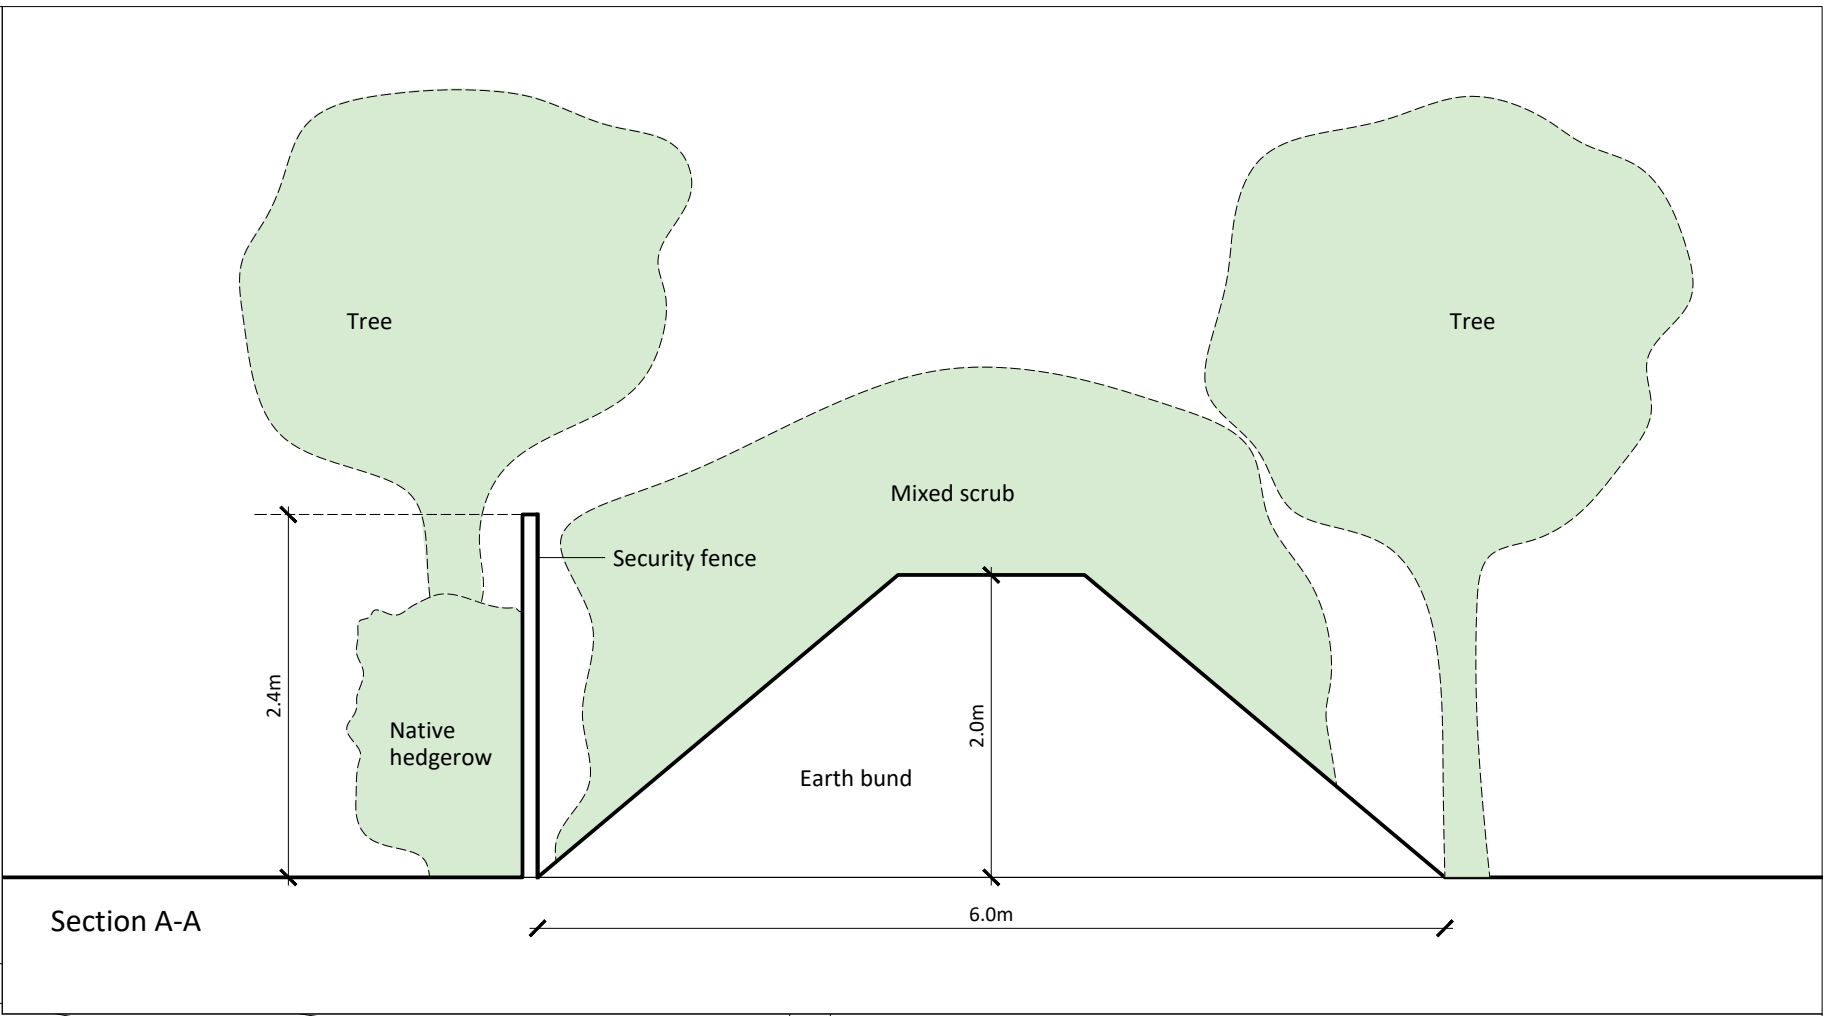


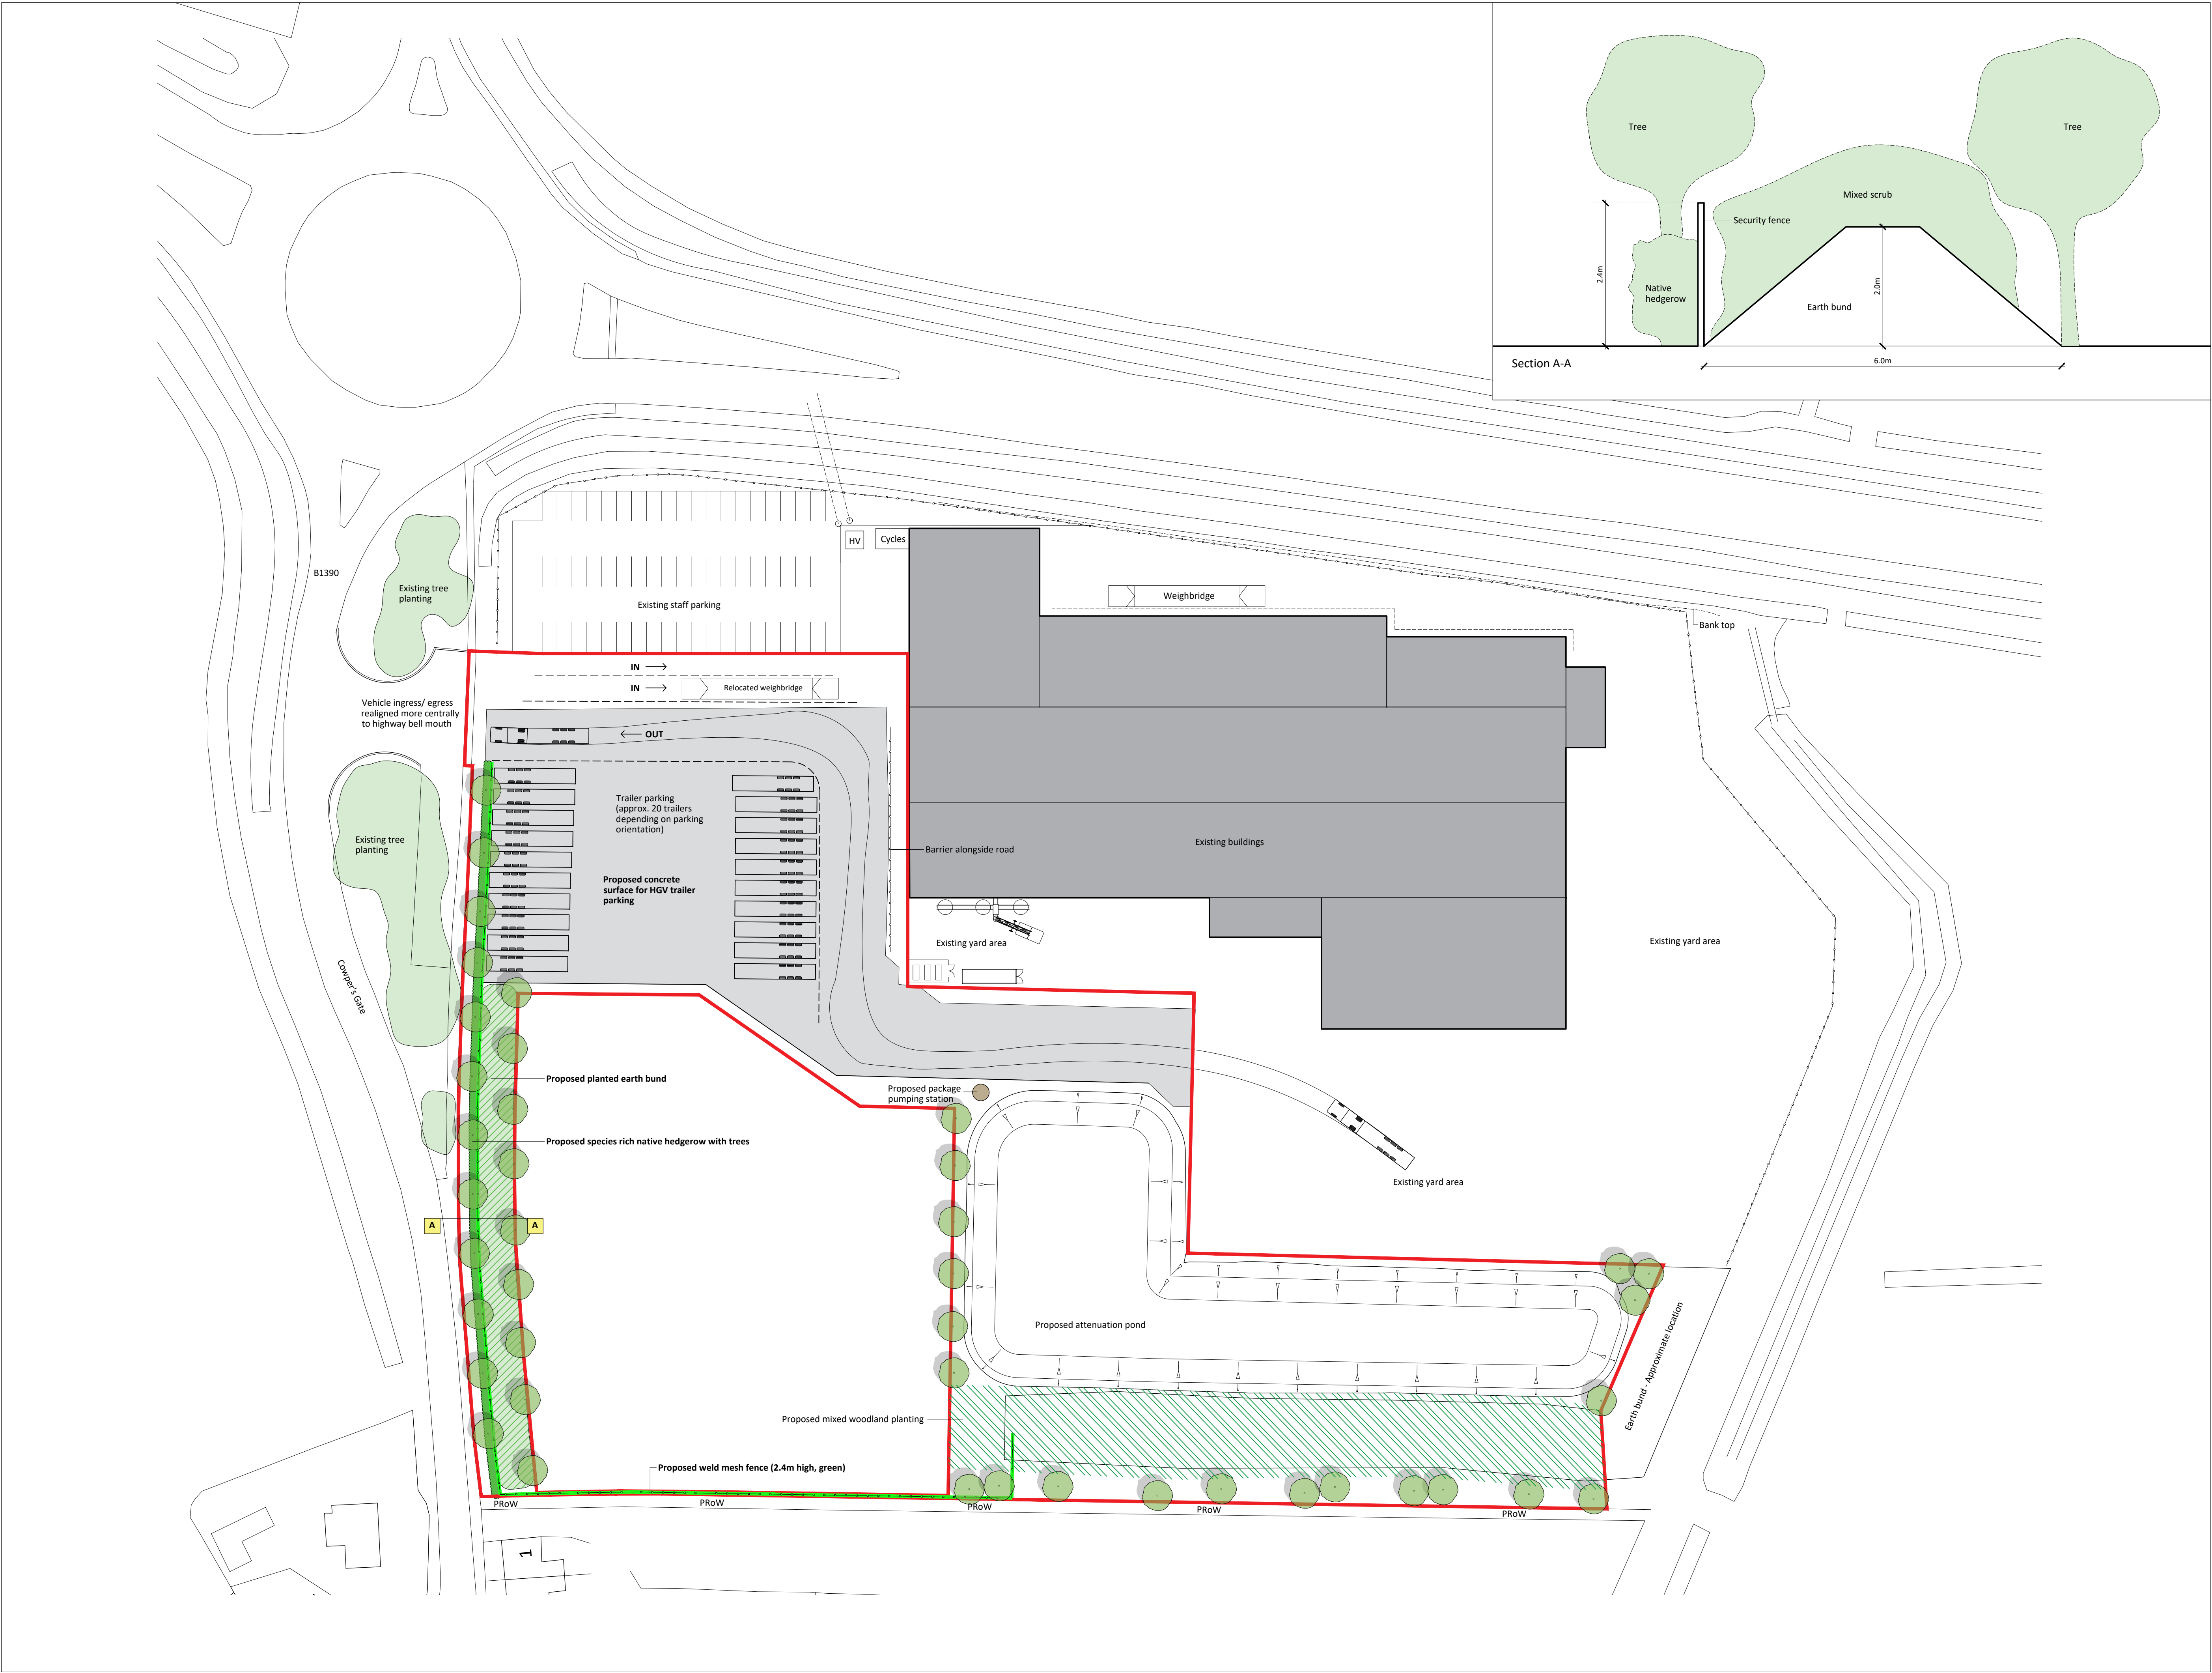


Notes

Copyright
© Robert Doughty Consultancy Limited.
All rights described in the Copyright, Designs and Patents Act 1988 have been asserted.

Ordnance Survey Map
© Crown Copyright. OS Licence No: AR 100010613.

Dimensions
All dimensions shown are for the purposes of obtaining the relevant planning permission only.

CDM 2015
This drawing is for illustrative purposes and/or obtaining the relevant planning permission only. It should not be used for construction and accordingly, risk identification under the Construction (Design & Management) Regulations 2015 has not been undertaken.

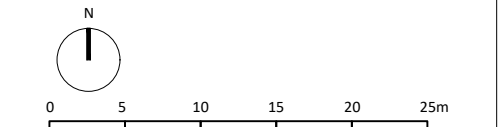

A Fence changed to weld mesh. 17.02.25
Boundary planting/ fence moved RE:
services easement

Rev	Description	Date
-----	-------------	------

rdc
Robert Doughty
Consultancy

32 High Street, Helpingham
Sleaford, Lincolnshire, NG34 0RA

Tel: 01529 421646
Email: admin@rdc-landplan.co.uk
Web: www.rdc-landplan.co.uk

Client
Nationwide Produce PLC

Project
Storage and HGV parking
Cowpers Gate, Long Sutton

Drawing
Proposed Site Plan

Scale @ A1 1: 500	Date 27/01/25
-----------------------------	-------------------------

Drawn By WW	Checked By LMS
-----------------------	--------------------------

Job Number 889-9	Status FP	Purpose of Issue Planning
----------------------------	---------------------	-------------------------------------

Drawing No. 889-9_FP_SP02	Rev A
-------------------------------------	-----------------