



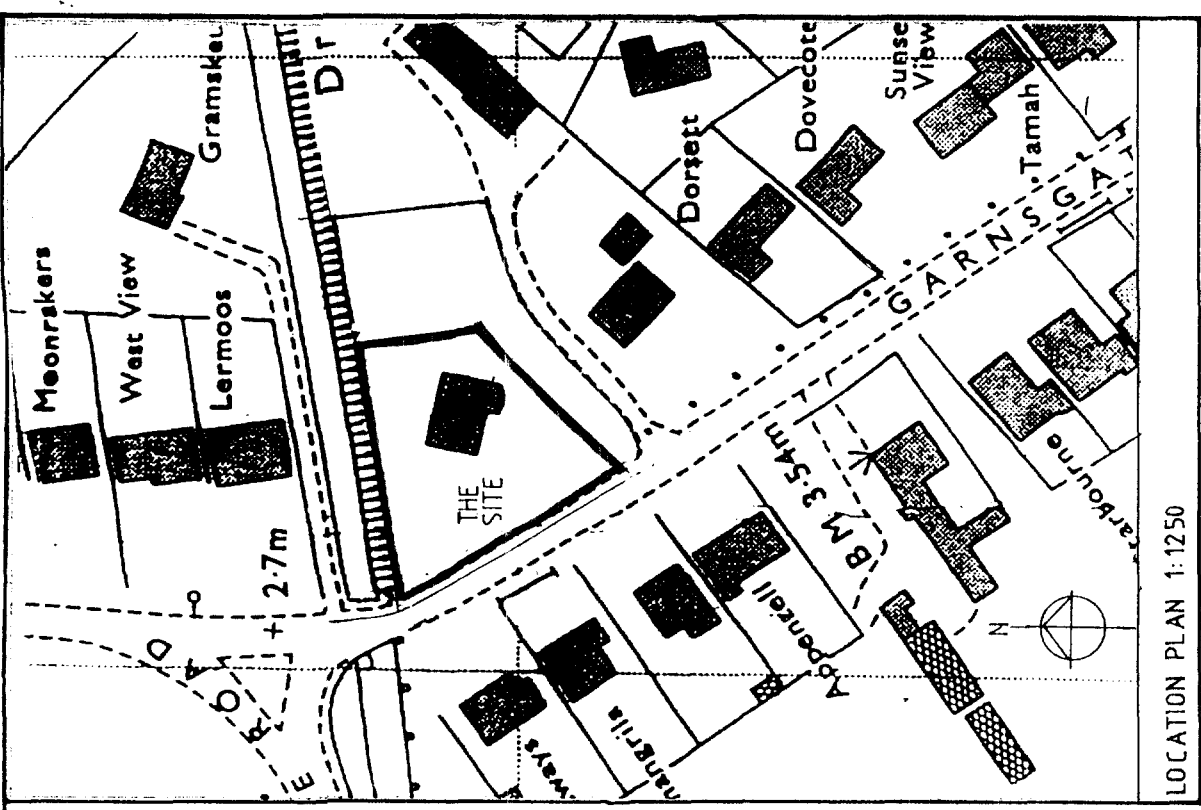

PROPOSED DOUBLE GARAGE AT 82 GARNSGATE ROAD, LONG SUTTON, NR. SPALDING, Lincs. FOR MR R. TOWELL.	
EXISTING SITE PLAN & LOCATION PLAN	
SCALE: 1:200 1:1250	DATE: 01/98
DRG. NO.: 01	REV:

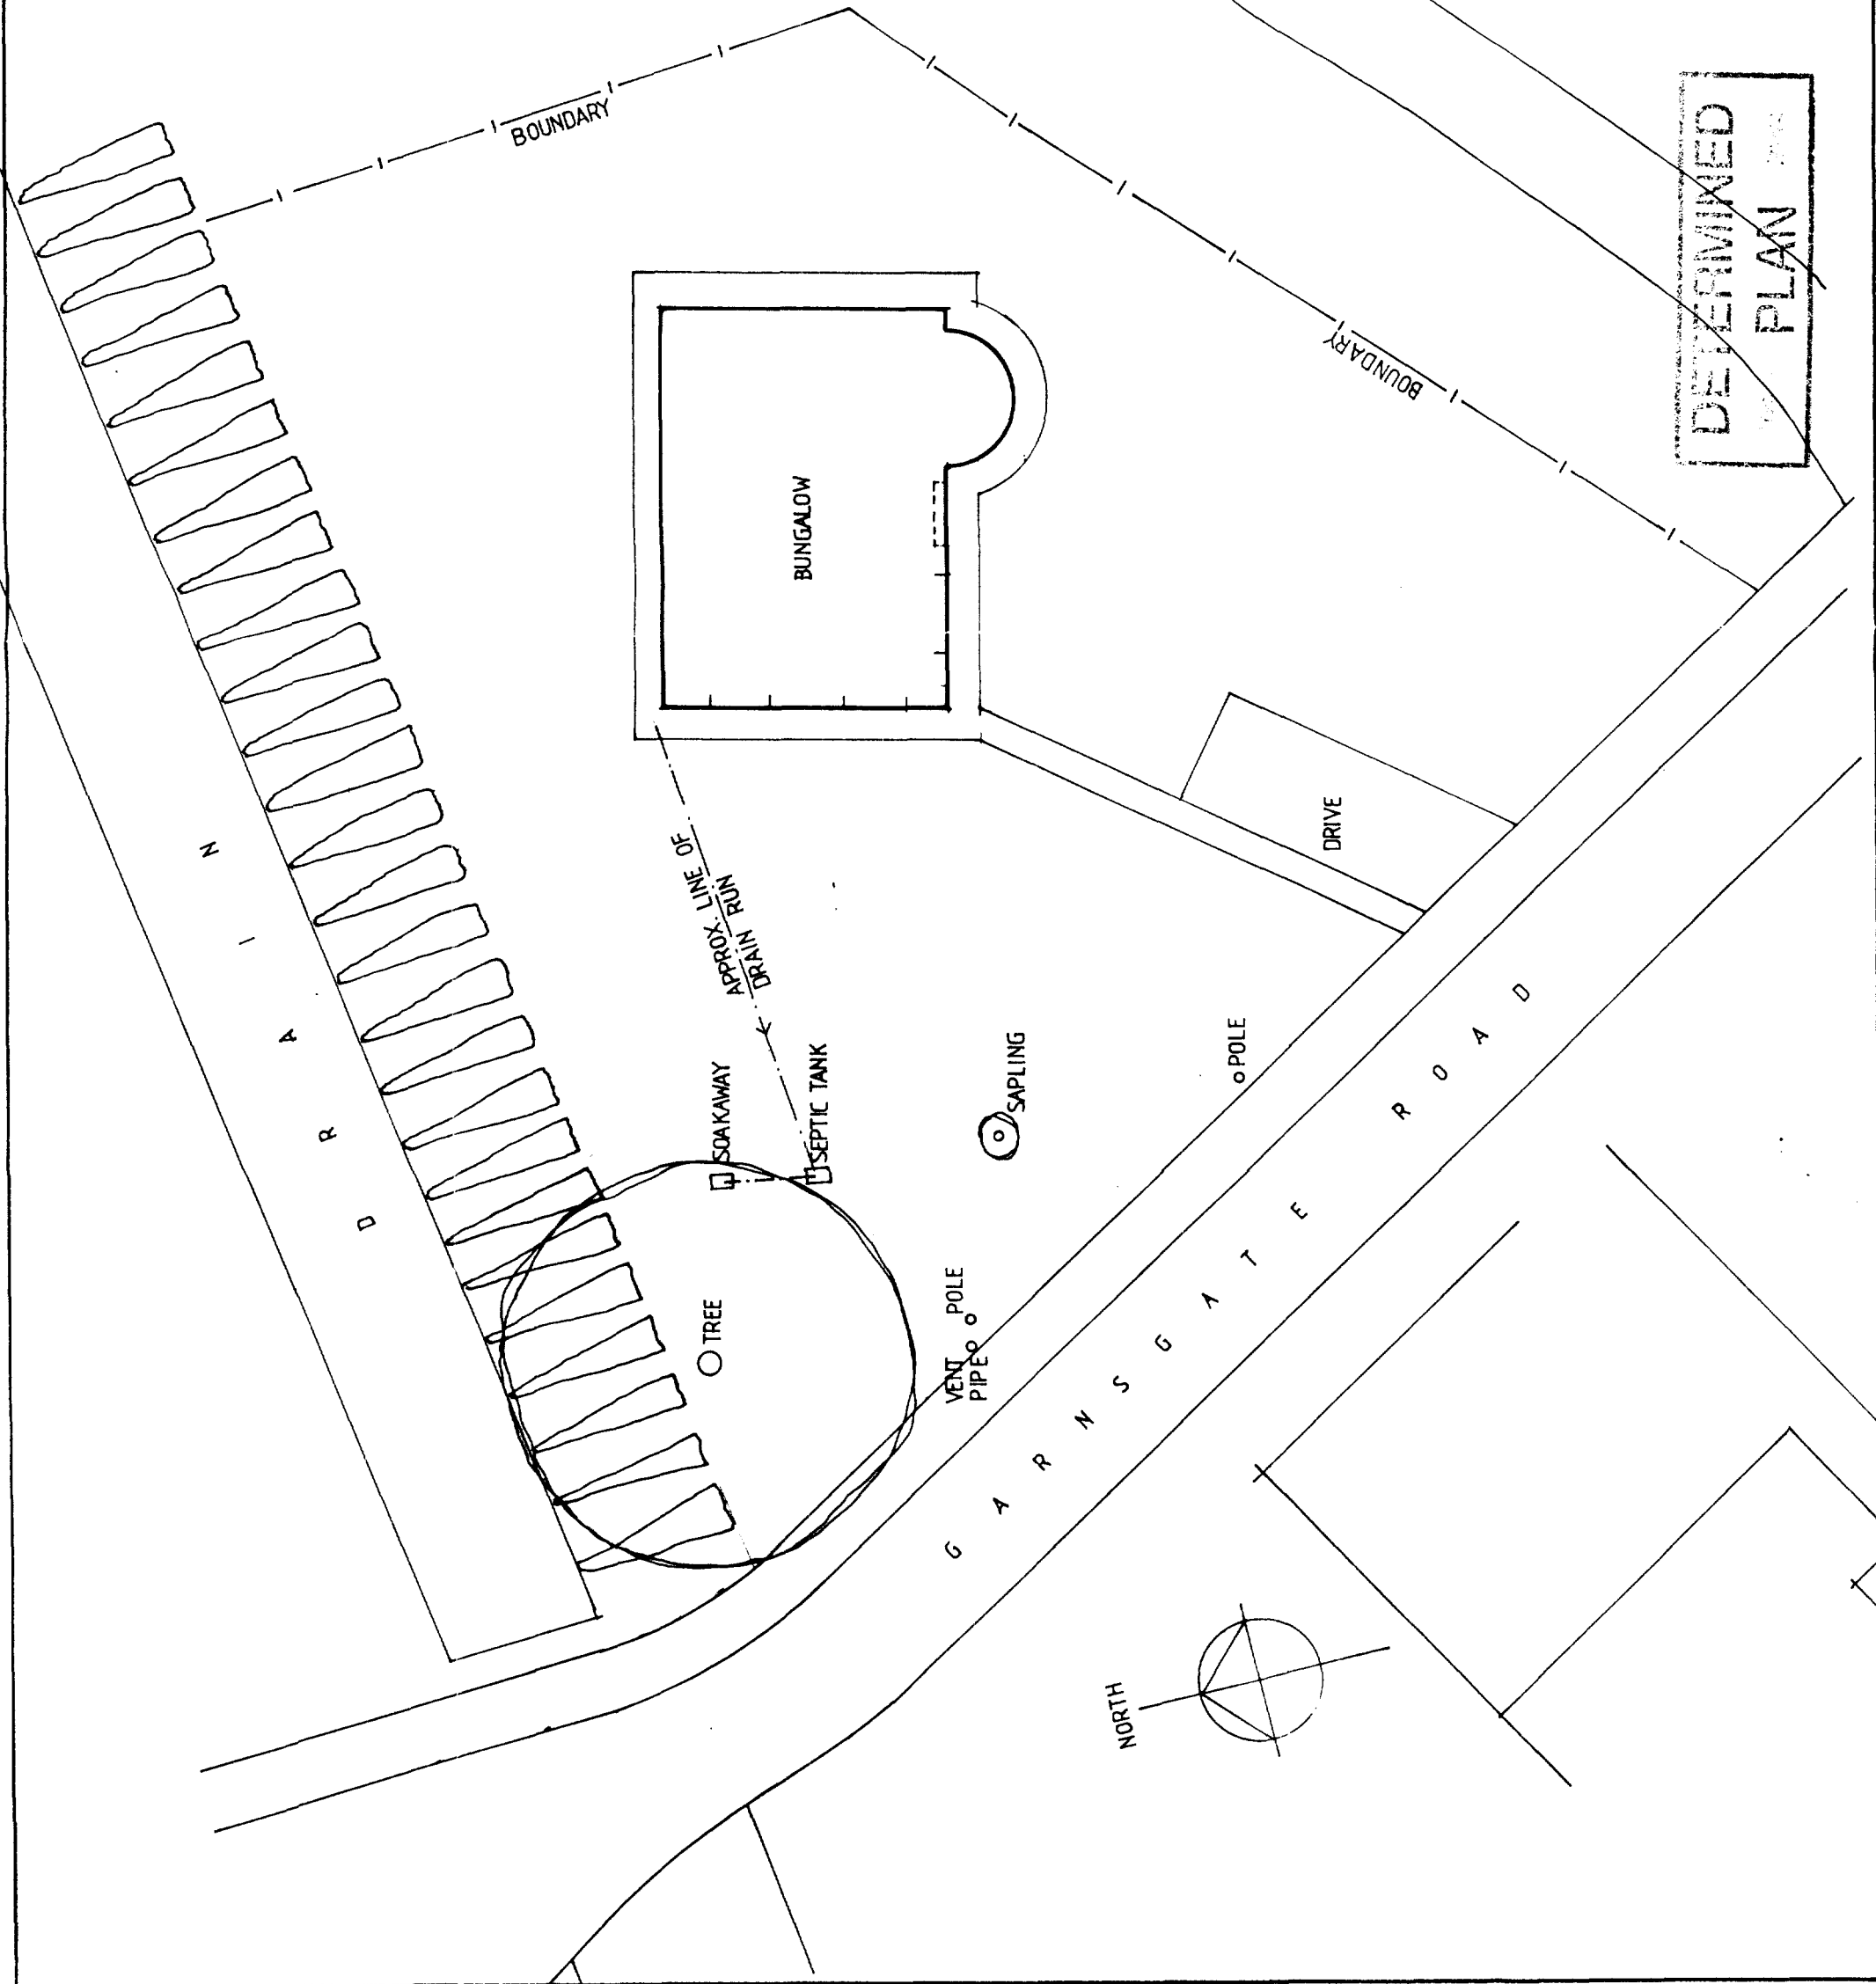

DETERMINED
PLAN