




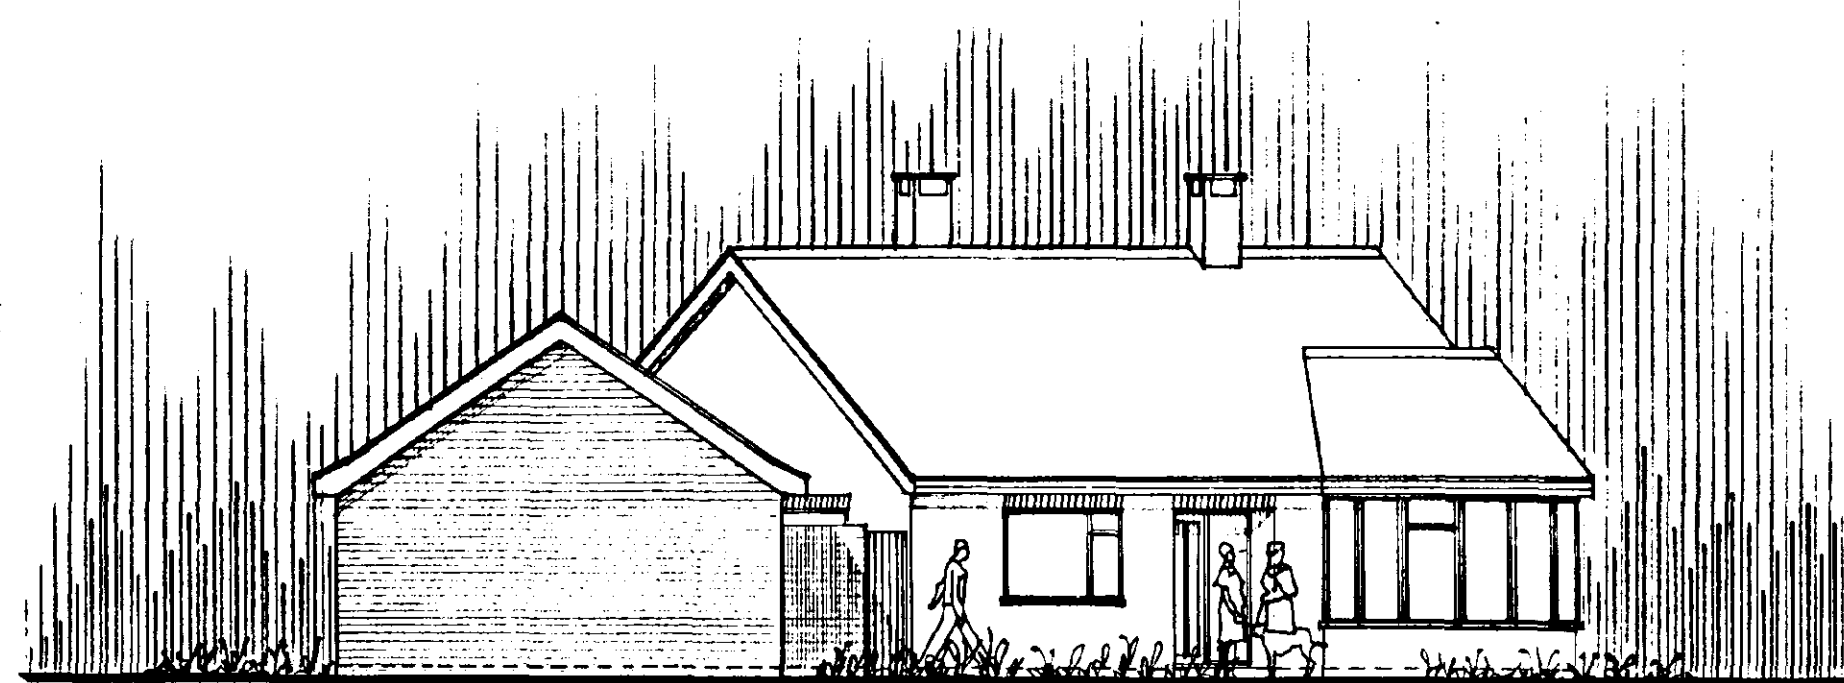

SOUTH WEST ELEVATION 1:100

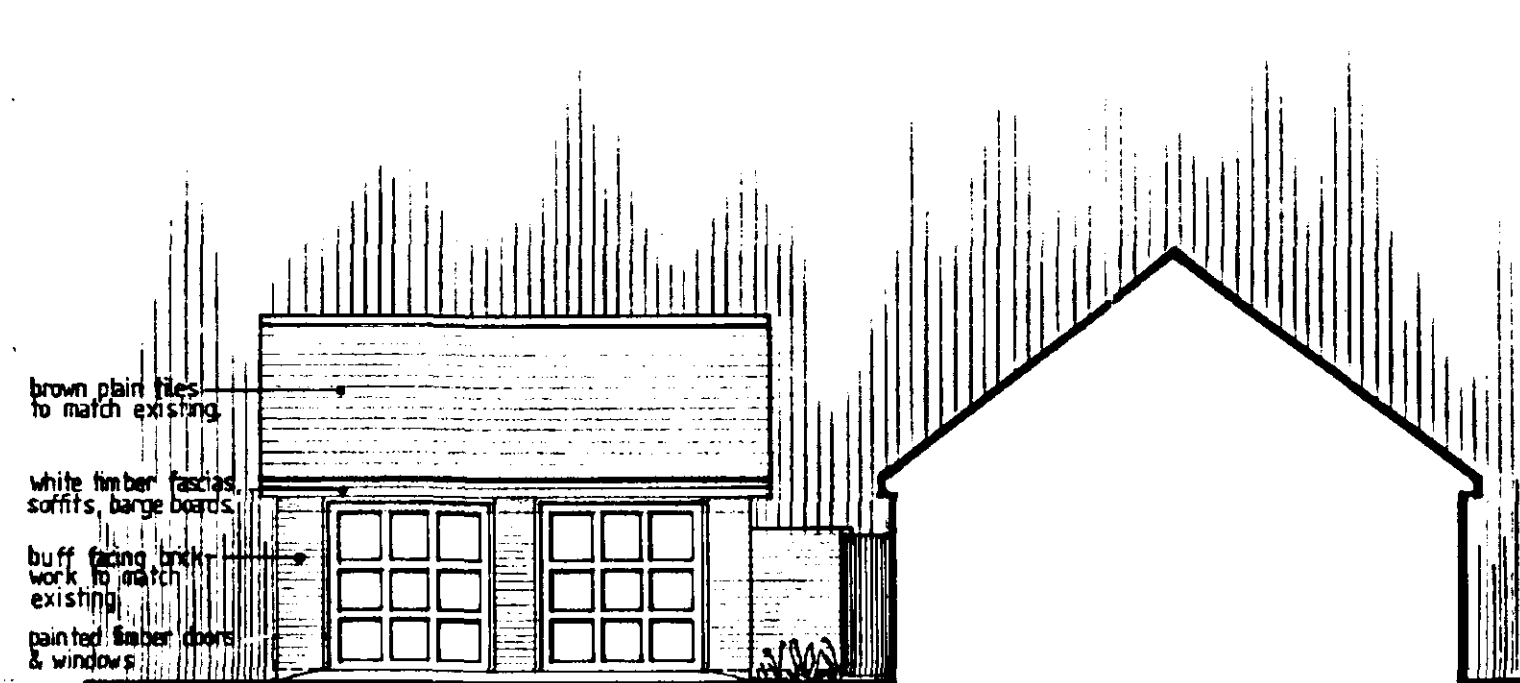


SOUTH EAST ELEVATION

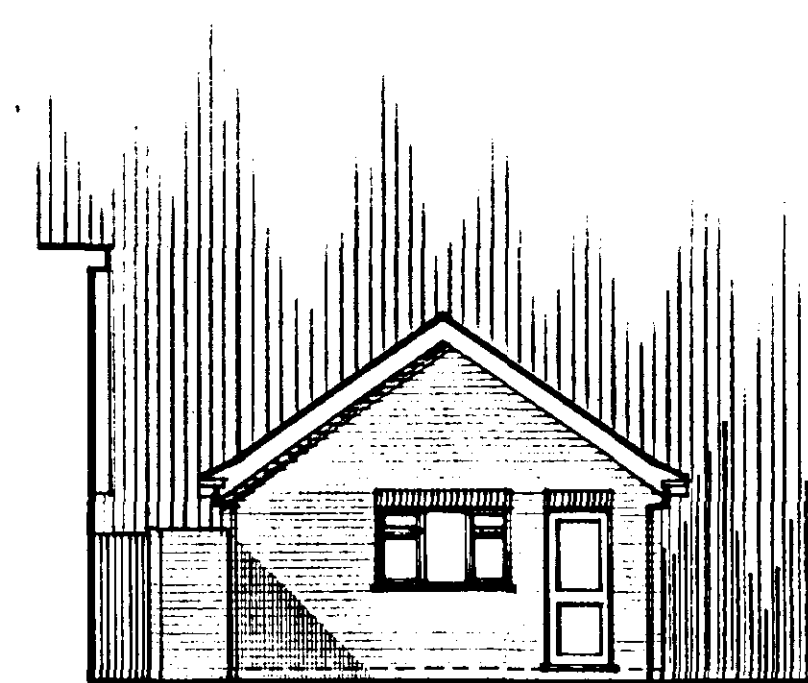


NORTH EAST ELEVATION




NORTH WEST ELEVATION

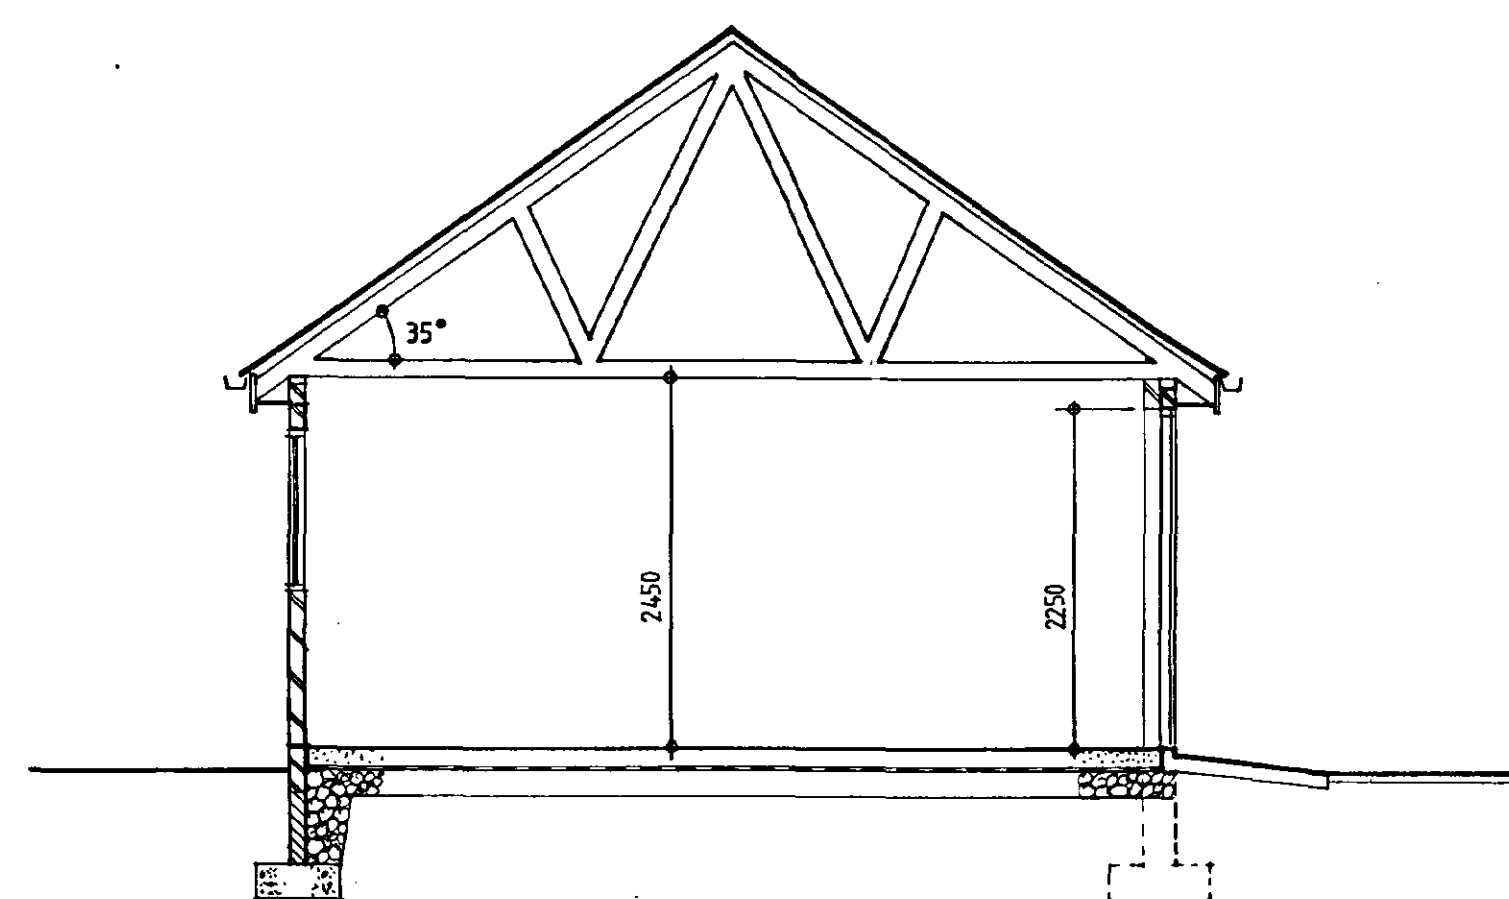

SECTION A-A 1:50

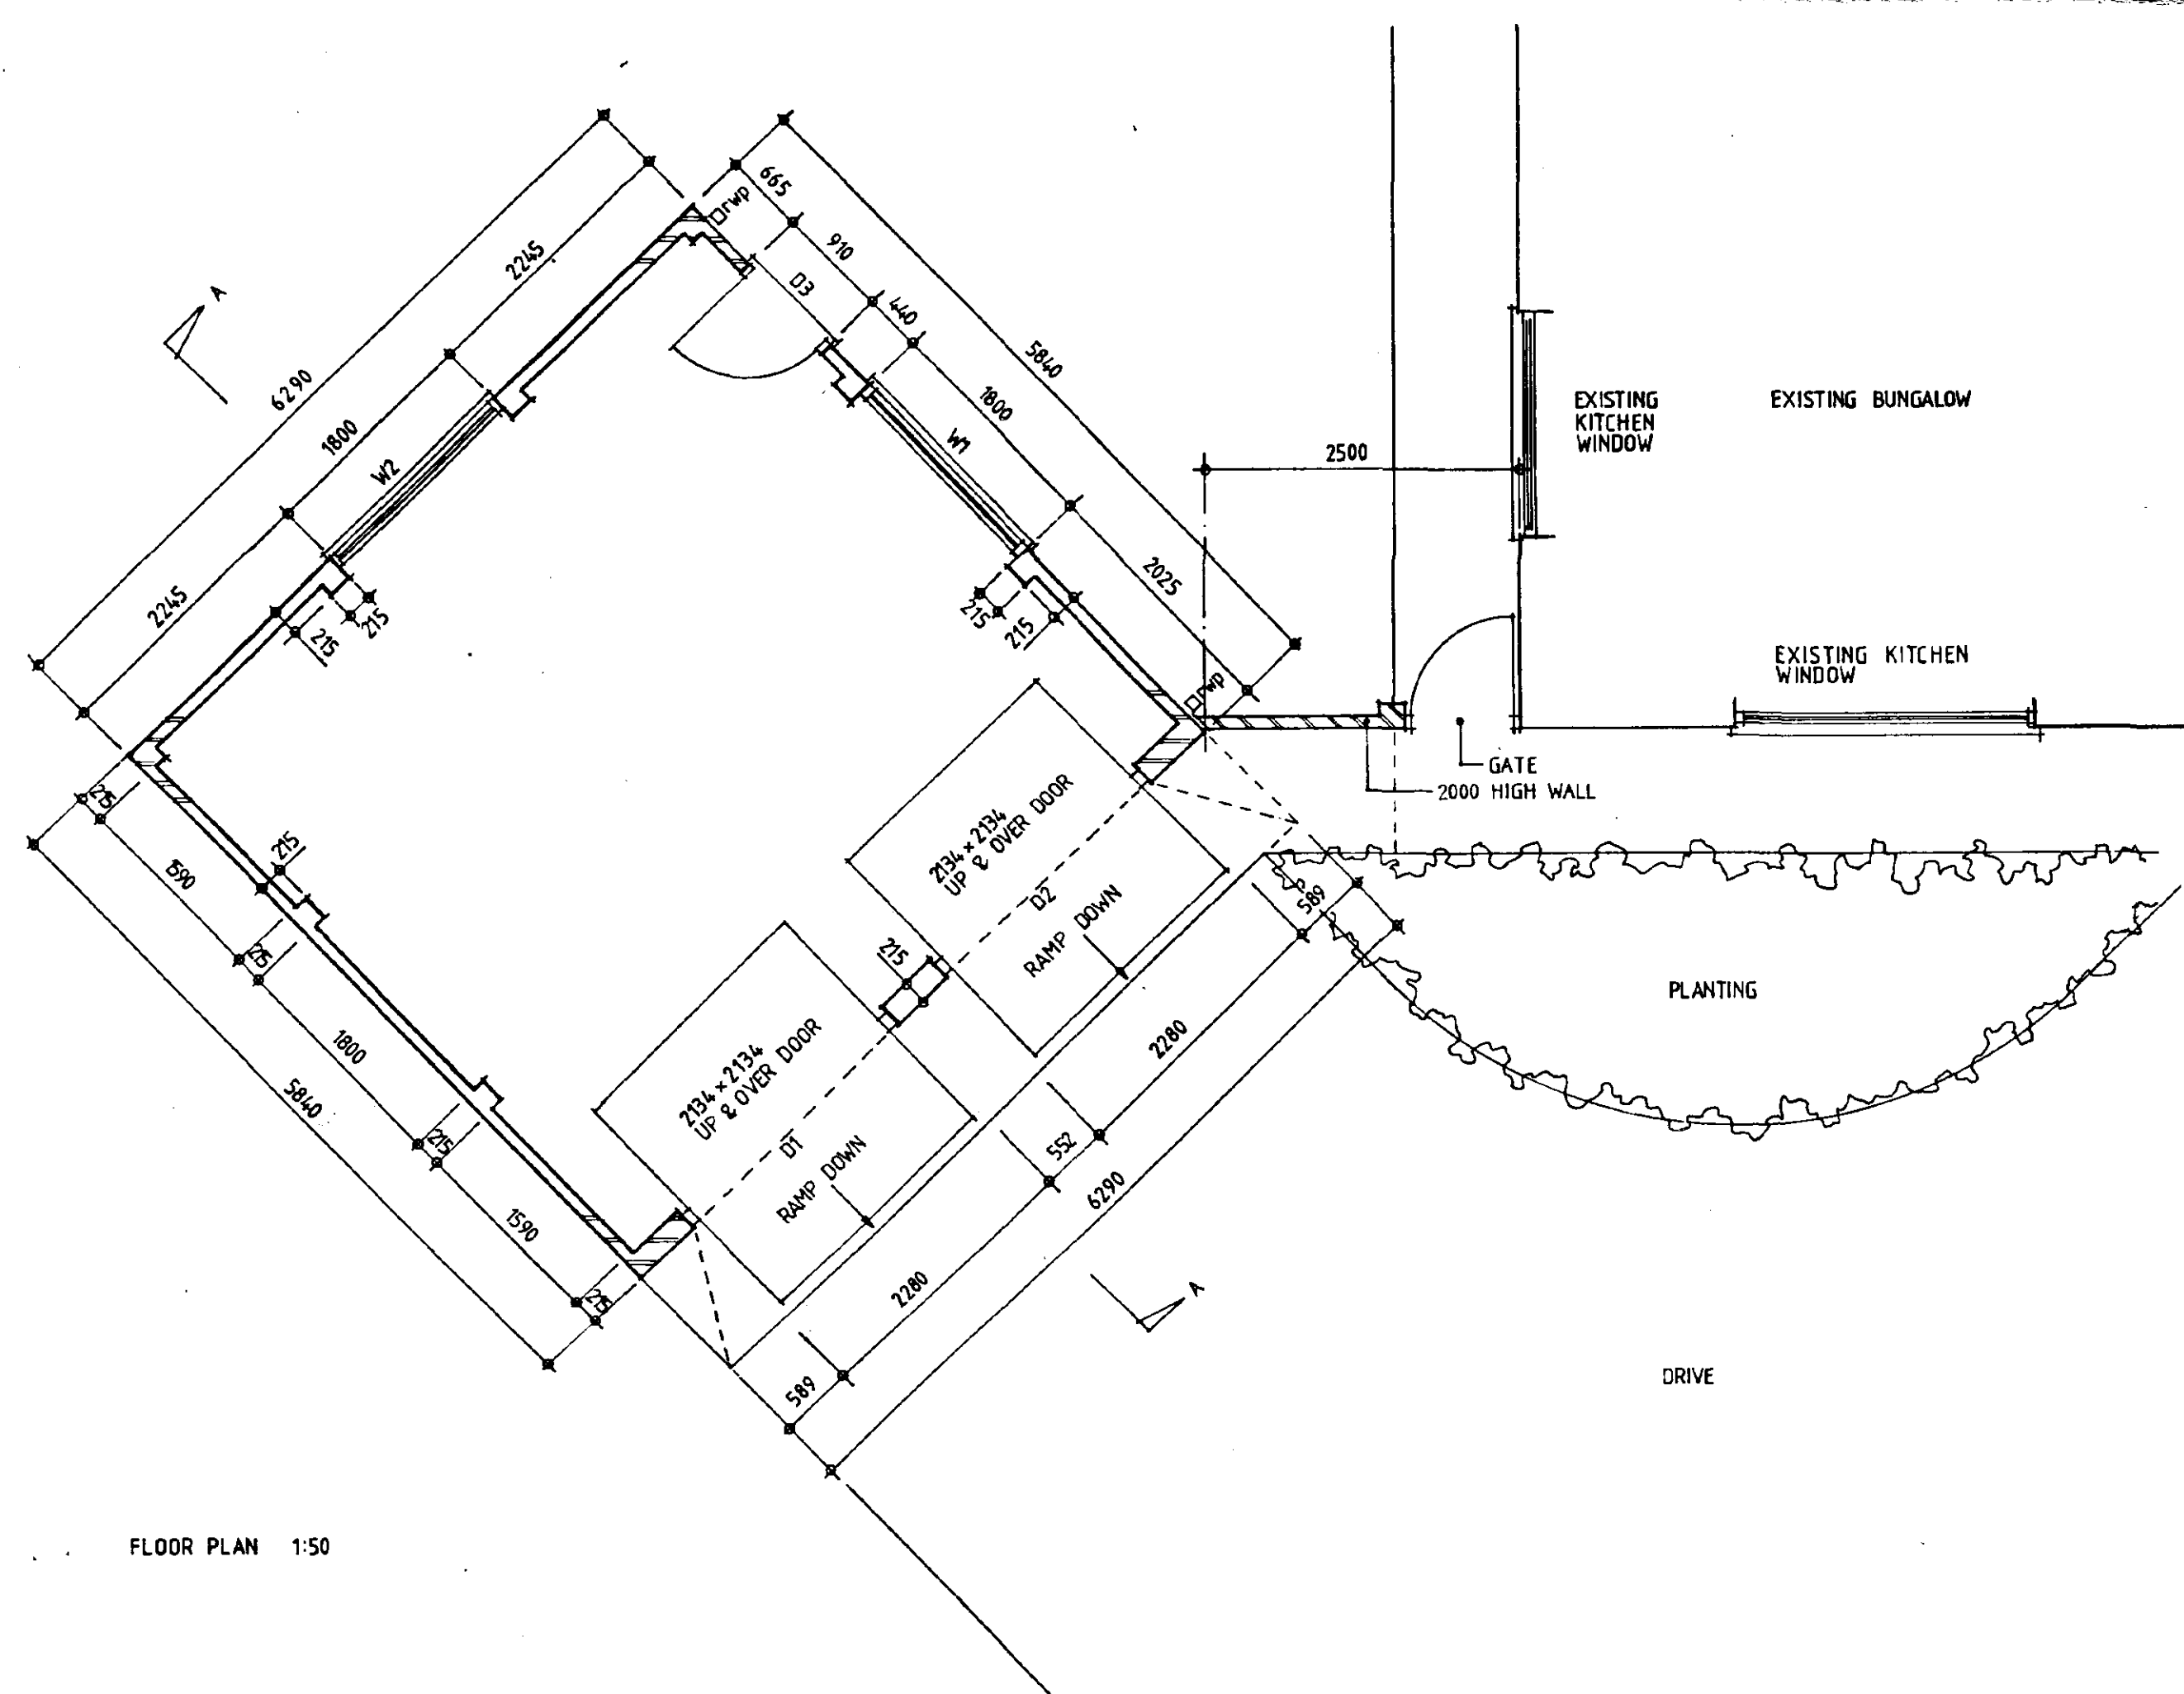

FLOOR PLAN 1:50

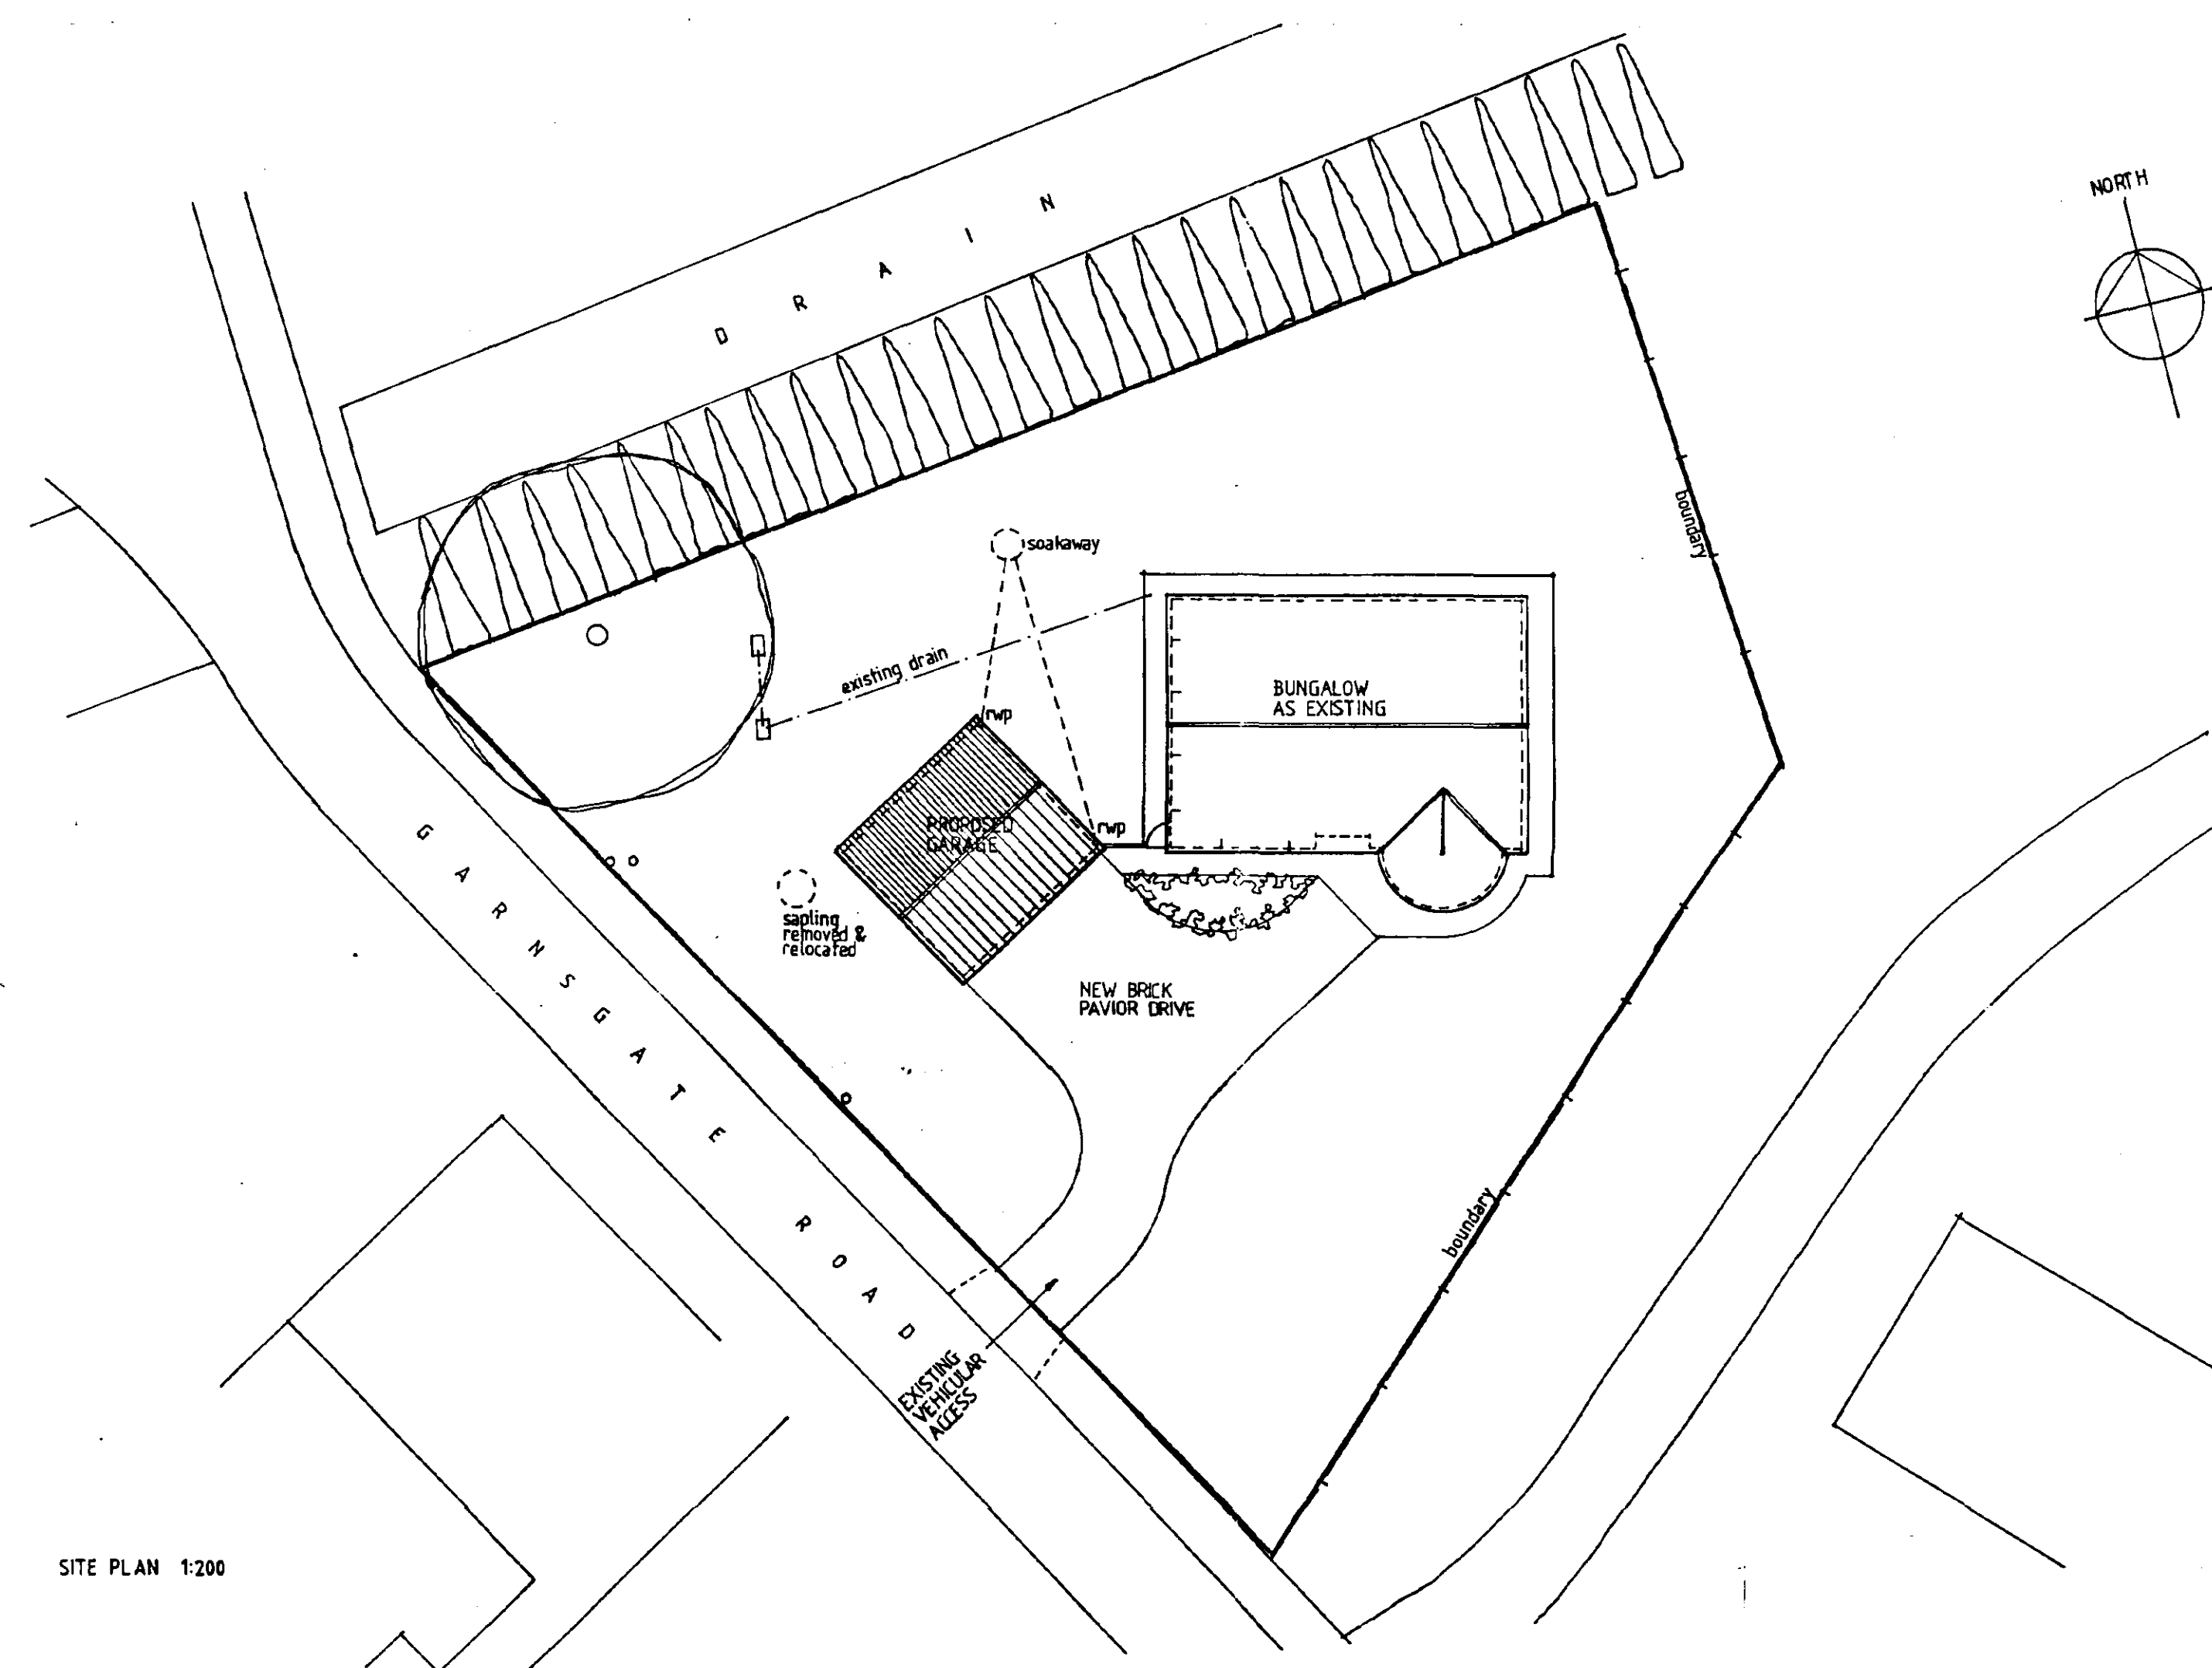

SITE PLAN 1:200

00916/98

PROPOSED DOUBLE GARAGE AT 82 GARNSGATE ROAD,
LONG SUTTON, NR. SPALDING, Lincs
FOR MR. R. TOWELL

PROPOSED PLANS, SECTION & ELEVATIONS

SCALES: 1:100, 1:50, 1:200

DATE: 01/98

DRG. NO: 02

REV:

DETERMINED
PLAN