


Contractor to check all Dimensions on site prior to ordering materials / commencing work.Do Not Scale from this Drawing - If in doubt then please ask

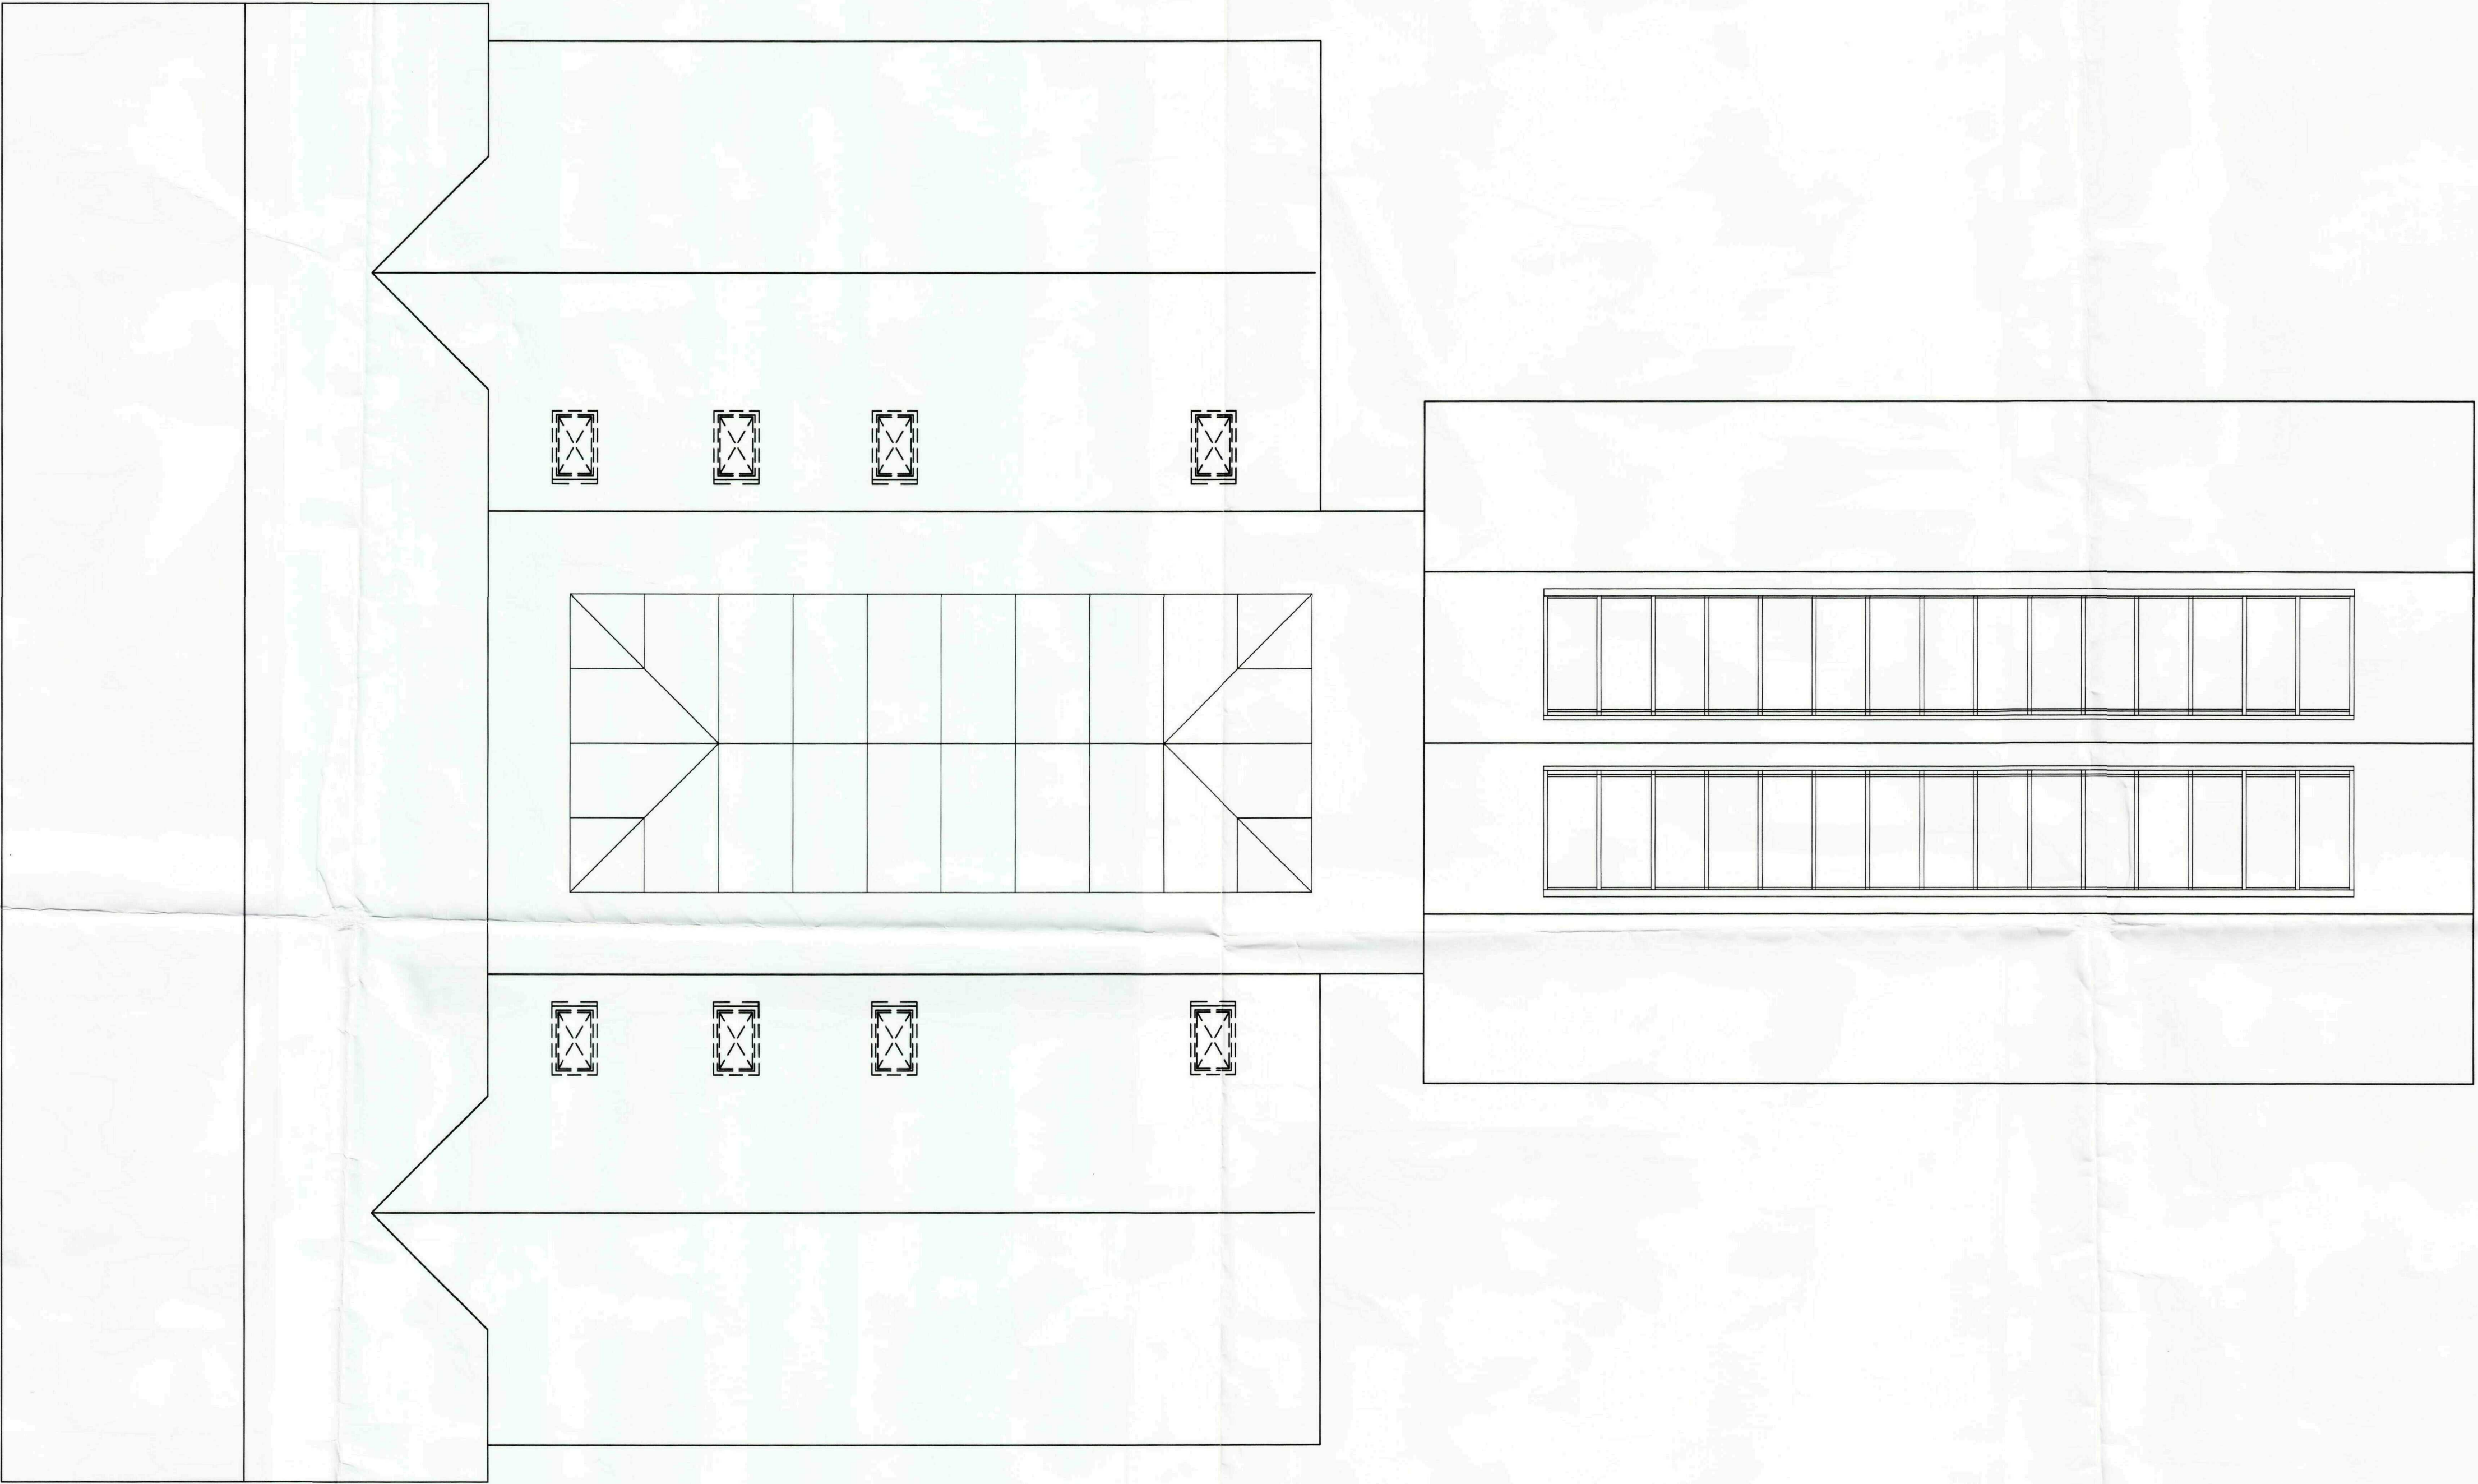

Proposed Roof Plan

Scale 1:50

GENERAL CONDITIONS:
Contractors are responsible for checking all dimensions on site and for any discrepancies. All dimensions are given in millimetres. Any discrepancies should be brought to the attention of the Client for remedial action before commencing further.
All materials not specified to be of a standard suitable for the work proposed and be fit for purpose. All work to be in accordance with good building practice and all necessary BS codes for Workmanship or Building Sites.

Client :
Silverwood Garden Centre
Brownsgate
Long Sutton
PE12 9AD

Site :
Proposed Well Being &
Health Centre

Drawing Title
Proposed Roof Plan



remway
Design Ltd

2nd Floor - SS Shepperton
Spelling
PE 11 1 B H
Tel : 01775 788 921
e-mail: enquiries@remwaydesign.co.uk

Scale : As Noted

A1-1668-03

SHDC
Planning & Development
16 FEB 2009
Ref: 0108189