
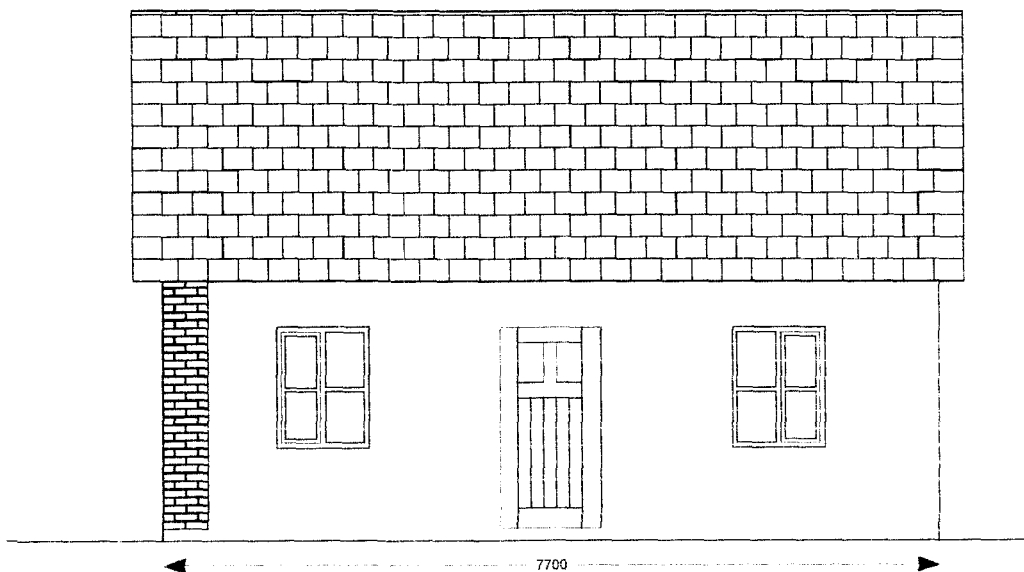


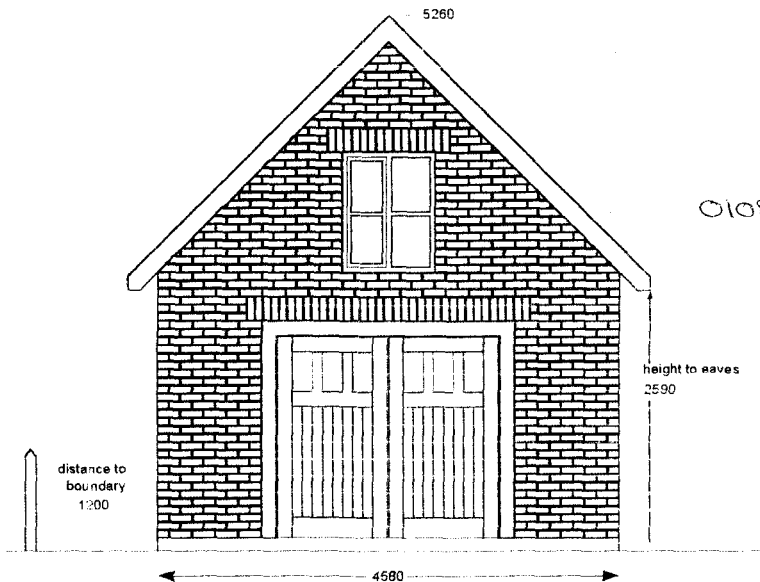

Notes.

1. South-west elevation to be faced in brick to match front of house.
2. Other elevations to be rendered and coloured to match rear of house.
3. Roof to be covered in slates similar to house.

DEVELOPED
PLAN

36 Market Street, Long Sutton

Proposed new garage


South-west elevation
South-east elevation

Drawn by JB

Date 3 Feb 98

Scale 1:50

Dwg No 03/98

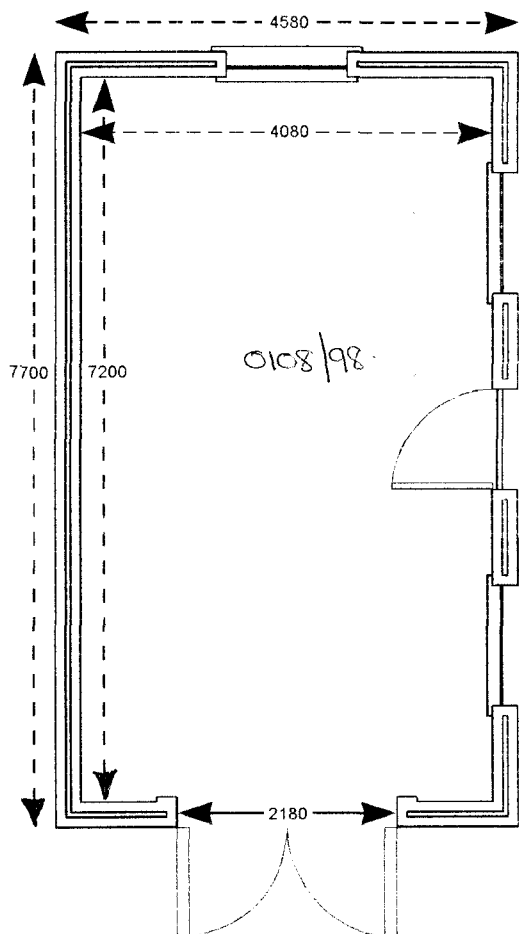

Note:

Storage loft over lit by gable
windows at each end.

36 Market Street, Long Sutton

Proposed new garage

Plan of walls and openings

Drawn by: JB

Date: 3 Feb 98

Scale: 1:50

Dwg.No: 04/98