


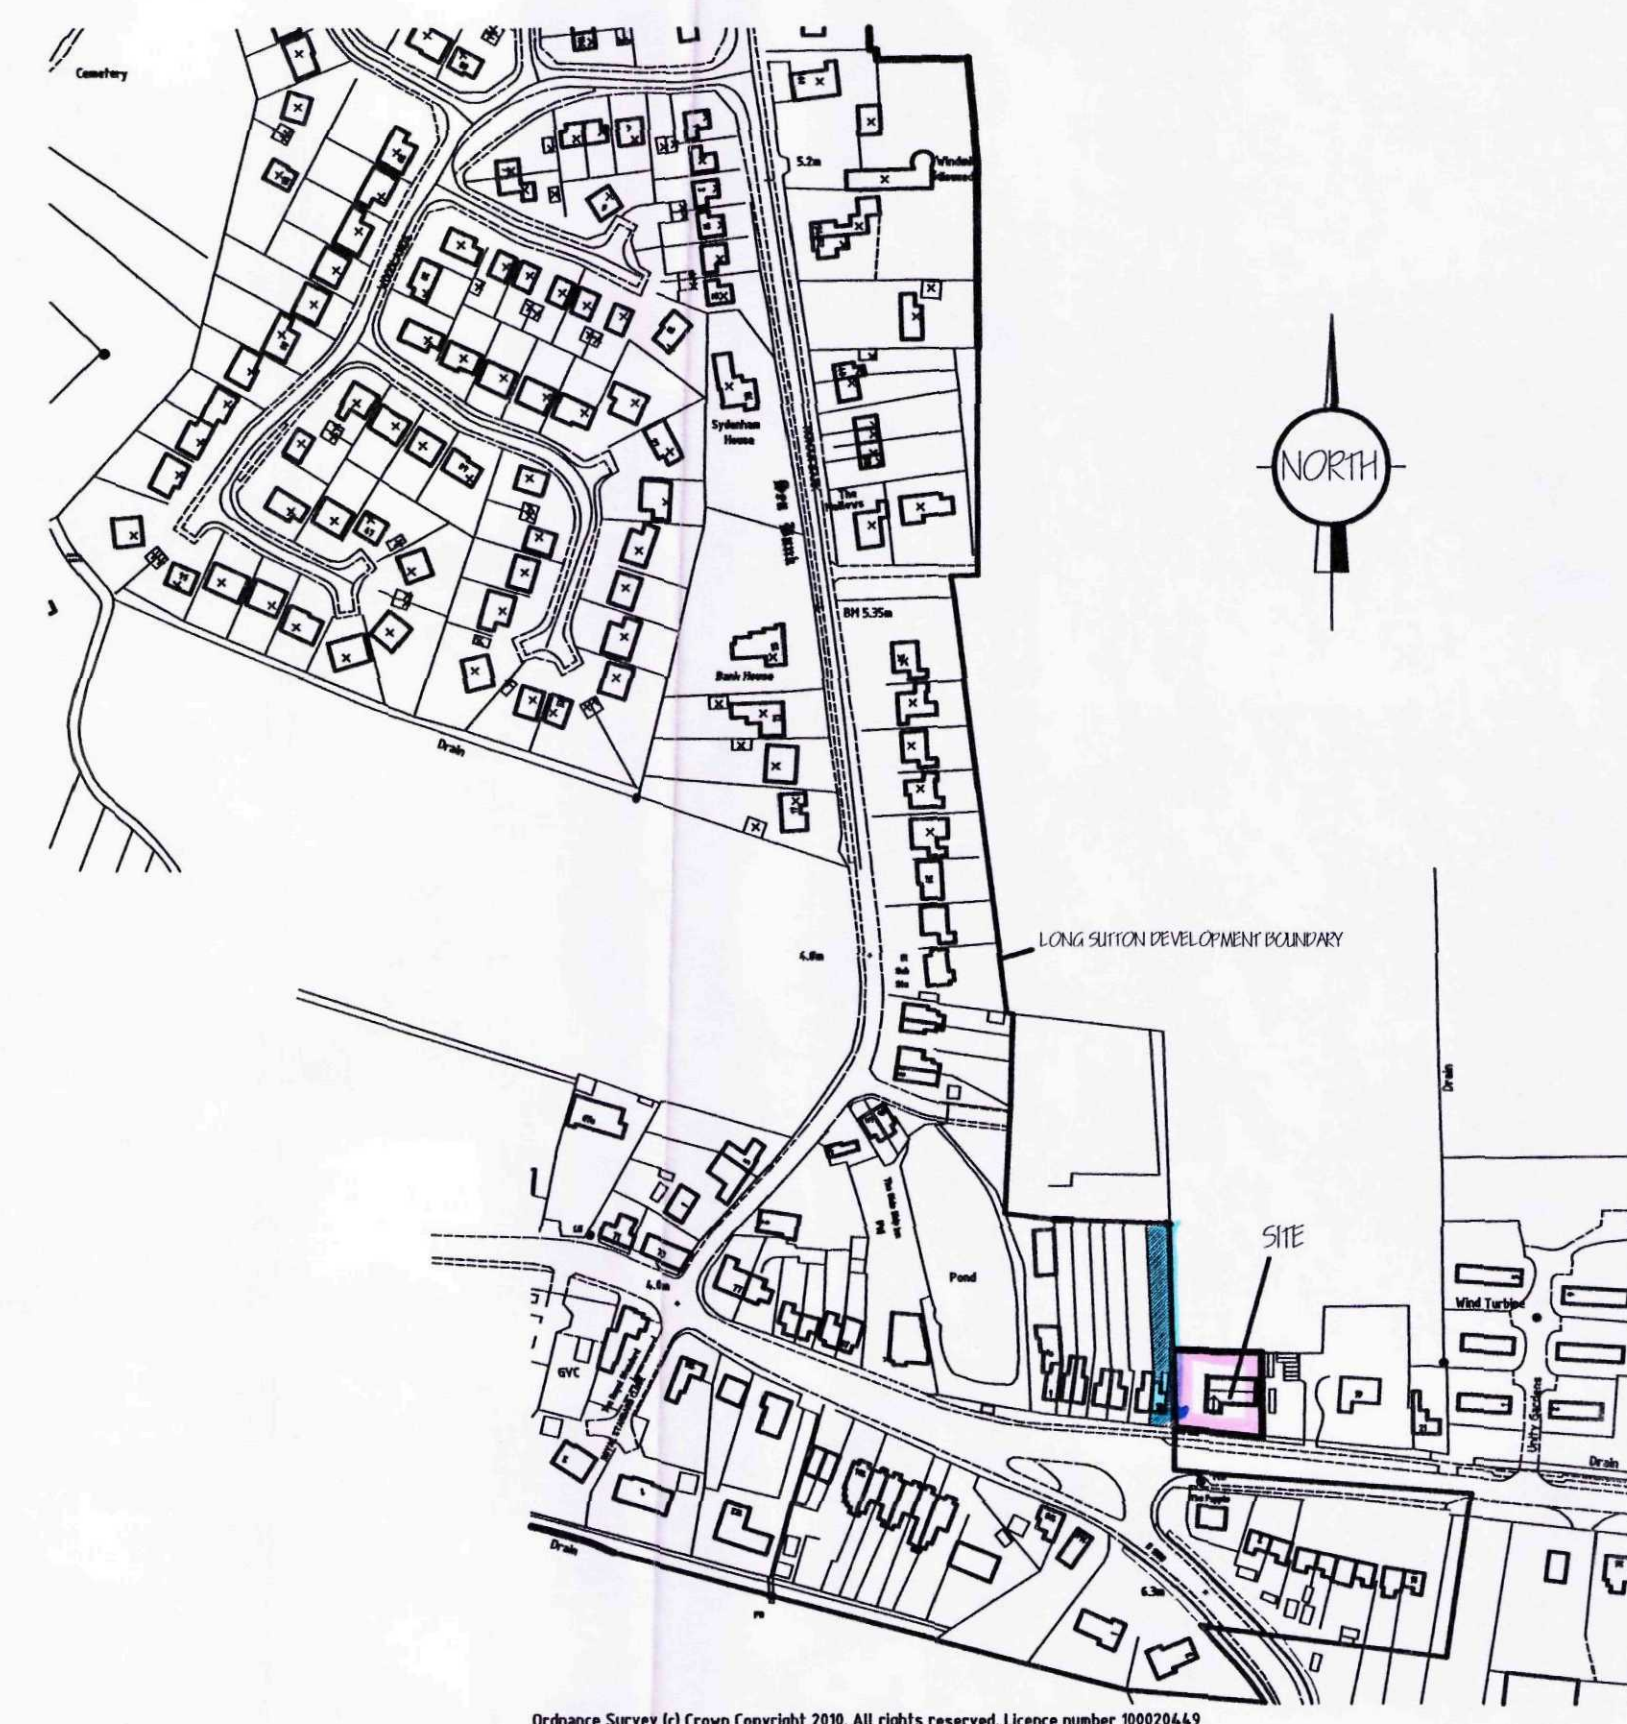

LANDSCAPING, FENCING & TREE PLANTING SCHEME

- A - MIXED HEDGE
- B - SILVER BIRCH - Feathered
- C - WHITEBEAM - Feathered
- D - 1.8 metre high close boarded fence, reducing to 1 metre at road

All planting to be in accordance with BS 4428:1989 and amendment No. 1 (1991).
All trees to be planted with minimum 0.6m plastic mulch mat and to be staked, tied and tubed.

1/3 to 1/2 bag of peat free tree and shrub planting compost to be incorporated into backfill for each tree hole.

SHDC
PLANNING & DEVELOPMENT
09 FEB 2012
Ref. 0109-12

A	PLANNING APPLICATION	JAN 12
not	ending	***

G. R. MERCHANT LTD.
I.ENG AMICE FIWO
**ARCHITECTURAL, STRUCTURAL
AND LAND DRAINAGE
CONSULTANTS**
4 Wrights Mews
12A Park Road, Holbeach,
Spalding, Lincs. PE12 7EE
Tel: 01406 450800
Fax: 01406 425744
E-Mail: gr.merchant@btconnect.com

Project

RESIDENTIAL DEVELOPMENT,
BRIDGE ROAD,
LONG SUTTON,
SPALDING, LINC'S. PE12 9EF

Client MR. & MRS. J. BOOTH

Drawing

LOCATION & SITE PLANS - PROPOSED.

Job Ref.	Drawing No.
2197-10.	05

Drawing No.	05
-------------	----

Date	Drawn
SEPT' 2011.	GRA

Drawn	GRA
-------	-----

Scales
AS INDICATED.

DO NOT SCALE FROM THIS DRAWING