




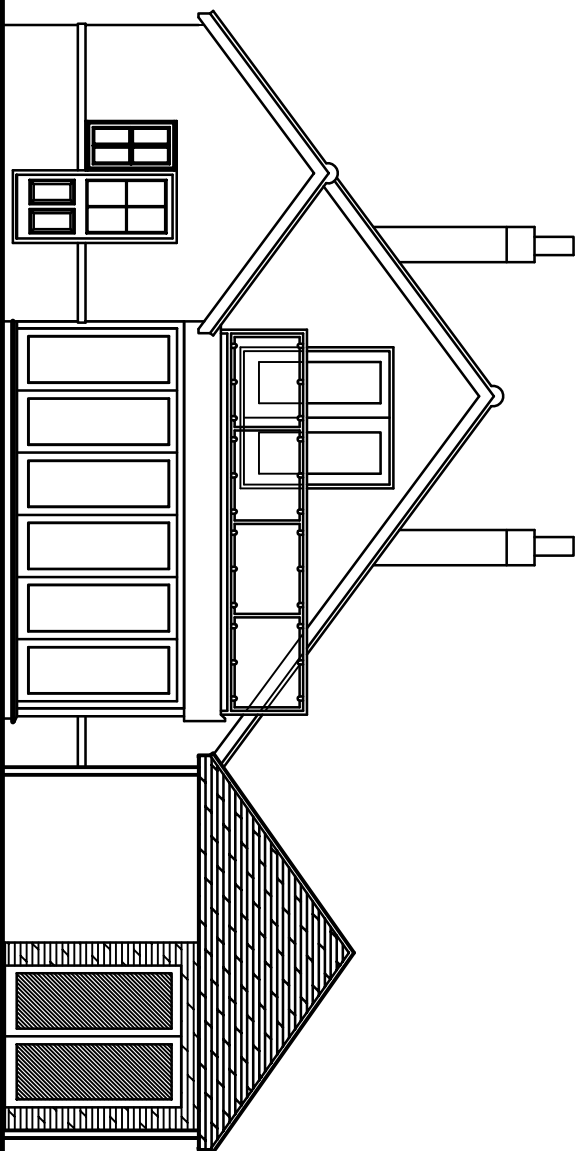


REAR ELEVATION

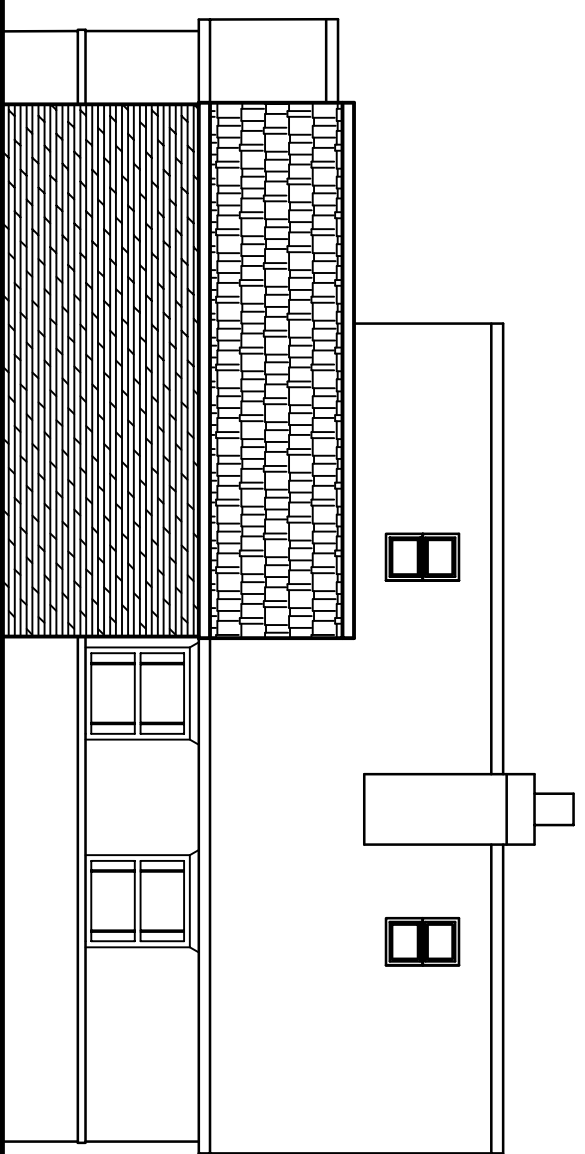

SIDE ELEVATION

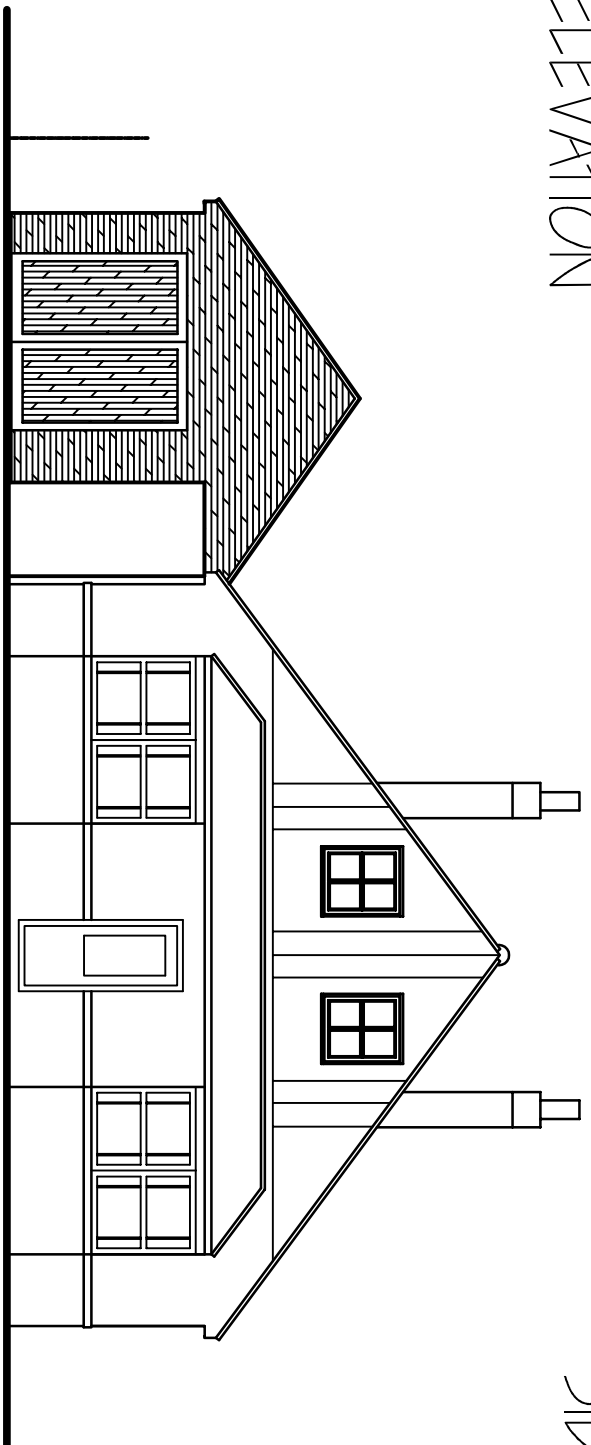


FRONT ELEVATION

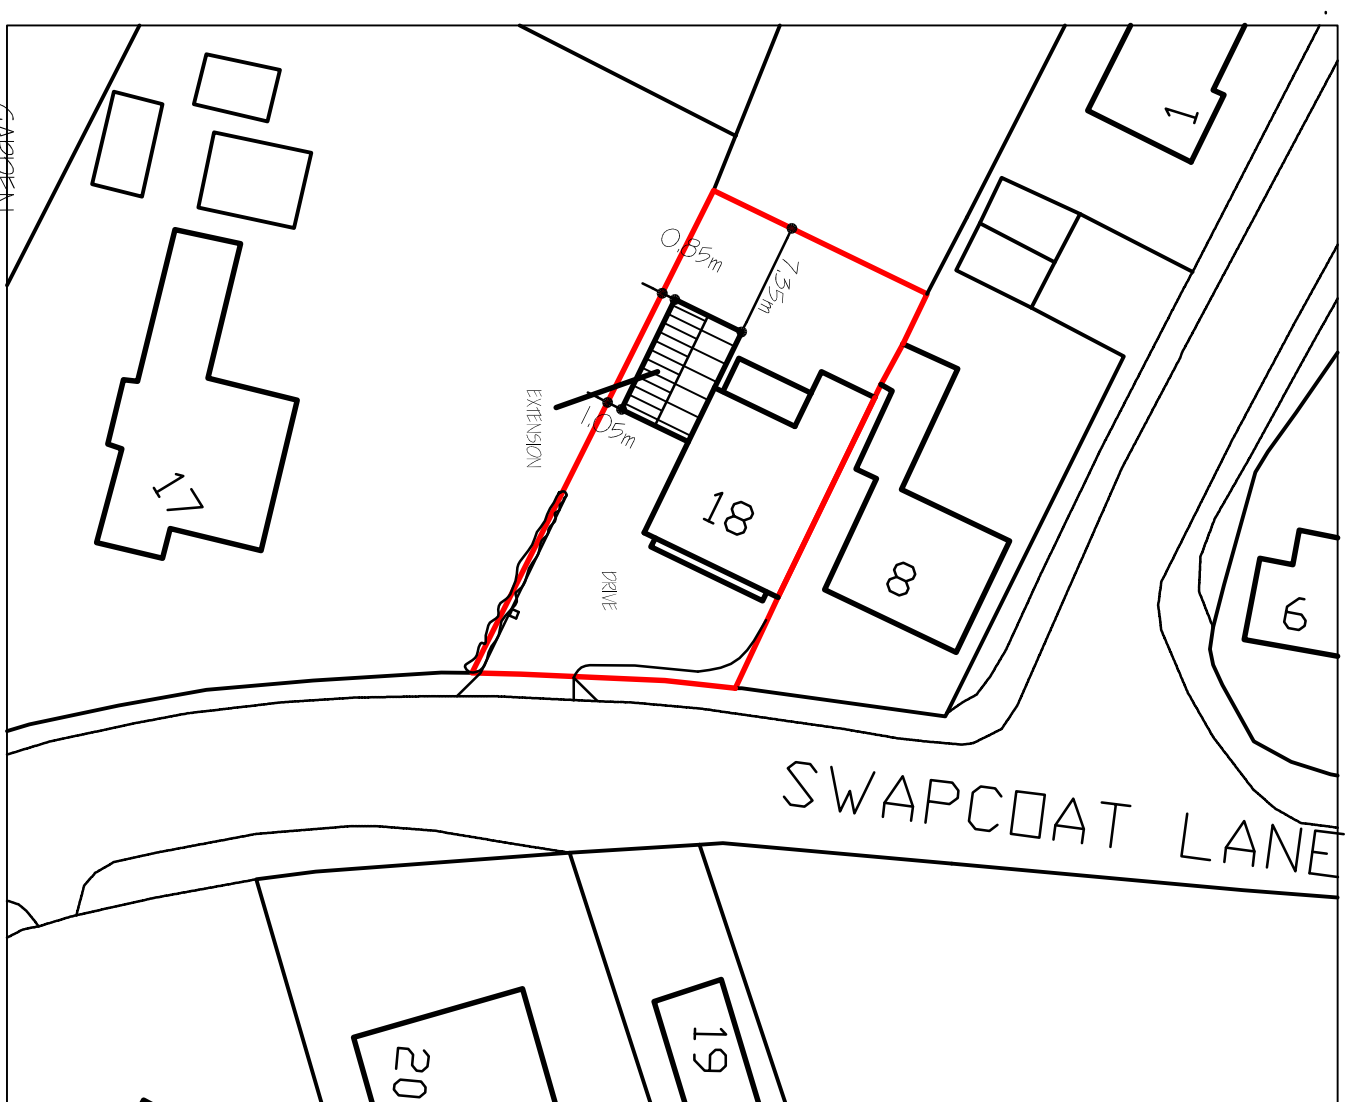


SITE PLAN - 1/500



LOCATION PLAN - 1/2500

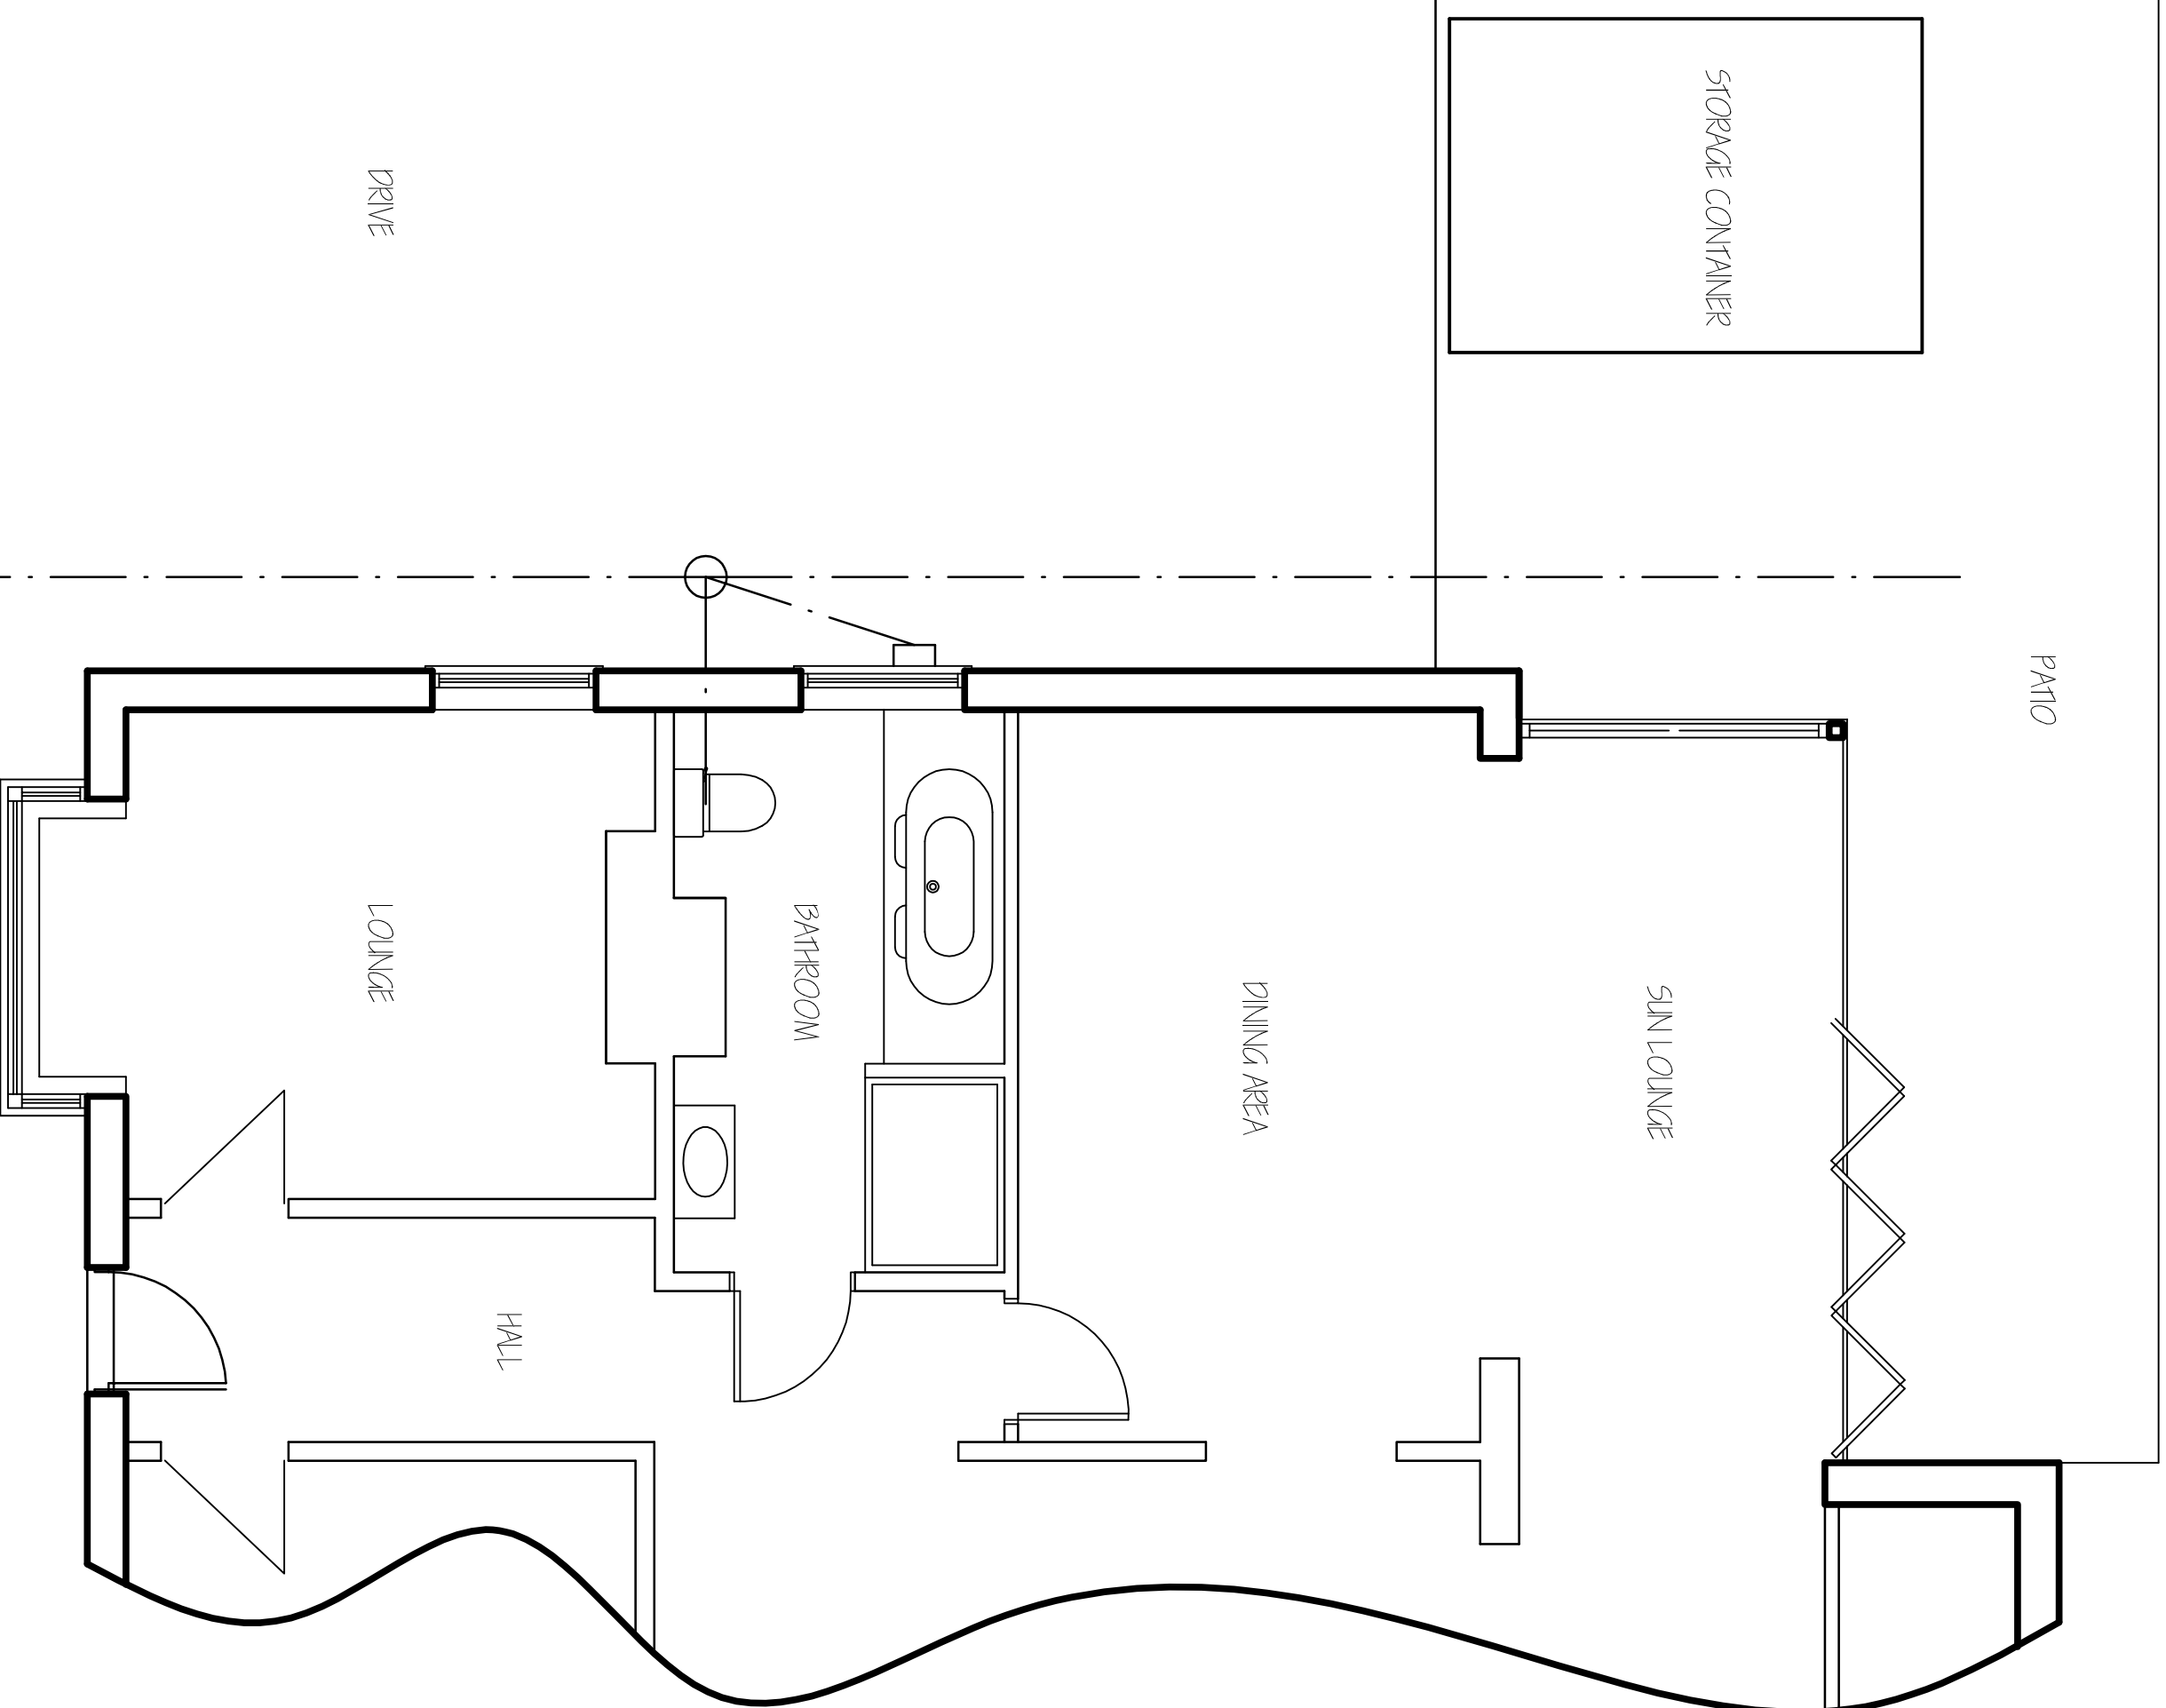

FLOOR PLAN - EXISTING

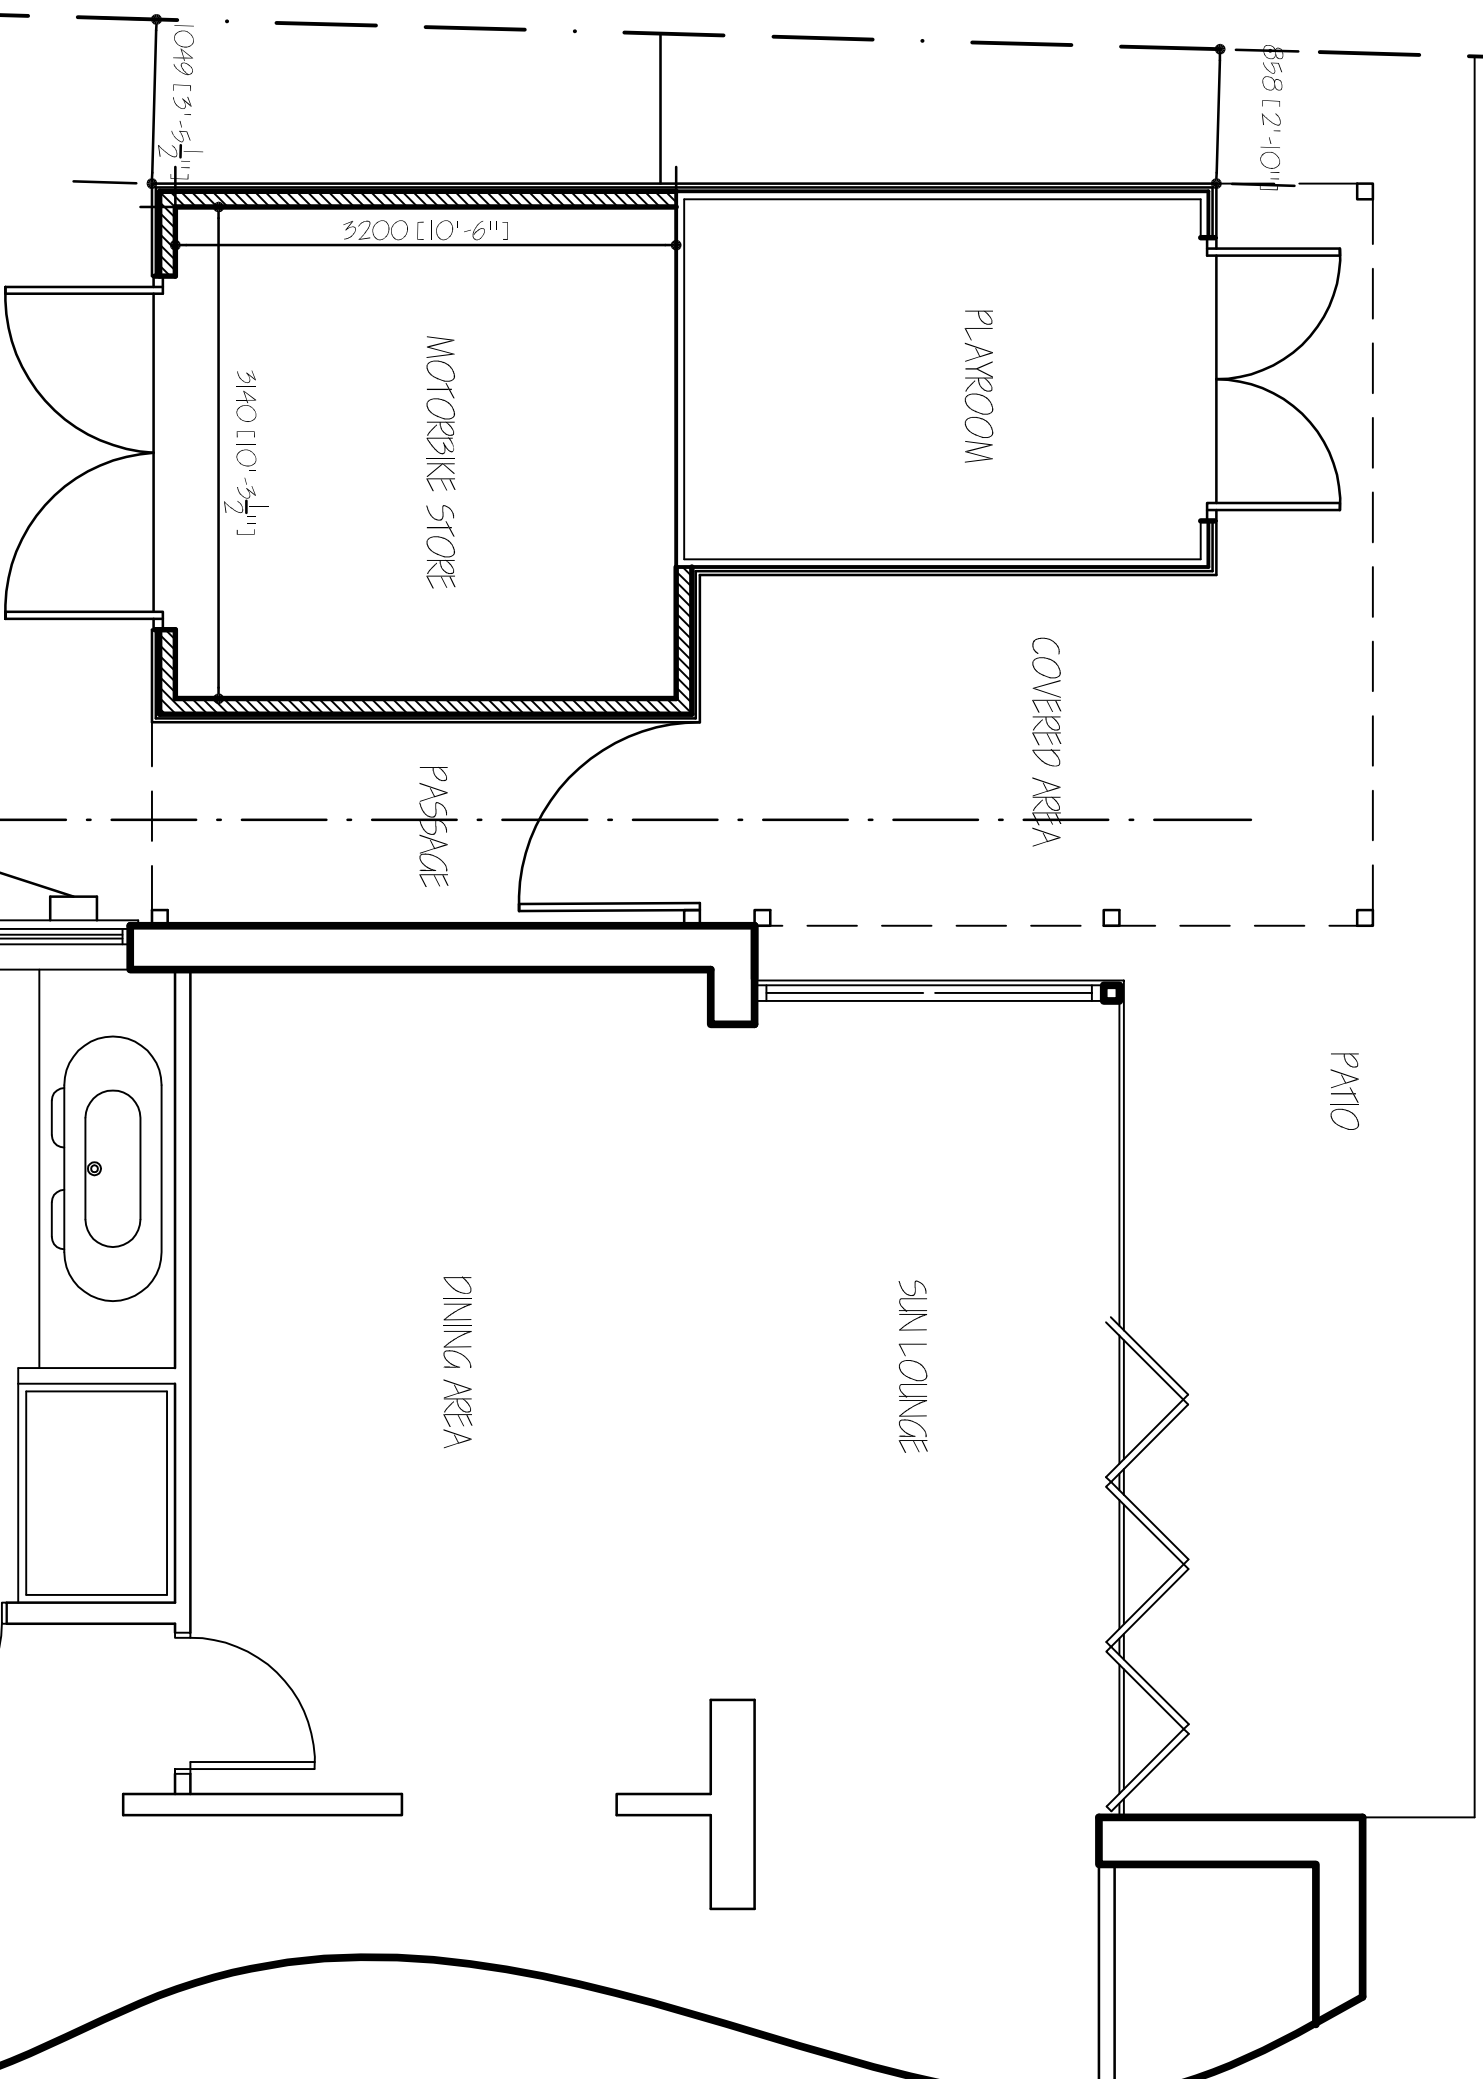

FLOOR PLAN - EXISTING

[illegible]

G. R. MERCHANT LTD.
I.ENG AMICE FIWO

**ARCHITECTURAL, STRUCTURAL
AND LAND DRAINAGE
CONSULTANTS**

4 Wrights Mews
12A Park Road, Holbeach,
Spalding, Lincs. PE12 7EE
Tel: 01406 490800
Fax: 01406 425744

E-Mail: gr.merchant@btconnect.com

PROJECT
PROPOSED GARAGE & PLAYROOM EXTENSION
18 RAF ALGAR SQUARE
LONG SUTTON
SPALDING Lincs PE12 9HB.

MR & MRS K. RUPP

Drawing

FLOOR PLANS, ELEVATIONS &
SITE, LOCATION PLANS.

Job Ref.	Drawing No.
3066-16,	02.

JANUARY 2017, SLB

Scales

DO NOT SCALE FROM THIS DRAWING

[illegible]