


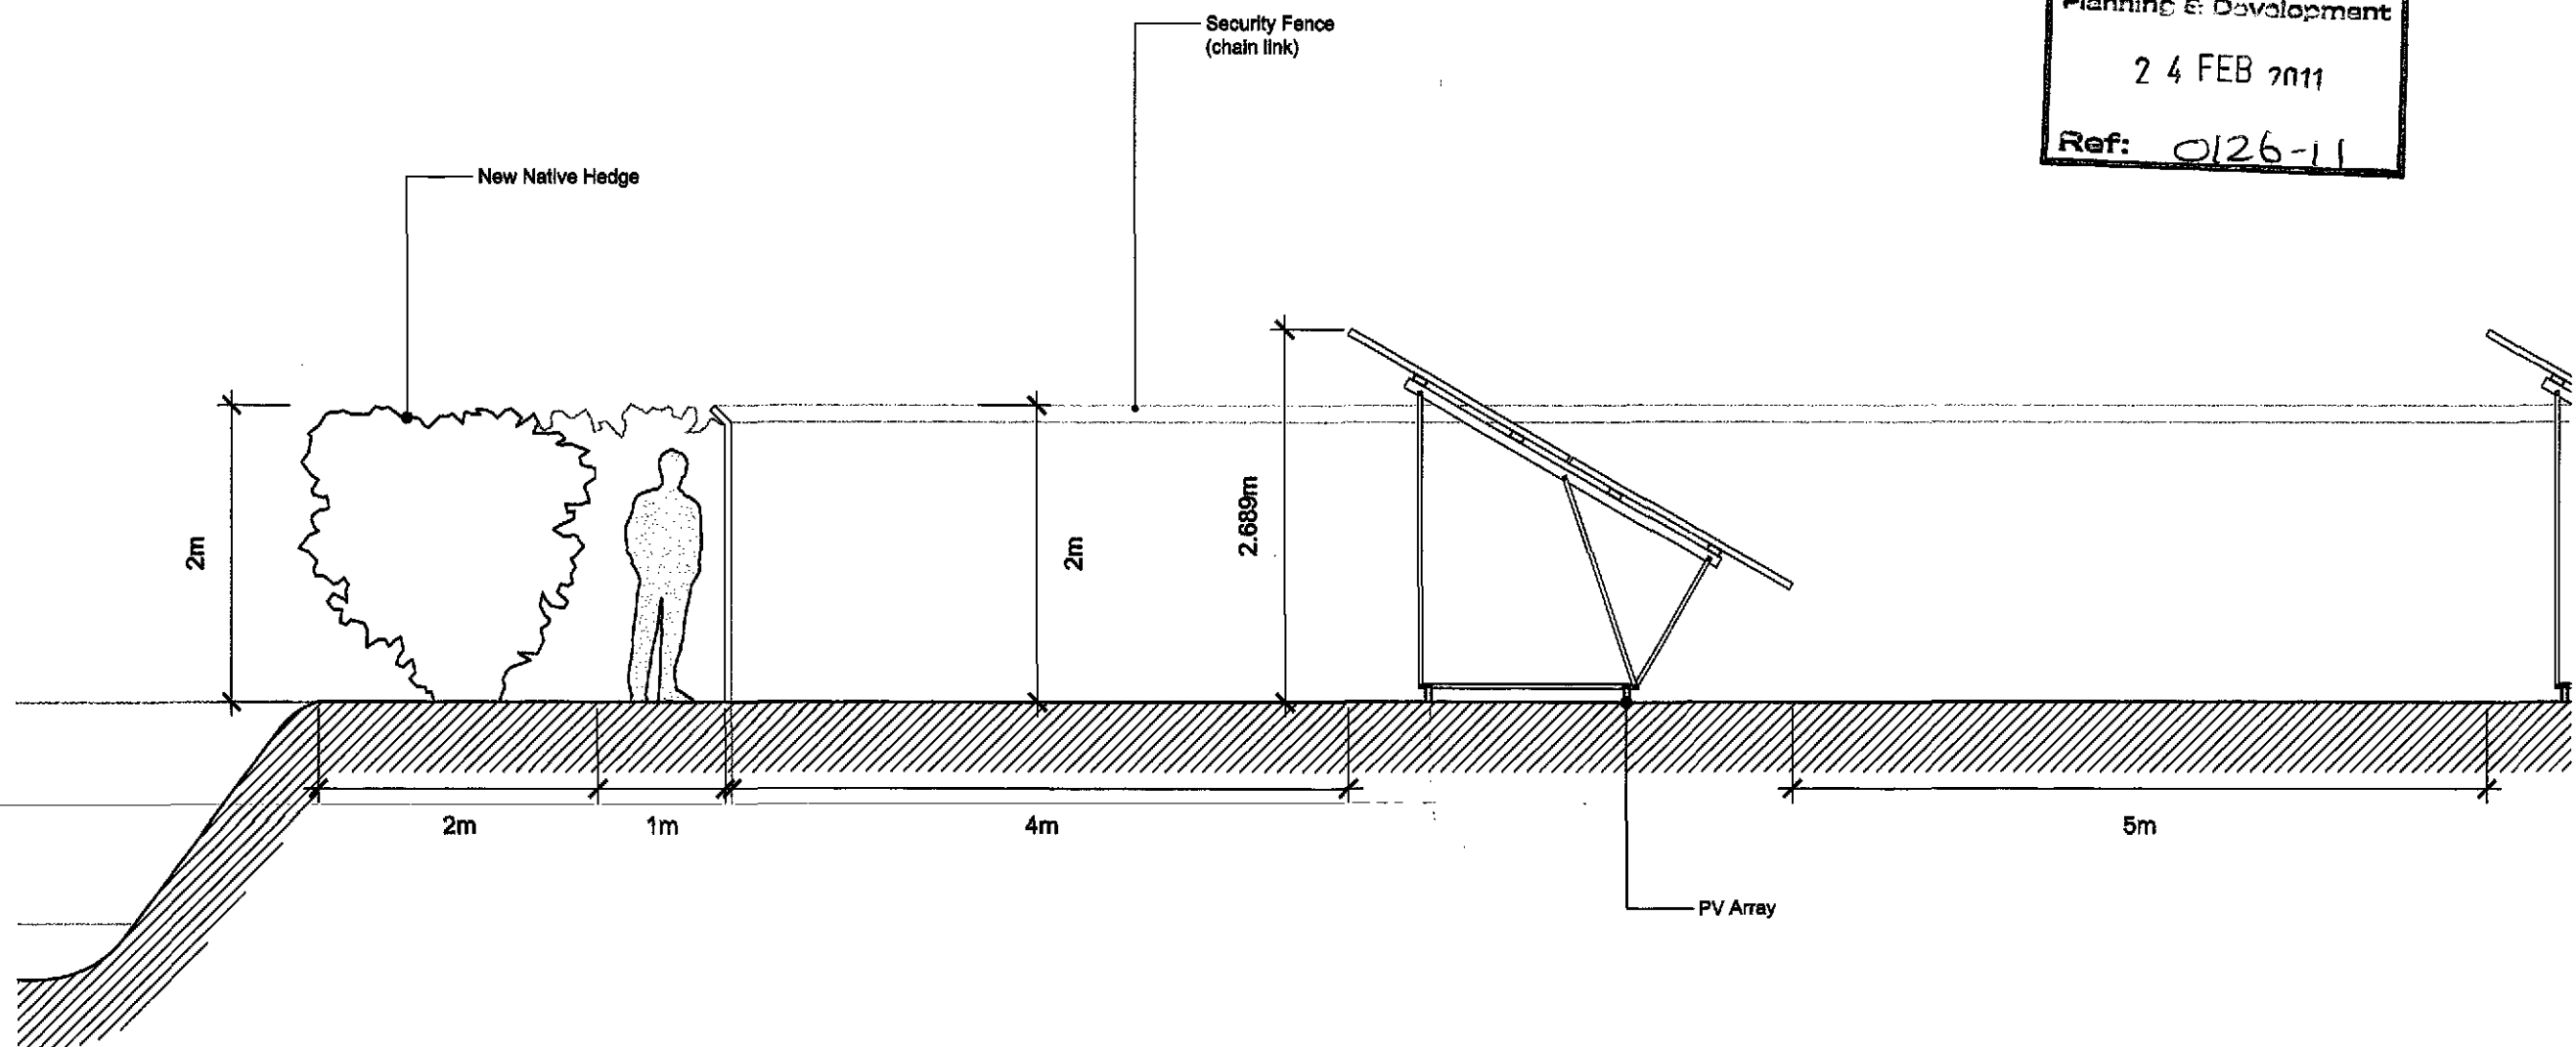

SHDC
Planning & Development
24 FEB 2011
Ref: 0126-11

Section E-E

SEARCH
ARCHITECTS

9 Hoddins Way, Long Sutton,
Spalding, Lincolnshire, PE12 9JB
Tel: (01406) 384 646
Fax: (01406) 384 471
molarch@searcharchitects.co.uk
www.searcharchitects.biz

Proposed Bridge Road Solar Parks

CLIENT: Moor Solar Ltd.

SCALE: 1:50 @ A3

LOCATION: Site Adjacent No. 37 Bridge Road, Long Sutton


PROJECT: 702.PB.04

DATE: 15.02.2011


DRAWN: JR CHECKED: RE

DRAWING NO: 702.PB.04


BOUNDARY TREATMENT: 702.PB.04

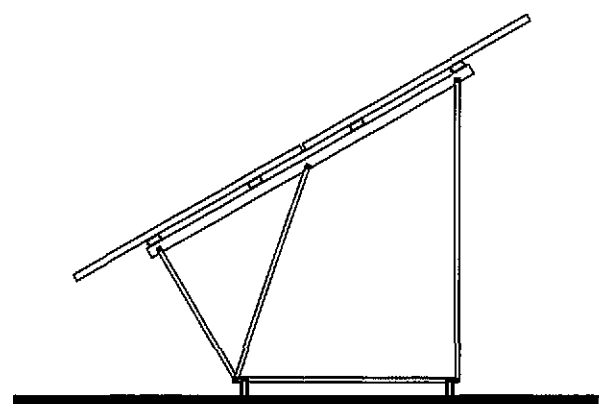


East Elevation

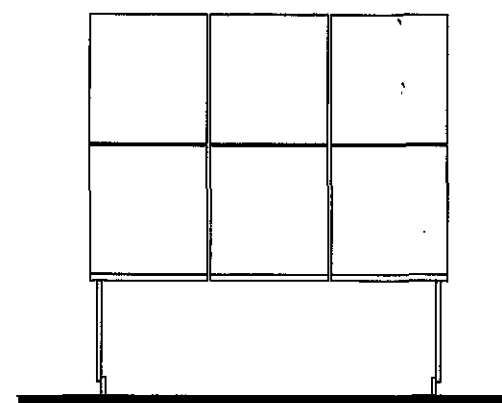


South Elevation

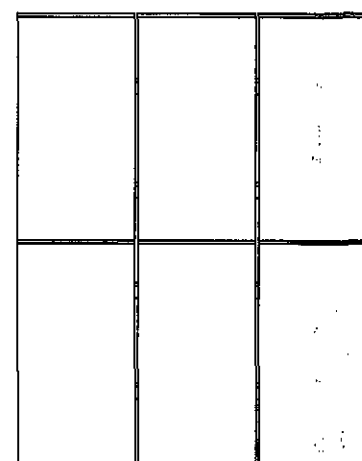

Plan

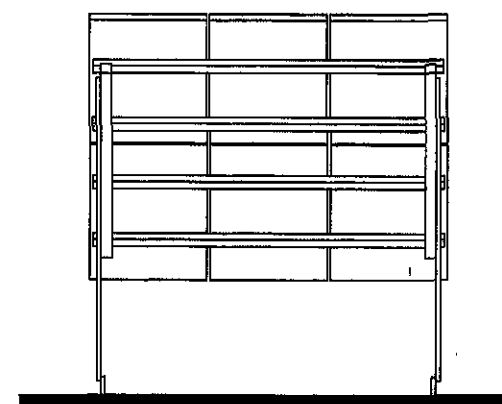


North Elevation

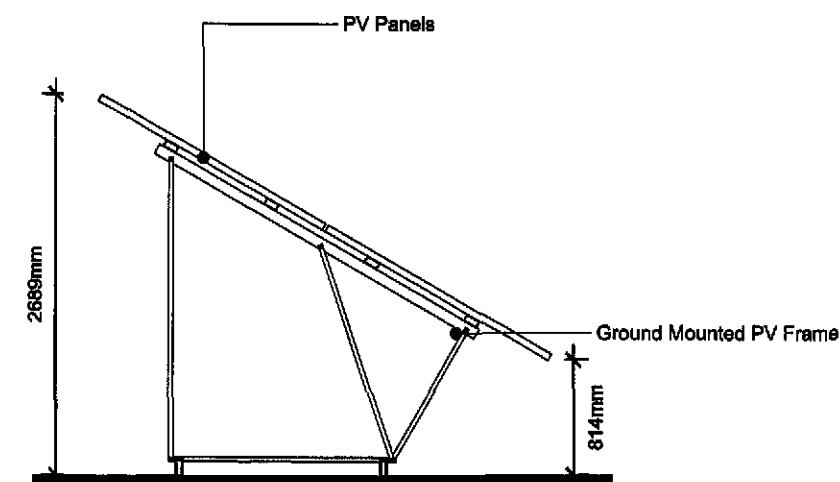


West Elevation


SHDC
Planning & Development
21 FEB 2011
Ref: 0126-11

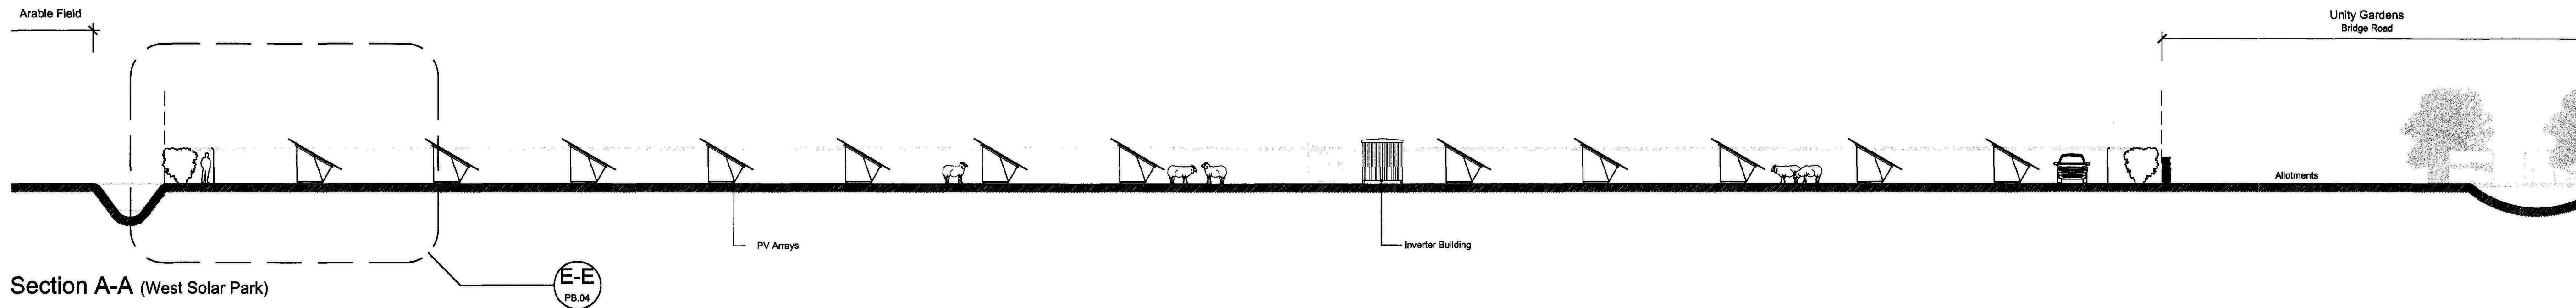


Section A-A (West Solar Park)

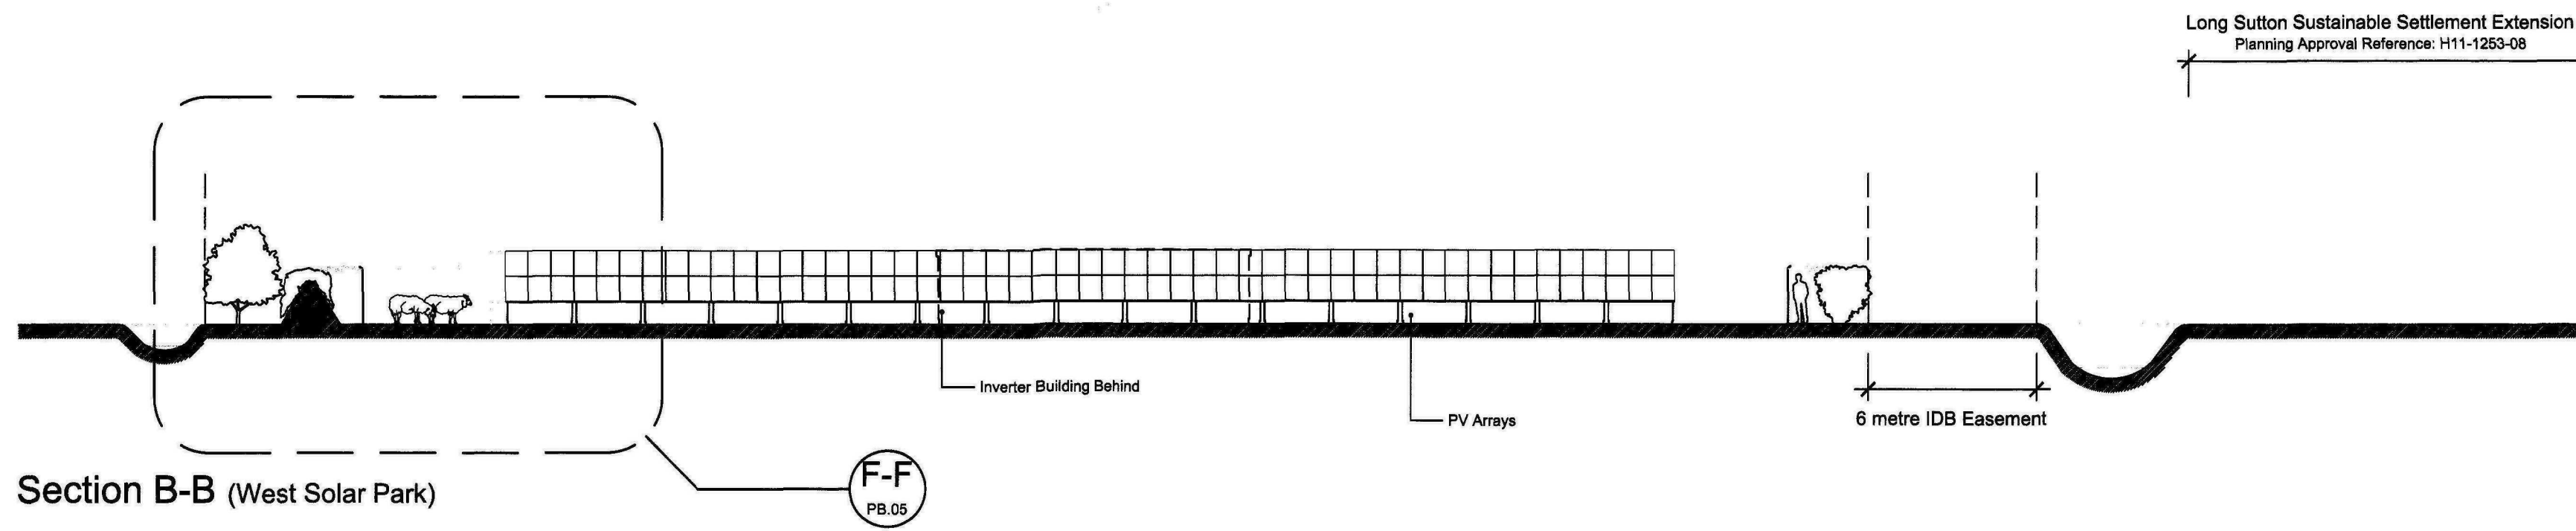

Section B-B (West Solar Park)

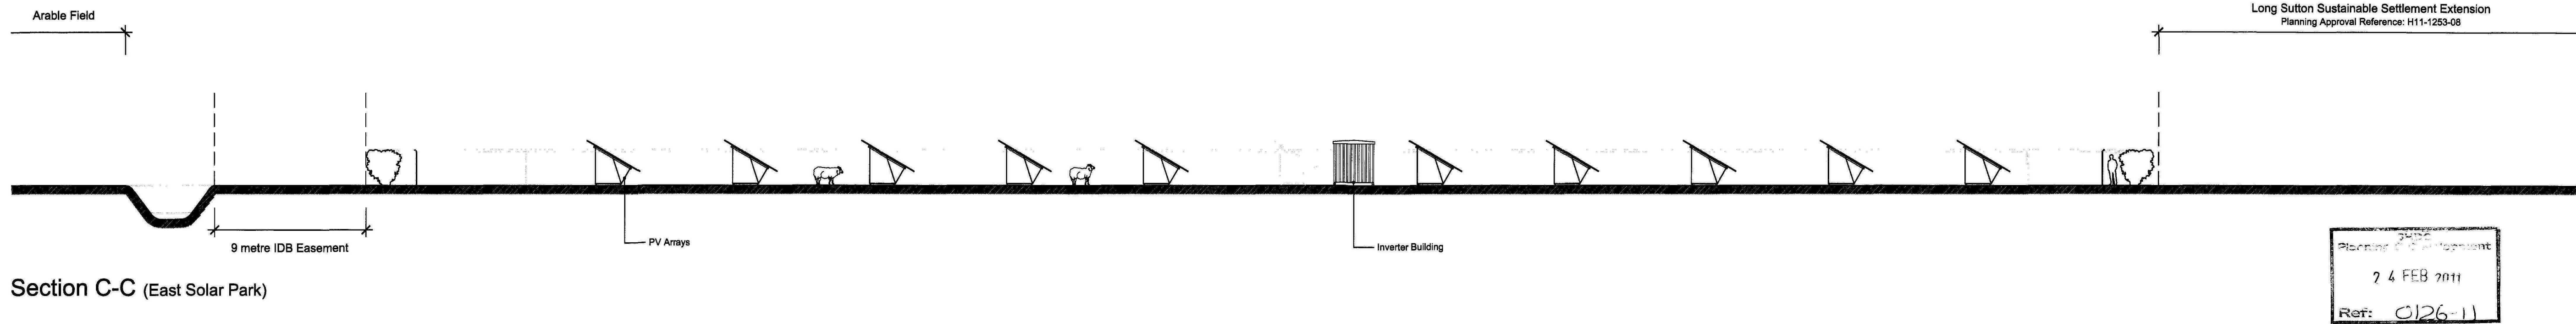

Section C-C (East Solar Park)

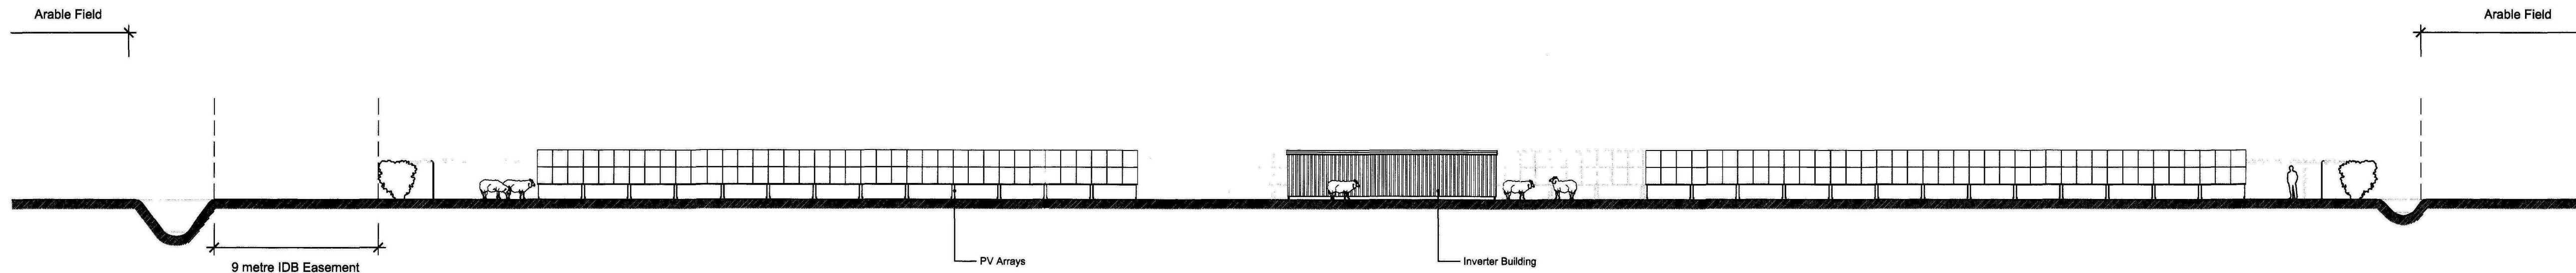

Section D-D (East Solar Park)

Proposed Bridge Road Solar Parks

REVISION	DATE	BY	DESCRIPTION
1	24.02.11	JR	Initial Design
2	24.02.11	JR	Revised Design
3	24.02.11	JR	Final Design
4	24.02.11	JR	Final Design
5	24.02.11	JR	Final Design
6	24.02.11	JR	Final Design
7	24.02.11	JR	Final Design
8	24.02.11	JR	Final Design
9	24.02.11	JR	Final Design
10	24.02.11	JR	Final Design

702.PB.01

15.02.2011



SHDC
Planning & Development
21 FEB 2011
Ref: 0126-11

DRAWING NO. 702.PL.01		PROJECT Proposed Bridge Road Solar Parks		 9 Hoddins Way, Long Sutton, Spalding, Lincolnshire, PE12 9JB Tel: (01406) 364 646 Fax: (01406) 364 471 molearch@searcharchitects.co.uk www.searcharchitects.biz
DATE 11.02.2011		CLIENT Moor Solar Ltd	LOCATION Site Adjacent No. 37 Bridge Road, Long Sutton	