




WEST ELEVATION

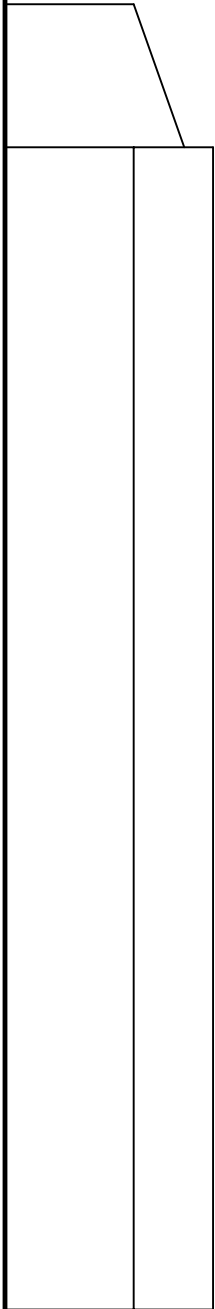


SOUTH ELEVATION

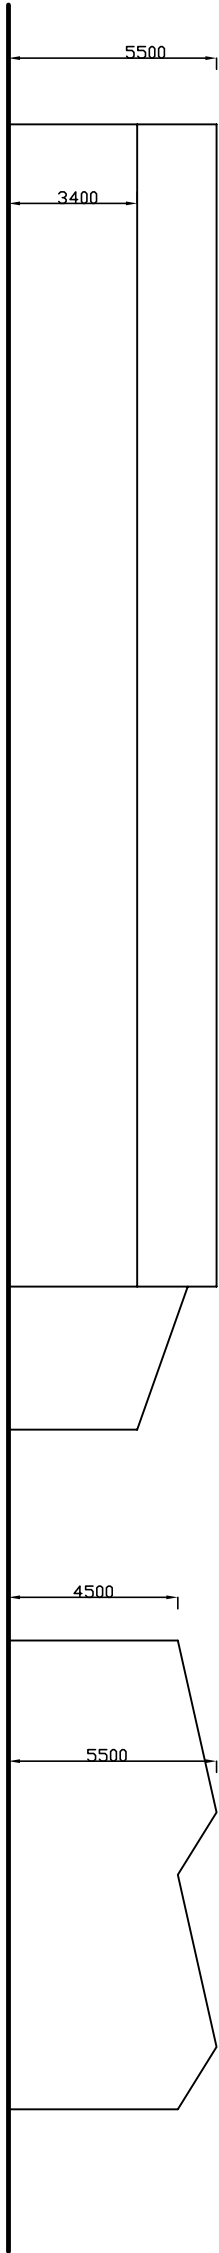


NORTH ELEVATION
EXISTING BUILDING A

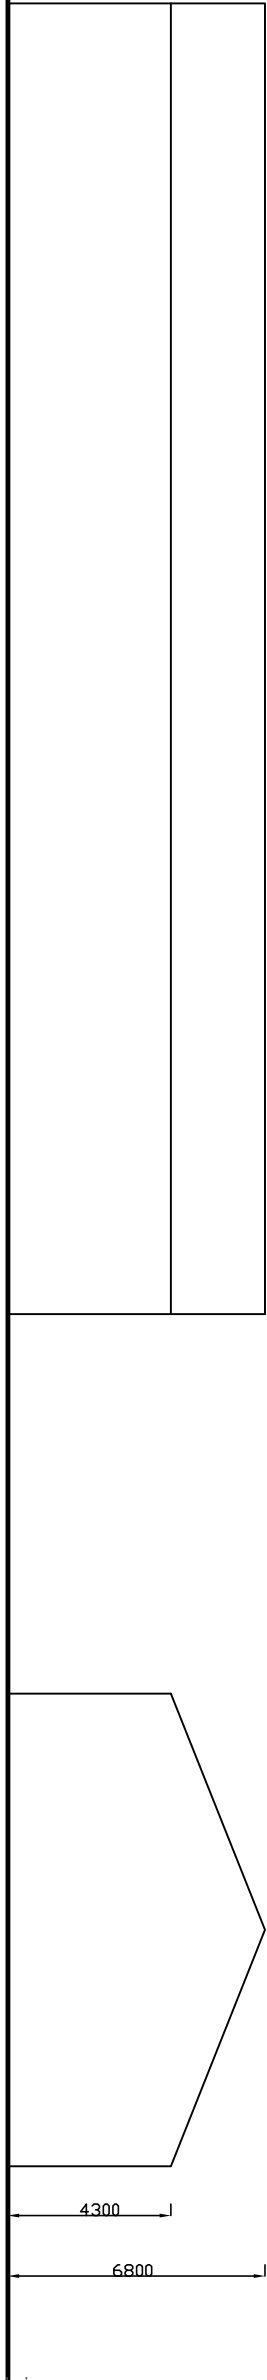


NORTH ELEVATION
EXISTING BUILDING B

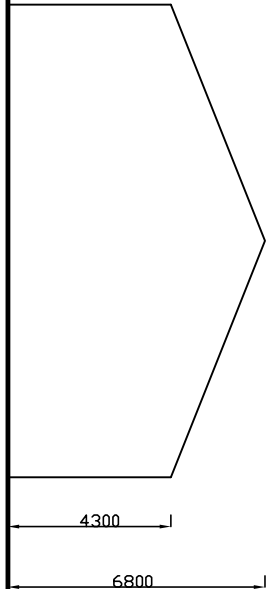

EAST ELEVATION

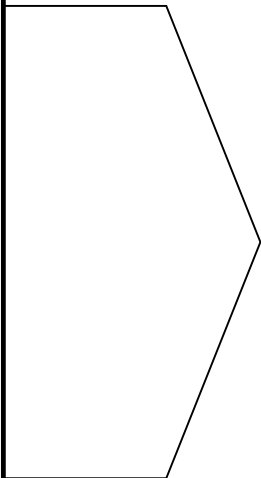

SECTIONAL WEST ELEVATION

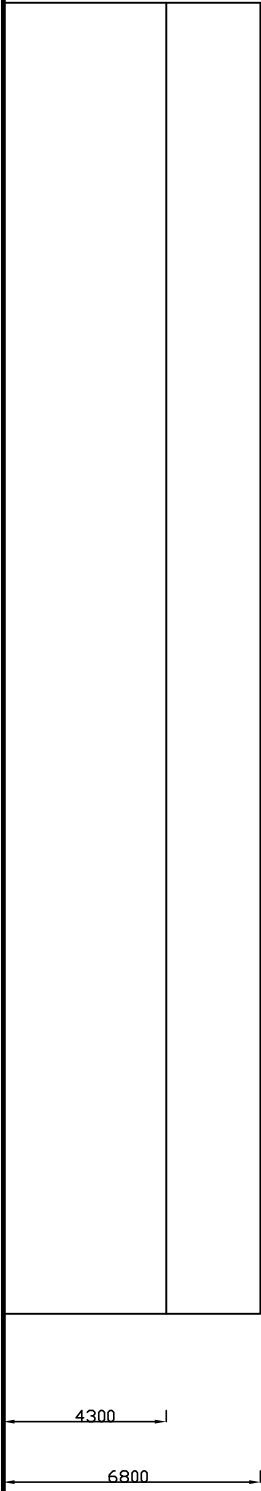

SOUTH ELEVATION

DESIGN LTD

INTERIOR DESIGN | ARCHITECTURE | PROJECT MANAGEMENT

8 Suncleffe Road, Wittering, Peterborough, PE8 6AY

Tel: 07588 441751 | info@hid.co.uk

www.hid.co.uk

Client: **TEARS RECOVERY**

Job Title:

PROPOSED TEARS RECOVERY SITE

BRIDGE ROAD

LONG SUTTON

Lincs

Scale: 1:200 @ A3

Date: 10/12/21

Drawing Title

EXISTING ELEVATIONS

Drawing No.

448SD03

Revision

-

ALL DRAWINGS ARE THE COPYRIGHT OF HID DESIGN