


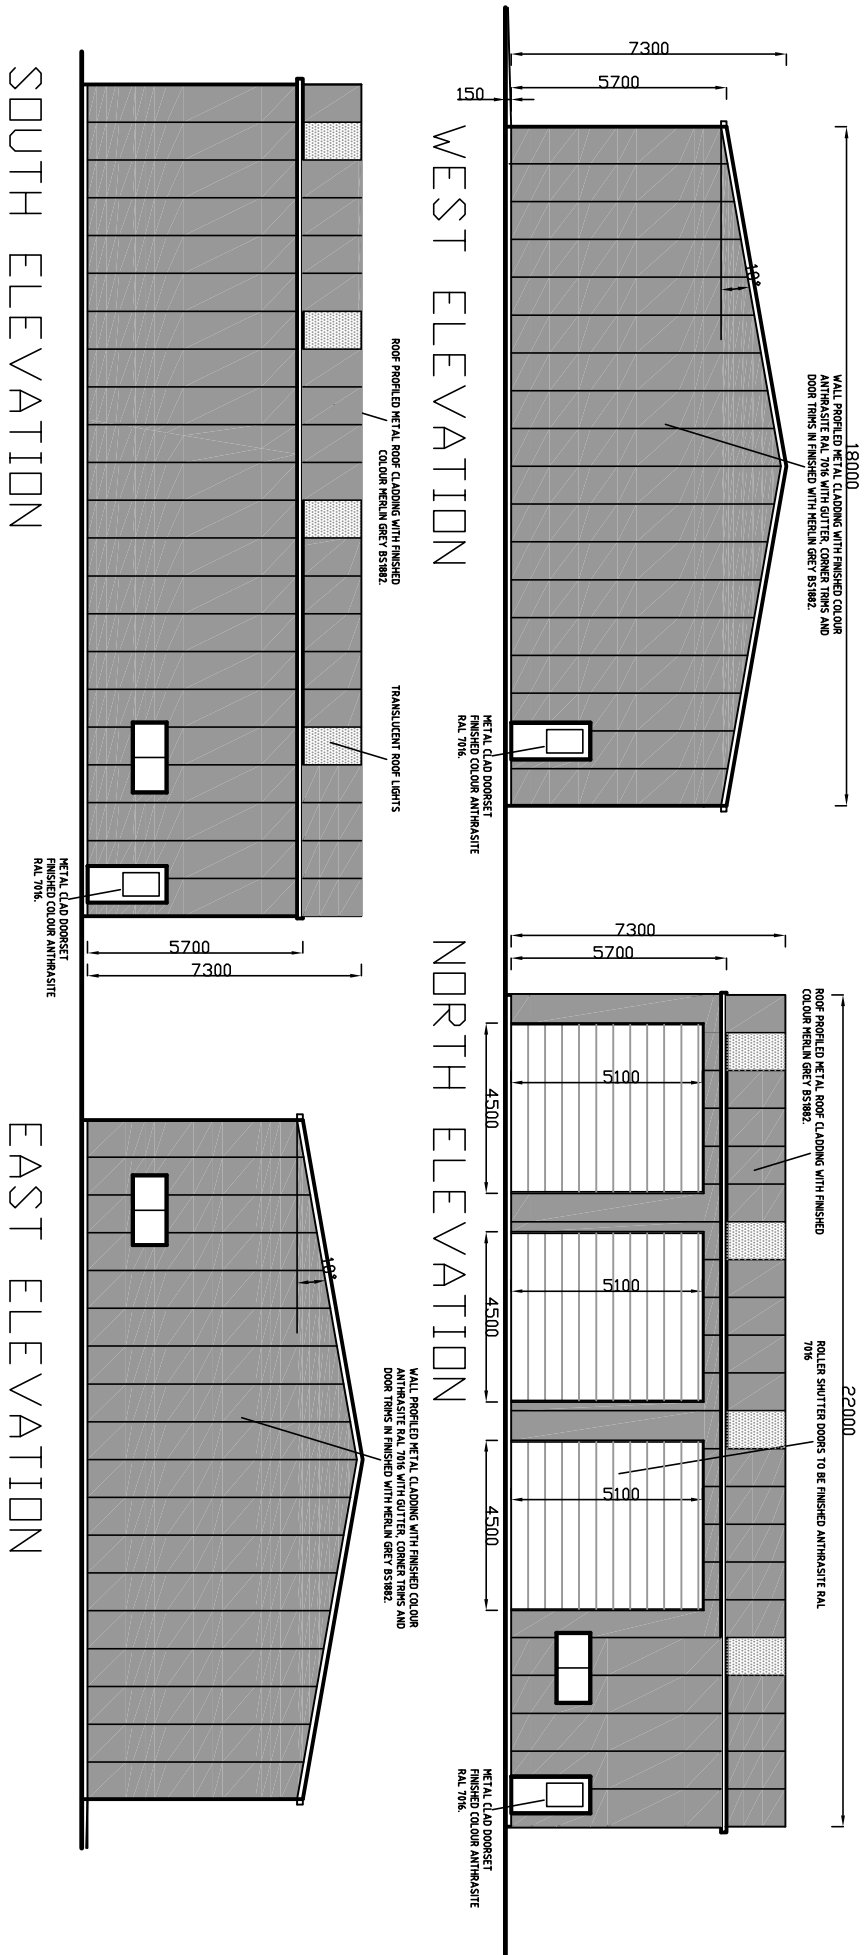
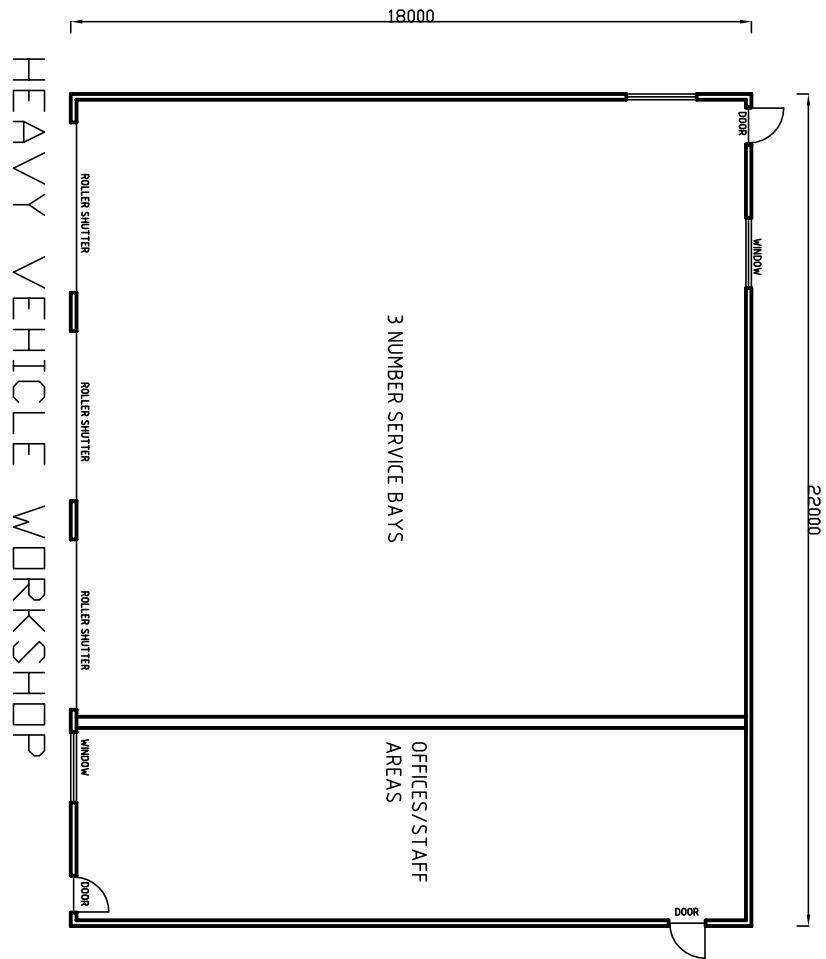


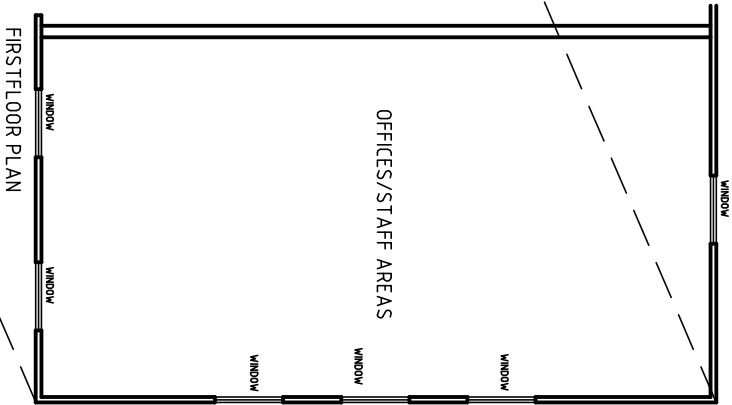


LIGHT VEHICLE WORKSHOP

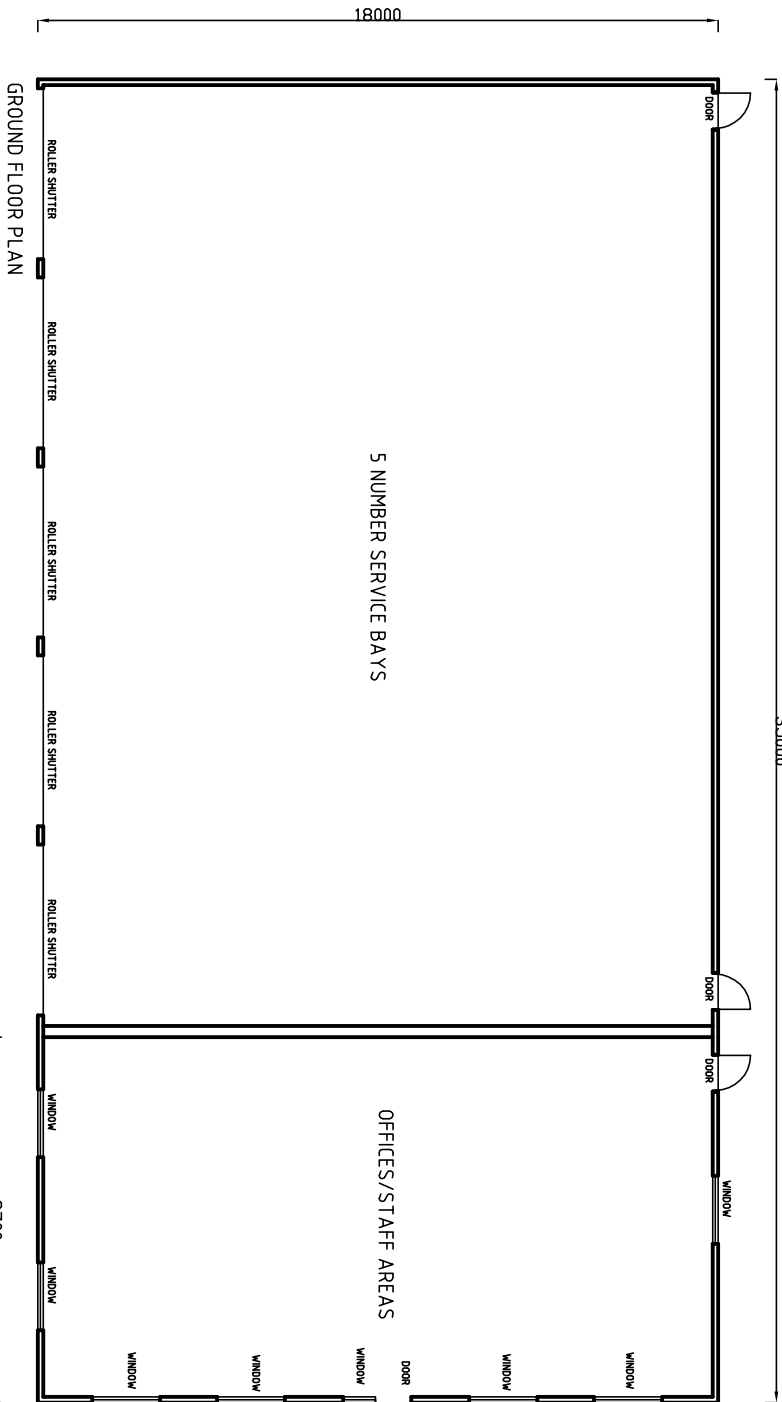


EAST ELEVATION

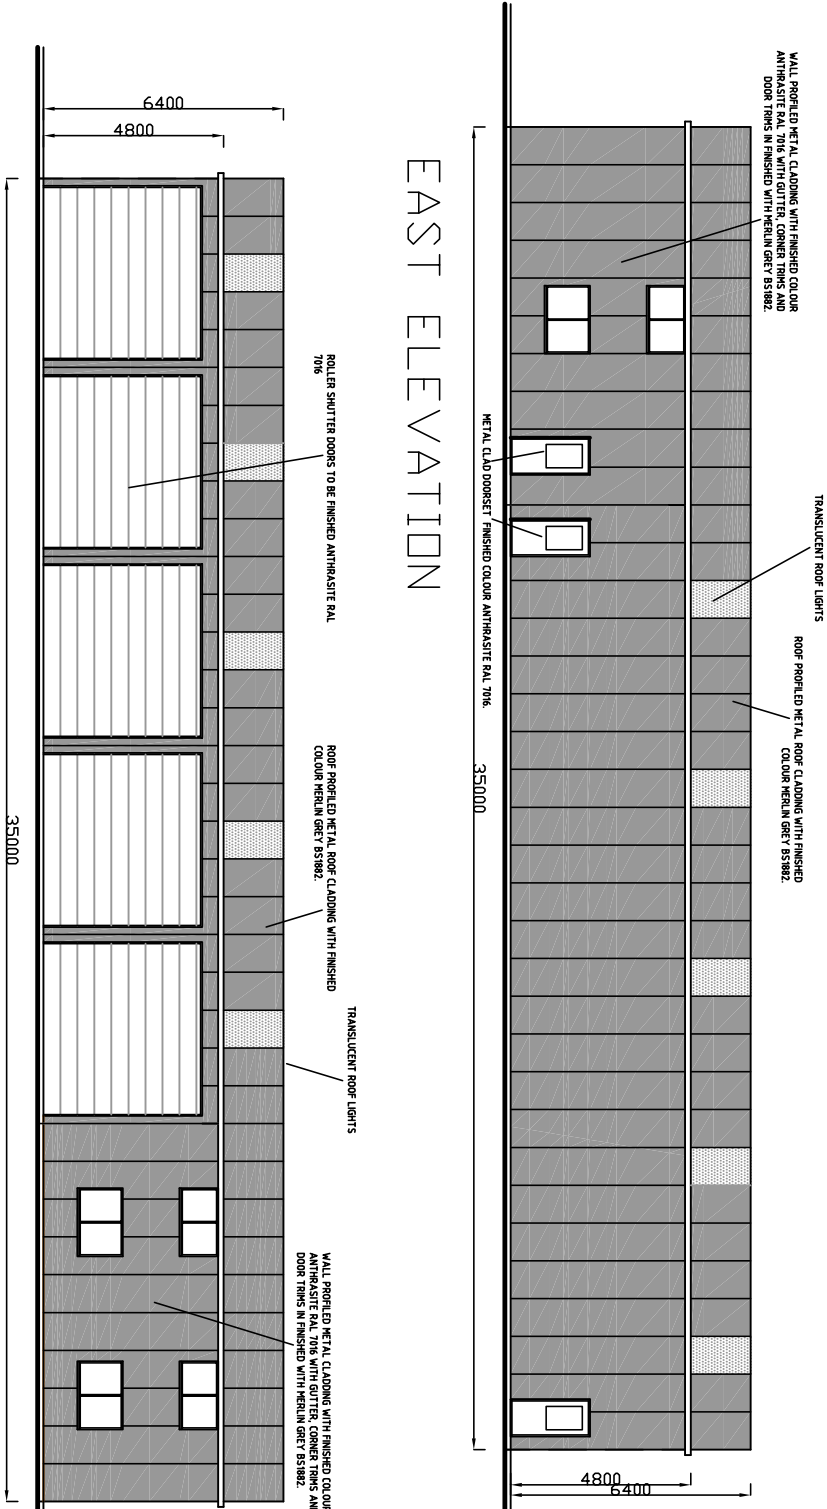

NORTH ELEVATION

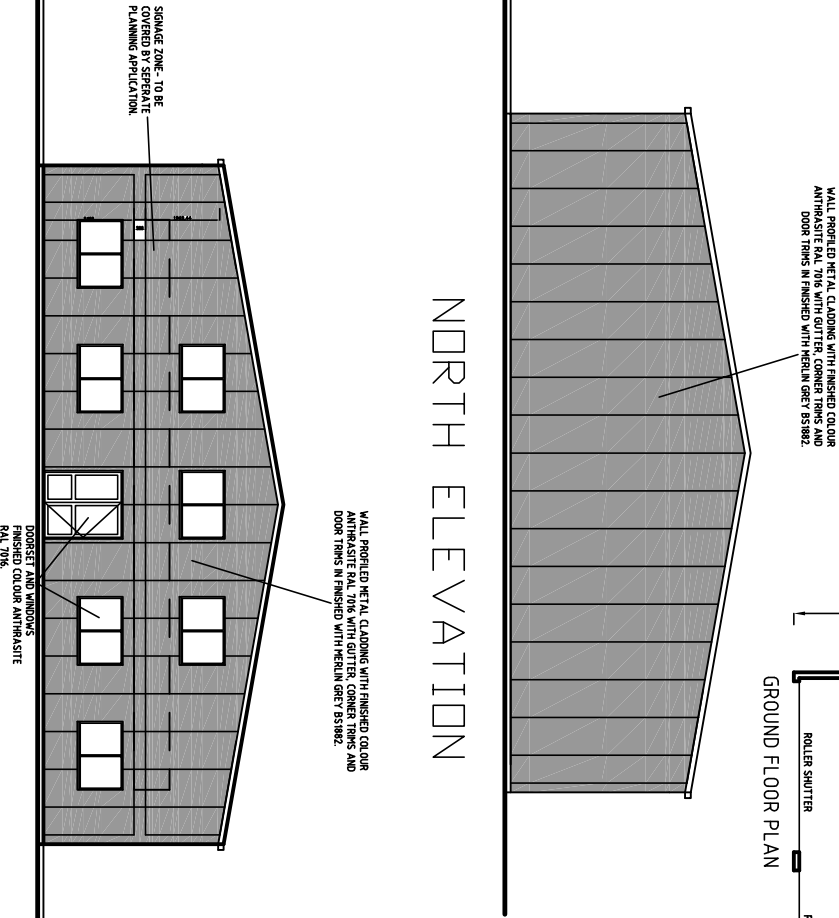

WEST ELEVATION

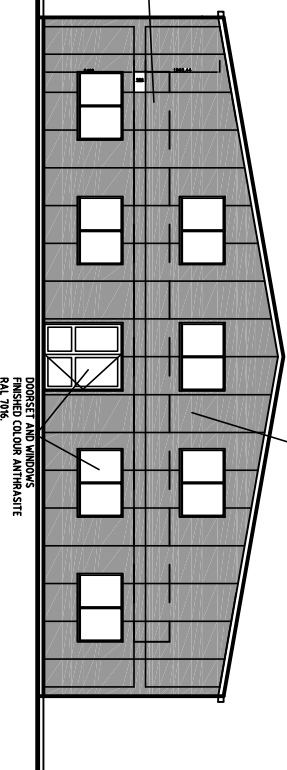

C	17/01/23	DETAILS AMENDED
B	31/10/22	DETAILS AMENDED
A	07/01/22	DETAILS AMENDED
Rev	Draw	Drawn

INTERIOR DESIGN | ARCHITECTURE | PROJECT MANAGEMENT

8 Shuttle Road, Wellingborough, PETS DAY
TEL: 07368 441751 | info@i-rip.co.uk
www.i-rip.co.uk

Client: TEARS RECOVERY

Job Title: PROPOSED TEARS RECOVERY SITE
BRIDGE ROAD
LINGS SUTTON

Scale: 1:500 @ A2 Date: 31/10/22

Drawing Title: PROPOSED BUILDING ELEVATIONS/PLANS
Drawing No: 4485K03 Revision: C