




RETAIL UNIT 3

NORTH (FRONT) ELEVATION

scale: 1:100

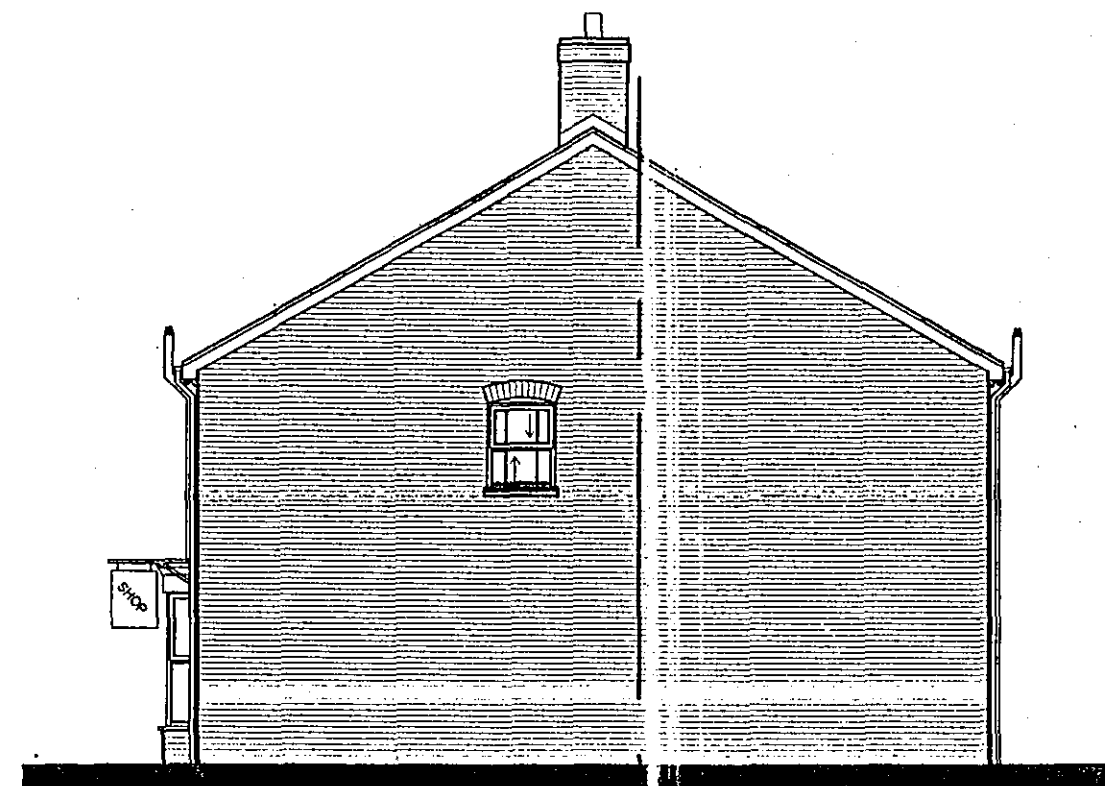

RETAIL UNIT 3 UNIT 4

WEST ELEVATION


scale: 1:100



UNIT 4

SOUTH (REAR) ELEVATION


scale: 1:100

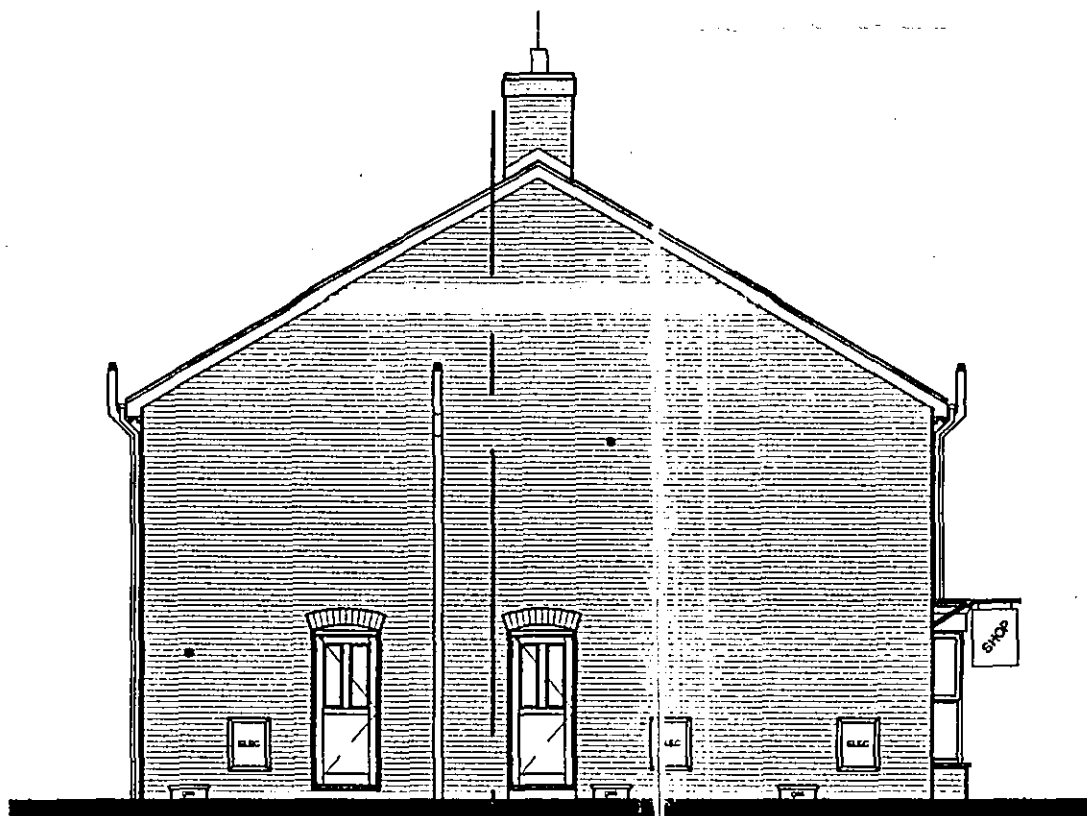

UNIT 4 RETAIL UNIT 3

EAST ELEVATION

scale: 1:100

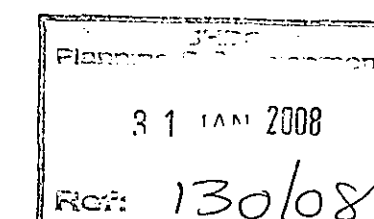

Revisions	For Construction
Preliminary	

**David Trundley
Design Services**



Salgate Barn, Islington Road, Thirney All Saints, King's Lynn, Norfolk, PE34 4RY
Tel: 01553 617700 Fax: 01553 617874 Email: enquiries@trundleydesign.co.uk

Project Title:
**LIBRARY
LONG SUTTON
Lincs**

**PROPOSED REDEVELOPMENT OF EXISTING
LIBRARY BUILDING AND EXTERNAL AREAS**

Drawing Title:
PLANNING CONDITION RELEASE DRAWING -

**ELEVATIONS TO SHOW POSITION OF METER
BOXES & DESIGN OF EXTERNAL DOORS**

Scale: 1:100 @ A2 Date: 13.11.07 Drawn: TB/SJ

Drawing Number:
06-110-24

Copyright:
This drawing must not be re-issued, loaned or copied without the consent of David Trundley Design Services Limited. Do not scale this drawing, use only figured or grid dimensions. All dimensions to be checked by contractor on site prior to start of works. Any discrepancies are to be notified