




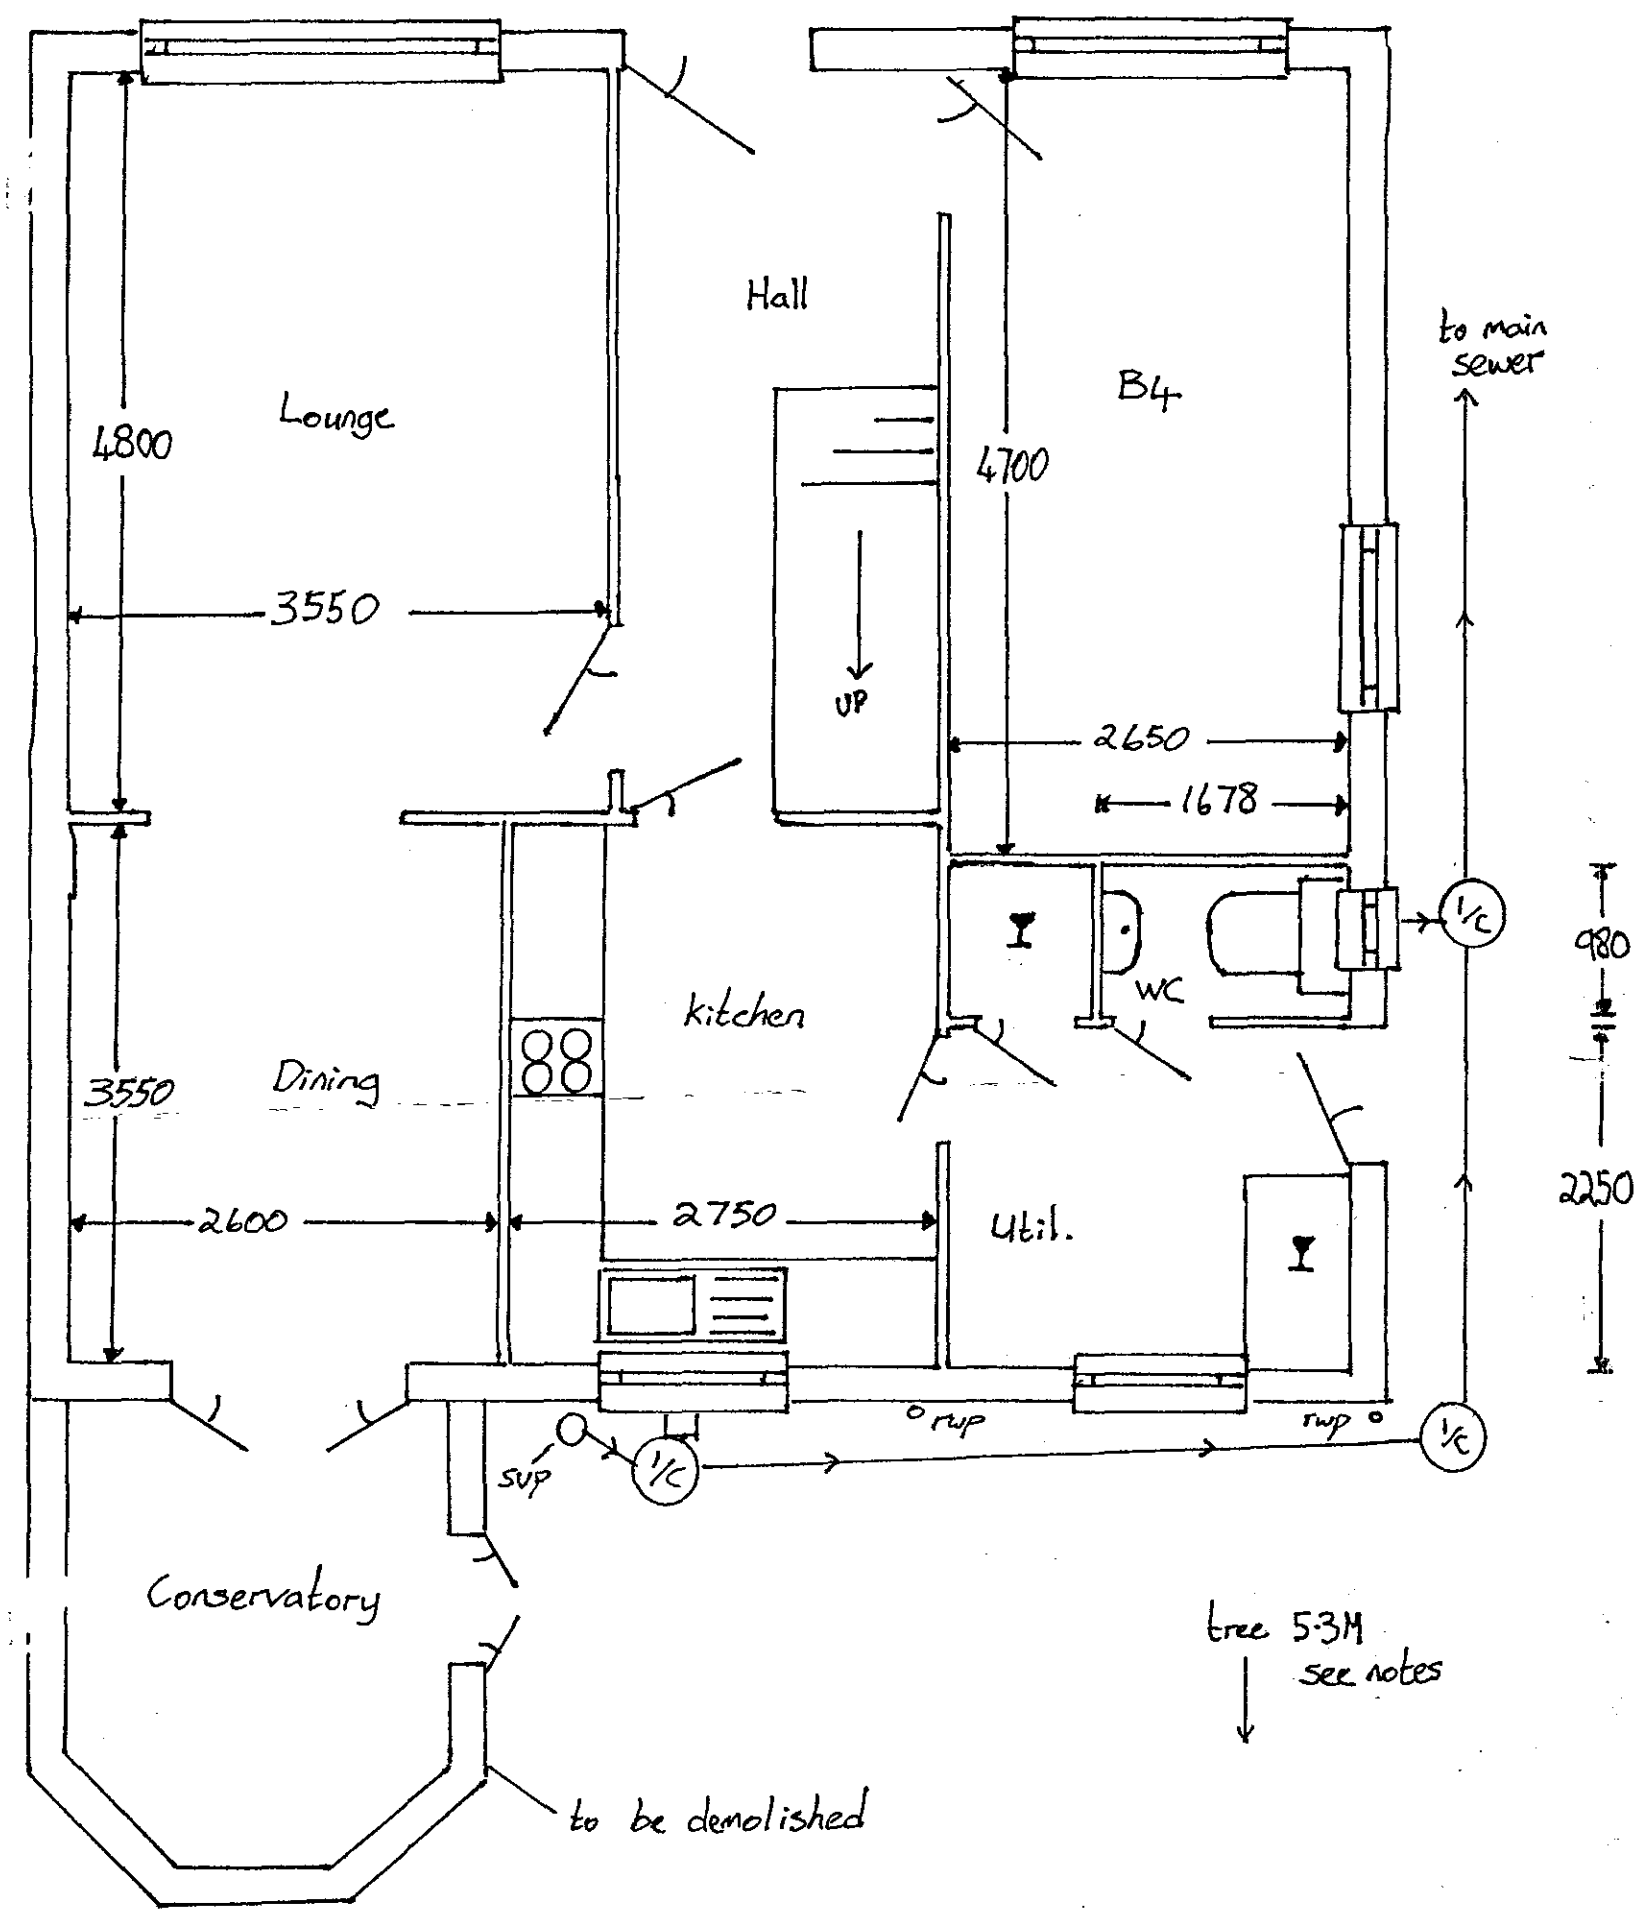


Existing Ground Floor Plan
Scale 1:50

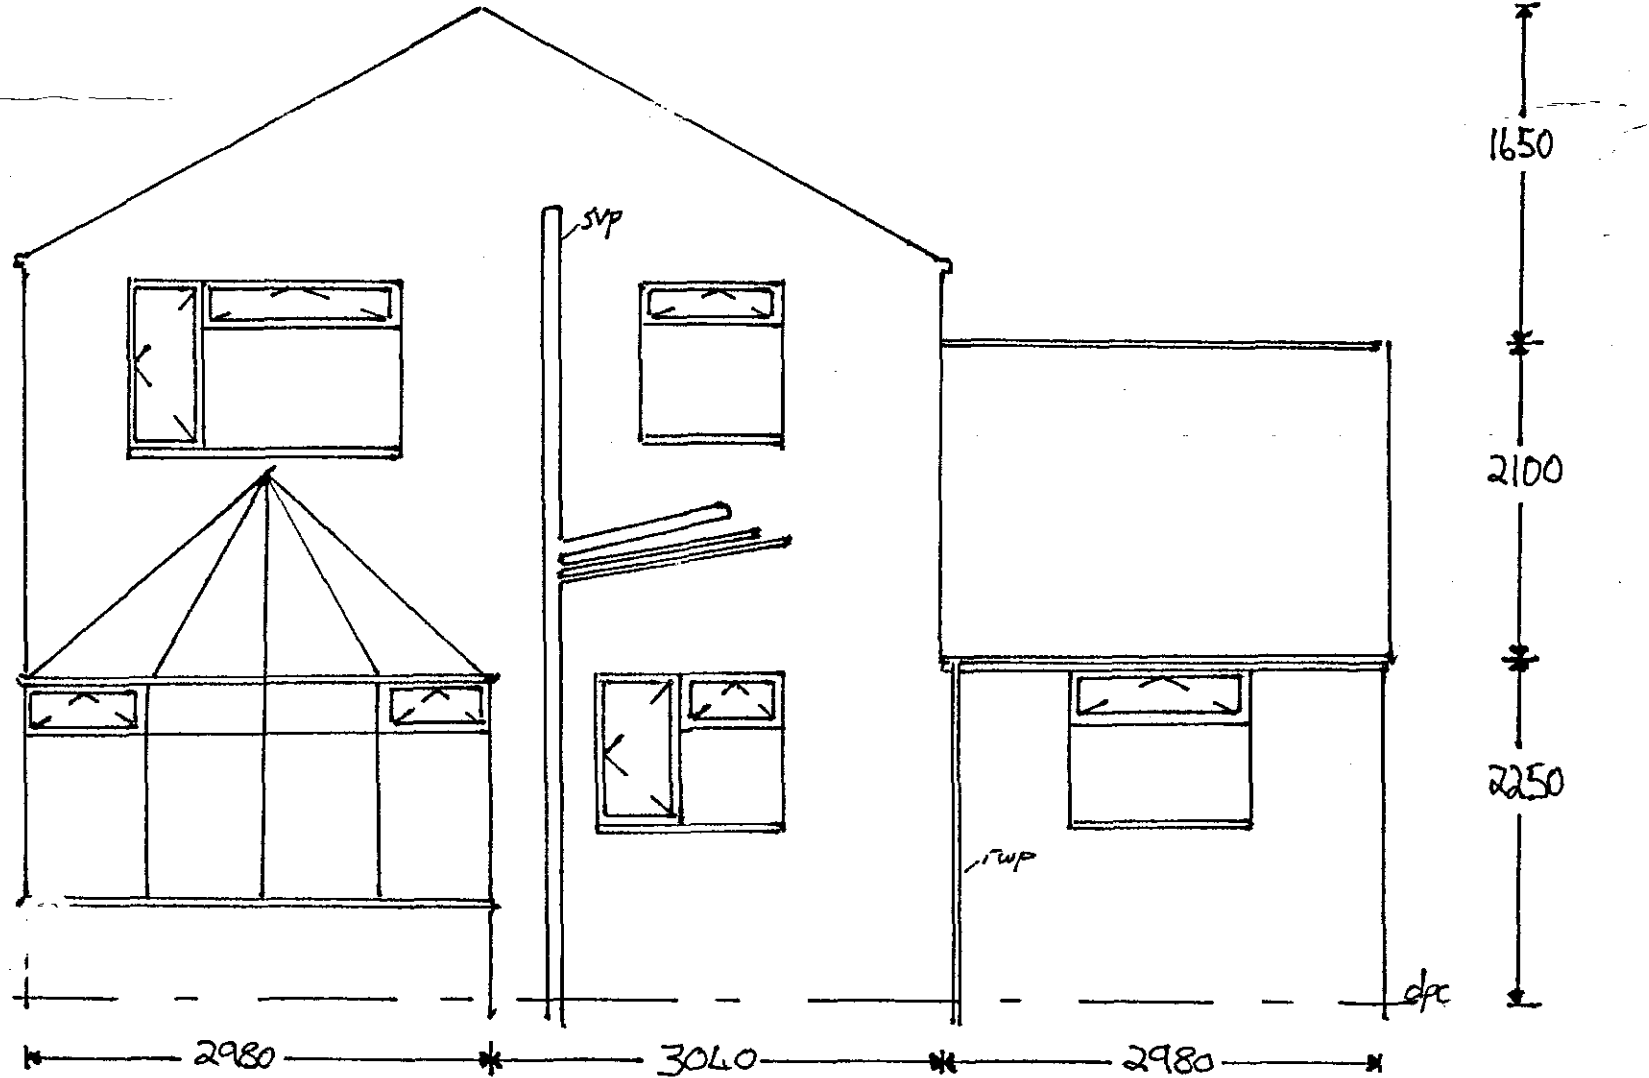


Existing Rear Elevation
Scale 1:50

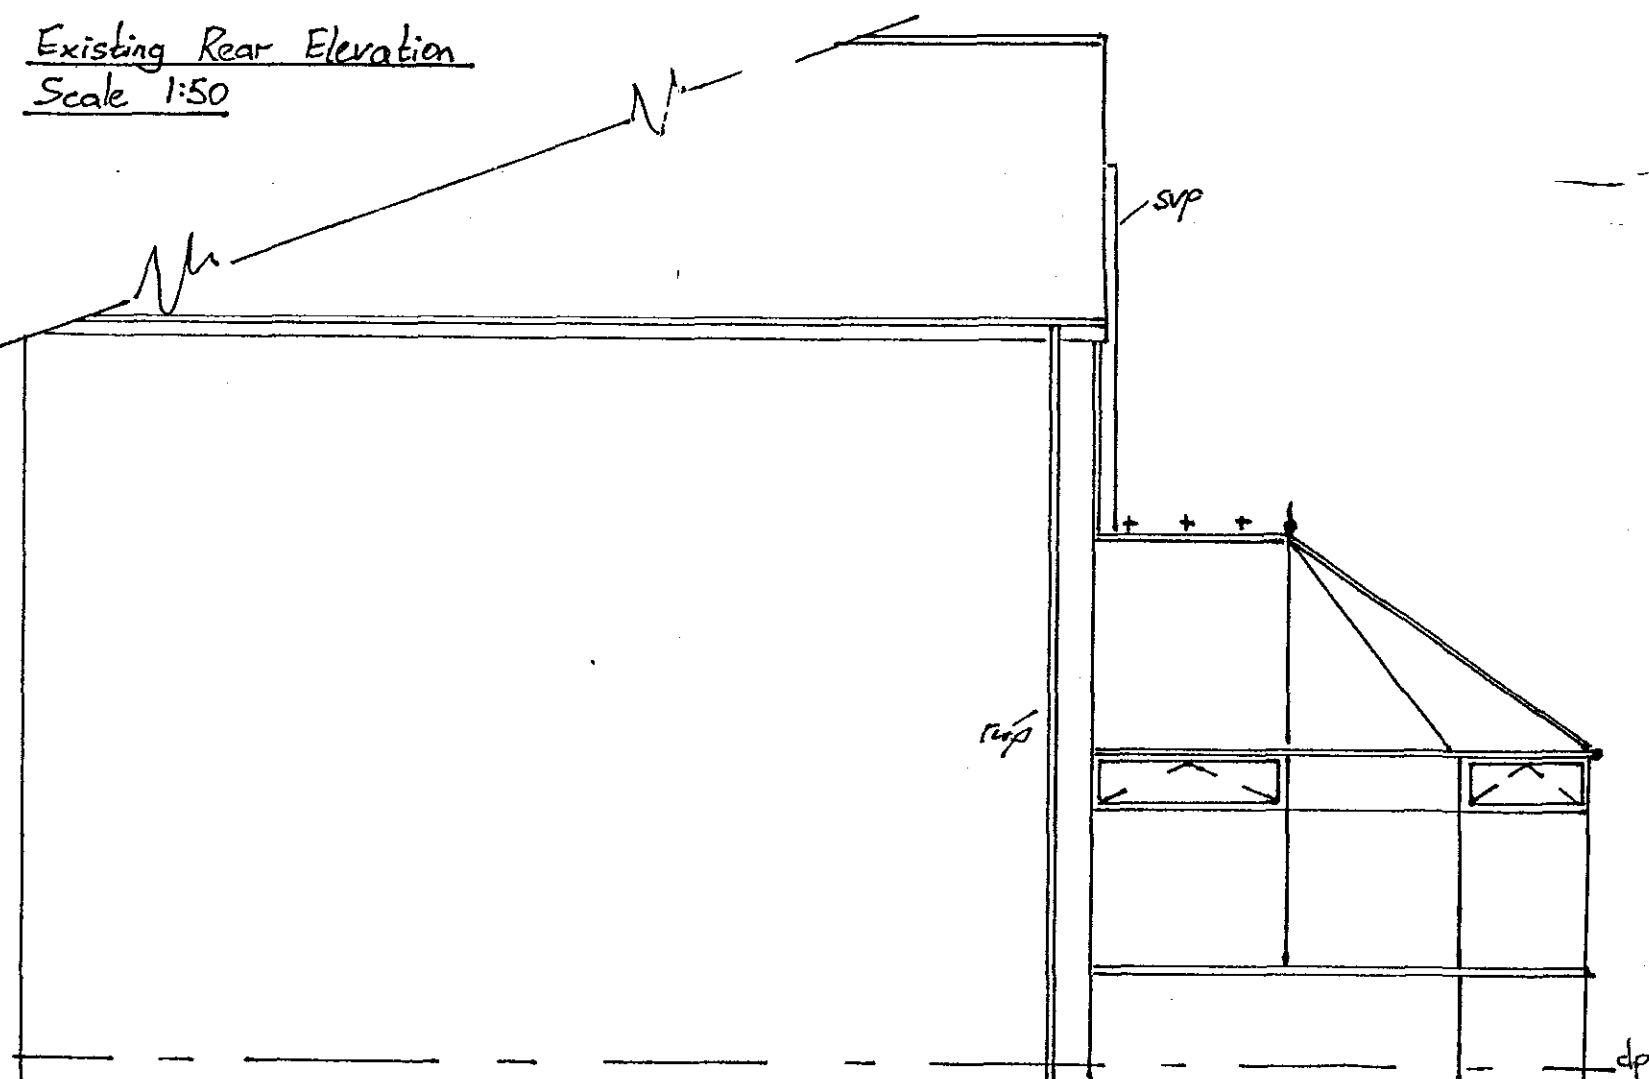


Existing Side Elevation
Scale 1:50

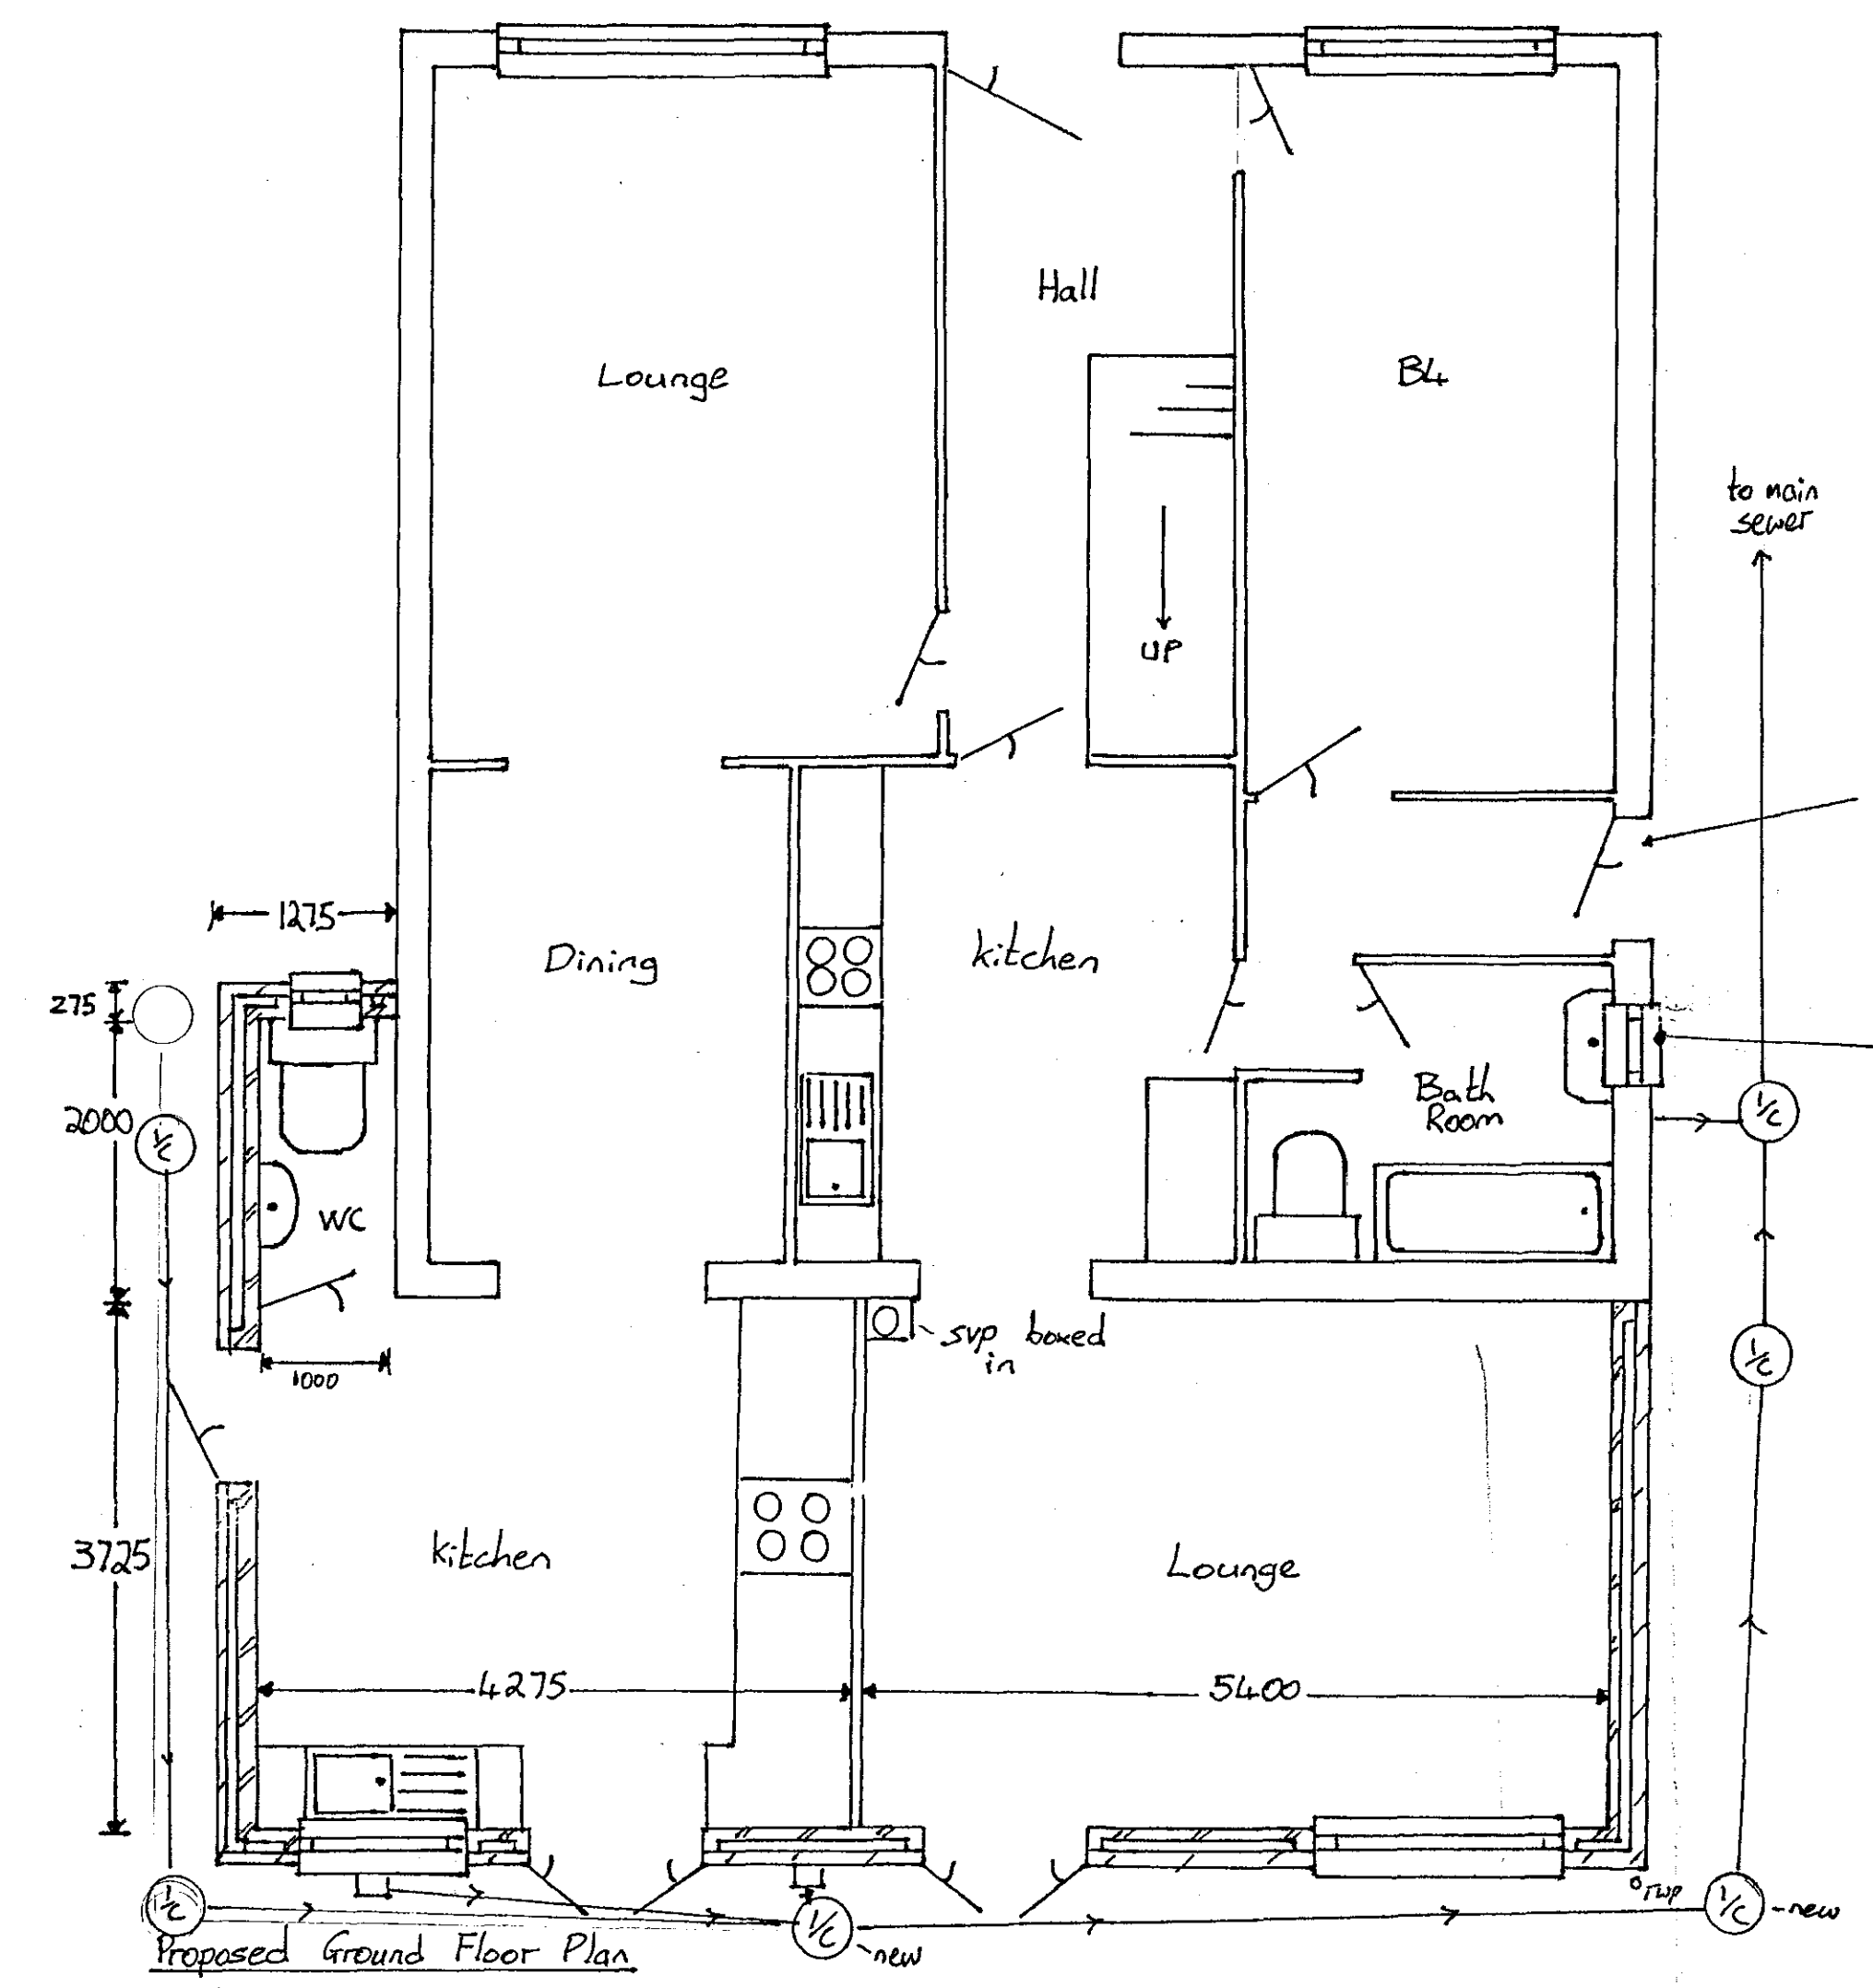


Proposed Ground Floor Plan
Scale 1:50

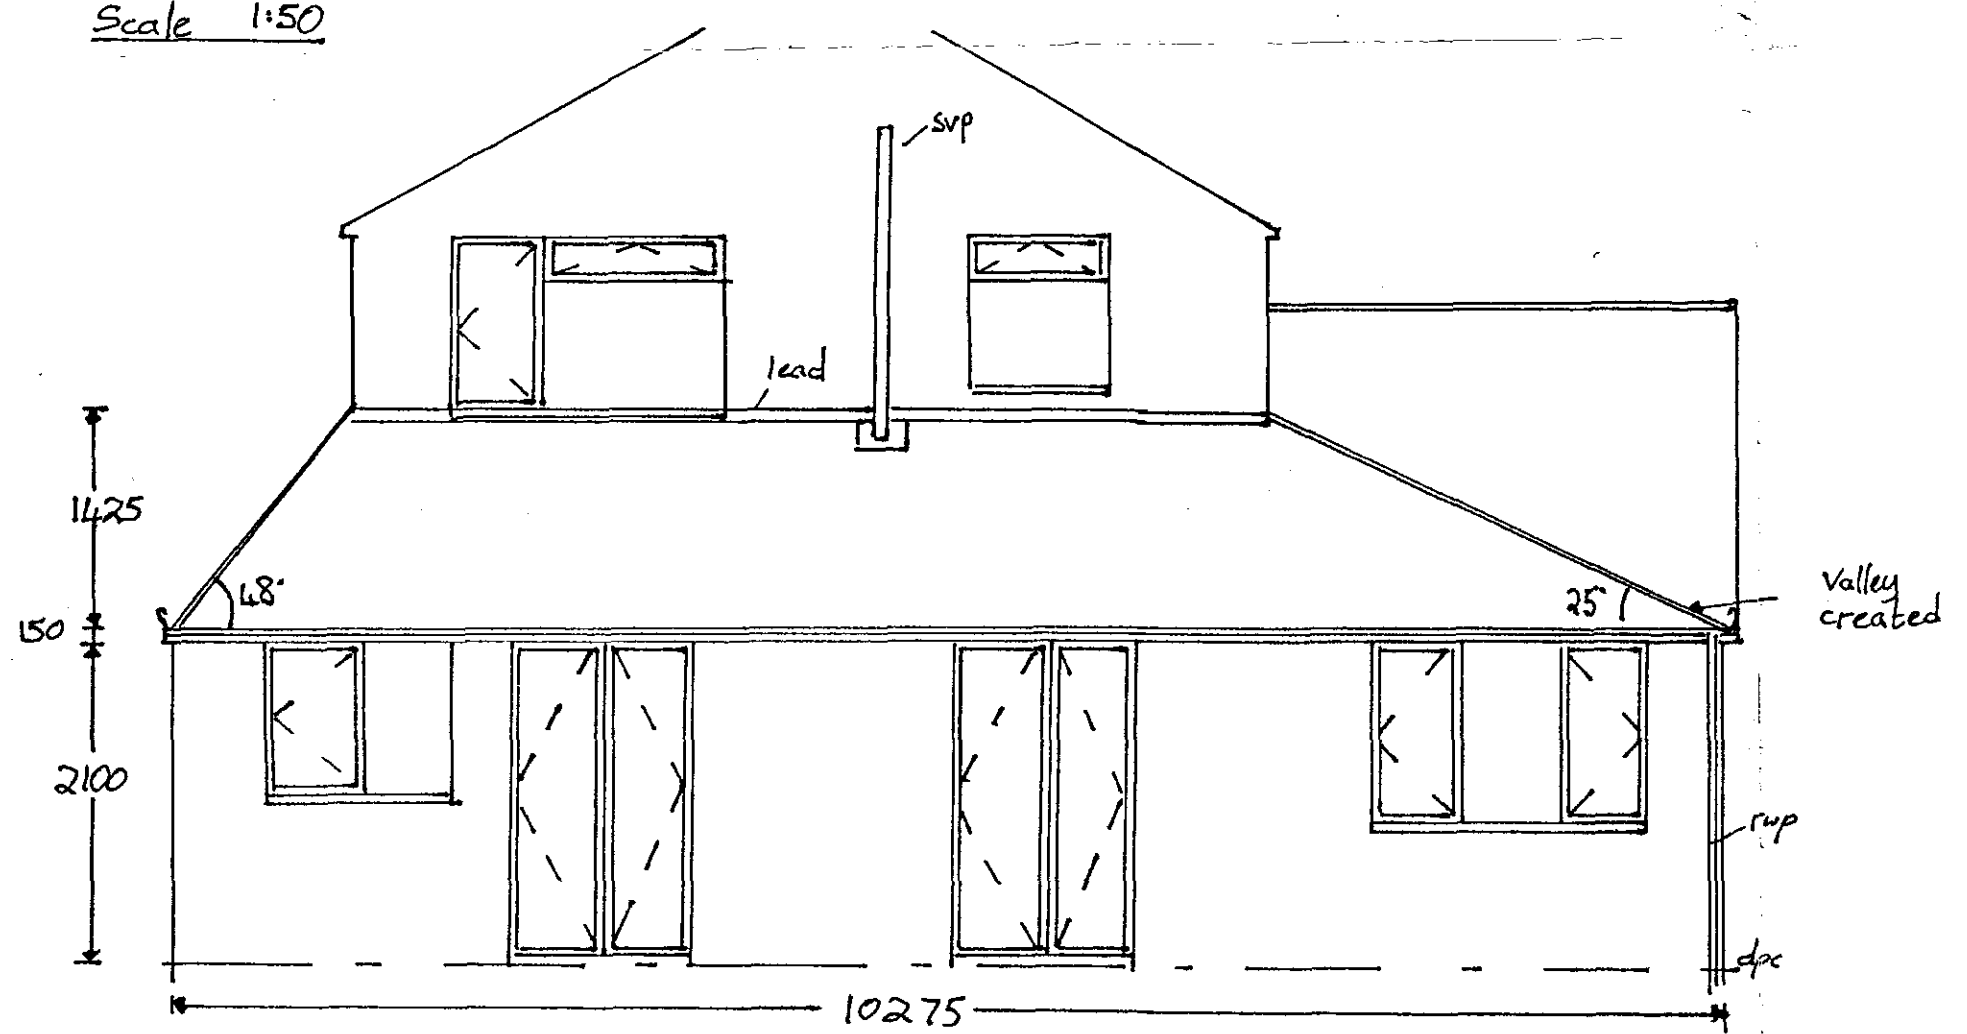


Proposed Rear Elevation
Scale 1:50

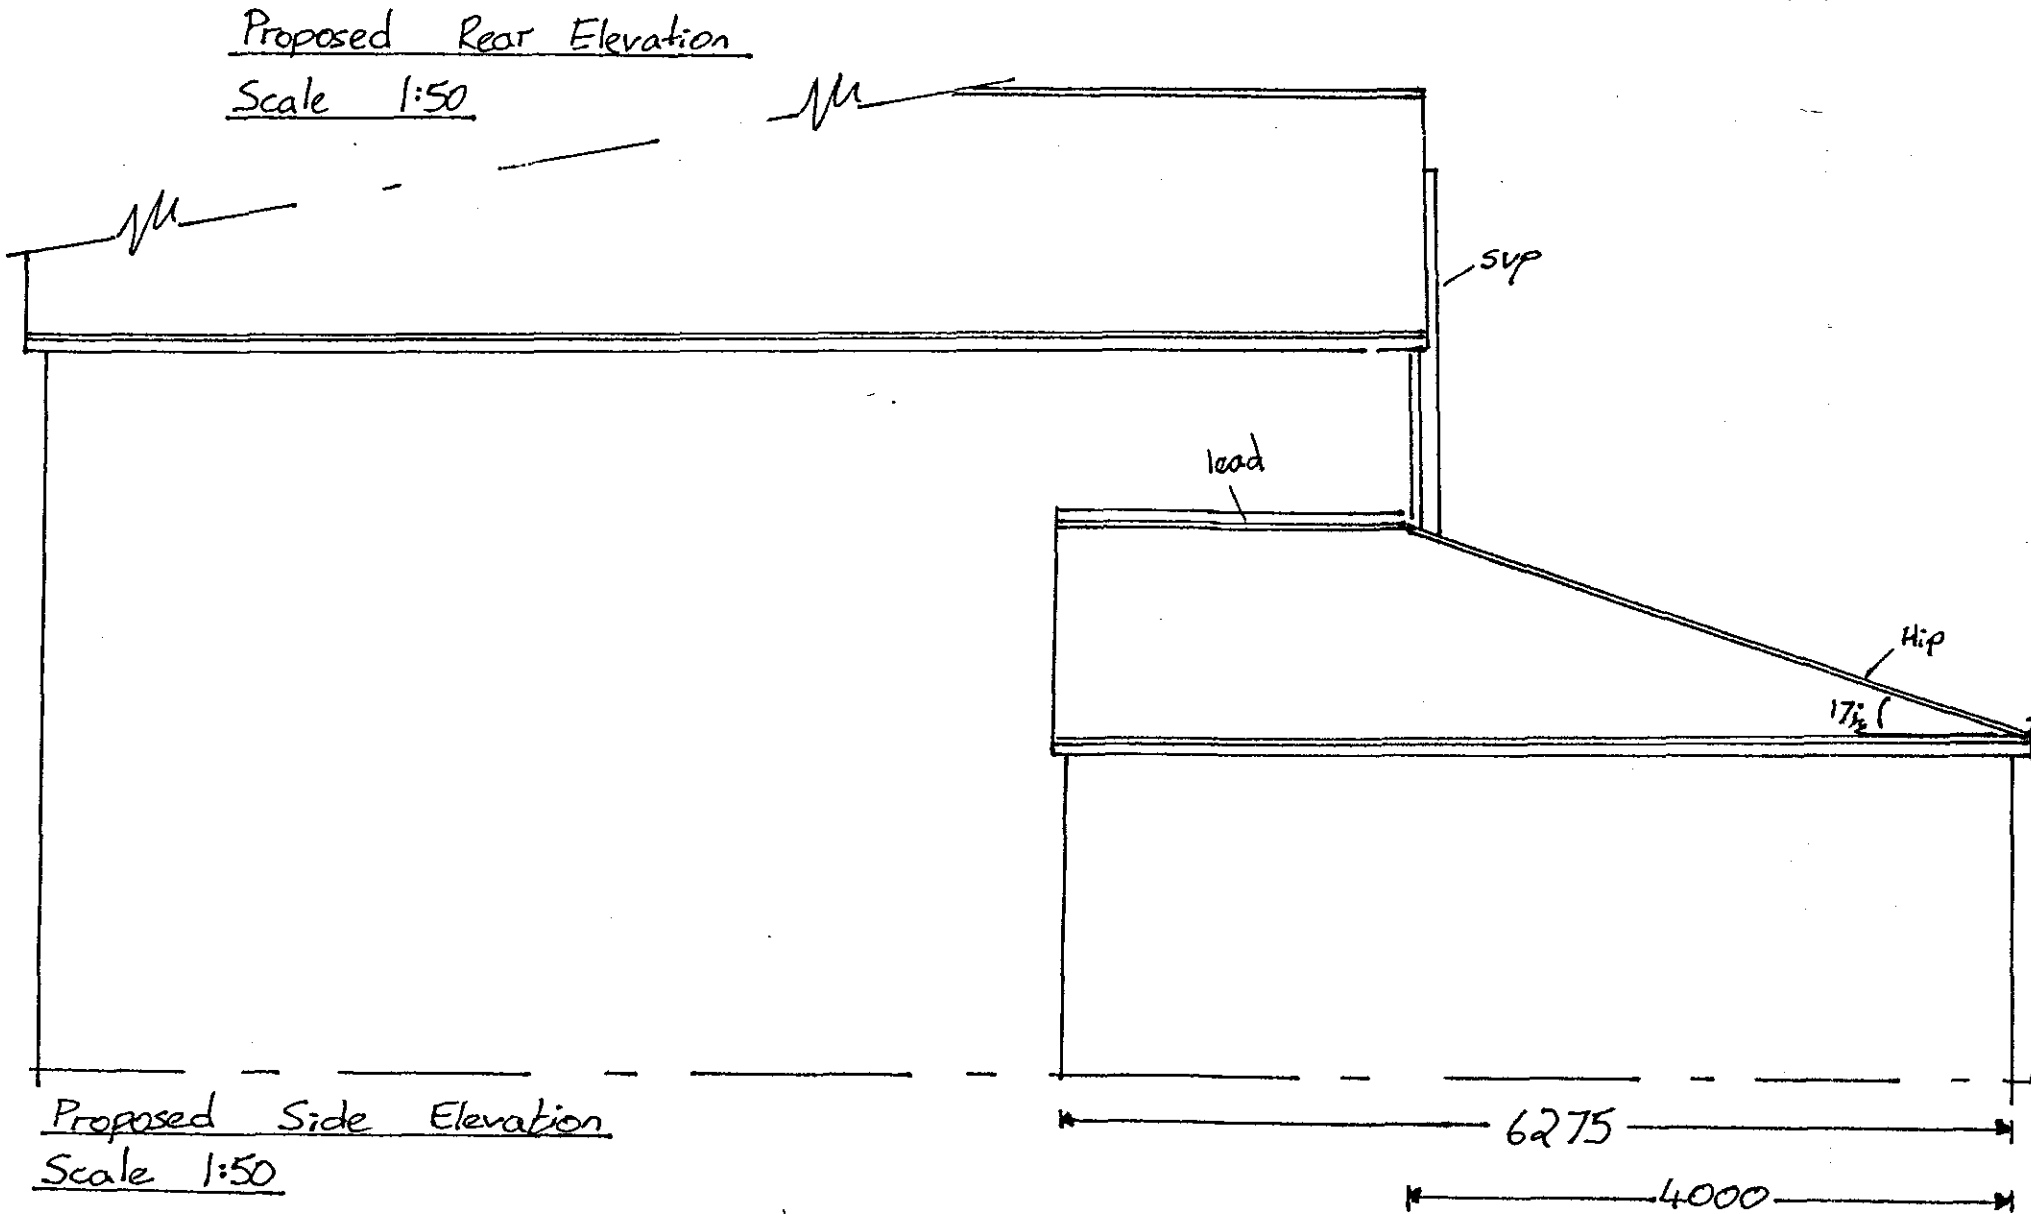


Proposed Side Elevation
Scale 1:50

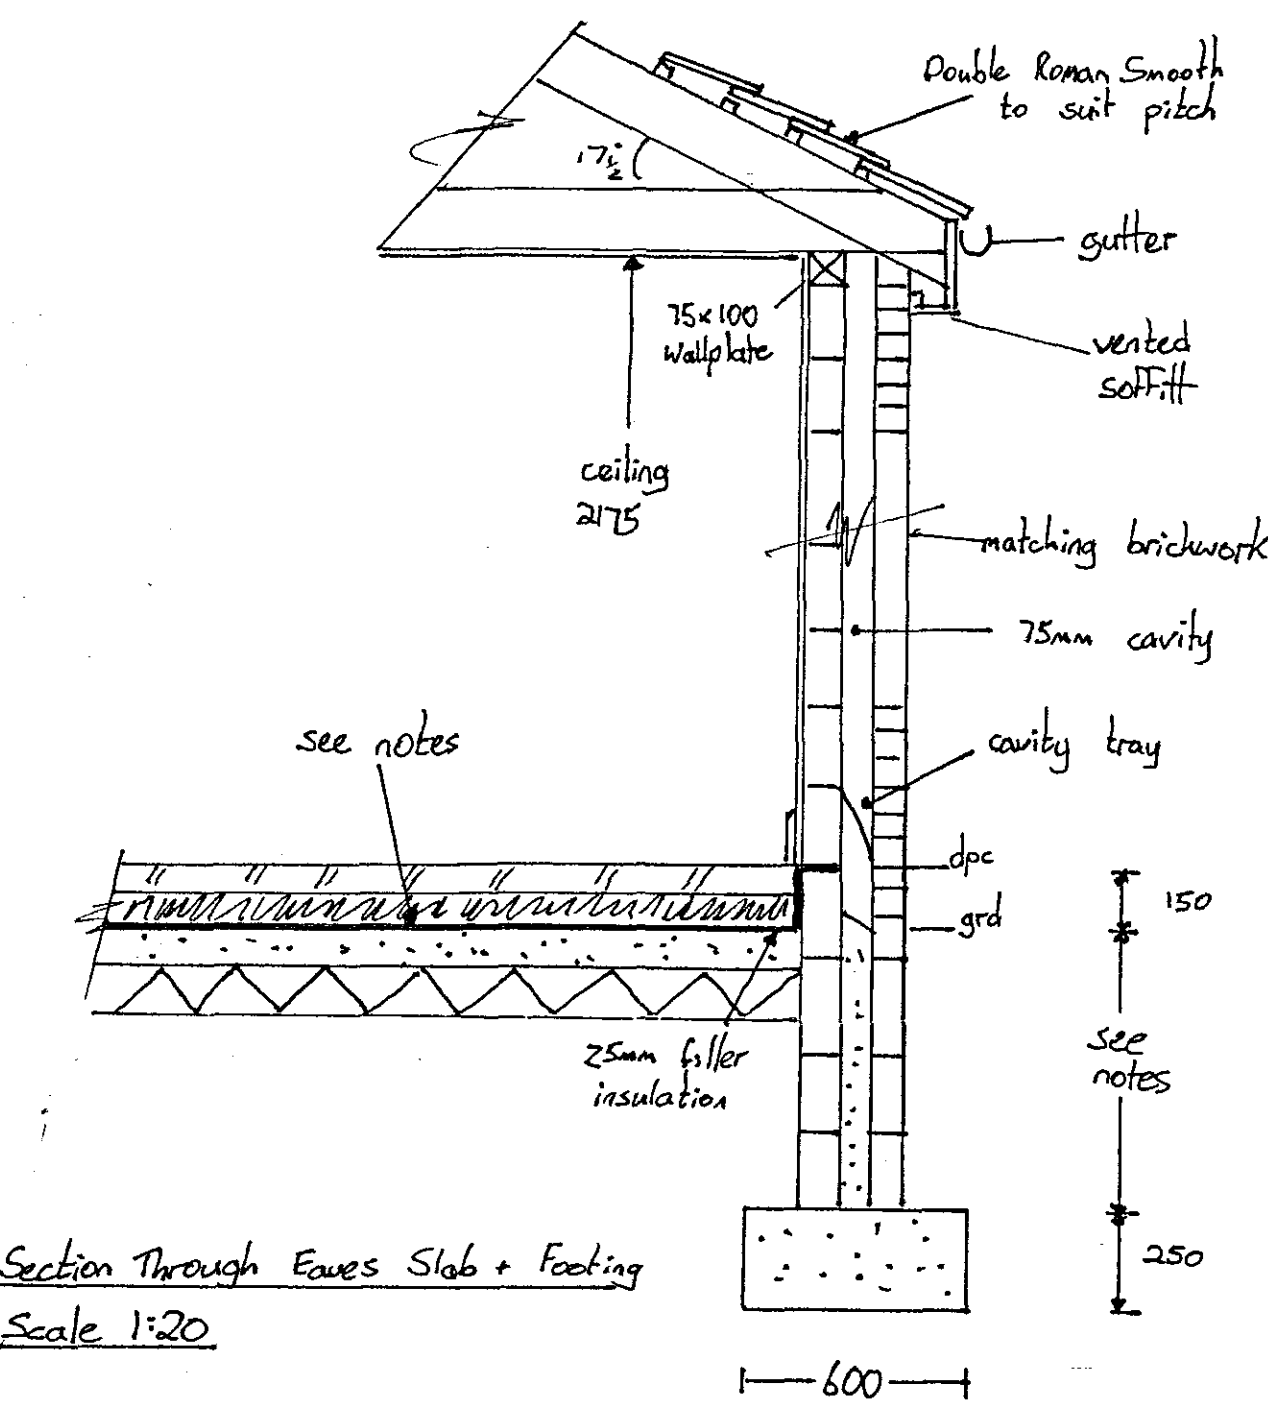

Section Through Eaves Slab + Footing
Scale 1:20

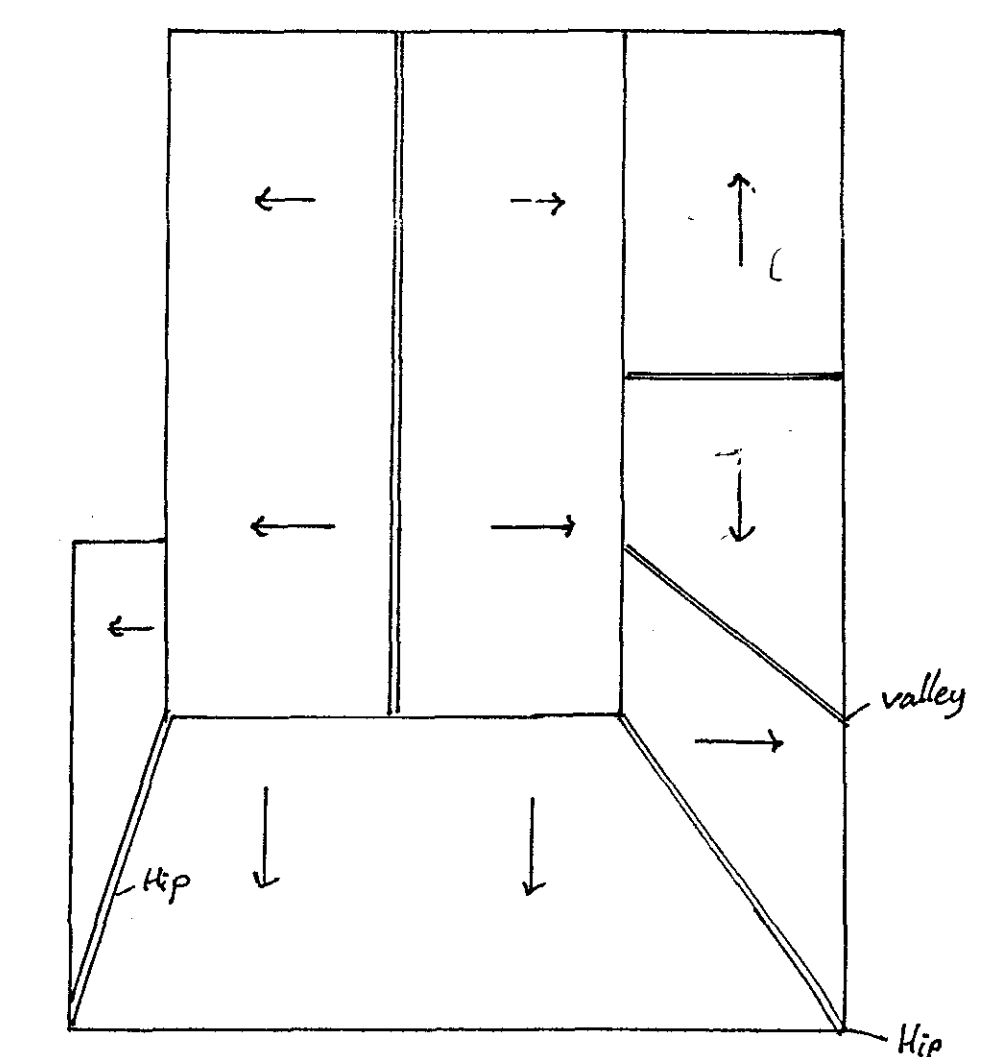

Roof Plan
Scale 1:100

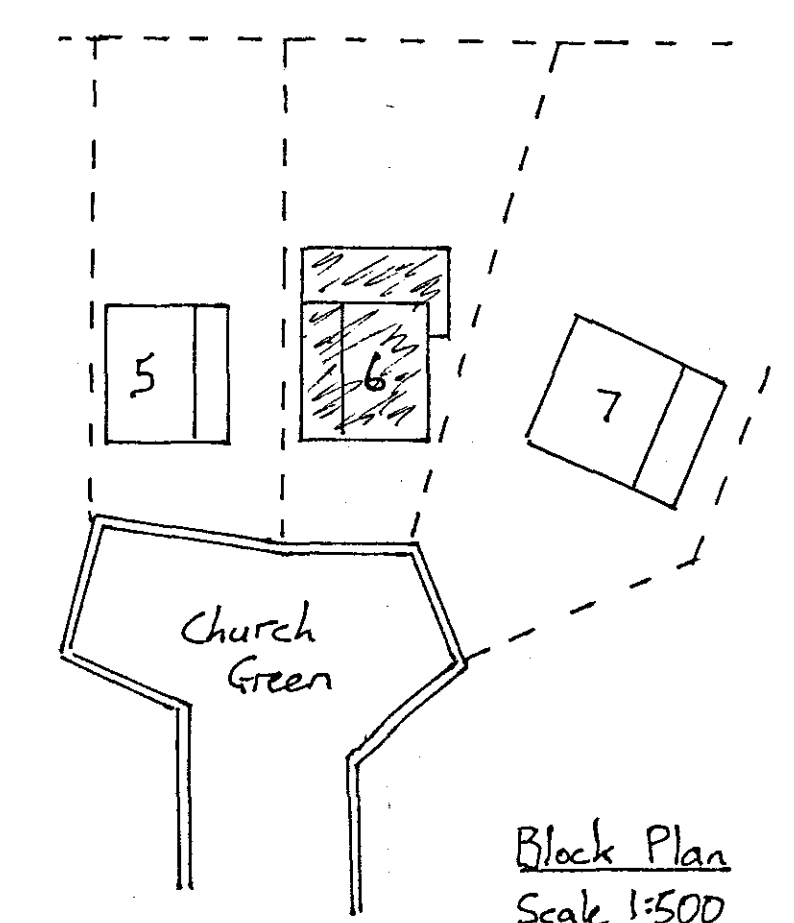

Block Plan
Scale 1:500

Mrs T Feetham
6 Church Green
Long Sutton
Spalding
Lincs.
PE12 9BQ

Scales, 1:20
1:50
1:100
1:500
1:2500

PROPOSED EXTENSION

Date January 2006

Ref:- BWN 2601

COLIN NORTH
DRAWINGS

Telephone:
01529 304874

DETERMINED PLAN

SHDC
PLANNING & DEVELOPMENT
31 JAN 2006
Ref. 013406