
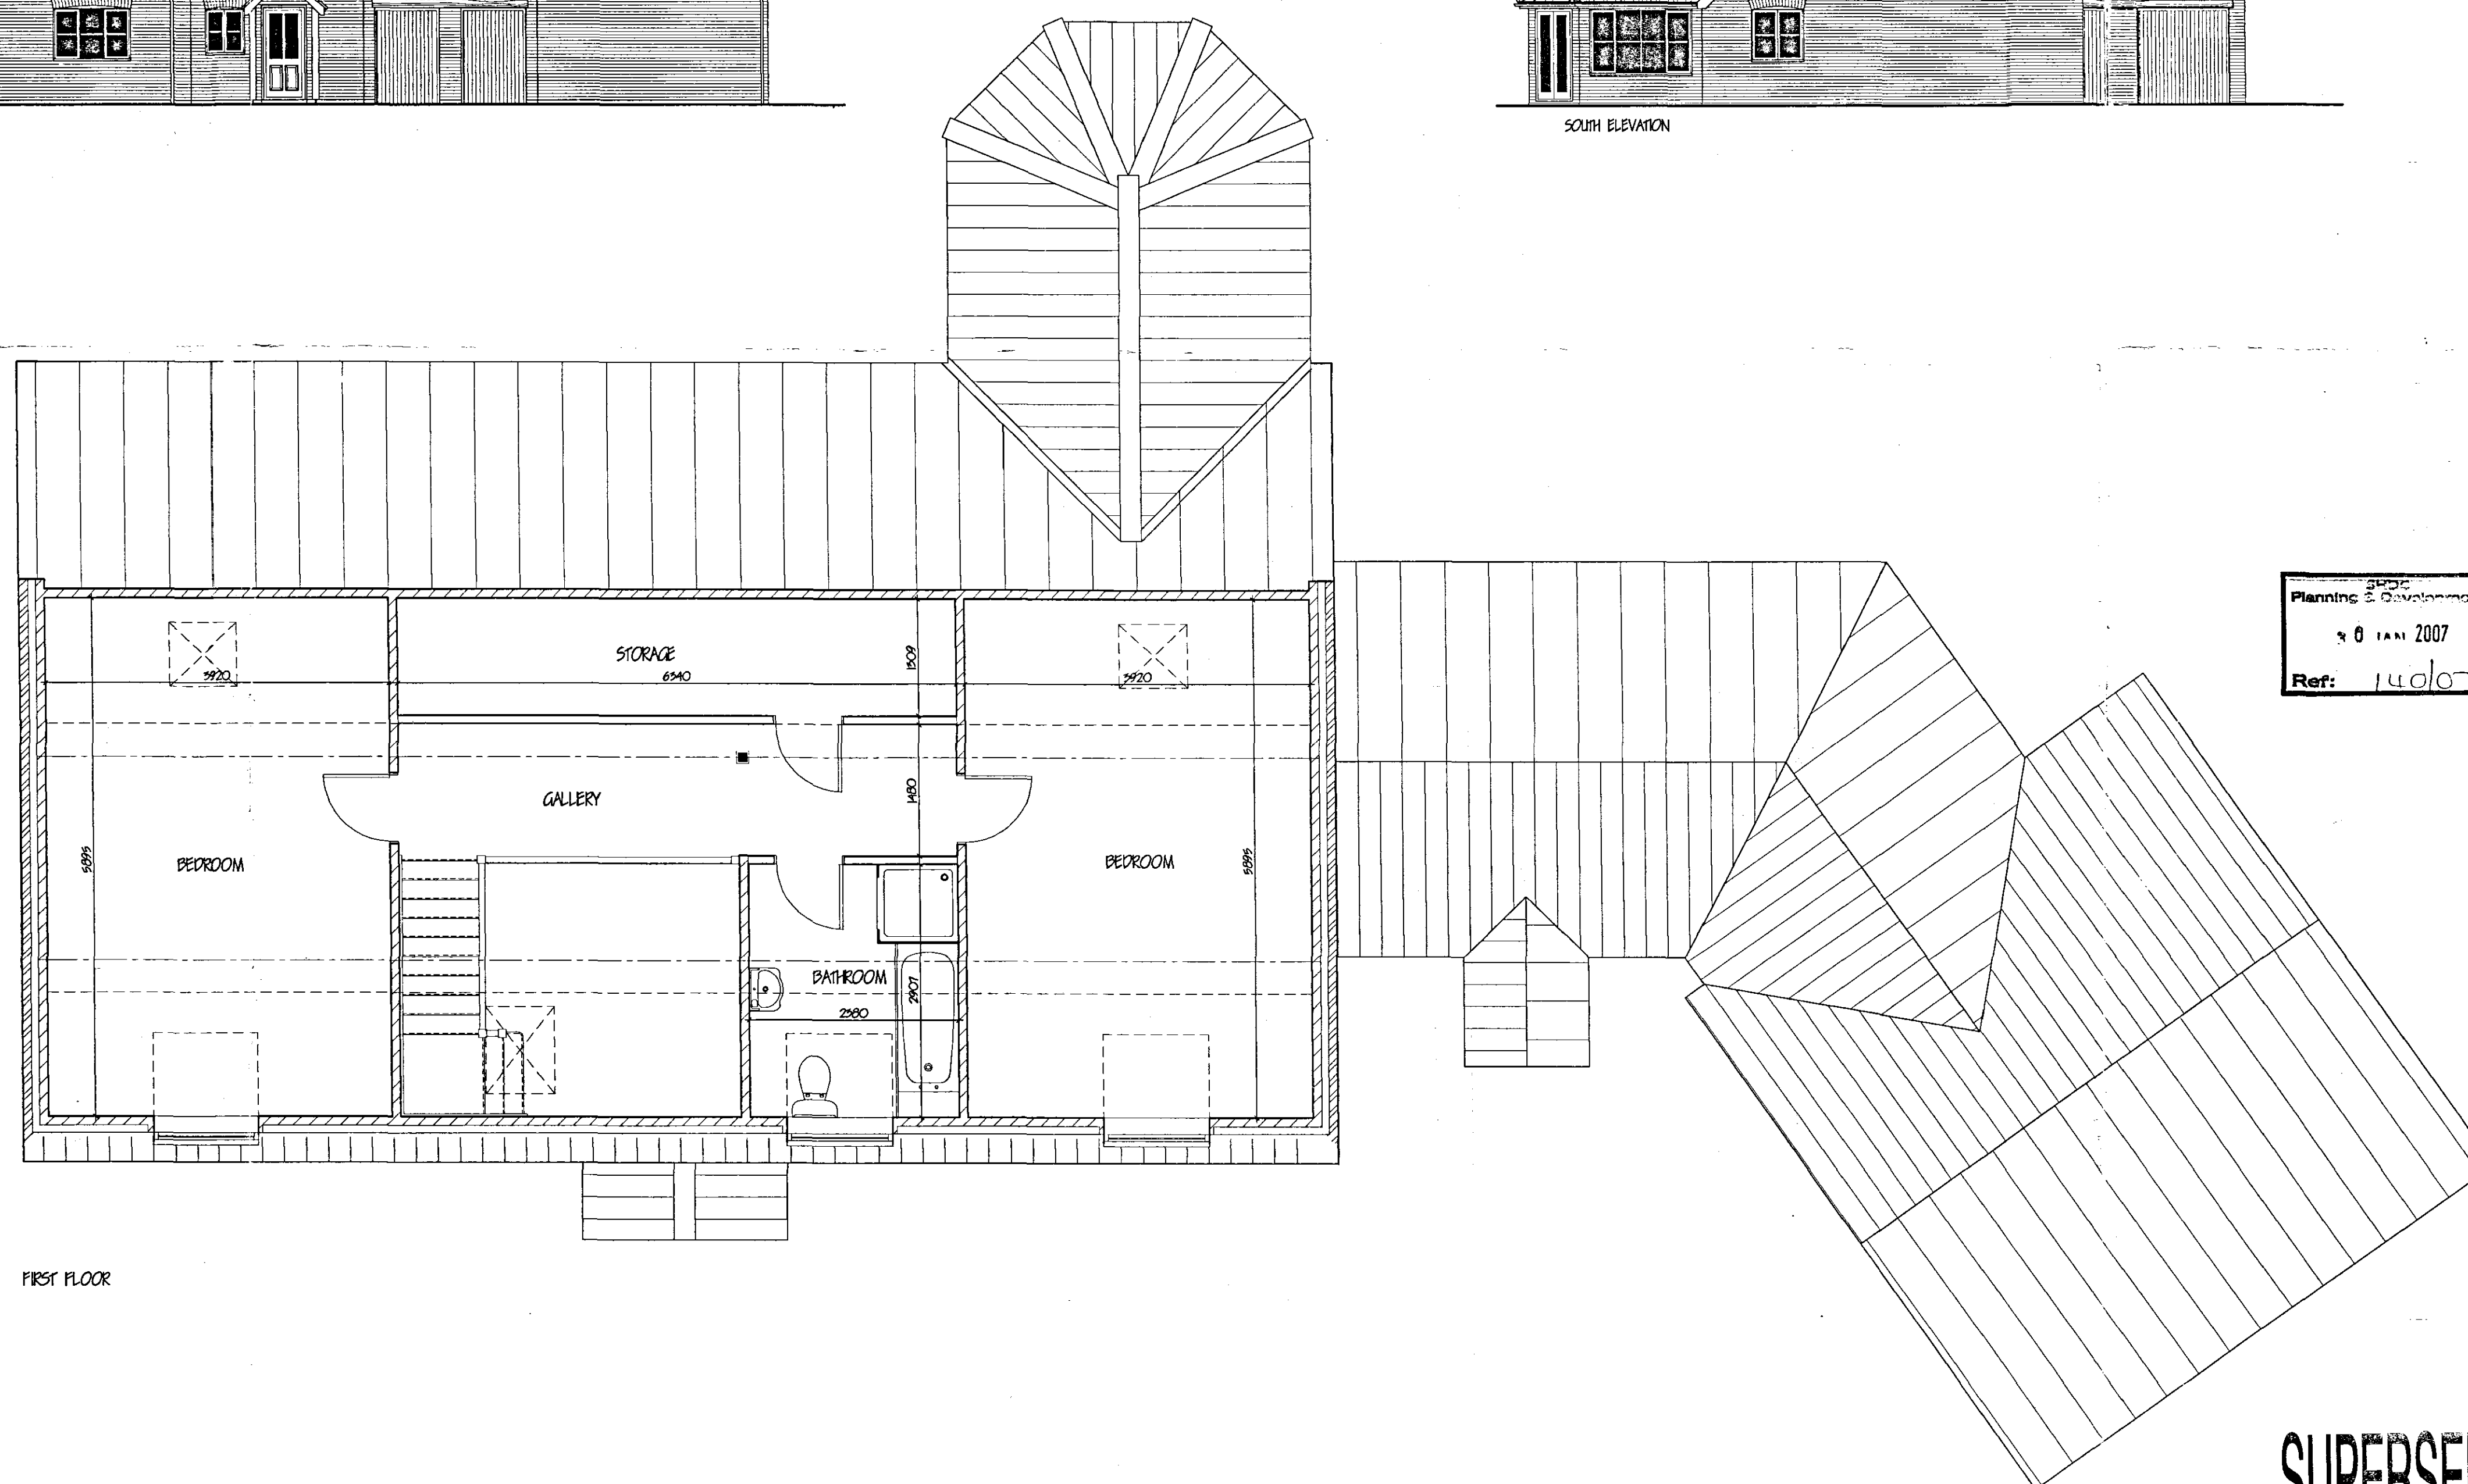
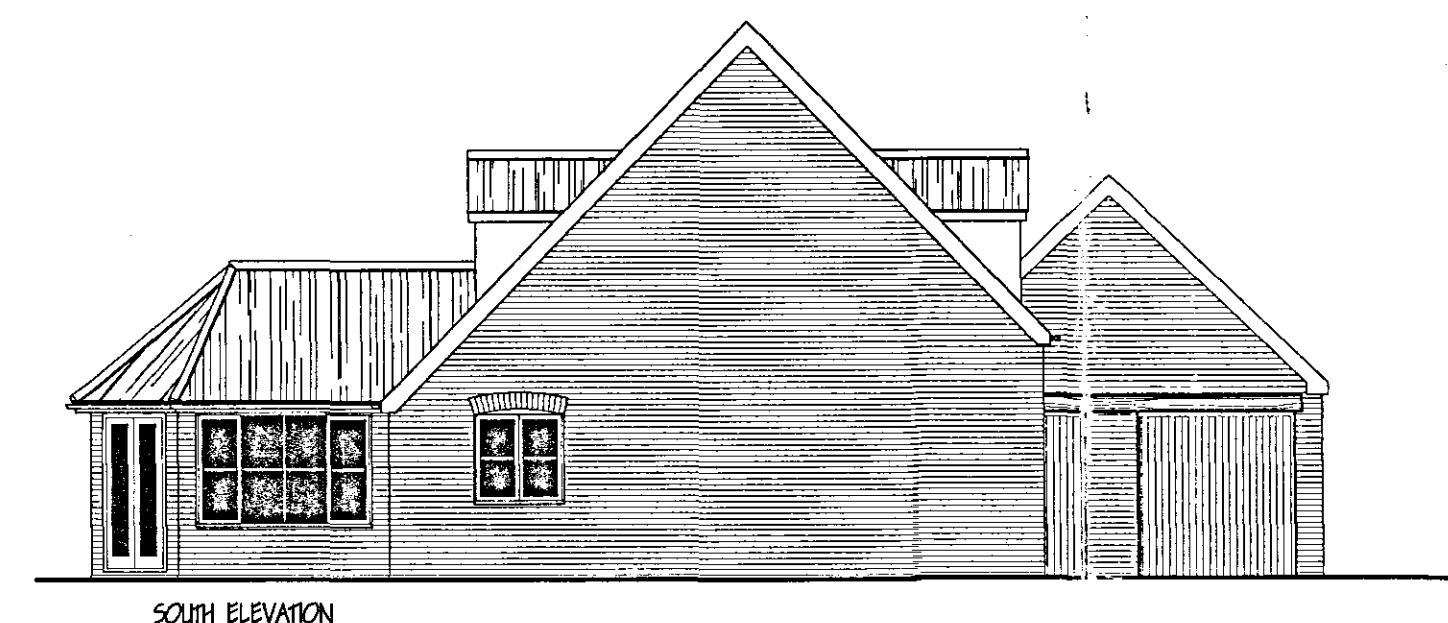
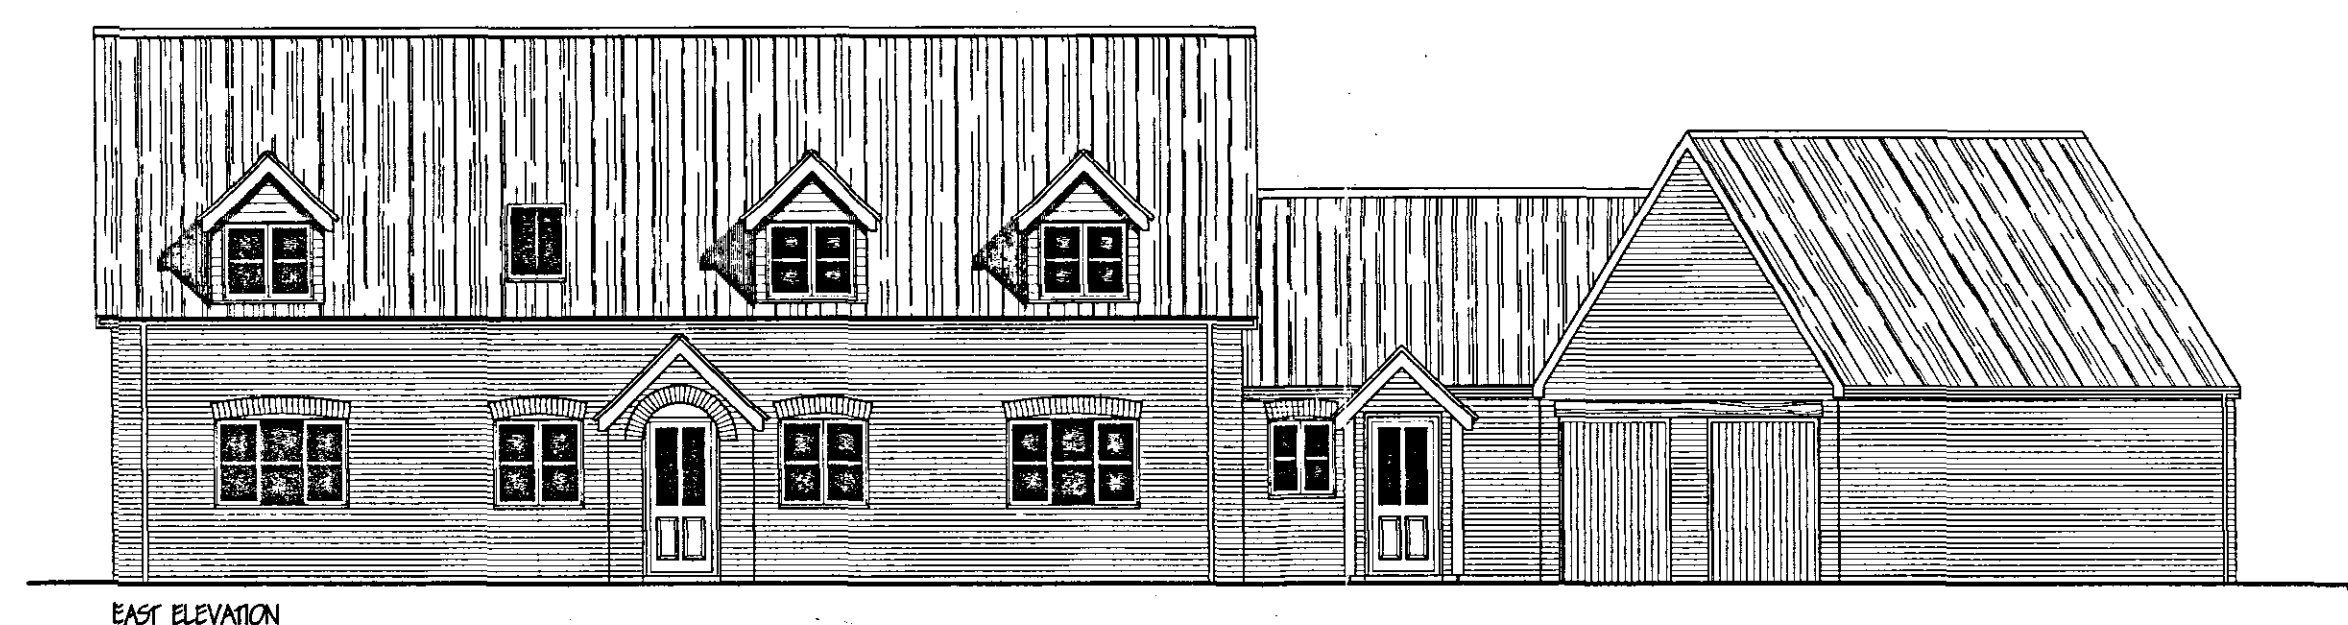


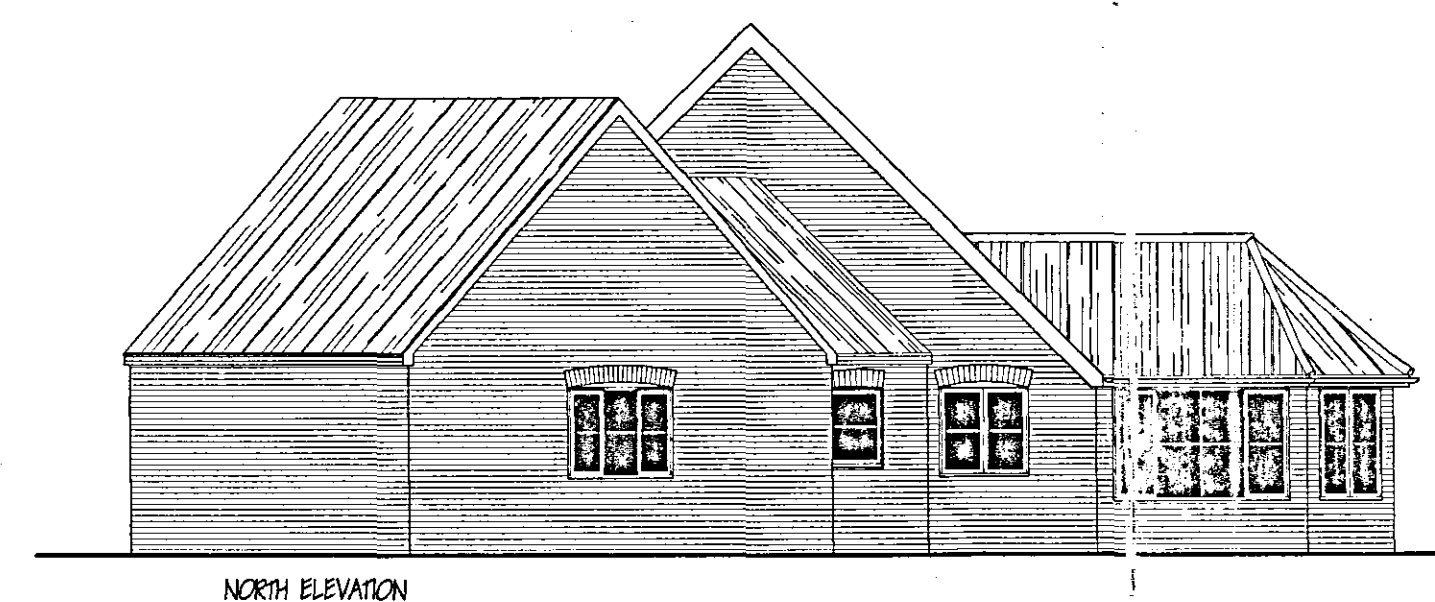

SUPERSEDED

D.	CLIENT'S AMENDMENTS,	JAN '07.
C	AMEND GARAGE / UTILITY AREA - PLANNING,	JAN '06.
B	CLIENT REQUIREMENTS	NOV. '05
A	CLIENT REQUIREMENTS	OCT '05

G. R. MERCHANT 
I.ENG AMICE FIWO
**ARCHITECTURAL, STRUCTURAL
AND LAND DRAINAGE
CONSULTANTS**
Unit 4, Wrights Mews
12A Park Road, Holbeach,
Spalding, Lincs. PE12 7EZ
Tel 01406 490800
Fax 01406 428744
E-Mail G. R. Merchant @ Merchant. Pl
Co. UK

Project
PROPOSED CHALET BUNGALOW
Adj. FOUR TREES
STATION ROAD
LONG SUTTON LINES

Client
MR & MRS C R NEAVERSON

Drawing

FIRST FLOOR PLAN & ELEVATIONS.

Job Ref. 1172-09

Drawing No.	020
-------------	-----

Date JULY 1964

Drawn	J.C.
-------	------

Scales
1:50

[illegible]