
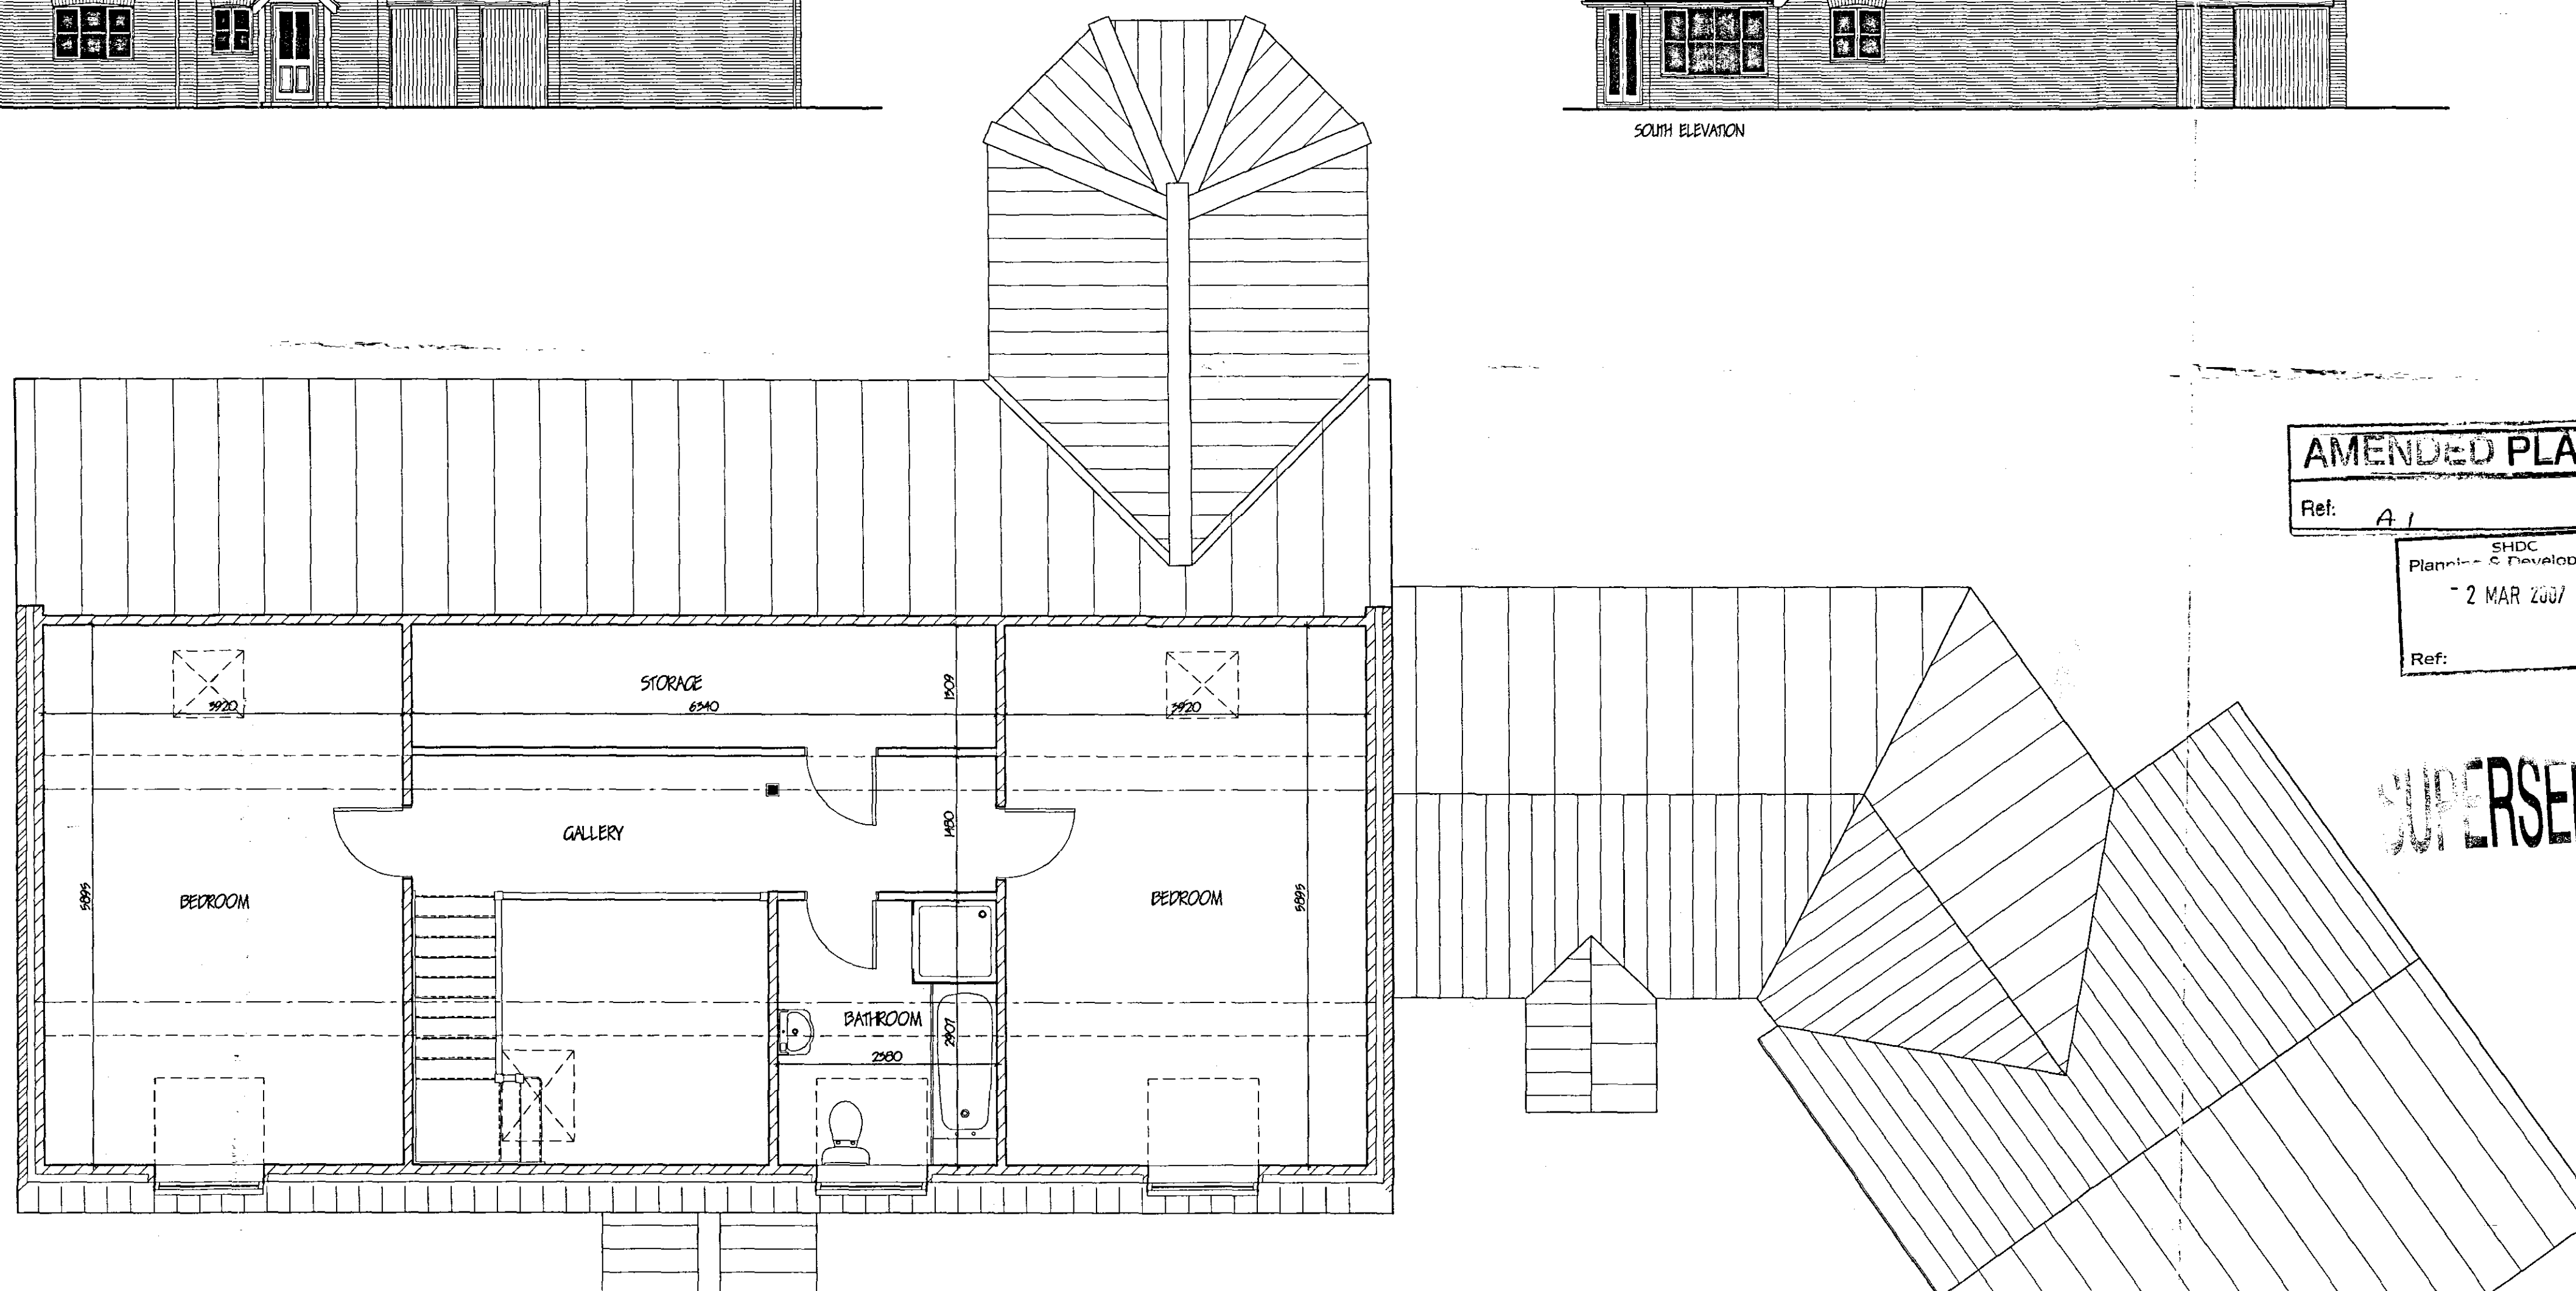
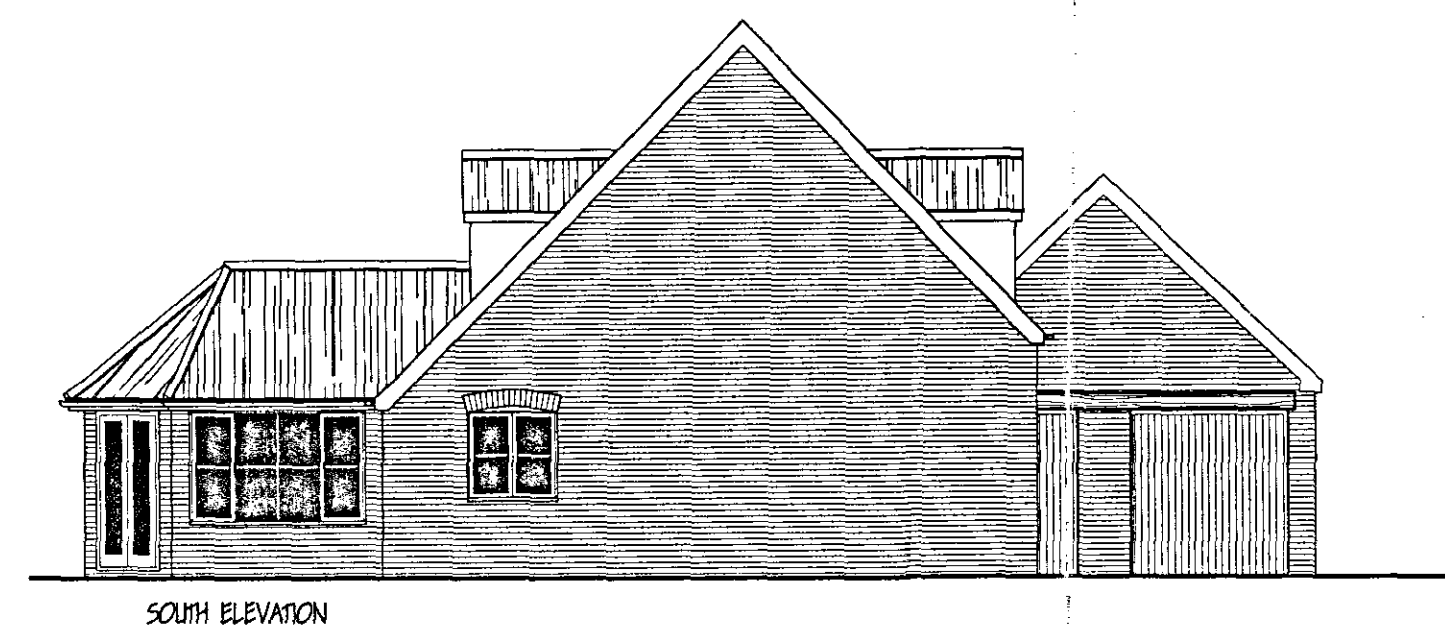
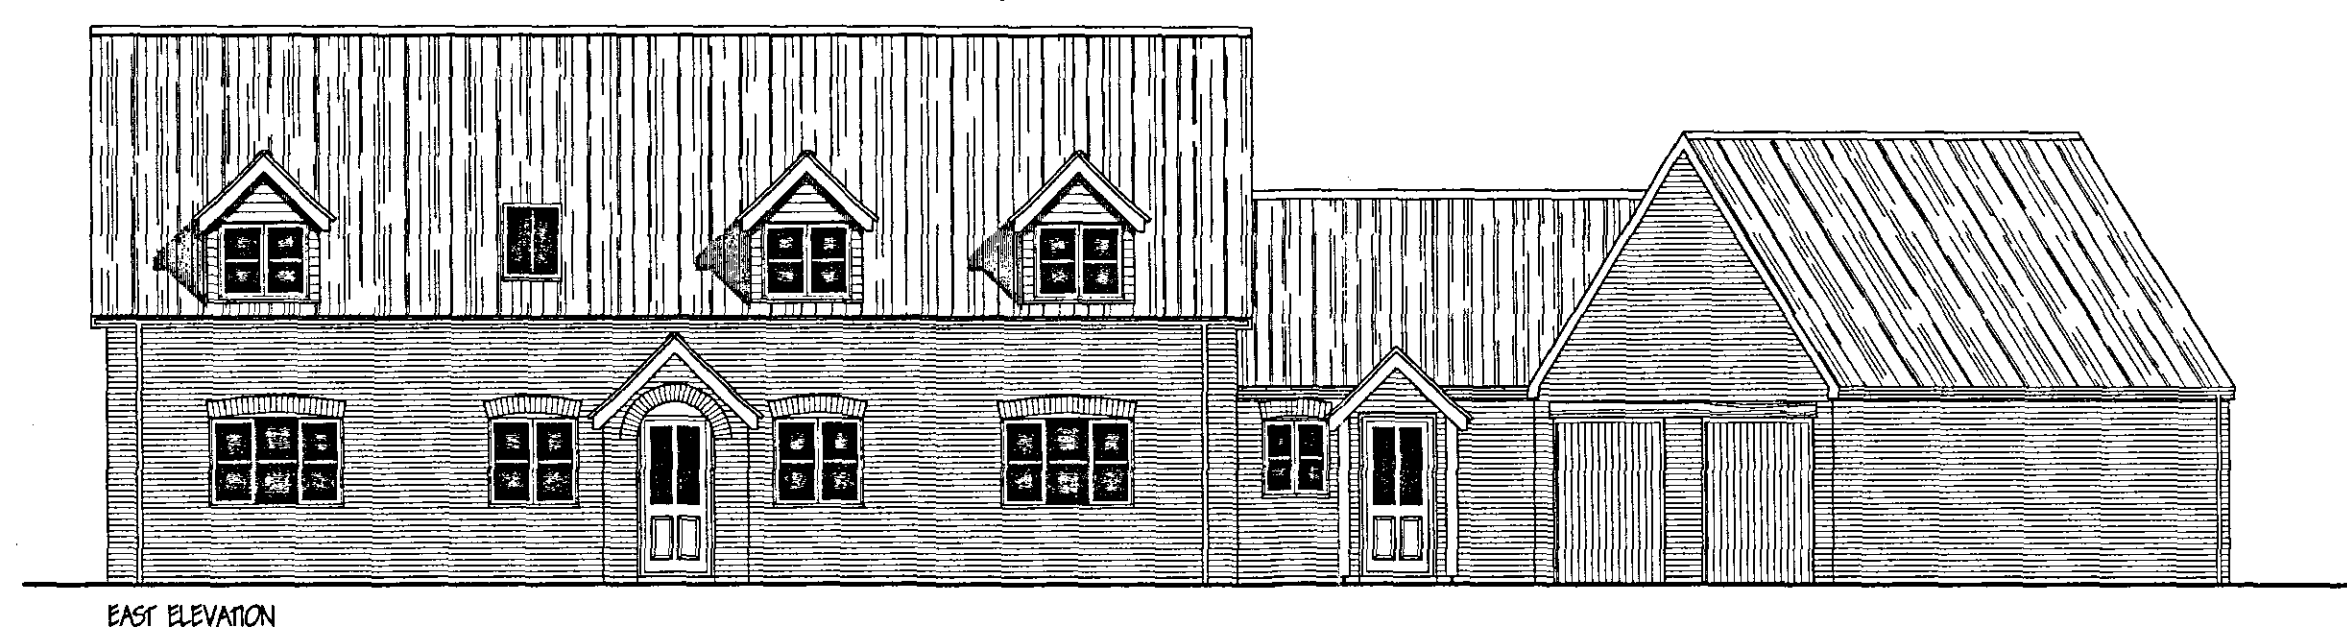


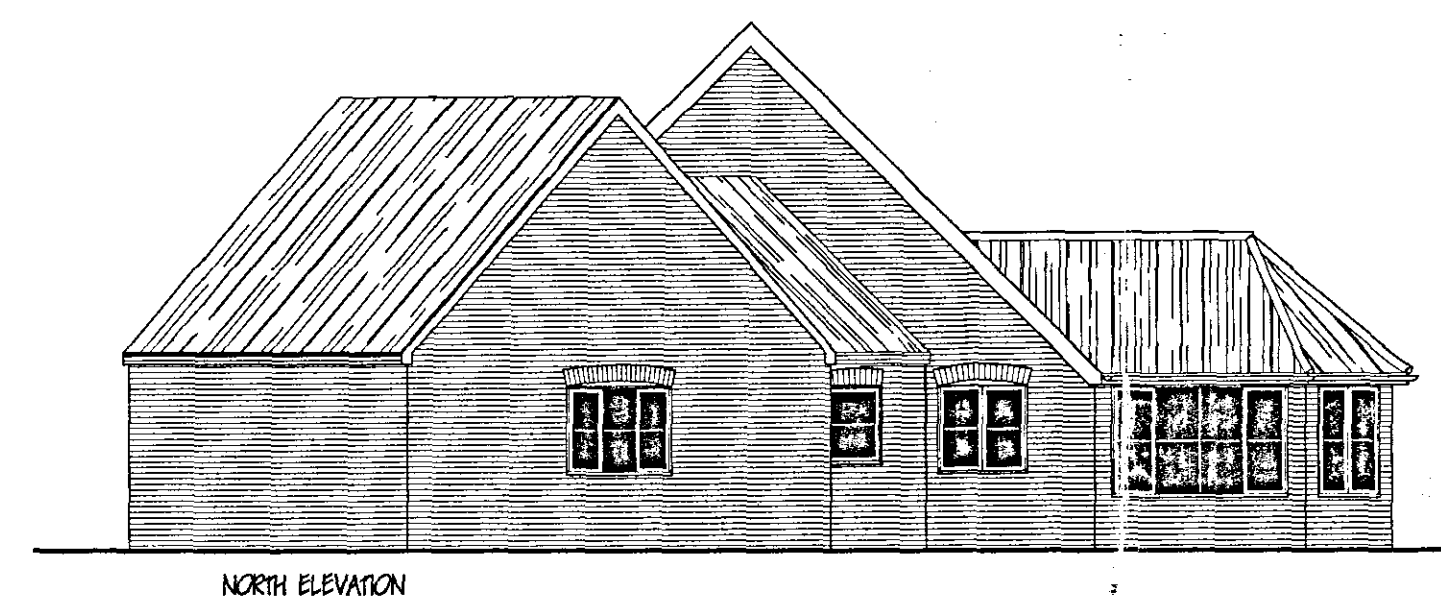

FIRST FLOOR

AMENDED PLAN

Ref: A

SHDC
Planning & Development
- 2 MAR 2007

Ref:

RSEDEL

G. R. MERCHANT
I.ENG AMICE FIWO

**ARCHITECTURAL, STRUCTURAL
AND LAND DRAINAGE
CONSULTANTS**

Unit 4, Wrights Mews
12A Park Road, Holbeach,
Spalding, Lincs. PE12 7ER
Tel: 01406 490800
Fax: 01406 428744

E-Mail: G. R. Merchant @ Merchant. FS.
com

Project
PROPOSED CHALET BUNGALOW
Adj. FOUR TREES
STATION ROAD
LONG SUTTON LINC'S

Client
MR & MRS C R NEAVERSON

Drawing

FIRST FLOOR PLAN & ELEVATIONS.

Job Ref. 1172-05	Drawing No. 07E
---------------------	--------------------

Date	Drawn
JULY 05	JC

Scales
1:50[illegible]

SHDC
Planning & Development
02 MAR 2007
Ref: 0140107