
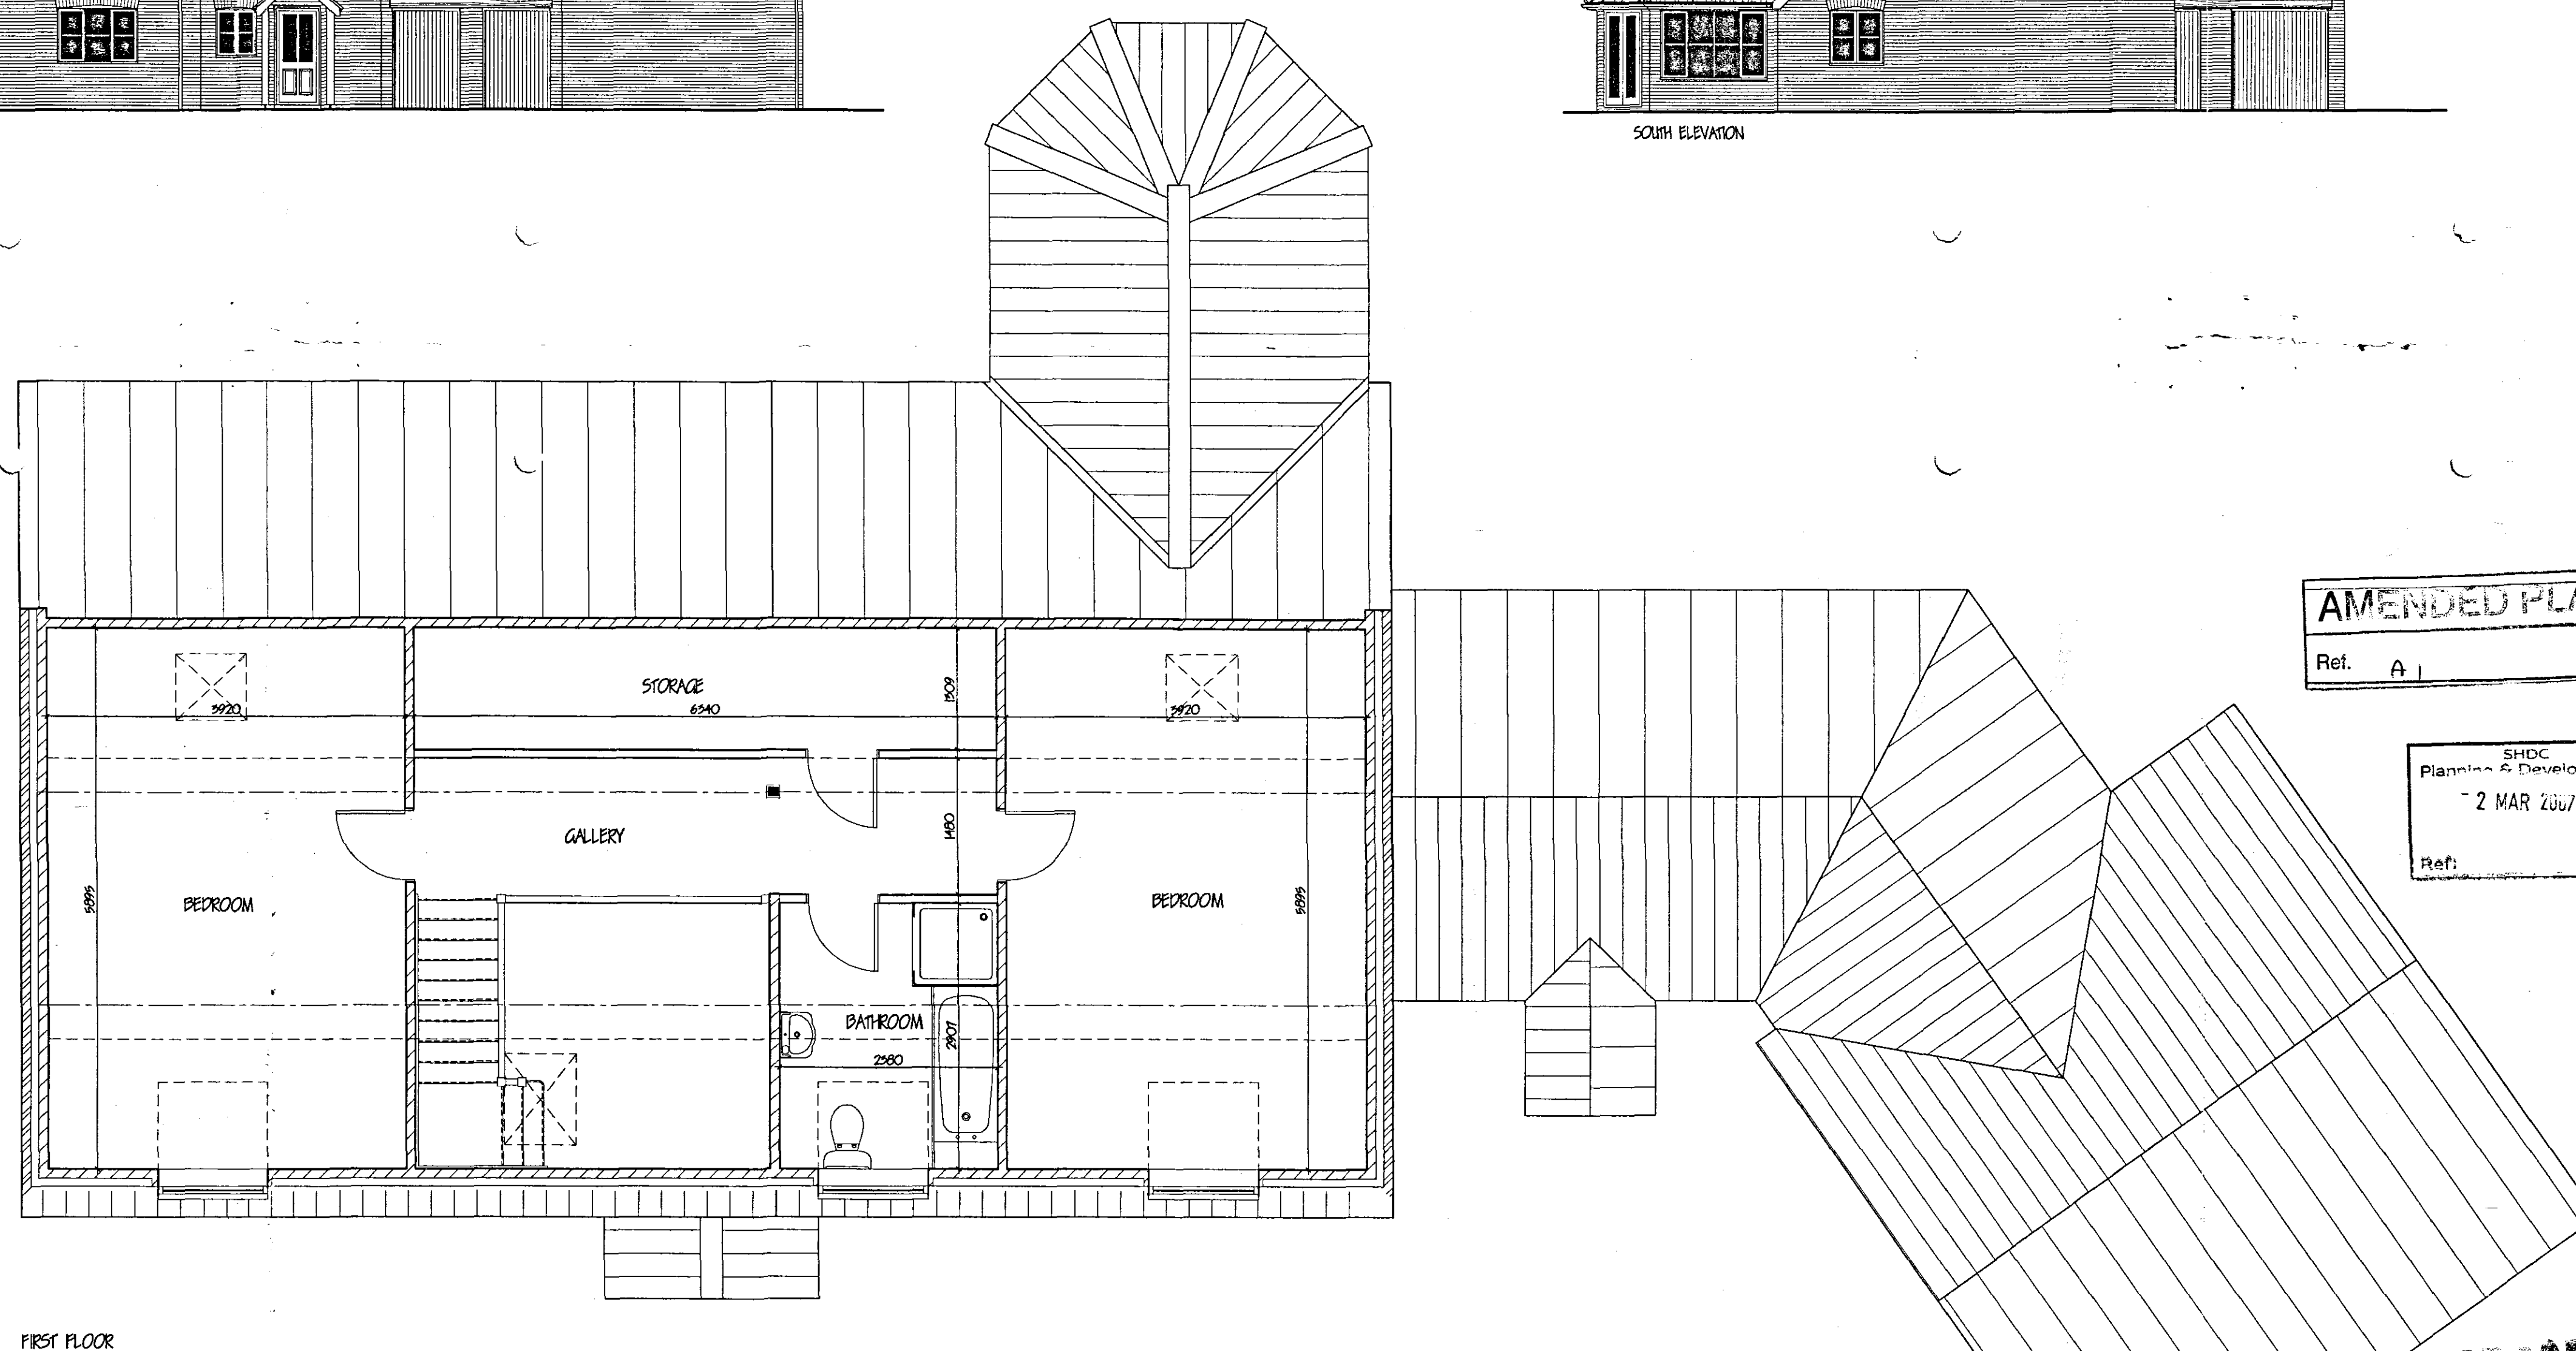
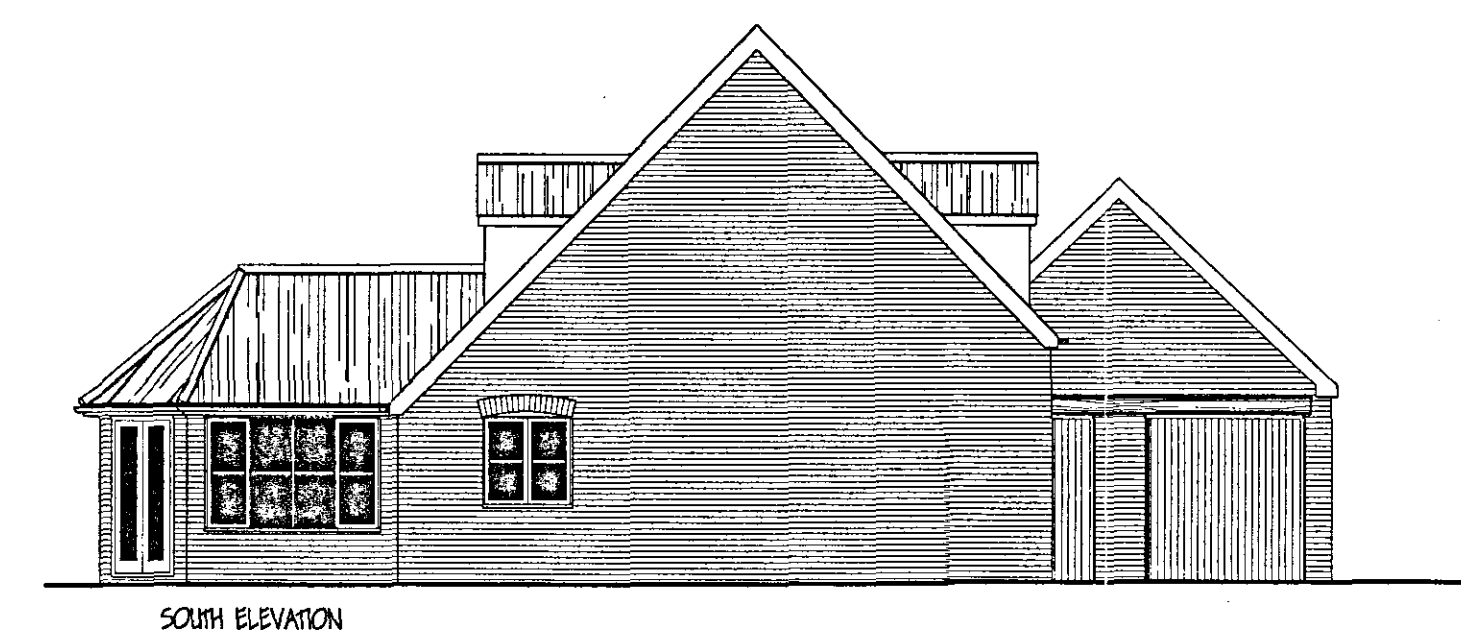
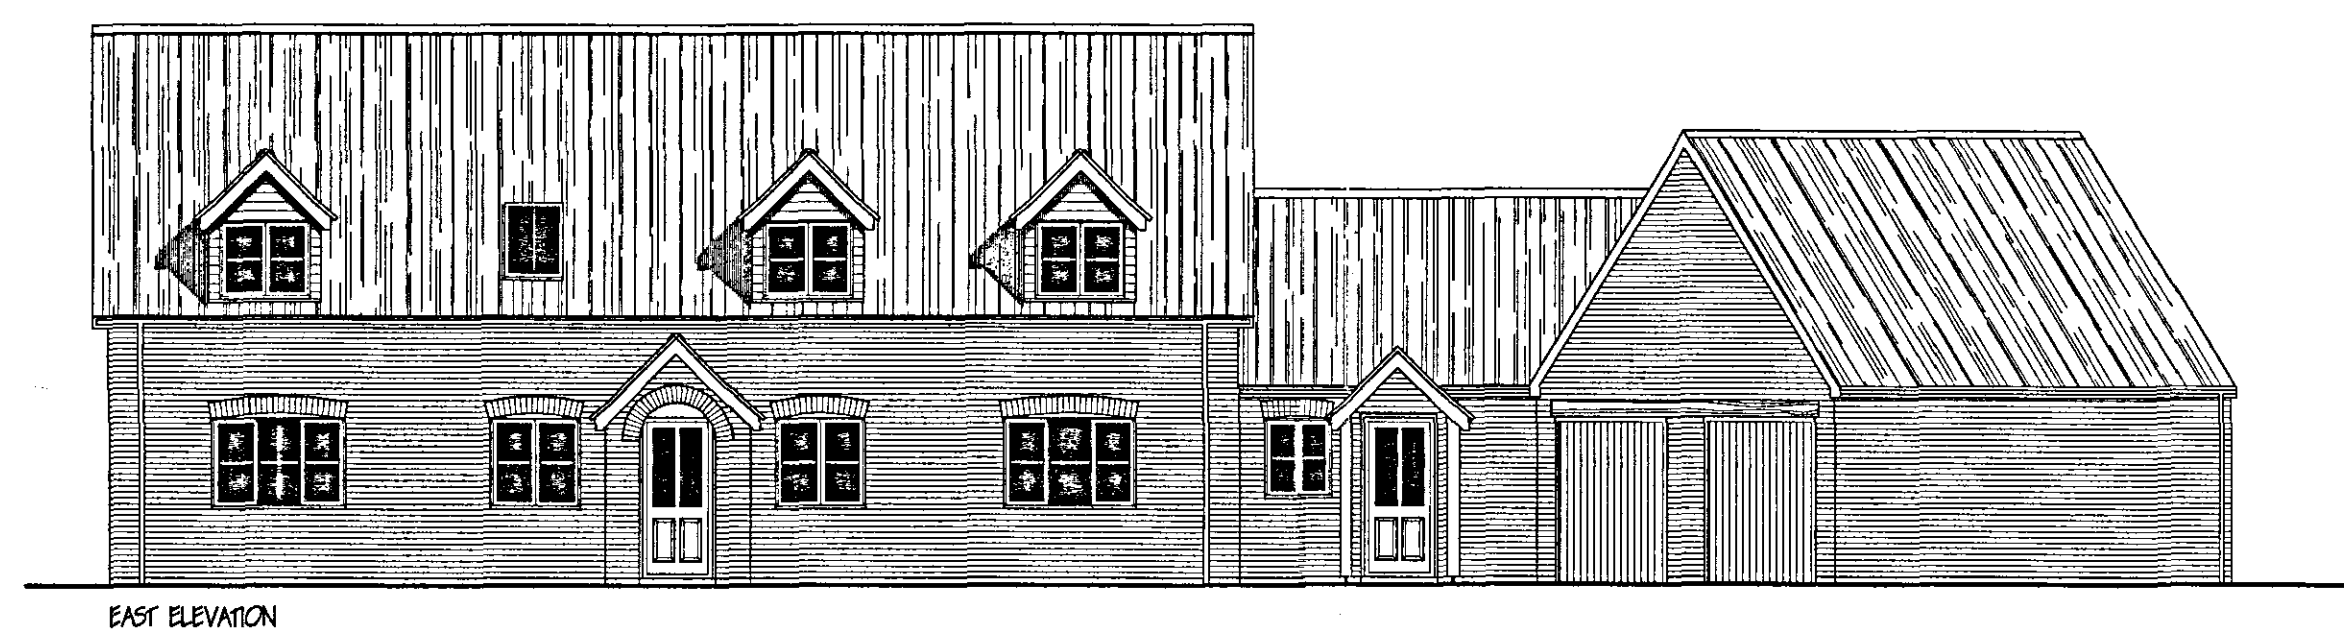
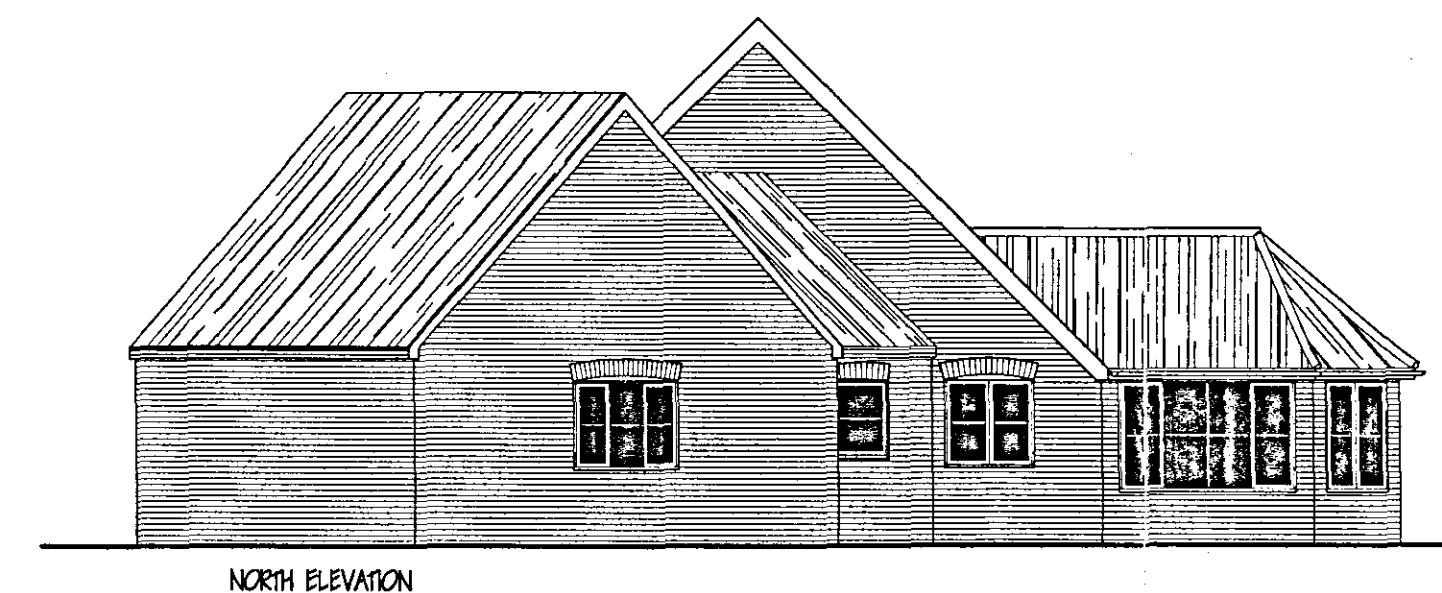


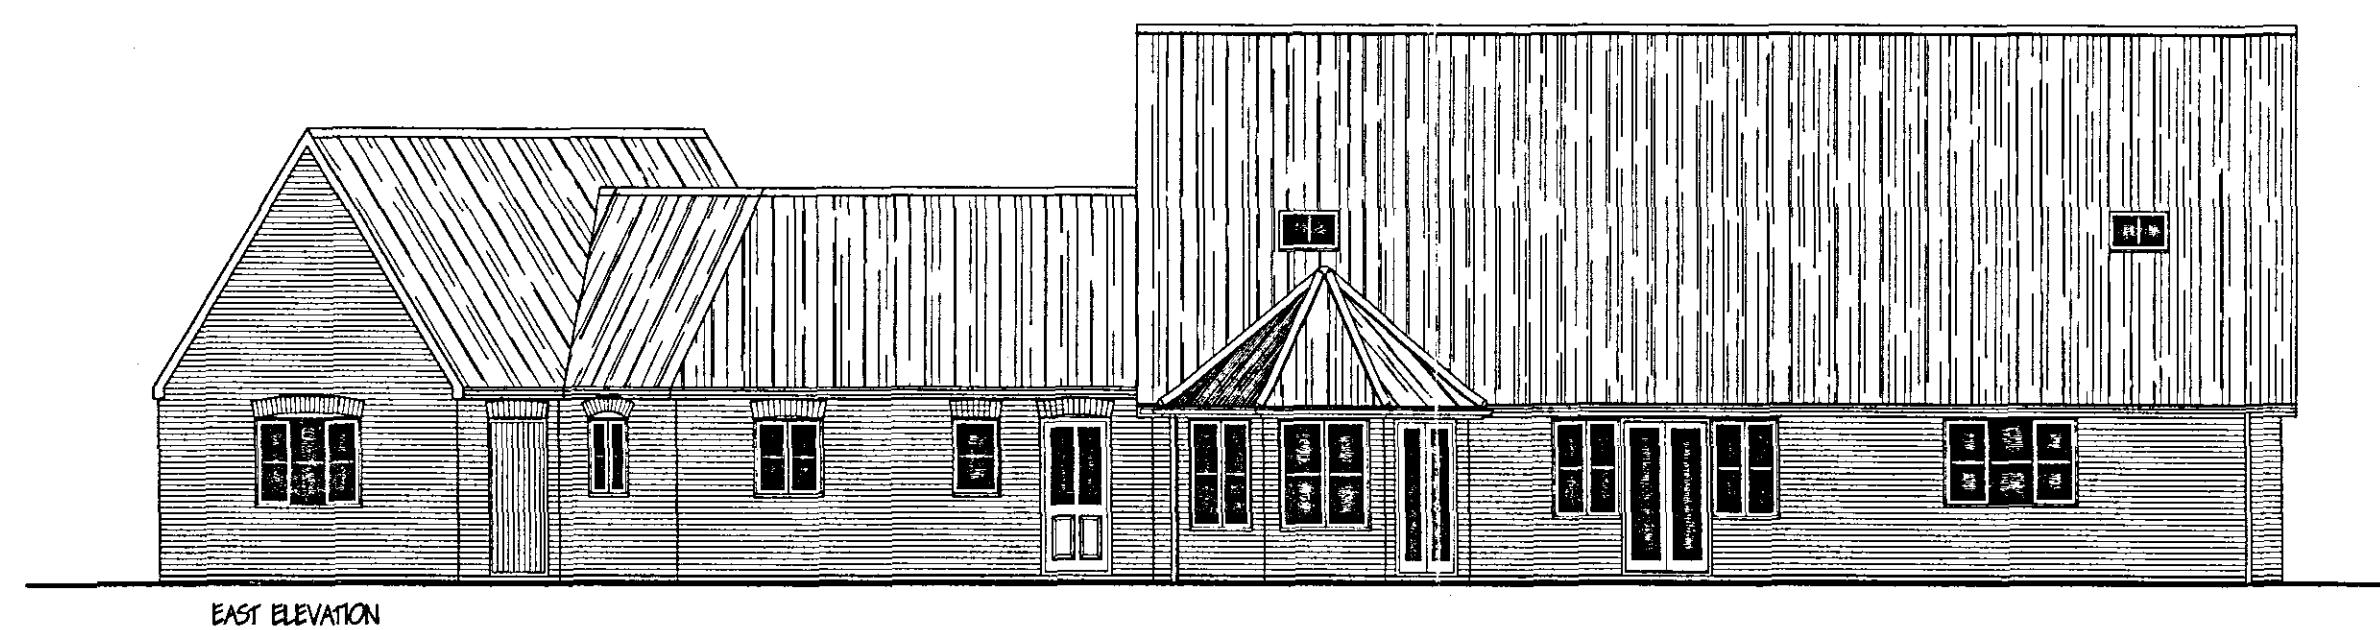

FIRST FLOOR

AMENDED PLAN

Ref.	A
------	---

SHDC
Planning & Development
- 2 MAR 2007

Ref

SUPERSEDED

SHDC
Planning & Development
02 MAR 2007
Ref: 0140107

E	REAR DOORWAY REMOVED & REPLACED WITH R/LIGHT	FEB '07
D.	CLIENTS AMENDMENTS.	JAN '07
C	AVOID GARAGE / UTILITY AREA - PLANNING.	JAN '06
B	CLIENT REQUIREMENTS	NOV. '05
A	CLIENT REQUIREMENTS	OCT '05
REF:	consulting	data

G. R. MERCHANT
I.ENG AMICE FIWO

**ARCHITECTURAL, STRUCTURAL
AND LAND DRAINAGE
CONSULTANTS**

Unit 4, Wrights Mews
12A Park Road, Holbeach,
Spalding, Lincs. PE12 7EE
Tel 01406 420900
Fax 01406 428744
E-Mail: G. R. Merchant @ Merchant. Fi
Co. UK

Project
PROPOSED CHALET BUNGALOW
Adj. FOUR TREES
STATION ROAD
LONG SUTTON LINES

Client
MR & MRS C R NEAVERSON

Drawing
FIRST FLOOR PLAN & ELEVATIONS

Job Ref. 1172-05

Drawing No.	02E
-------------	-----

Date JULY 1964

Drawn	J.C.
-------	------

Scales
1:50

DO NOT SCALE FROM THIS DRAWING