




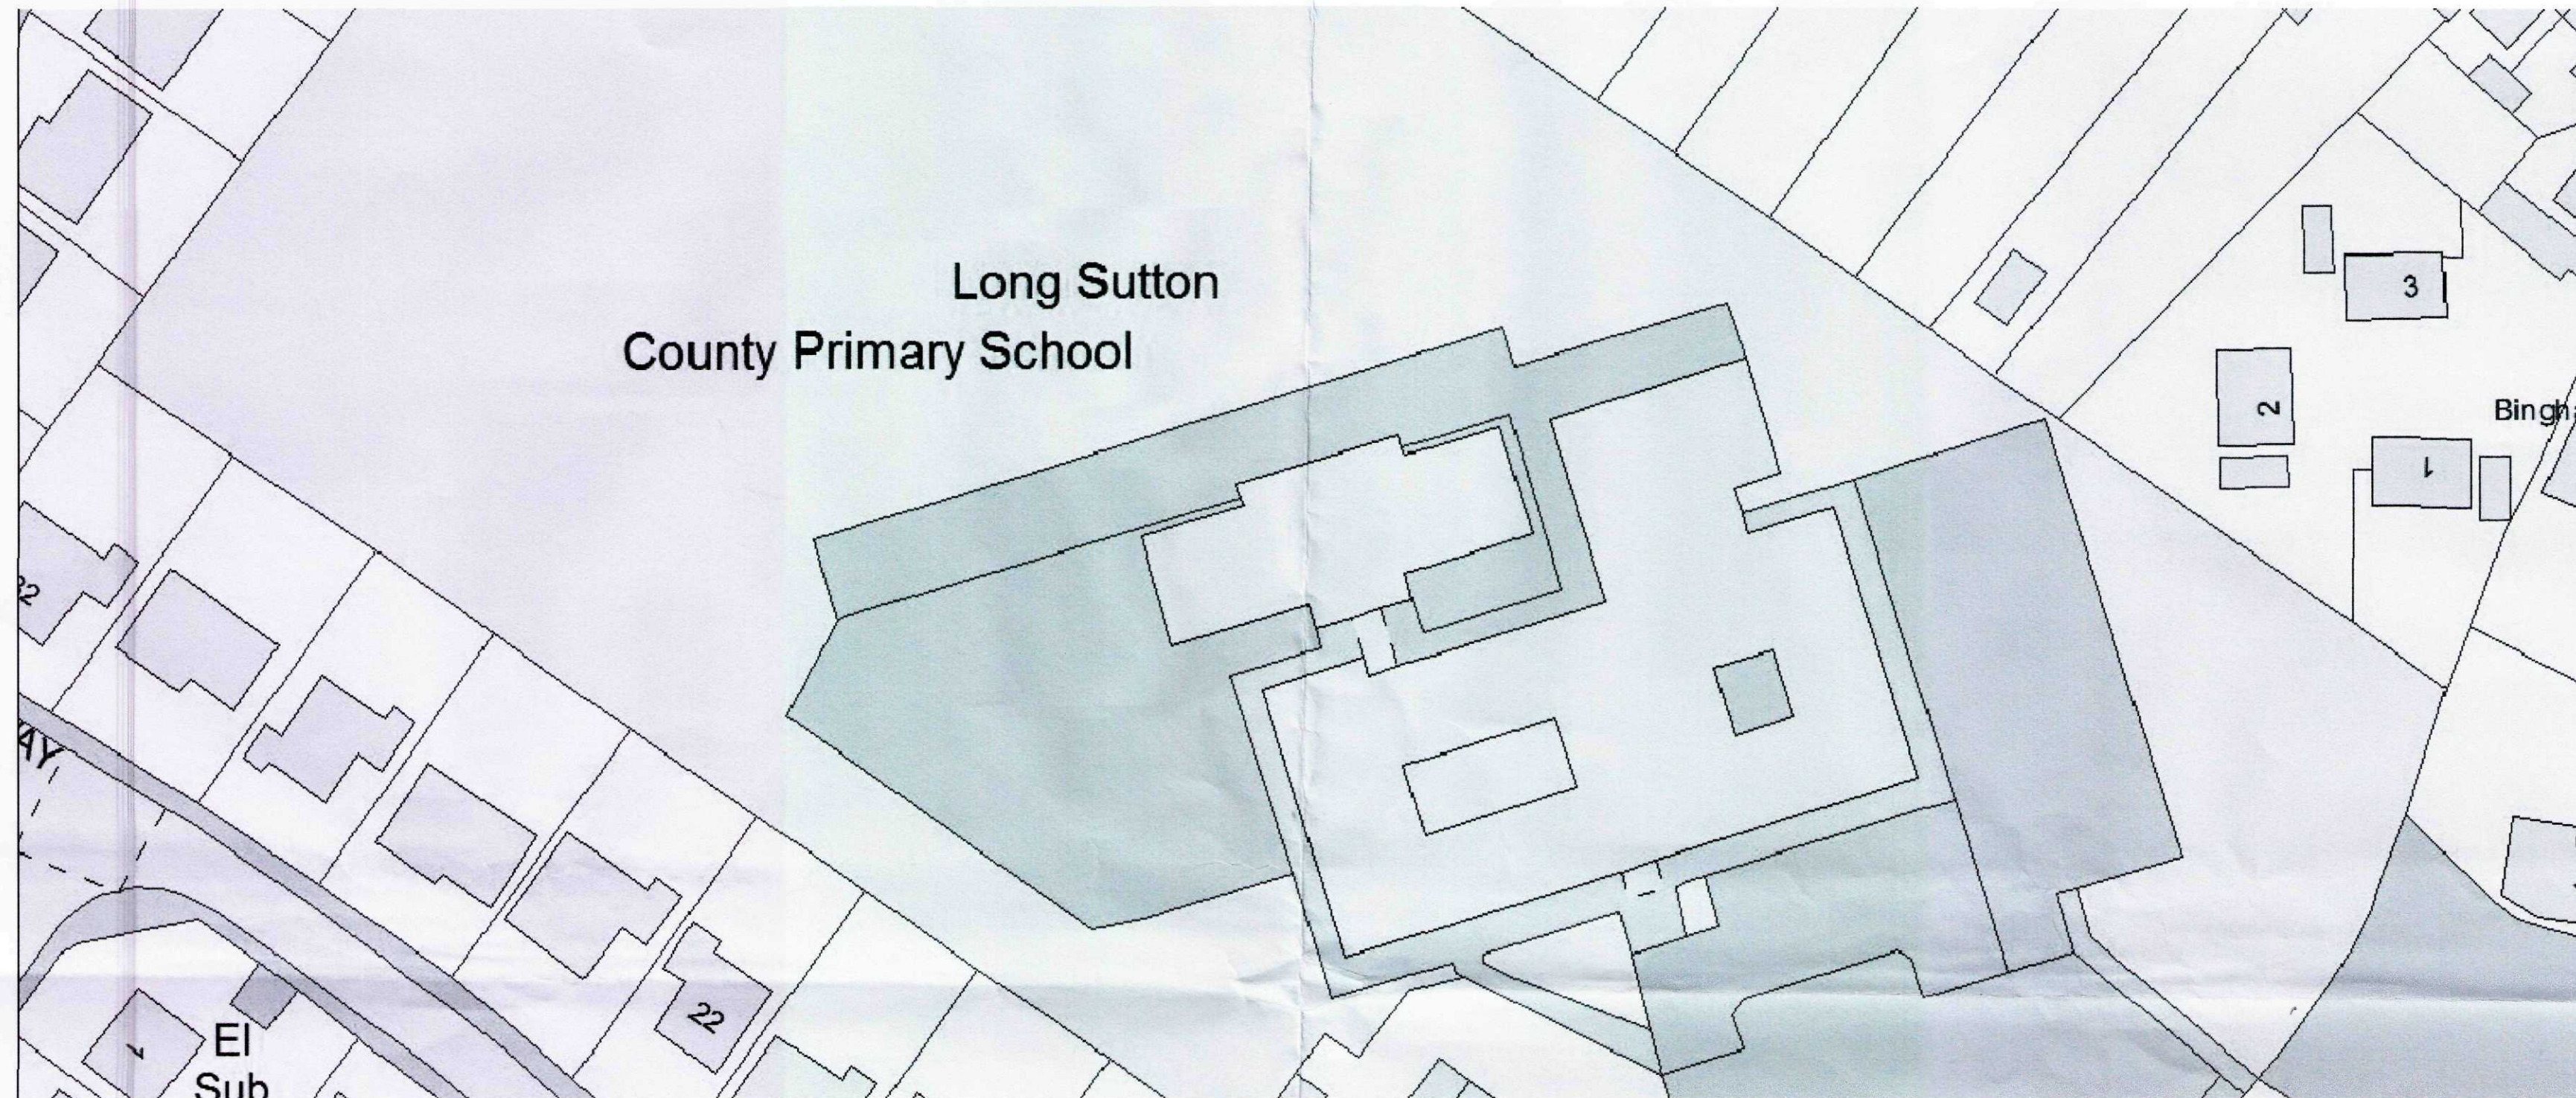

LOCATION PLAN

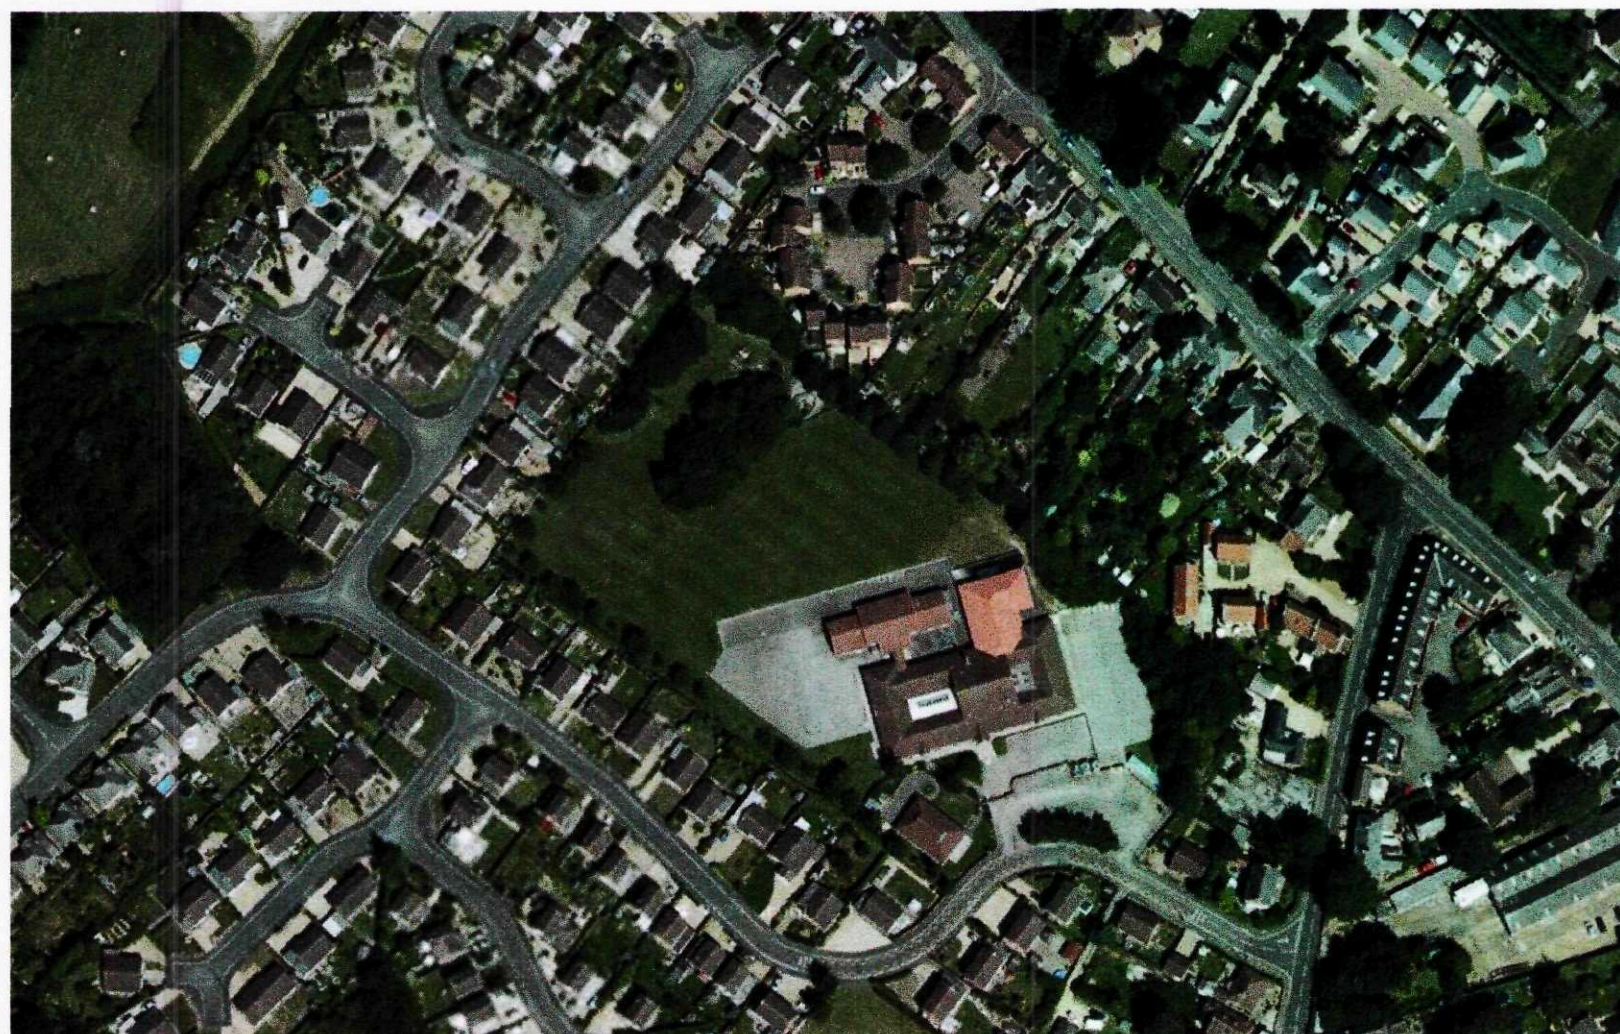


AERIAL VIEW (NTS)

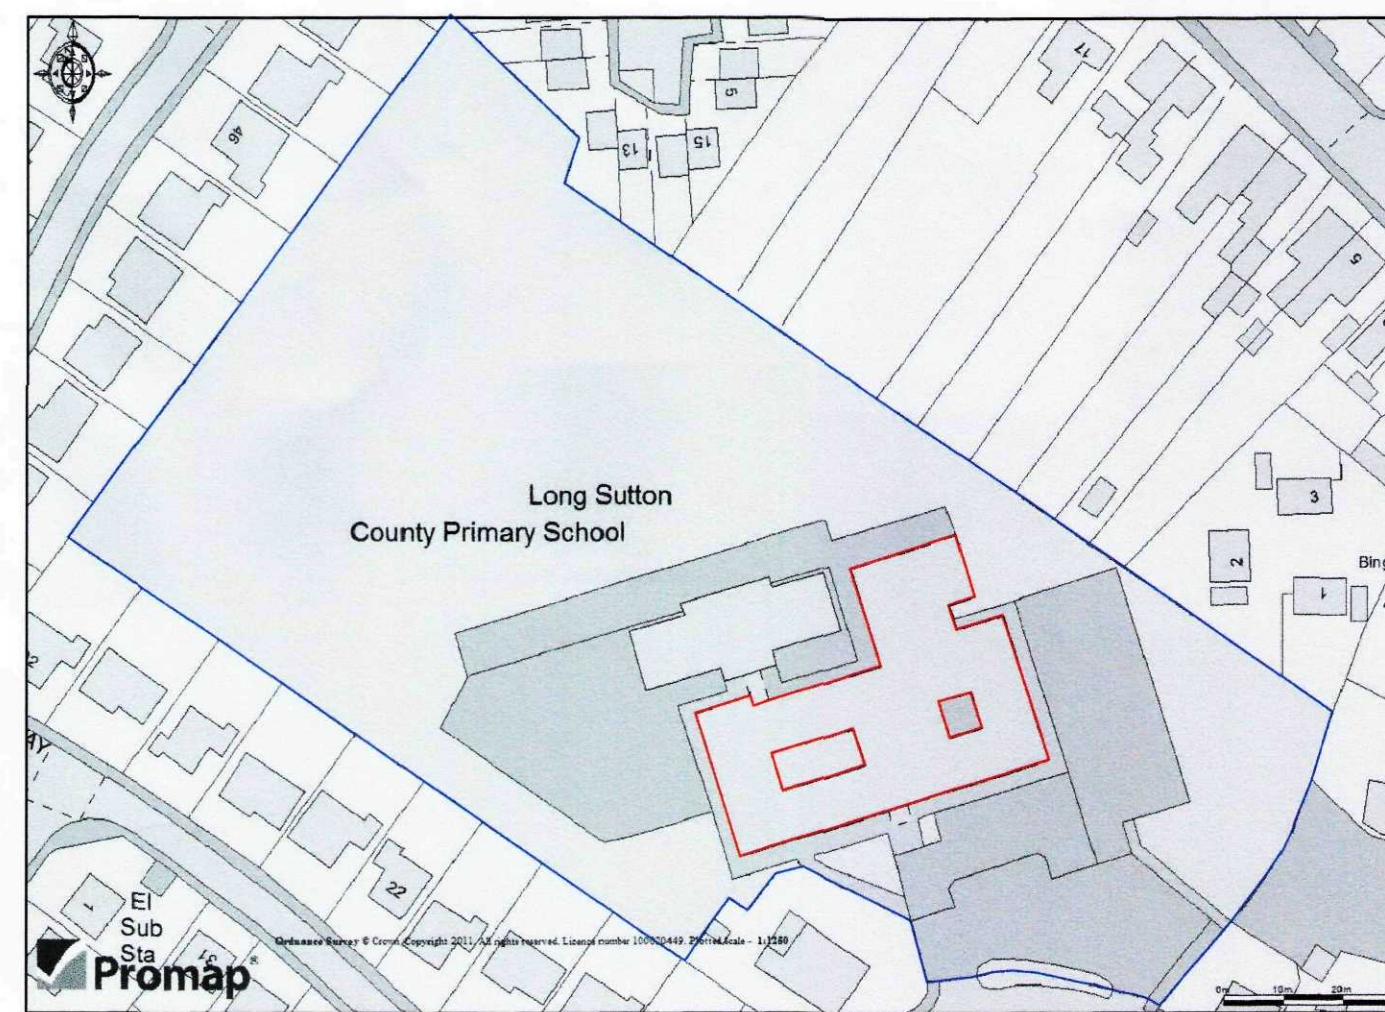


SITE PLAN

SHDC
Planning & Development
25 FEB 2011
Ref: 0149-11

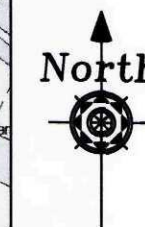


LarkEnergy	
Lark Energy Planning & Development 14/01/11	
Project: Priority Road Offices Spalding Lines	
Drawing Title: Planning Drawings Site and Location Plan	
Reference No: PV_LSLE_PL001	Scale: 1:1250 1:500
Drawing No: PV_LSLE_PL001	Date: 14/01/11
	Drawn: JLES

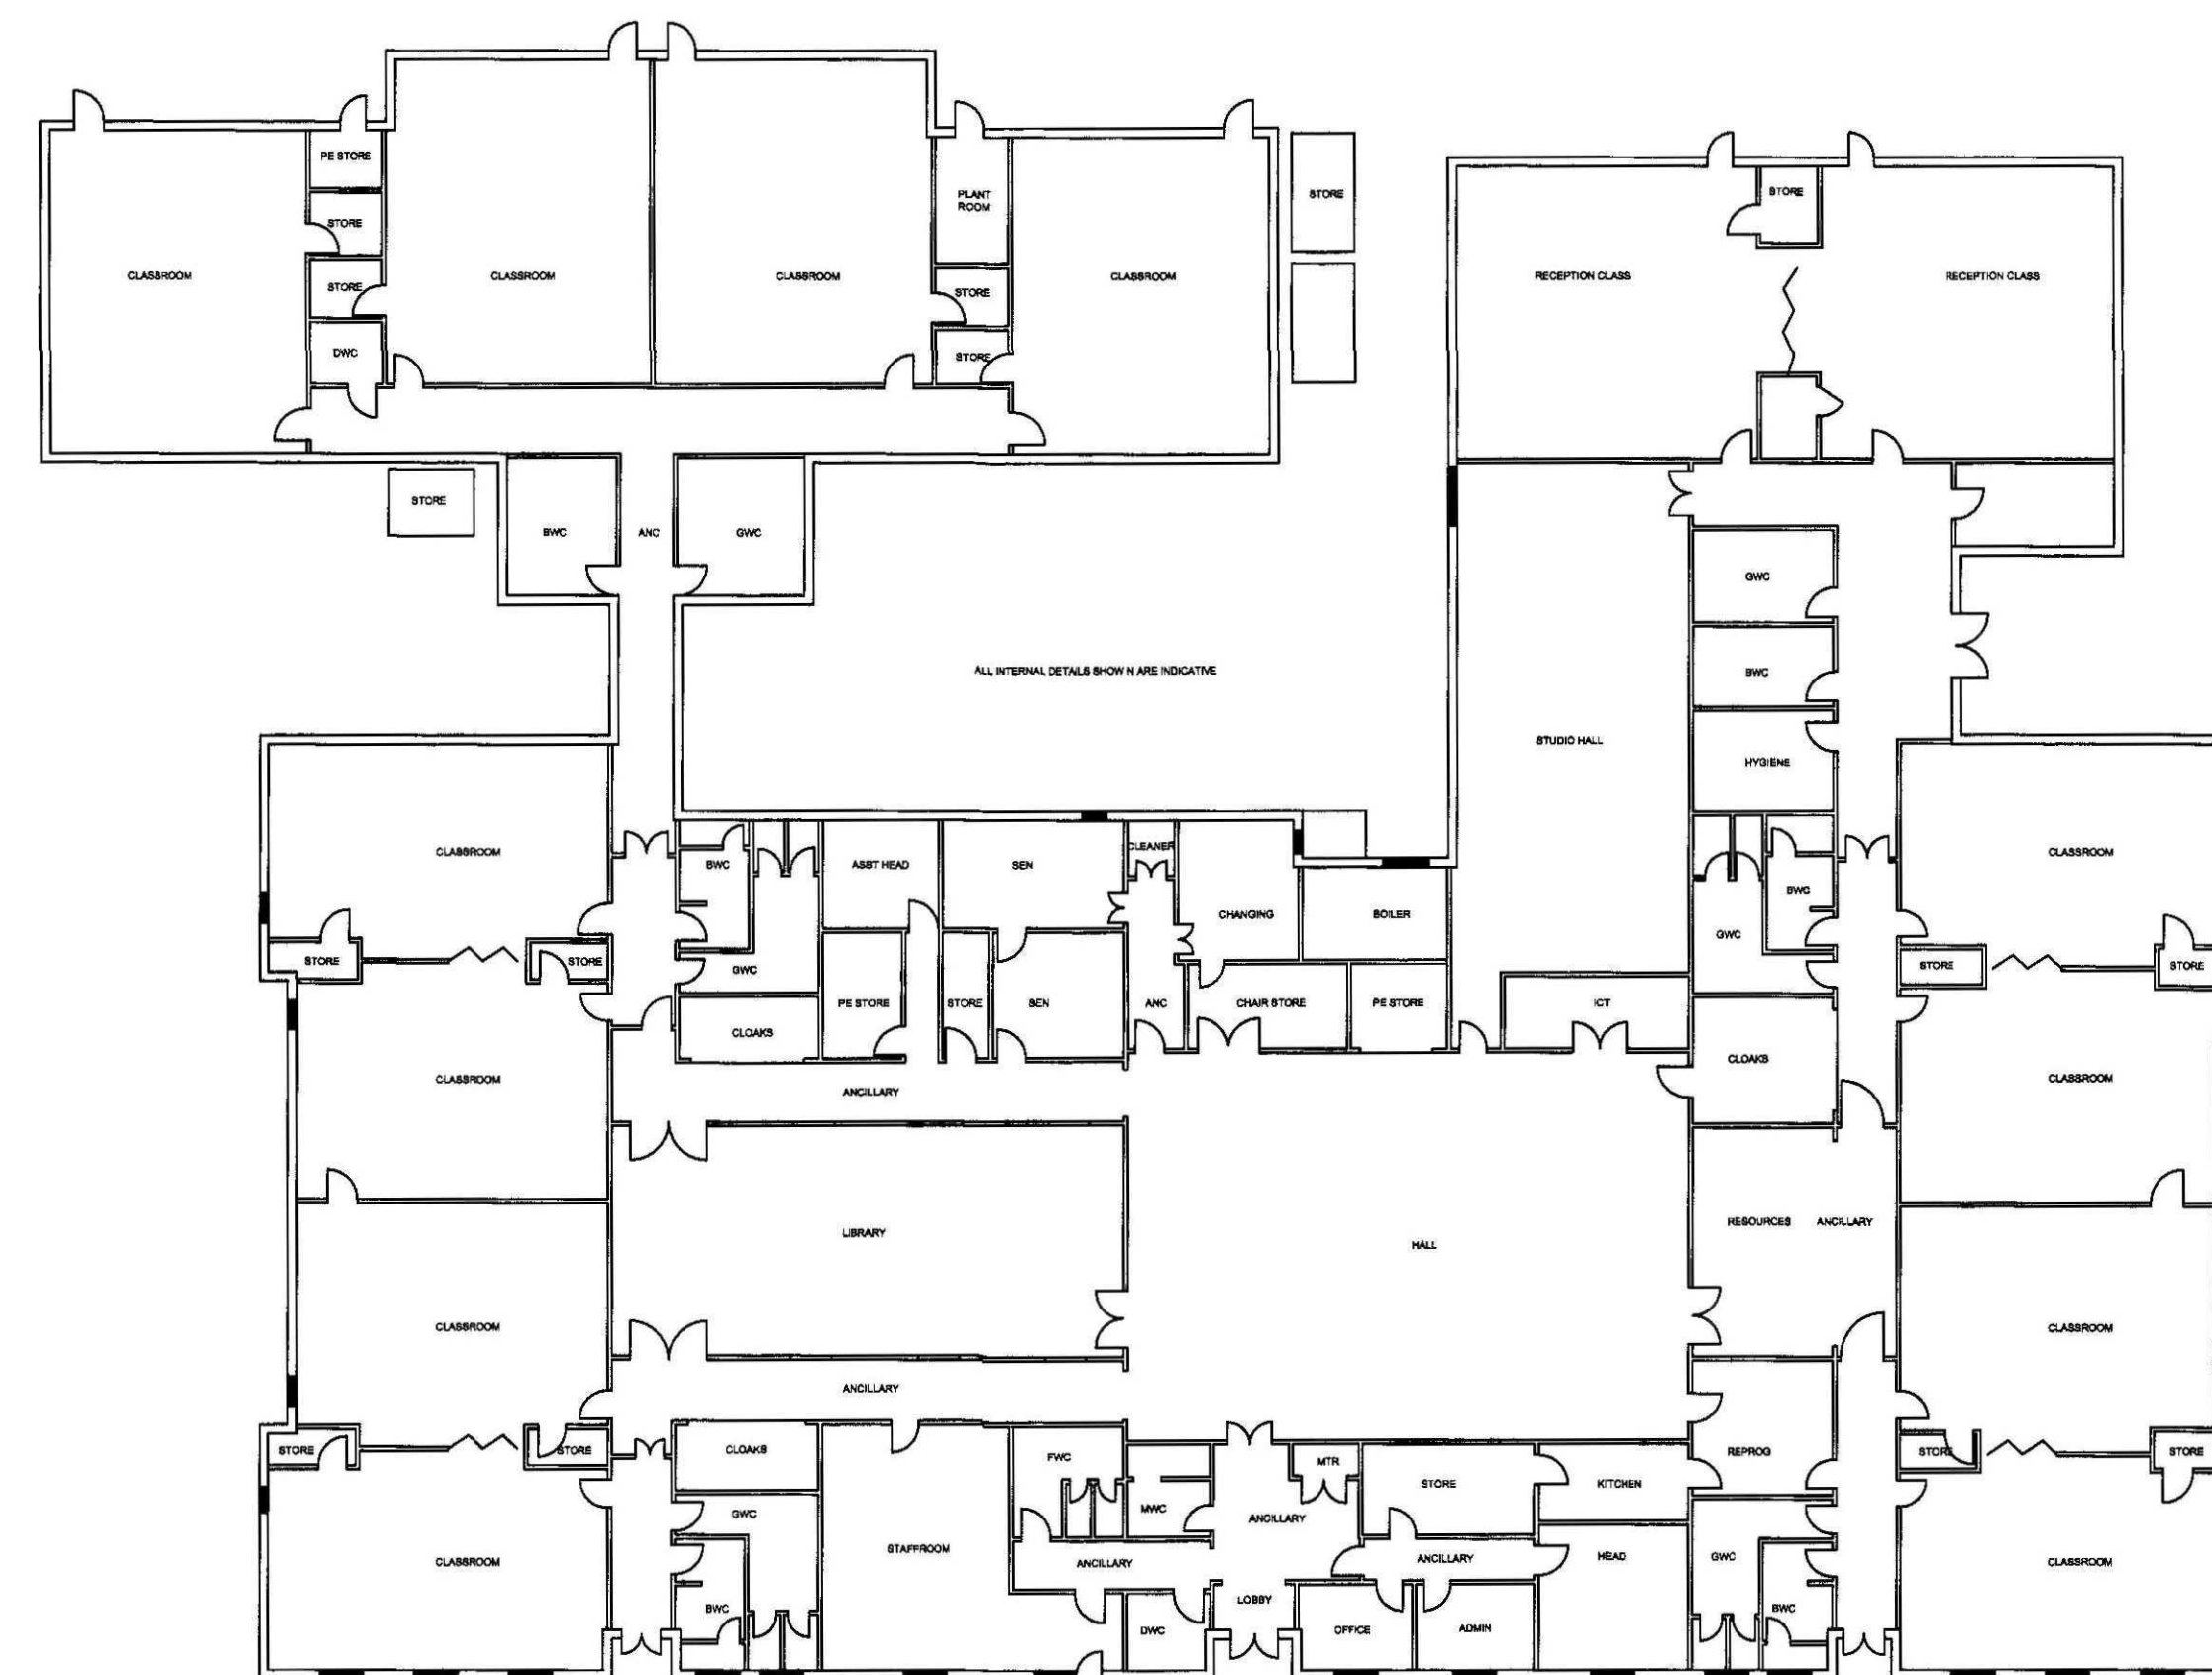

EXISTING FLOOR PLAN

SHDC
Planning & Development
25 FEB 2011
Ref: 0149-11

Project : Priory Road Offices Spalding Lincs	
Drawing Title : Planning Drawings Existing Floor Plans	
Reference No : PV_LSLE_PL002	Scale : A1 @ 1:200
Date : 14/01/11	Drawn by : JLES
Do not scale directly from this drawing. All dimensions to be brought to the attention of the above office.	

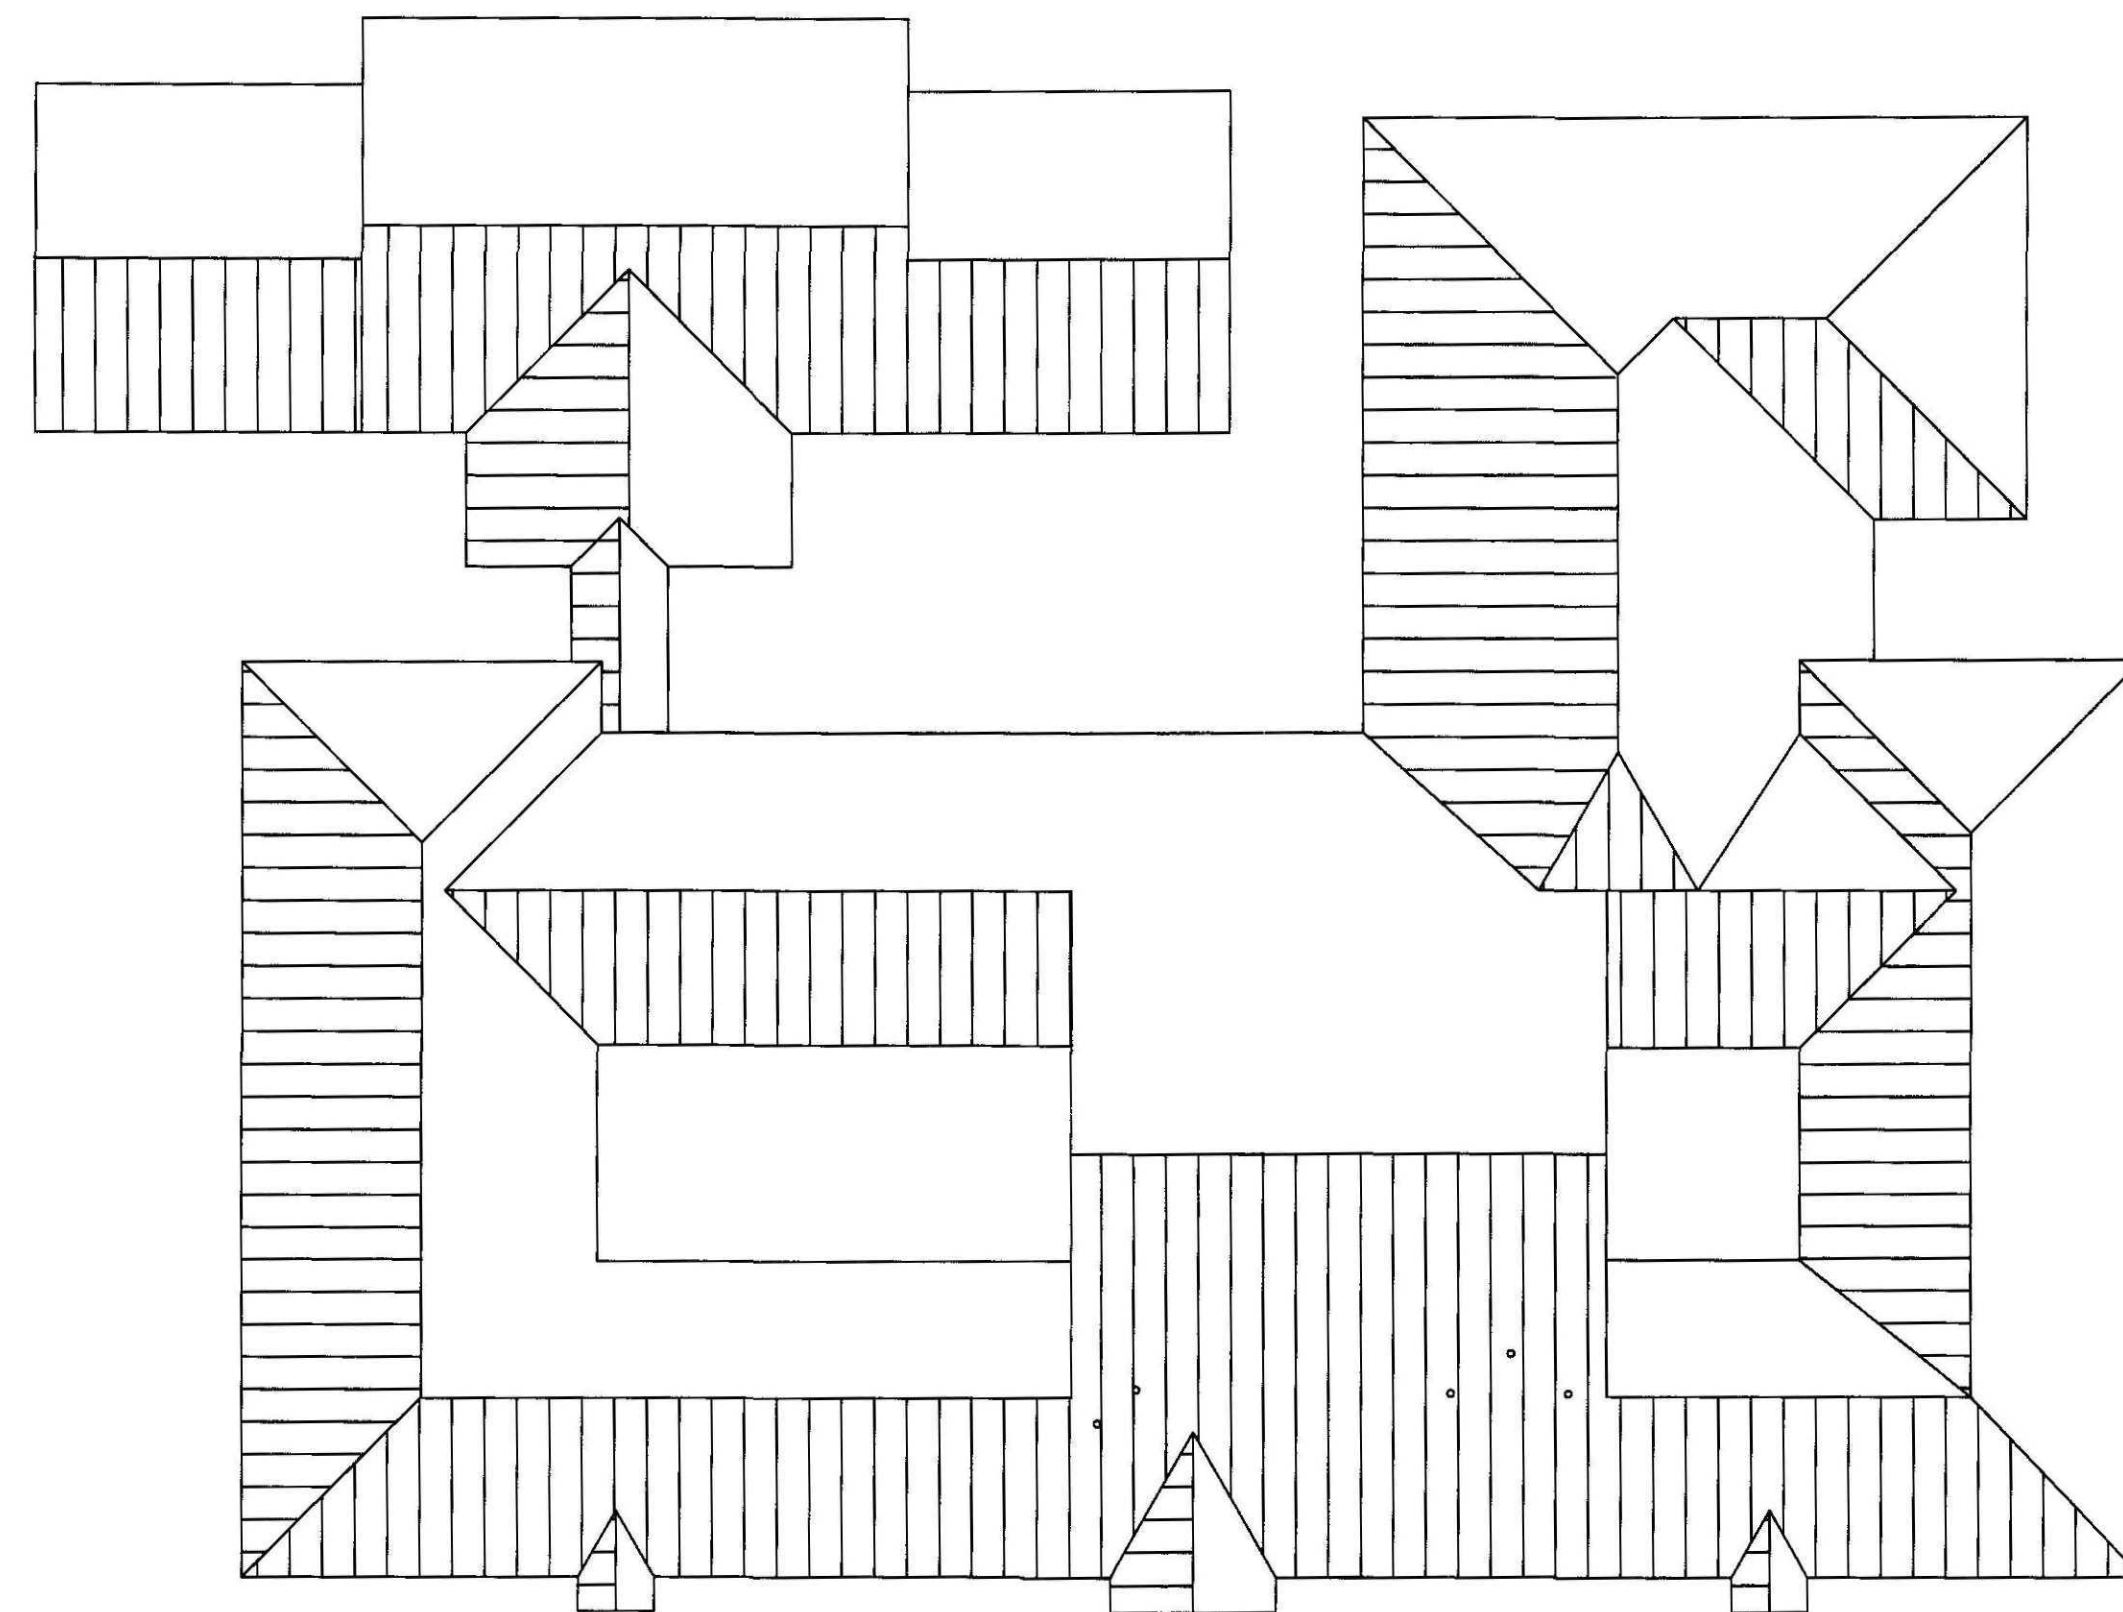


EXISTING ROOF PLAN

RD00	Development
25 FEB 2011	
0149-11	


 Larkh Group Building Services 14/01/11 14/01/11	
Project : Priory Road Offices Spalding Lines	
Drawing Title : Planning Drawings Existing Roof Plan	
Reference No : PV_LSLE_PL003	Scales : A1 @ 1:100 Date : 14/01/11 Drawn : JLES
Do not scale directly from this drawing. All discrepancies to be brought to the attention of the design office.	



EXISTING SOUTH SOUTH-EAST ELEVATION

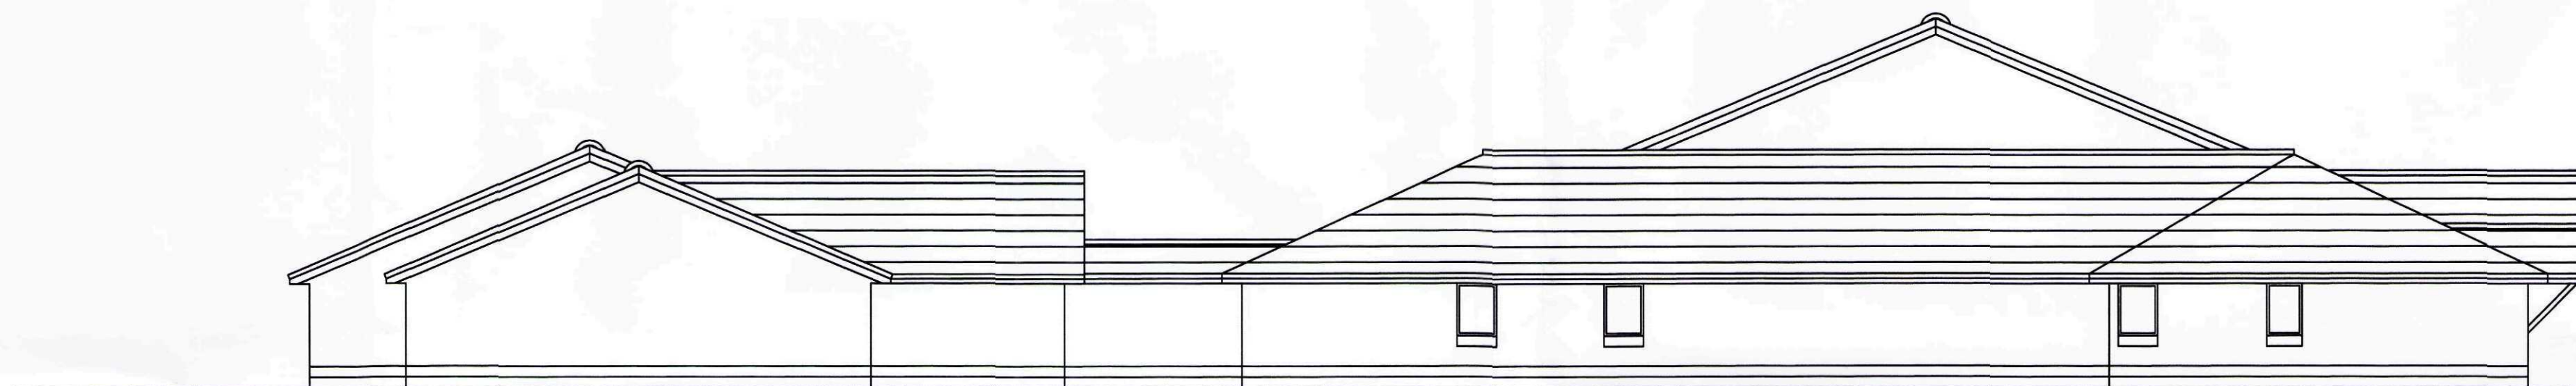

EXISTING SOUTH-WEST ELEVATION

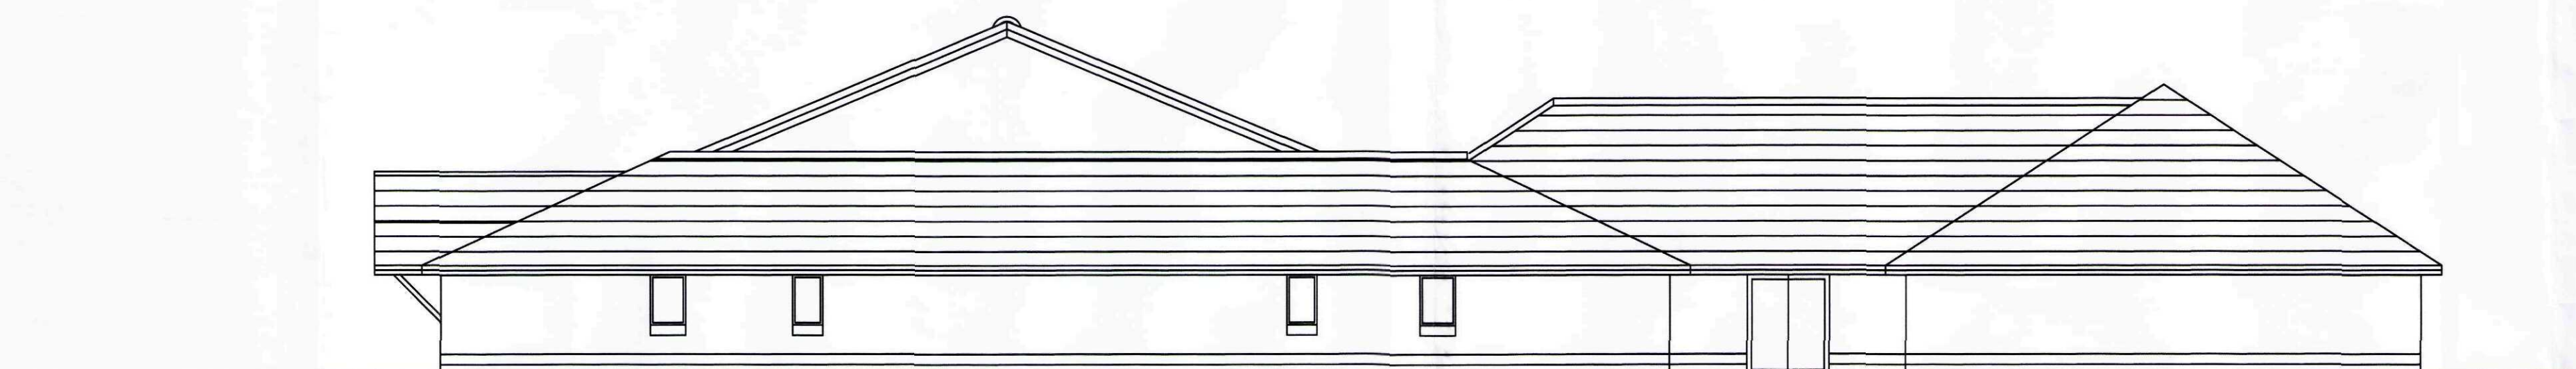

EXISTING NORTH-EAST ELEVATION



ALL OTHER ELEVATIONS AS EXISTING

3HDC	
Planning & Development	
25 FEB 2011	
Ref: 0149-11	

LarkEnergy	
Lark Energy Lark Energy Lark Energy Lark Energy Lark Energy	
Tel: 01773 88 888 Fax: 01773 88 888	
Lark Energy is a trading name of Lark Energy Group Limited	
Project: Priory Road Offices Spalding Lincs	
Drawing Title: Planning Drawings Existing Elevations	
Reference No: PV_LSLE_PL004	Scaled: A1 @ 1:100 Date: 14/01/11 Drawn: JLES
Do not scale directly from this drawing. All discrepancies to be brought to the attention of the above office.	




SHDC
Planning & Development
25 FEB 2011
Ref: 0149-11


*****	*****							06	08
Date :	Description :								
R	E	V	I	S	T	O	N	S	
Lark Energy 10000 Highway 7 North Suite 200 Richmond, BC V6V 1K9 Tel: 604-276-8866 sales@larkenergy.ca www.larkenergy.ca									
Project : Priority Road Offices Spalding Lincs									
Drawing Title : Planning Drawings Proposed Roof Plan									
Reference No. :		Scale : A1 @ 1:100							
Drawing No. :		Date Y: 14/01/11							
PV_LSLE_PLO05		Drawn: JLES							
Do not scale directly from this drawing. At discrepancy to be brought to the attention of the above office.									



PROPOSED SOUTH SOUTH-EAST ELEVATION

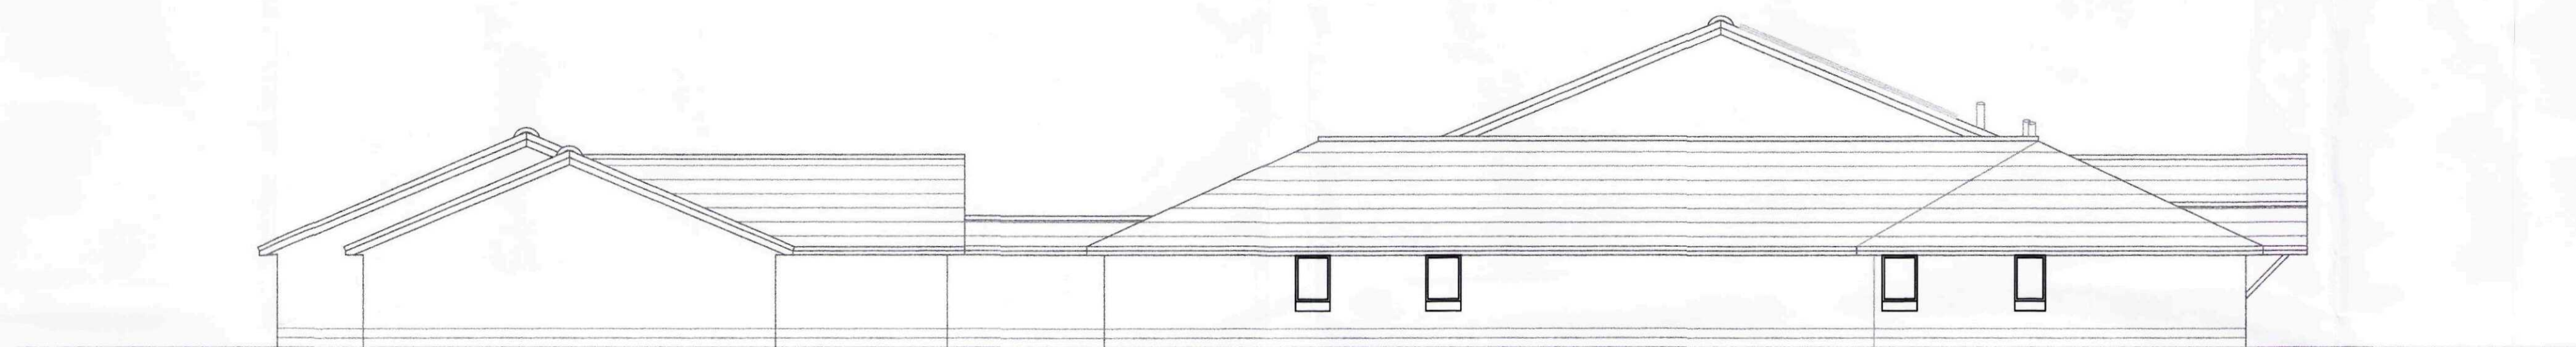

PROPOSED SOUTH-WEST ELEVATION

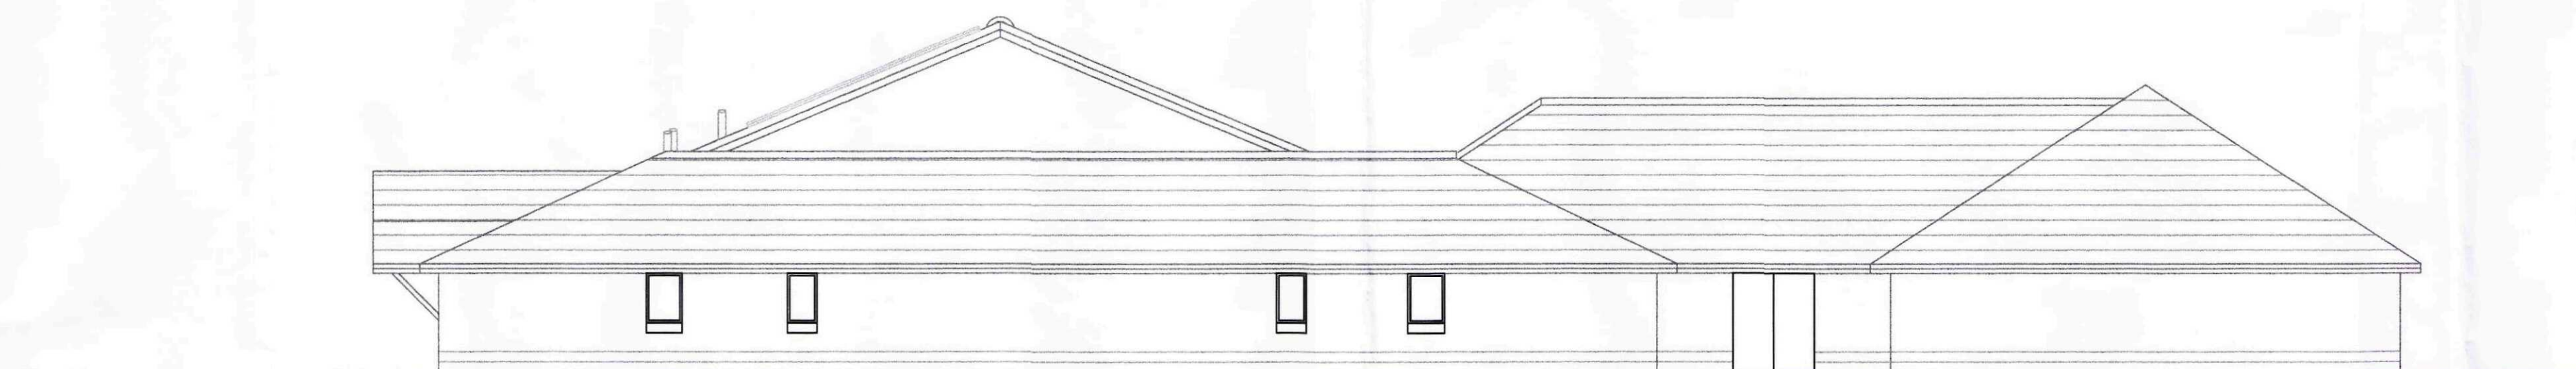

PROPOSED NORTH-EAST ELEVATION



ELEVATIONS AS PROPOSED

SHDC
Planning & Development
25 FEB 2011
Ref: 0149-11

Date	Description	By	Rev

Project Priory Road Offices Spalding Lines	
Drawing Title Planning Drawings Proposed Elevations	
Reference No PV_LSLE_PL006	Scales A1 @ 1:100
Drawing No PV_LSLE_PL006	Date 14/01/11
Drawn JLES	
Do not scale directly from this drawing. All discrepancies to be brought to the attention of the design office.	