



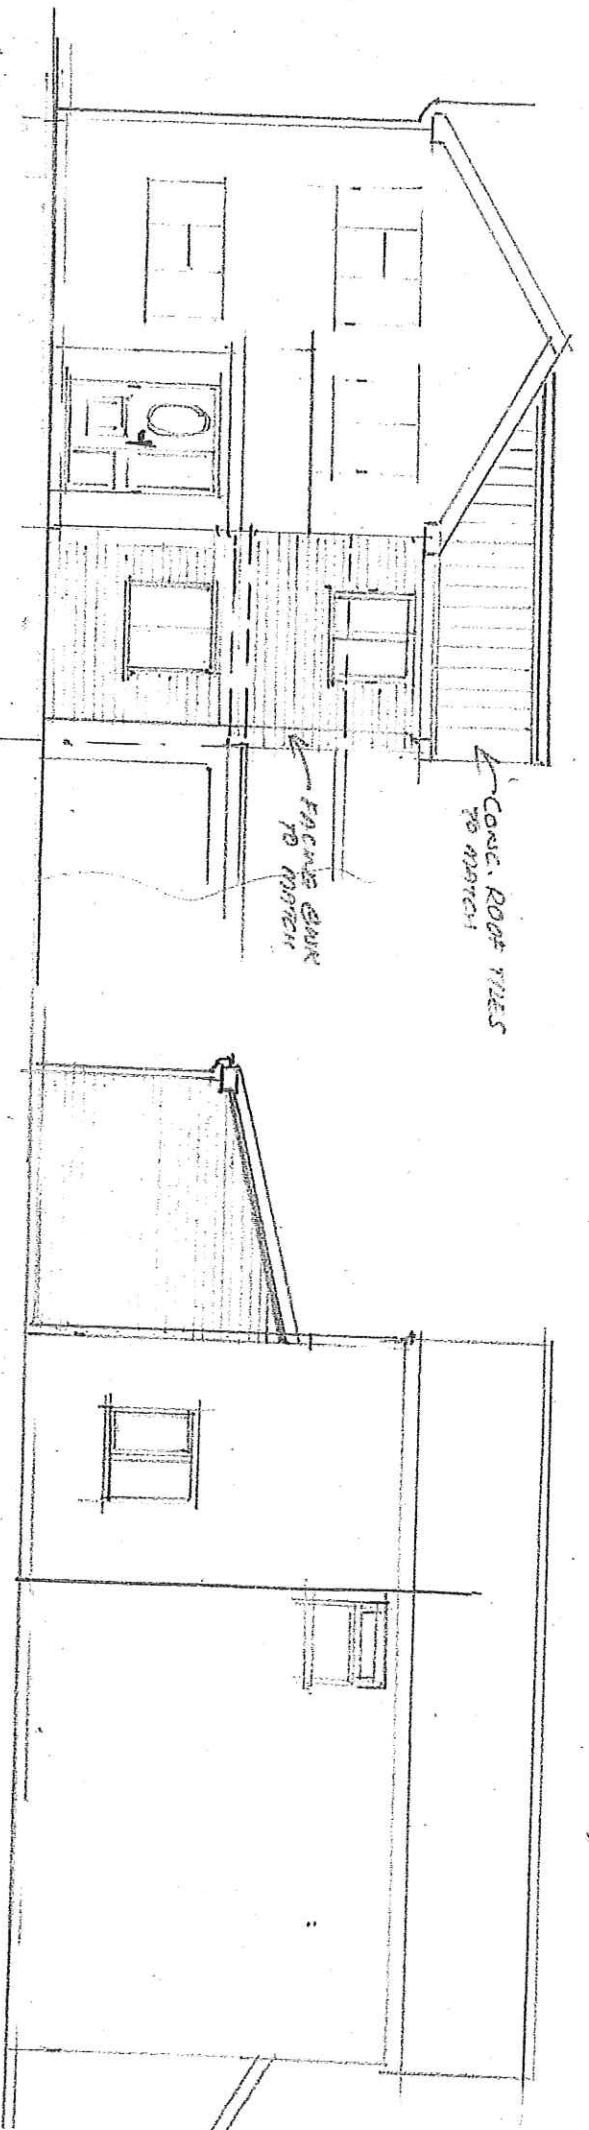


FRONT ELEVATION

SIDE ELEVATION

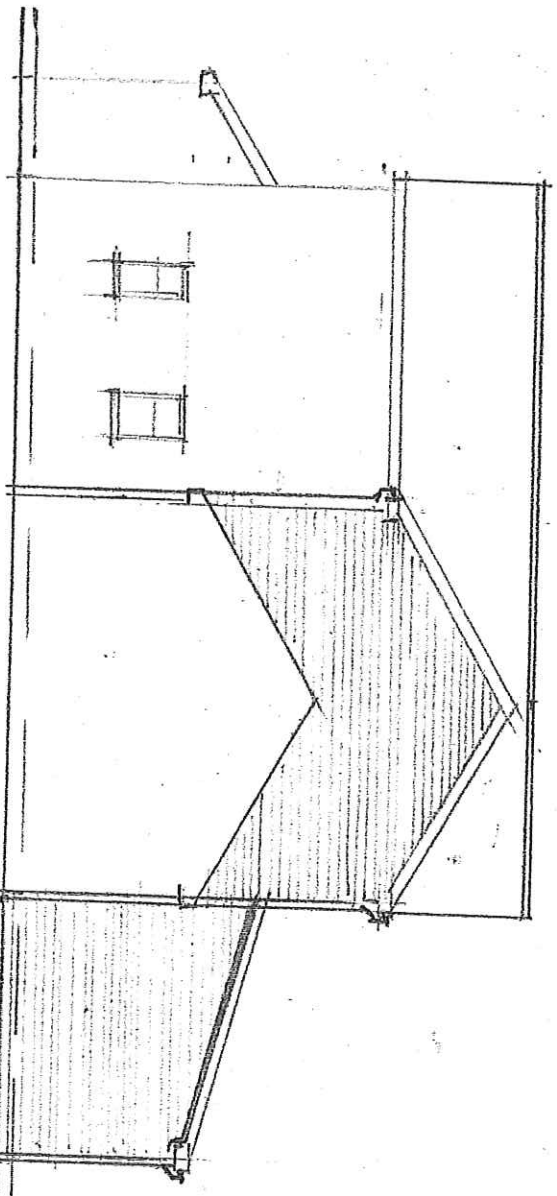

SIDE ELEVATION

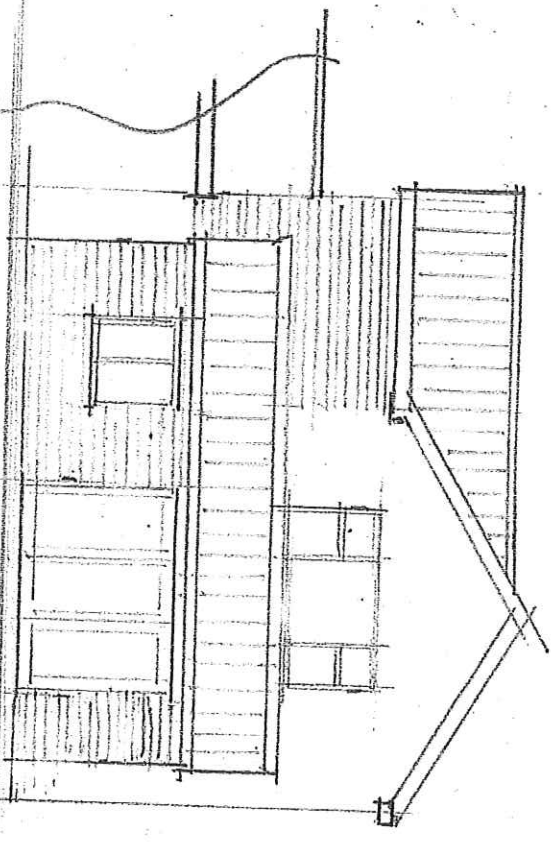

REAR ELEVATION

SCALE 1:100