


dry fence.

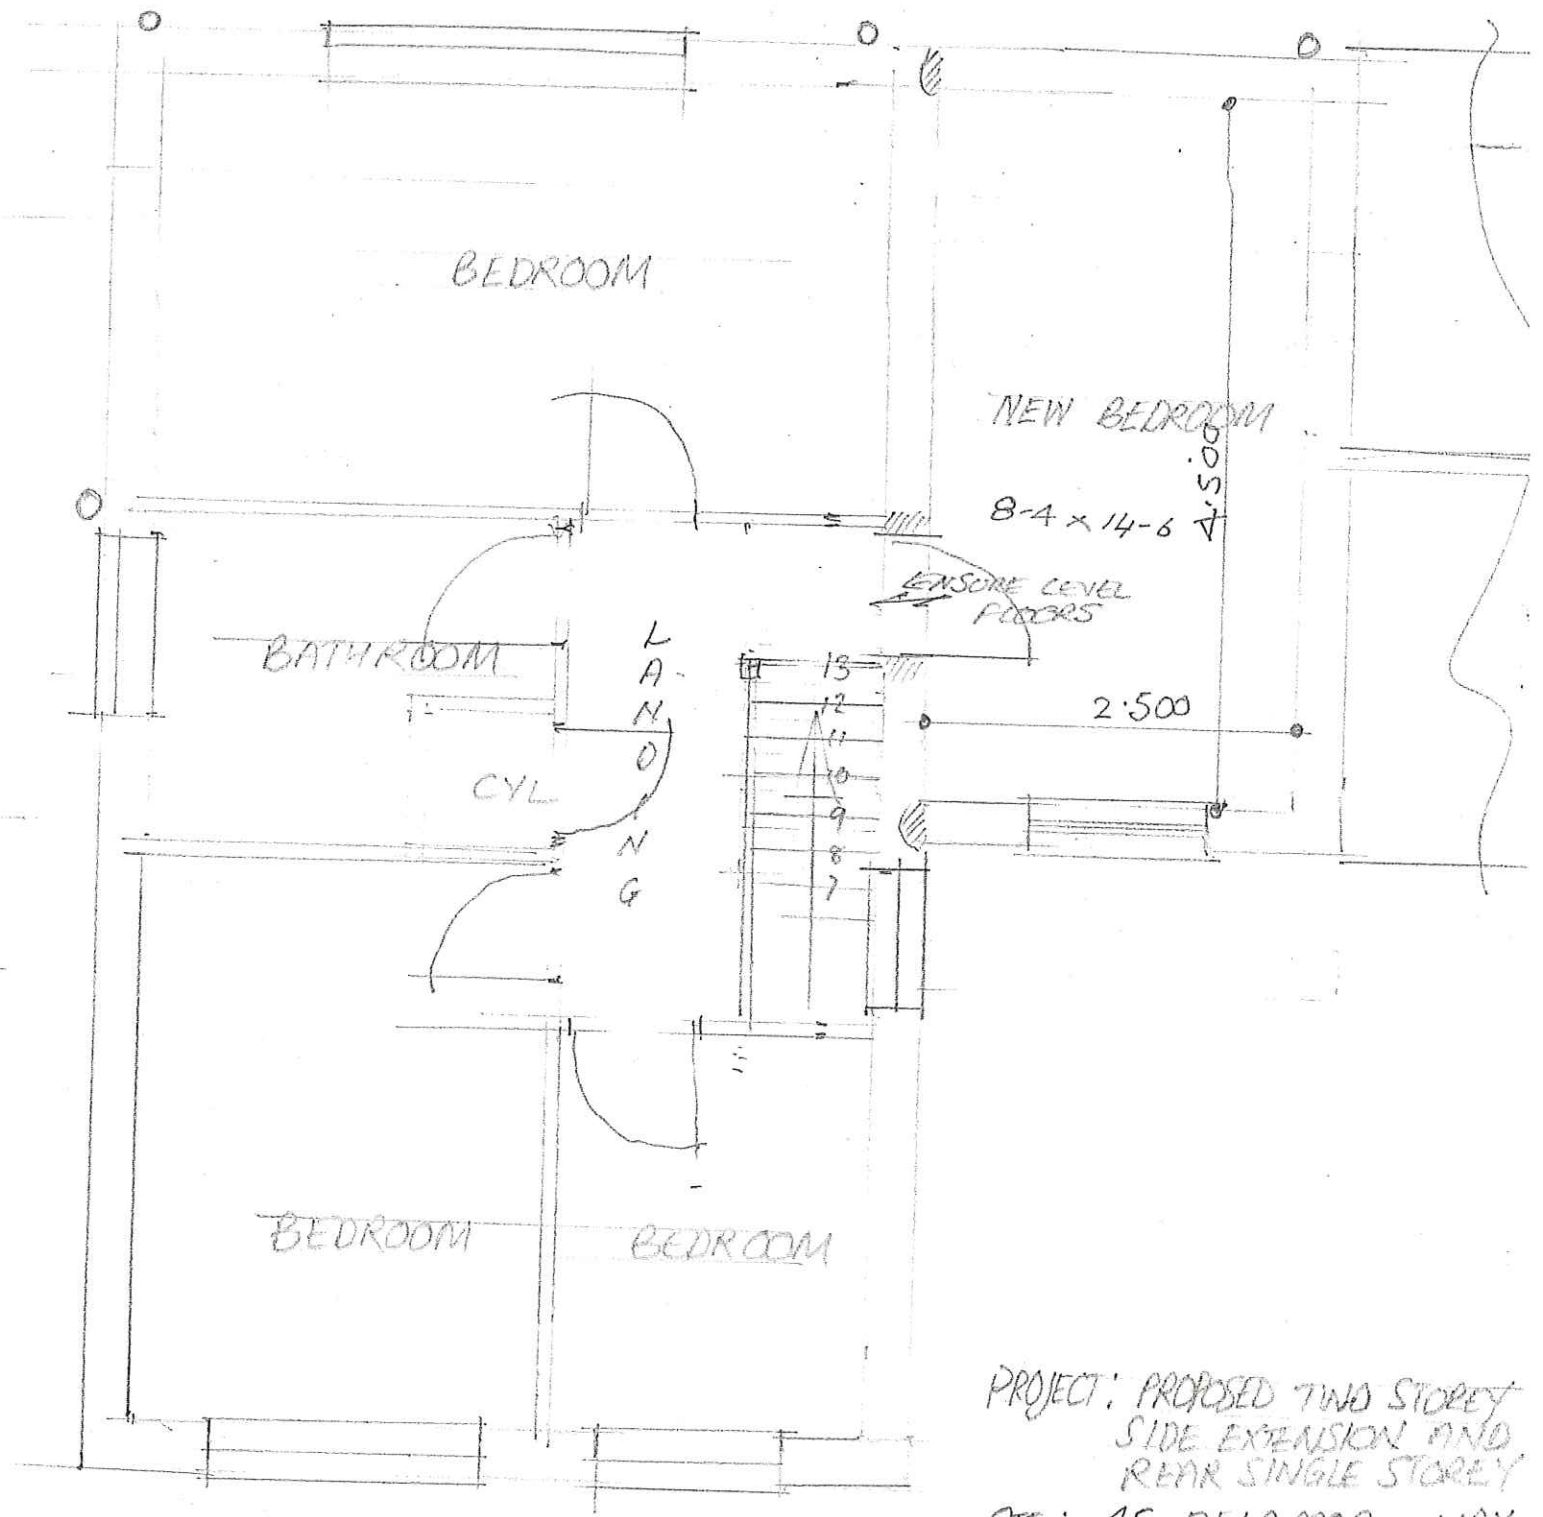

FIRST FLOOR PLAN (EXIST/PROPOSED) SCALE 1:50

PROJECT: PROPOSED TWO STOREY
SIDE EXTENSION AND
REAR SINGLE STOREY
SITE: 45 DELAMORE WAY
LONG SUTTON, Lincs
CLIENTS: MR & MRS J. PROOKS

DRAW NO: 02/HOOKS/20