



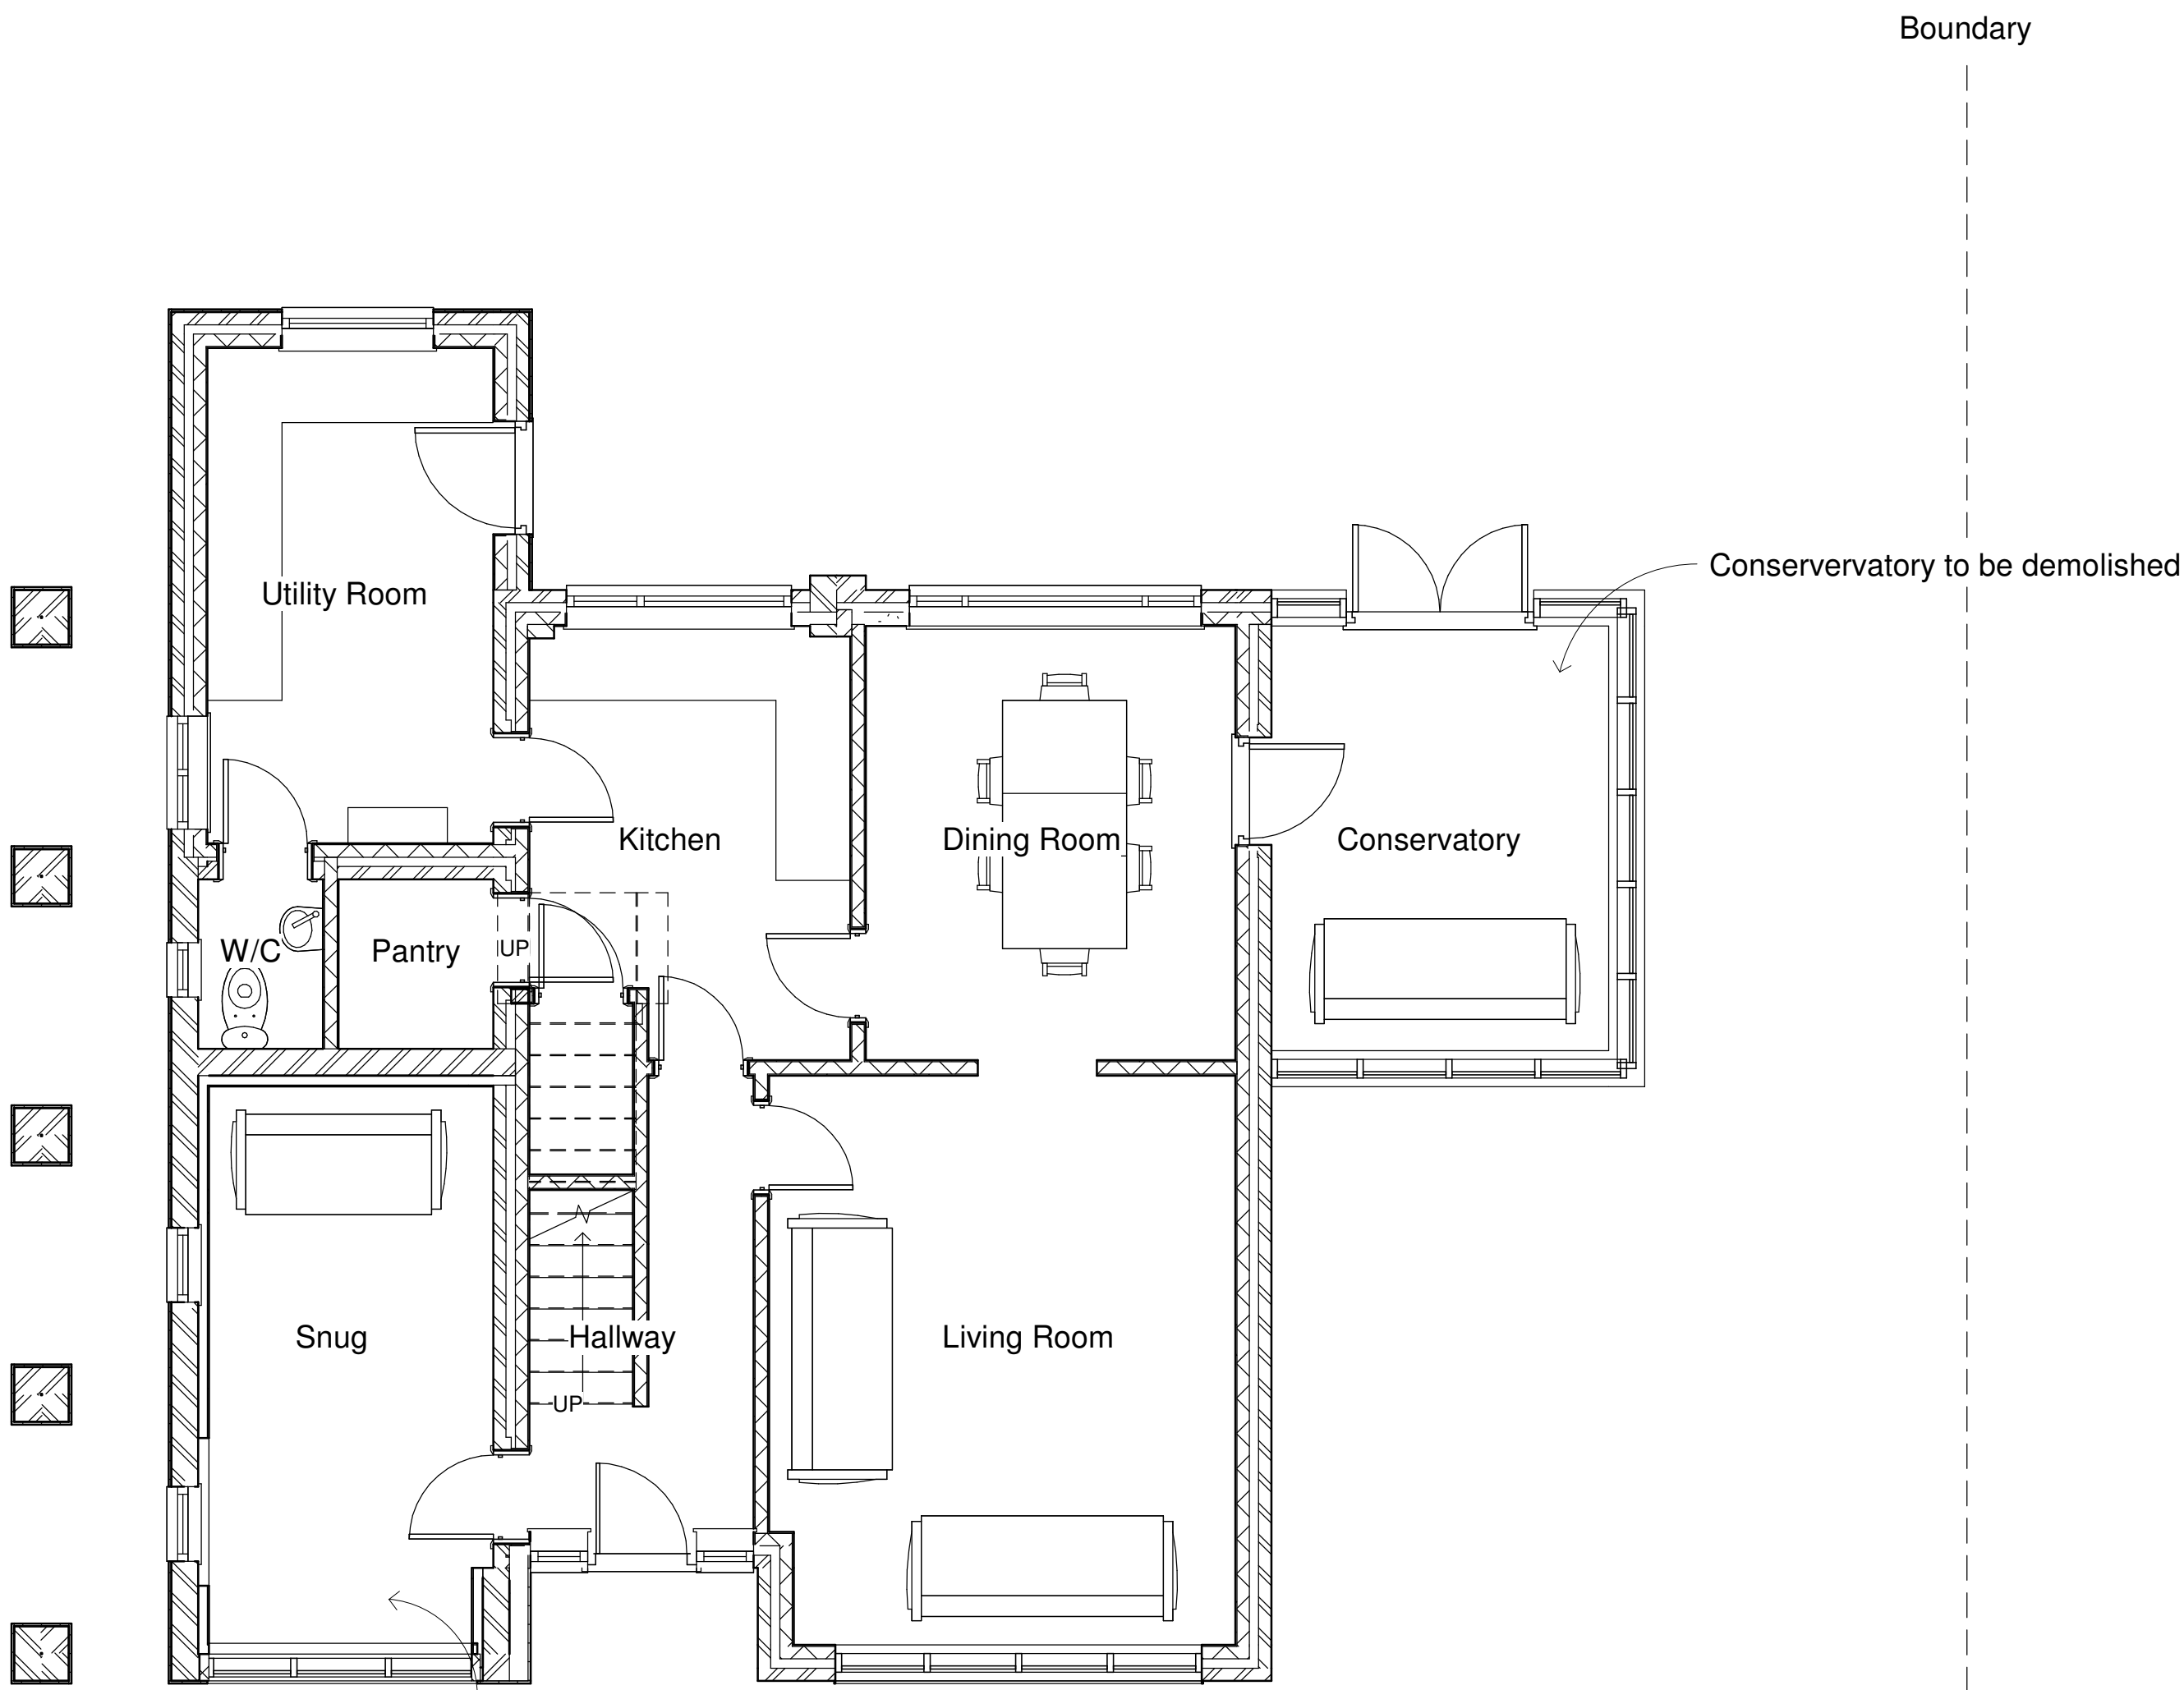

Existing ground Floor Plan
1 : 50

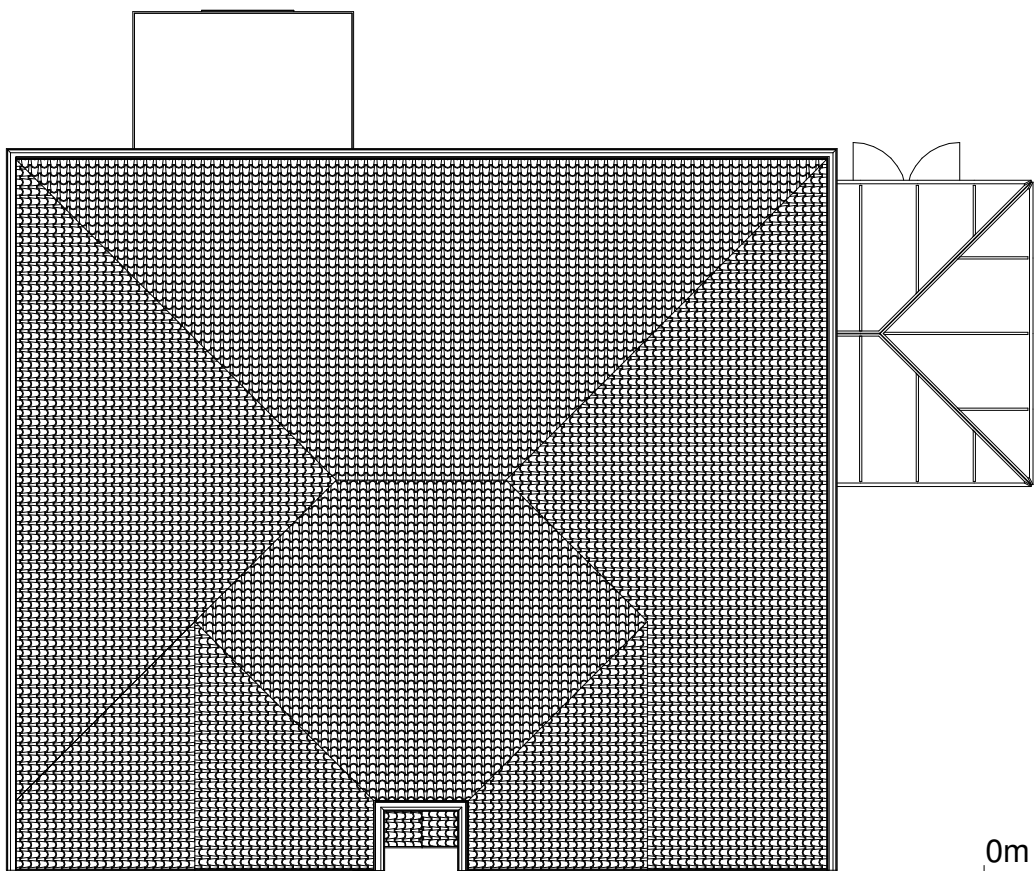


Proposed Roof Plan
1 : 100




VISUAL SCALE 1:50 @ A1




Existing Front Elevation
1 : 100

 

VISUAL SCALE 1:100 @ A1

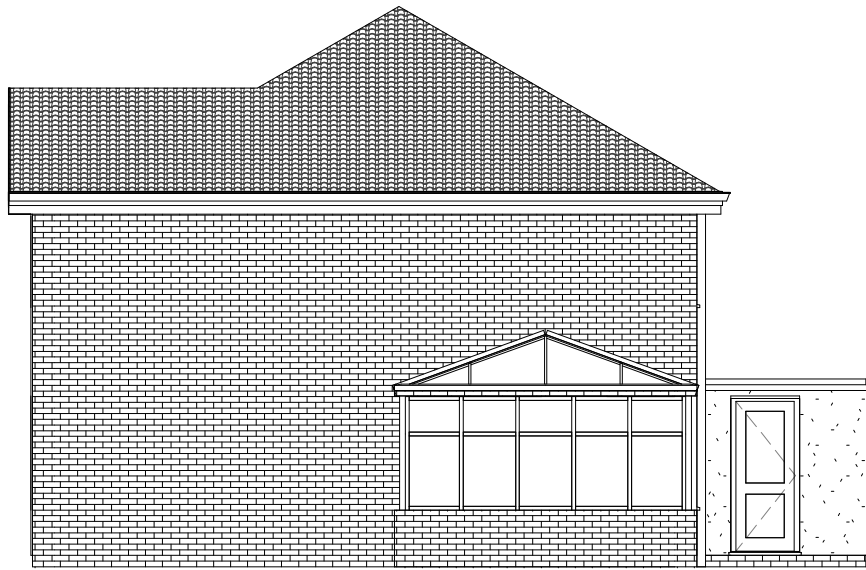

Existing Side Elevation 1
1 : 100

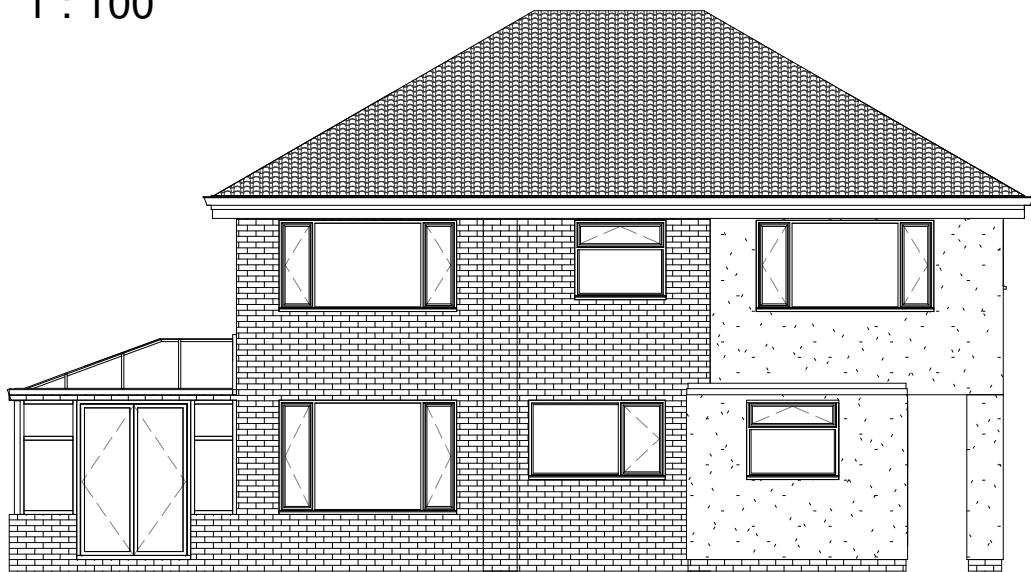

Existing Rear Elevation
1 : 100

Rev	Description	Date

RICHARDS
DESIGN AND BUILD LIMITED

RUALEN, MILL GREEN ROAD,
PINCHBECK, SPALDING PE11 3PU
01775 722083

PROJECT

Proposed Garage

CLIENT

Mr and Mrs Perks
Dunsmere, Daniels Gate,
Long Sutton, Spalding
PE12 9DT

DRAWING

Existing Ground Floor Plan
Existing Elevations

DRAWING NUMBER:
RDB/19/1131/01 PG

DATE:
Jan 2020

DRAWN BY:
RW

SCALE (@ A1):
As indicated

COPIES OF THESE DRAWINGS MUST NOT BE TAKEN, TRACED OR ALTERED FOR ANY PURPOSE OTHER THAN THAT FOR WHICH THEY ARE ISSUED WITHOUT WRITTEN PERMISSION OF RICHARDS DESIGN AND BUILD LIMITED. THESE SERVICES ARE PRODUCED ONLY FOR THE PURPOSE OF OBTAINING PLANNING OR BUILDING REGULATIONS APPROVAL AND DO NOT CONTAIN A FULL SPECIFICATION FOR THE PROPOSED WORK AND MUST NOT BE USED AS A CONTRACT DOCUMENT ALONE.

THE PROPOSED WORK WILL NOT BE SUPERVISED OR INSPECTED BY RICHARDS DESIGN AND BUILD LIMITED (unless agreed otherwise in writing by the client). THEREFORE IT IS THE CLIENT OR THEIR APPOINTED BUILDING CONTRACTOR'S RESPONSIBILITY TO CONTROL WORKMANSHIP, MATERIALS AND SPECIFICATION AND ANY VARIATIONS TO THE CONTRACT. IT IS NEITHER PRACTICAL OR REASONABLE TO SHOW ALL THE RELEVANT MATTERS ON THE DRAWINGS. THE FACT THAT MATTERS ARE NOT MENTIONED DOES NOT ALEVIATE THE BUILDING CONTRACTOR FROM RESPONSIBILITIES OF NON-COMPLIANCE IN CARRYING OUT THE WORK. ALL WORKS AND MATERIALS TO BE FITTED AND INSTALLED TO THE MANUFACTURERS INSTRUCTIONS AND COMPLY WITH THE MANUALS AND APPROVED DOCUMENTS OF THE BUILDING REGULATIONS AND CURRENT NBS TECHNICAL REQUIREMENTS CODES OF PRACTICE, BRITISH STANDARDS OR EUROPEAN CODES. ALL MEASUREMENTS ON THIS DRAWING ARE NOT TO BE SCALED FOR CONSTRUCTION ORDERING PURPOSES. ALL DIMENSIONS FOR SETTING OUT OF THE WORKS AS SHOWN ON THE DRAWING TO BE CHECKED BY THE BUILDING CONTRACTOR PRIOR TO THE COMMENCEMENT OF WORK AND ANY DISCREPANCIES REPORTED IMMEDIATELY. WHERE APPLICABLE DIMENSIONS SHOWN ARE EITHER THE OUTSIDE OR INSIDE OF WALL OR BROWSE AND NOT FINISHED PLASTER. IT IS RECOMMENDED THAT A SITE SURVEY IS UNDERTAKEN PRIOR TO COMMENCEMENT OF WORKS. THE ACTUAL POSITIONING OF APPARATUS MUST BE ESTABLISHED BY THE BUILDING CONTRACTOR PRIOR TO COMMENCEMENT OF WORK AND REPORTED TO SUIT THE INDIVIDUAL SERVICE SUPPLIES INSTALLATION.

RECOMMENDATIONS:
RICHARDS DESIGN AND BUILD WILL NOT SHARE ANY CONFIDENTIAL INFORMATION WITH OTHER PARTIES WITHOUT YOUR CONSENT. FOR A COPY OF OUR PRIVACY POLICY PLEASE CONTACT: INFO@RICHARDSARCHITECTURAL.CO.UK

HEALTH & SAFETY
The client is to ensure that the appointed contractor is familiar with and complies with Health & Safety for Building Sites and Work Places.