




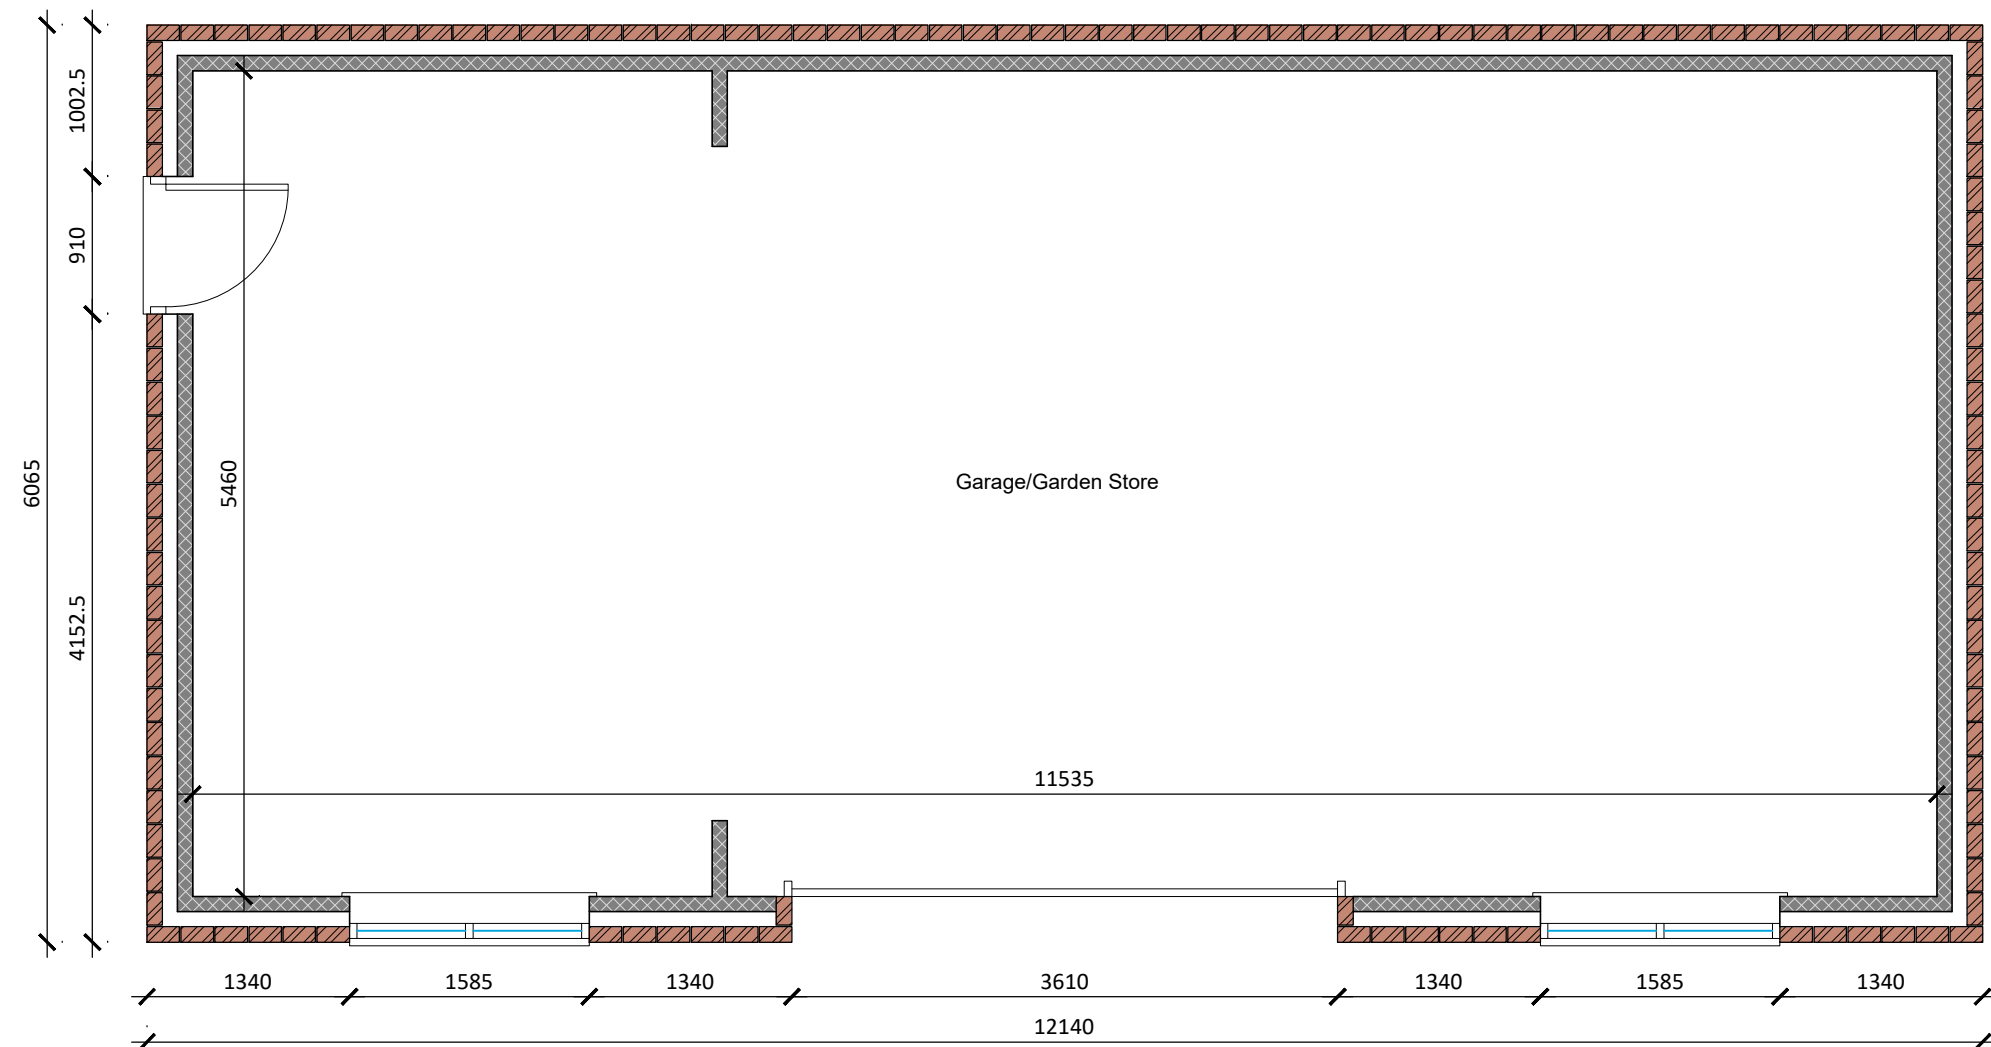


Proposed Garage Floor Plan
Scale 1:50

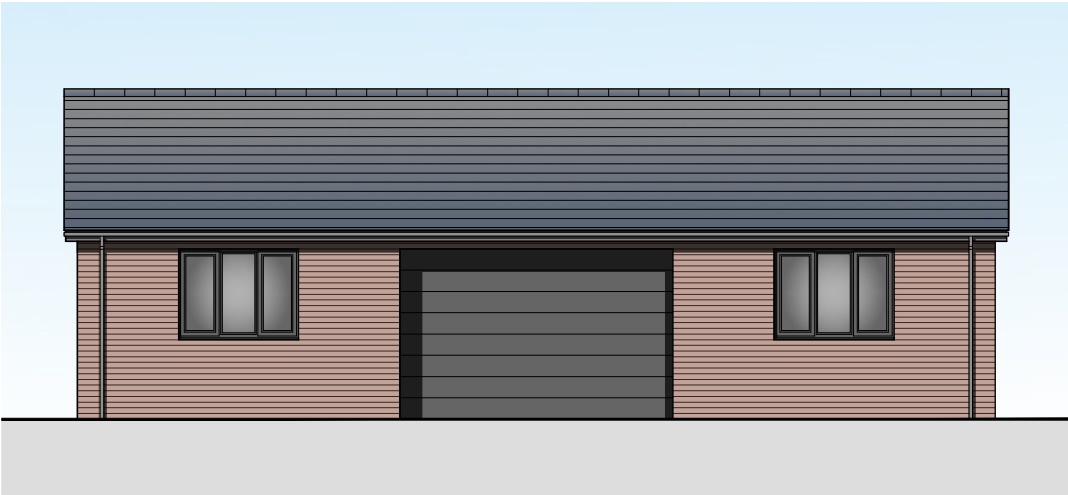


Proposed Front (S) Elevation
Scale 1:100

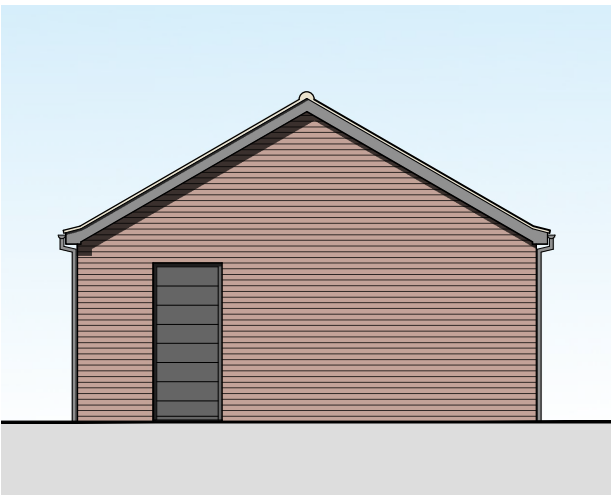


Proposed Side (W) Elevation
Scale 1:100

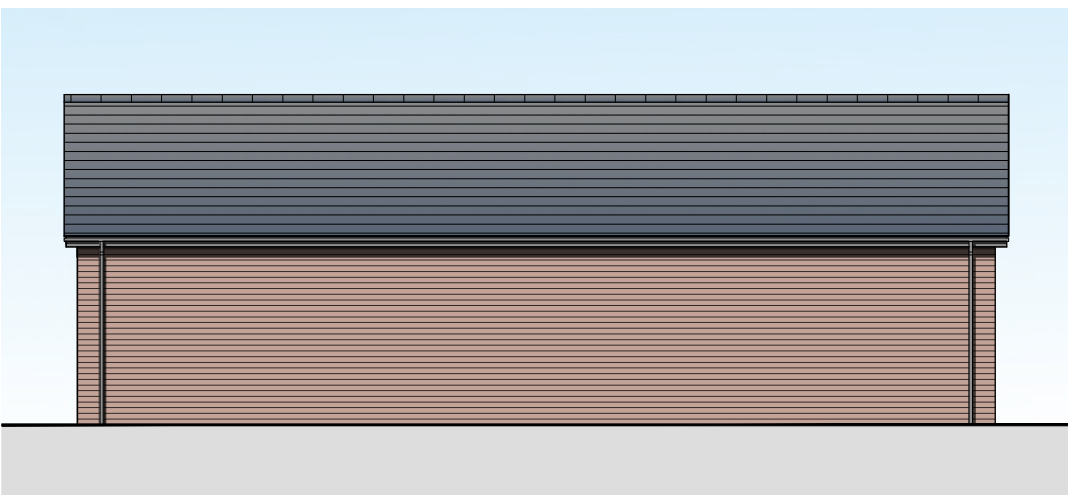


Proposed Rear (N) Elevation
Scale 1:100

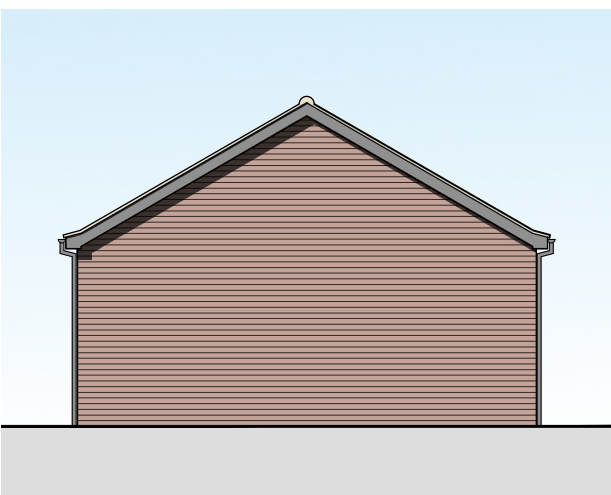


Proposed Side (E) Elevation
Scale 1:100

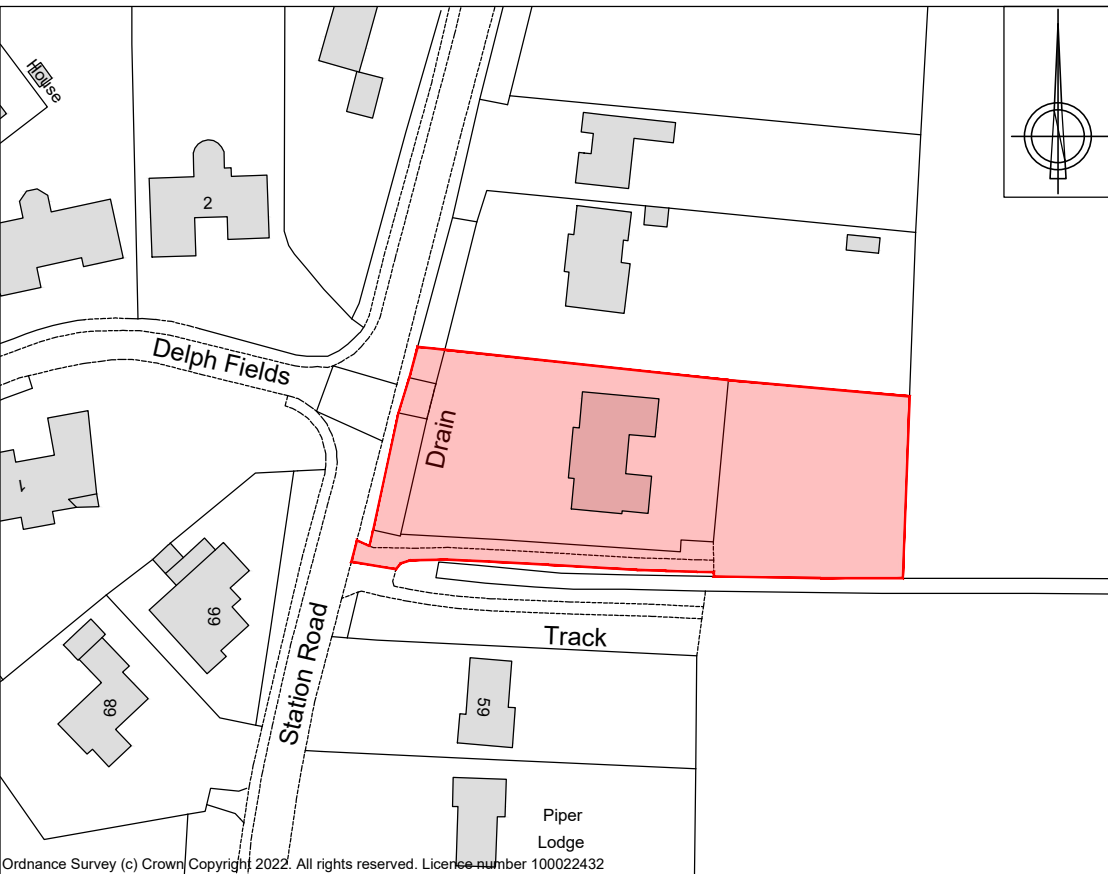

Site Location Plan
Scale 1:1250

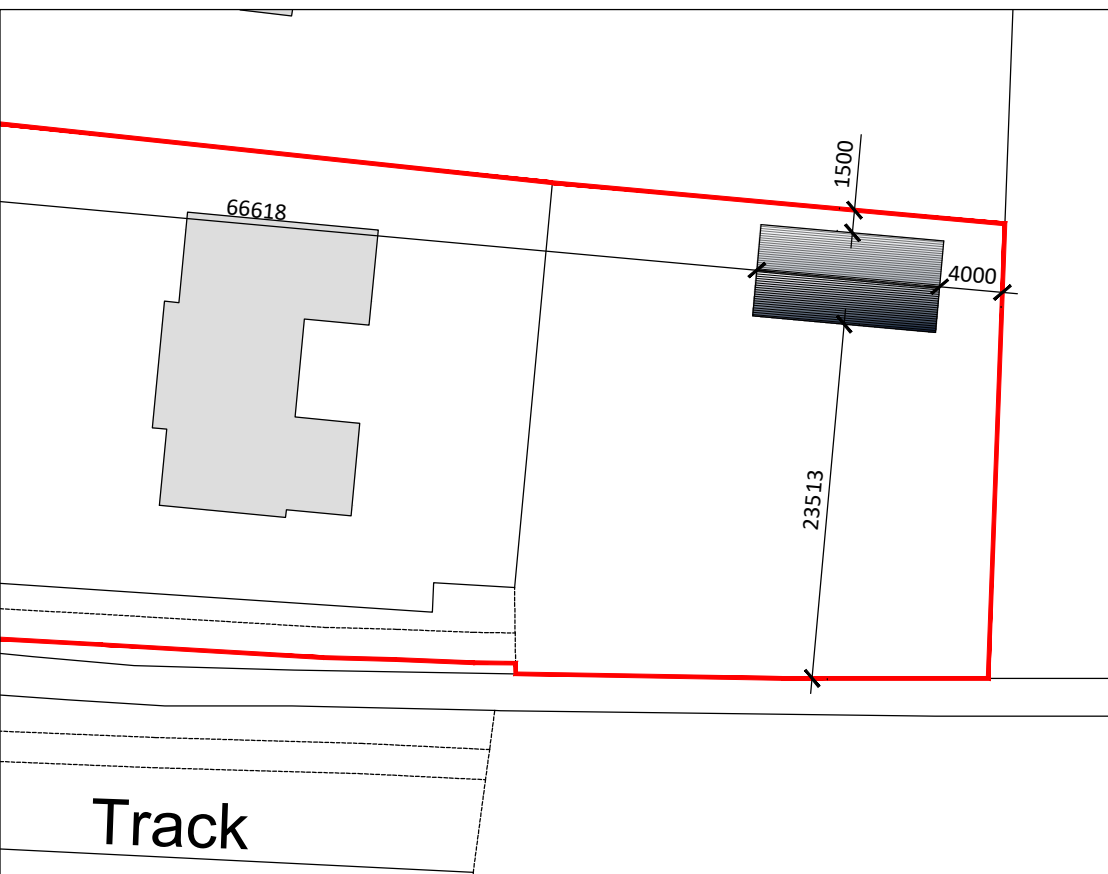

Proposed Block Plan
Scale 1:500

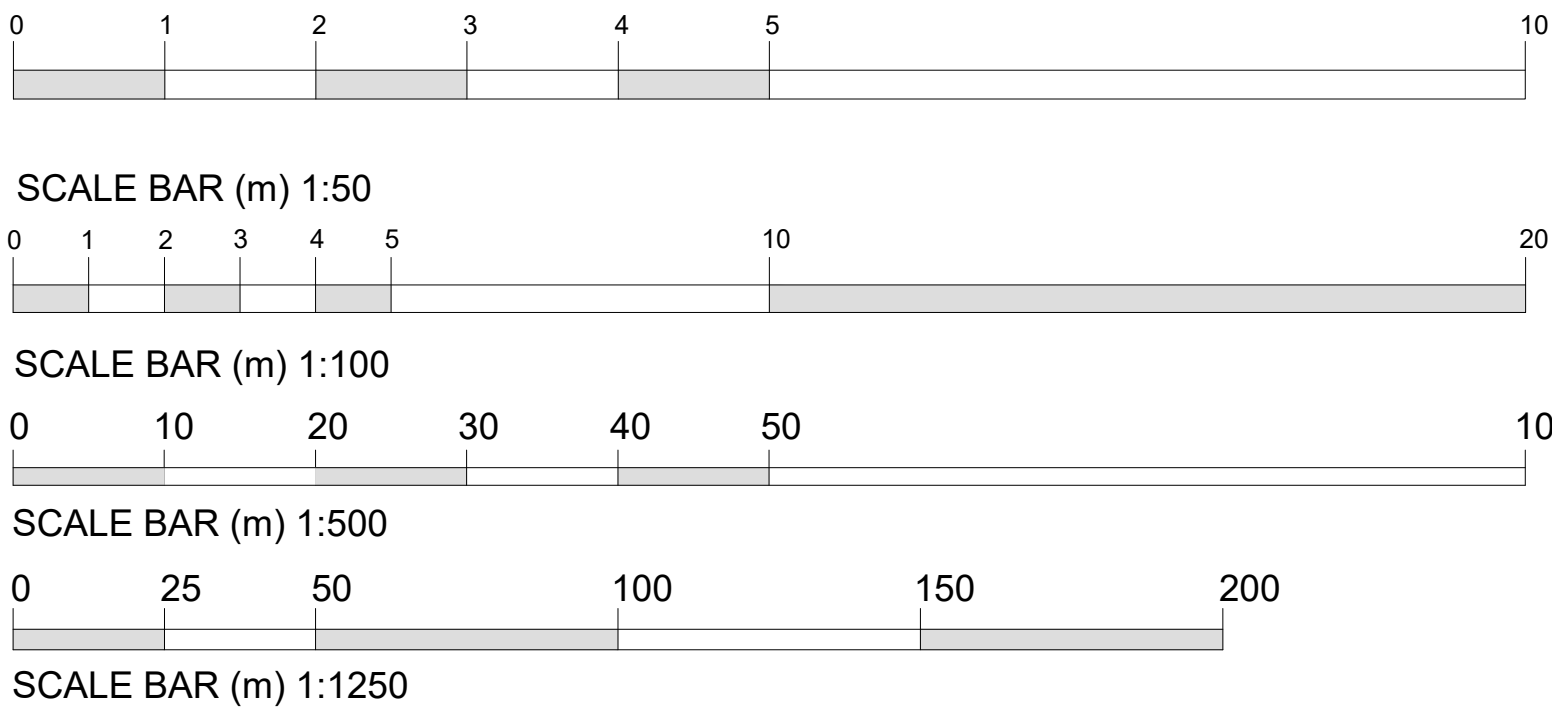

REV:		DESCRIPTION:	DATE:
PROJECT:		PROPOSED GARAGE/GARDEN STORE	
DRAWING:		PROPOSED FLOOR PLAN PROPOSED ELEVATIONS	
SITE LOCATION PLAN PROPOSED BLOCK PLAN		CLIENT: Mr & Mrs D. Robinson	
SIZE: A1		DRAWING BY: JC	
DATE: 22/02/2024		SHEET: 0440/24/01	
DESCRIPTION: PROPOSED GARAGE/GARDEN STORE, ON GARDEN TO REAR OF 57 STATION ROAD, LONG BUTTON, SPALLING, LINCOLNSHIRE, PE12 8BS		Do Not Scale From This Drawing	
APPROVED: CT		SCALE: as labelled	

NOTES: THIS DRAWING/IMAGE INCLUDING ALL ITS CONTENT REMAINS THE PROPERTY OF JC ARCHITECTURAL CONSULTANT. NO UNAUTHORIZED COPYING OR REPRODUCTION IN ANY FORM IS PERMITTED WITHOUT OBTAINING PRIOR WRITTEN PERMISSION FROM JC ARCHITECTURAL CONSULTANT. JC ARCHITECTURAL CONSULTANT RESERVES THE RIGHT TO WITHDRAW THIS INFORMATION AT ANY TIME.
ALL DIMENSIONS ARE TO BE CONFIRMED ON SITE BY CONTRACTOR. ANY DISCREPANCIES ARE TO BE REPORTED TO JC ARCHITECTURAL CONSULTANT IMMEDIATELY.
THIS DESIGN HAS BEEN UNDERTAKEN AS FAR AS POSSIBLE TO AVOID RISKS TO HEALTH AND SAFETY OR TO REDUCE AND CONTROL THE EFFECTS OF ANY UNAVOIDABLE RISK. ANY RELEVANT INFORMATION REGARDING RISKS WHICH ARE NOT ABLE TO BE ELIMINATED WILL BE INCLUDED WITHIN THE PROJECT HEALTH AND SAFETY FILE.