


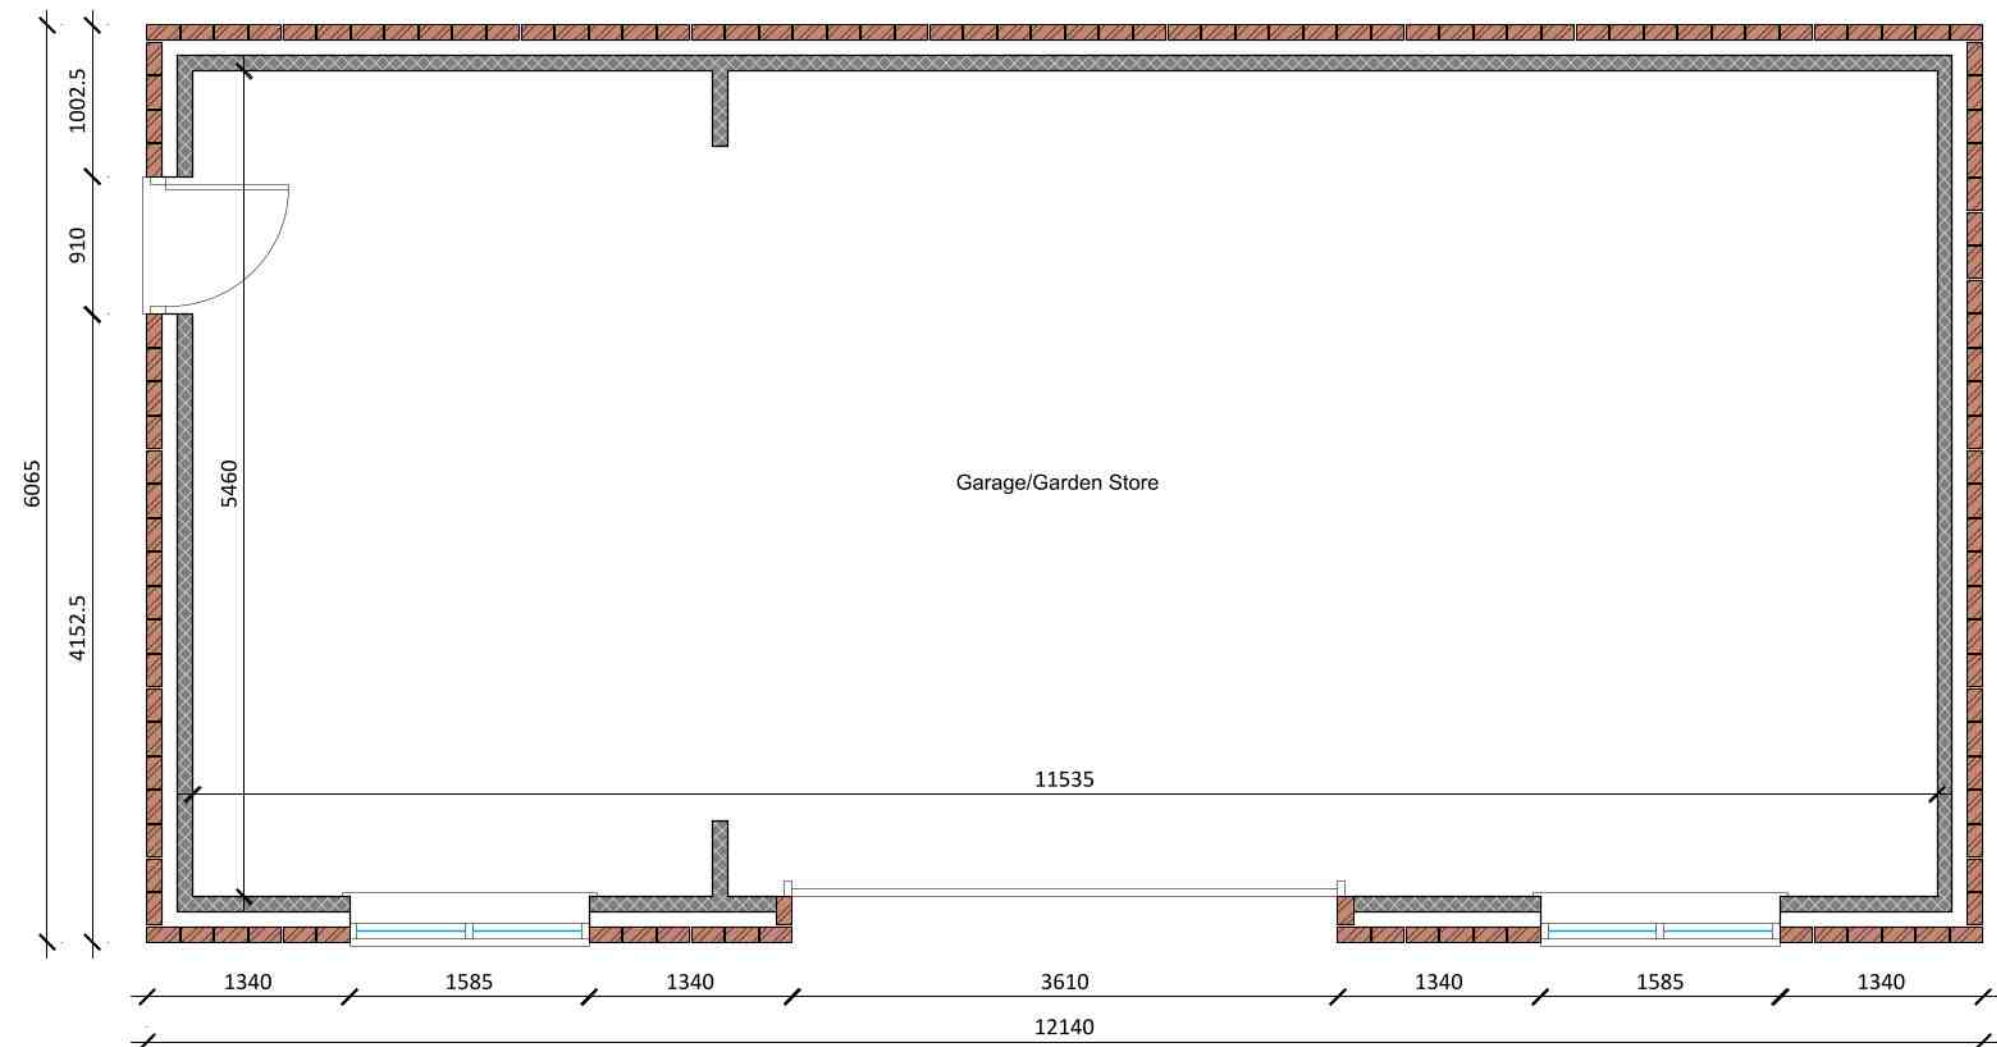

Proposed Garage Floor Plan
Scale 1:50



Proposed Front (S) Elevation
Scale 1:100



Proposed Side (W) Elevation
Scale 1:100




Proposed Rear (N) Elevation
Scale 1:100




Proposed Side (E) Elevation
Scale 1:100



Site Location Plan
Scale 1:1250

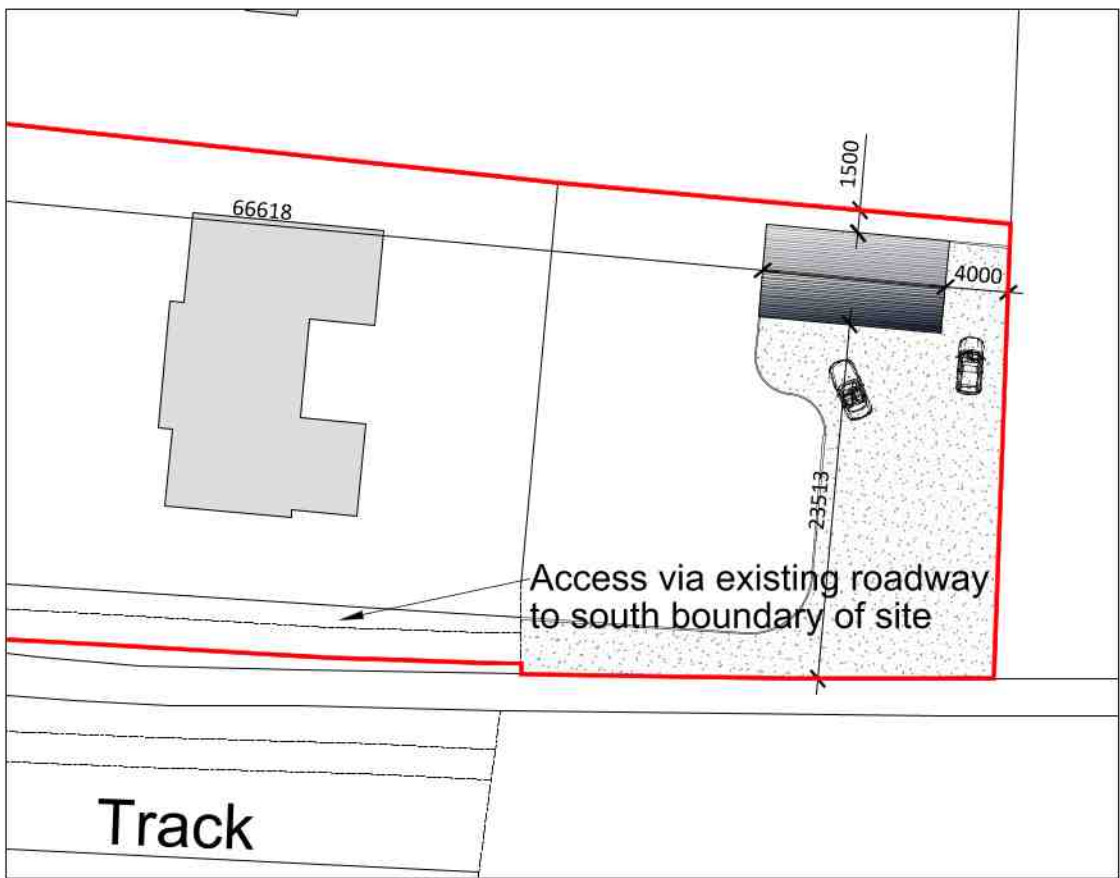

Proposed Block Plan
Scale 1:500

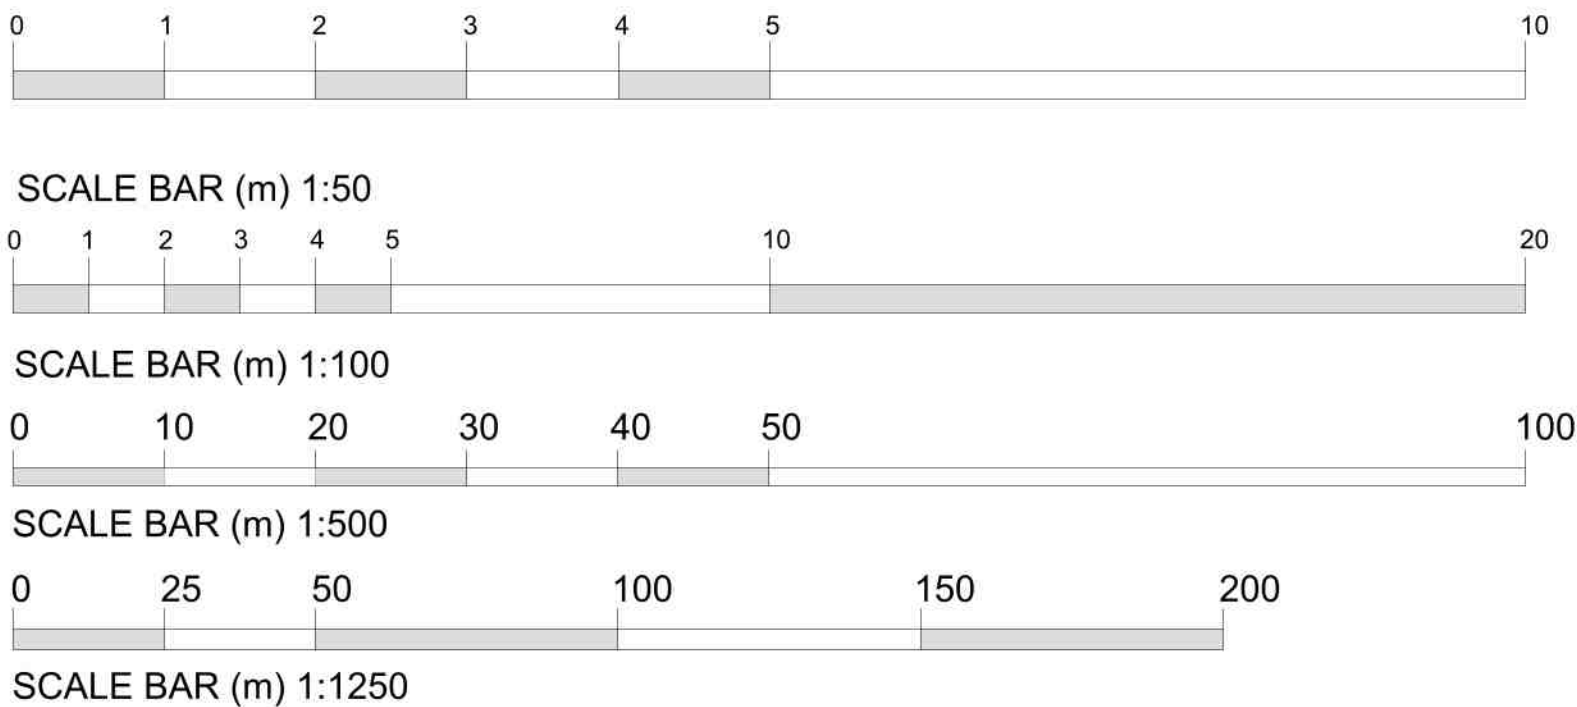

PROJECT:		PROPOSED GARAGE/GARDEN STORE	
DRAWING:		PROPOSED FLOOR PLAN PROPOSED ELEVATIONS	
SIZE:	A1	CLIENT:	Mr & Mrs D. Robinson
DATE:	22/02/2024	DRAWN BY:	JC
APPROVED:	CT	SHEET:	0440/24/01A

Do Not Scale From This Drawing

NOTES: THIS DRAWING IS THE PROPERTY OF JC ARCHITECTURAL CONSULTANT. NO UNAUTHORIZED COPYING OR REPRODUCTION IN ANY FORM IS PERMITTED WITHOUT THE WRITTEN PERMISSION OF JC ARCHITECTURAL CONSULTANT. JC ARCHITECTURAL CONSULTANT RESERVES THE RIGHT TO MODIFY THIS INFORMATION AT ANY TIME. ALL DIMENSIONS ARE TO BE COMPARED ON SITE BY CONTRACTOR. ANY DISCREPANCIES ARE TO BE REPORTED TO JC ARCHITECTURAL CONSULTANT IMMEDIATELY. THE DESIGN HAS BEEN PREPARED AS FAR AS POSSIBLE TO AVOID RISKS TO HEALTH AND SAFETY OR TO REDUCE AND CONTROL THE EFFECTS OF ANY UNAVOIDABLE RISKS. ANY RELEVANT INFORMATION REGARDING RISKS WHICH ARE NOT ABLE TO BE ELIMINATED WILL BE INCLUDED WITHIN THE PROJECT HEALTH AND SAFETY FILE.