


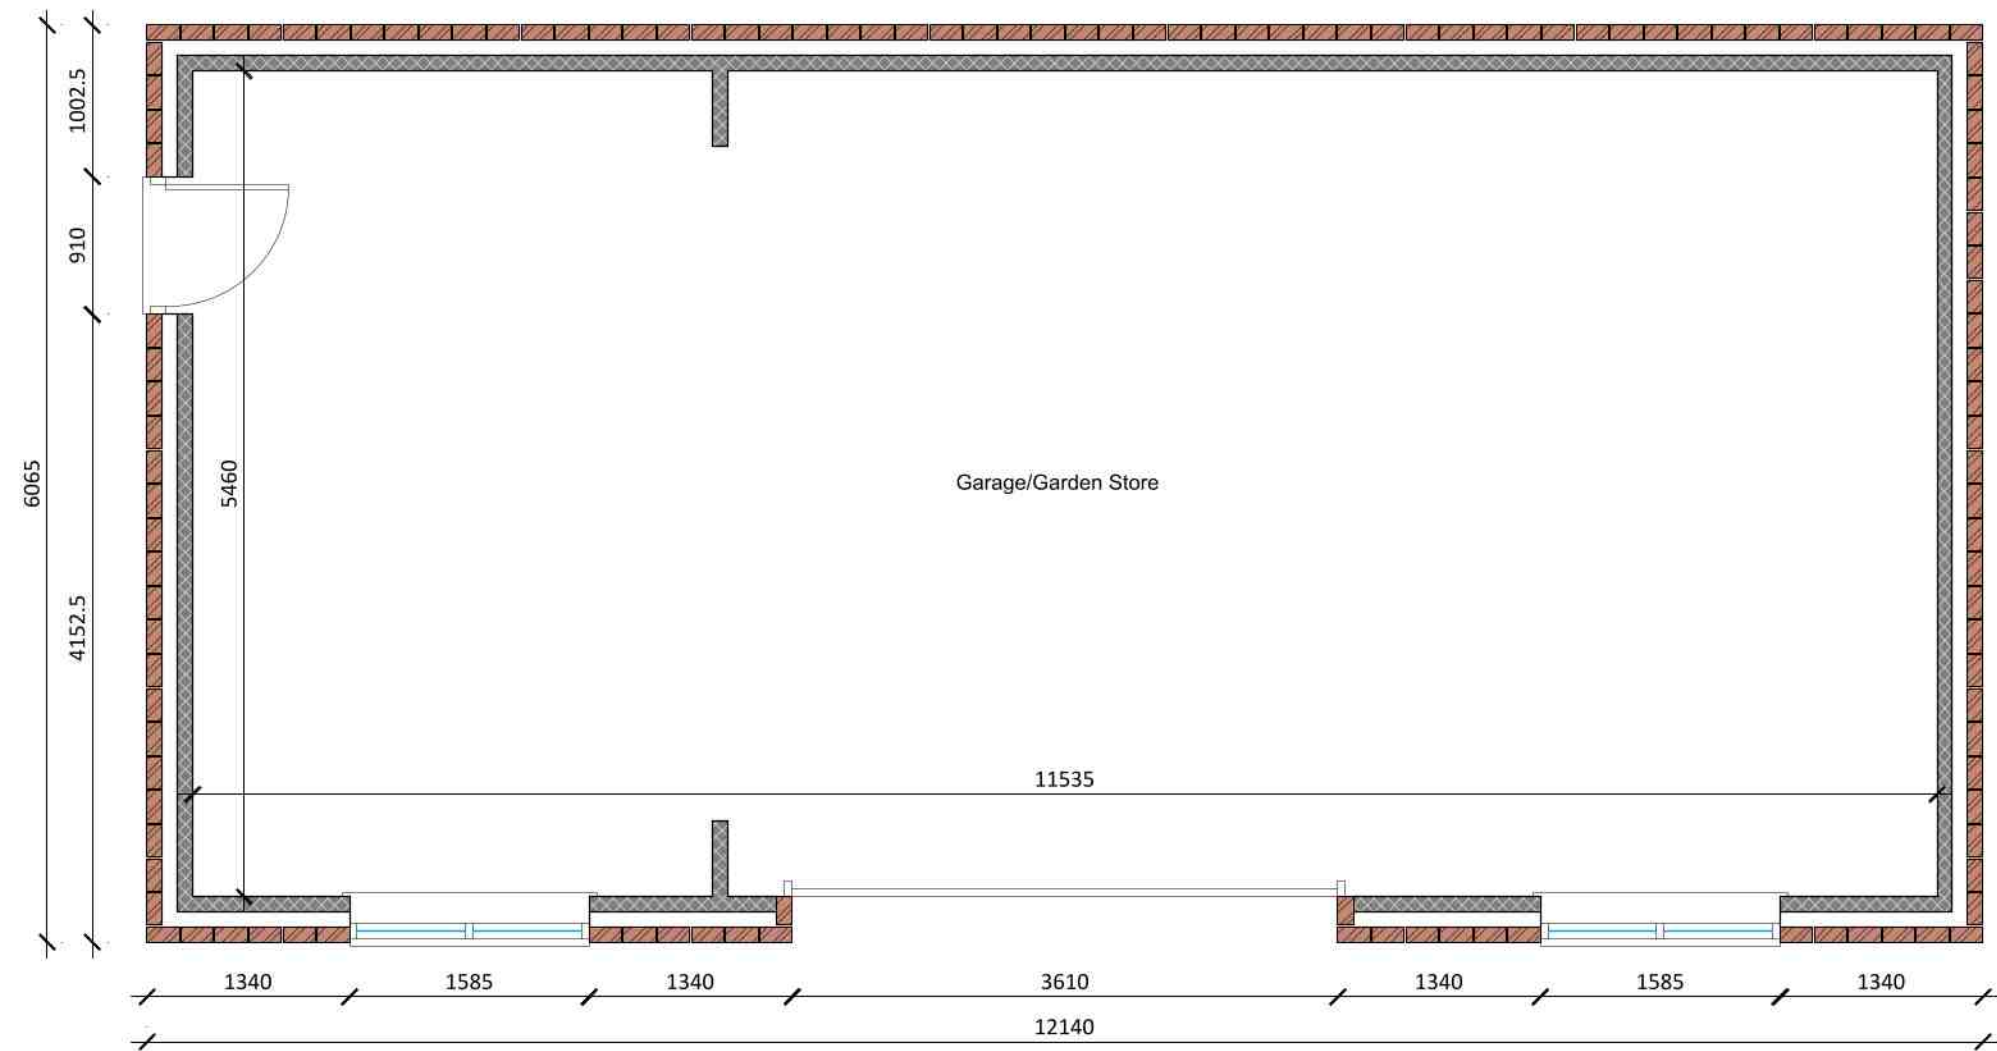

Proposed Garage Floor Plan
Scale 1:50



Proposed Front (S) Elevation
Scale 1:100



Proposed Side (W) Elevation
Scale 1:100




Proposed Rear (N) Elevation
Scale 1:100




Proposed Side (E) Elevation
Scale 1:100



Site Location Plan
Scale 1:1250

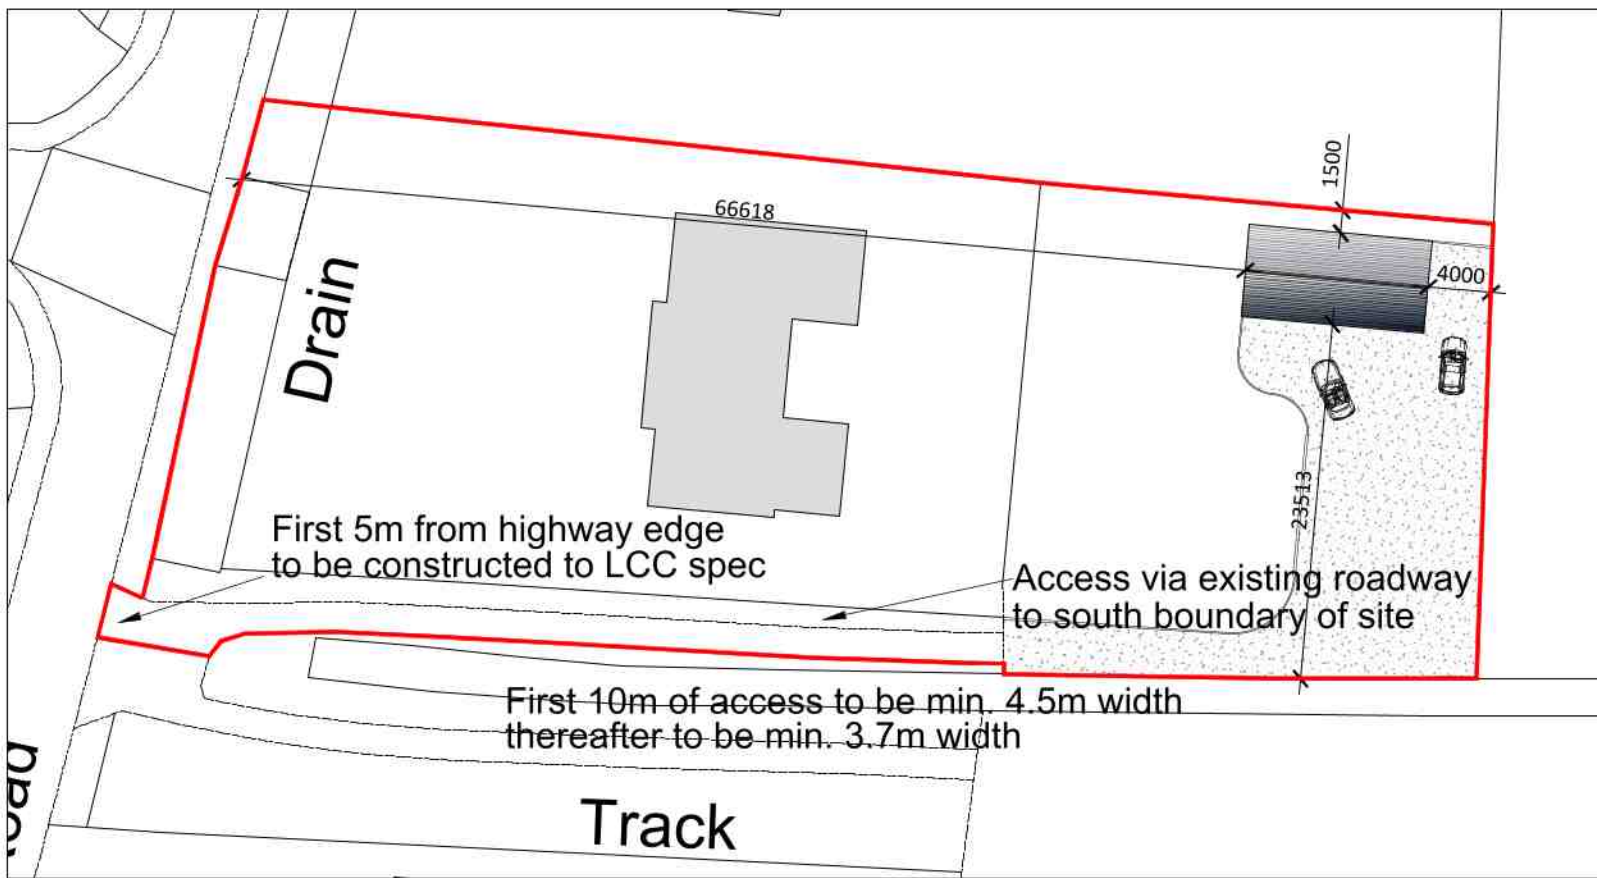

Proposed Block Plan
Scale 1:500

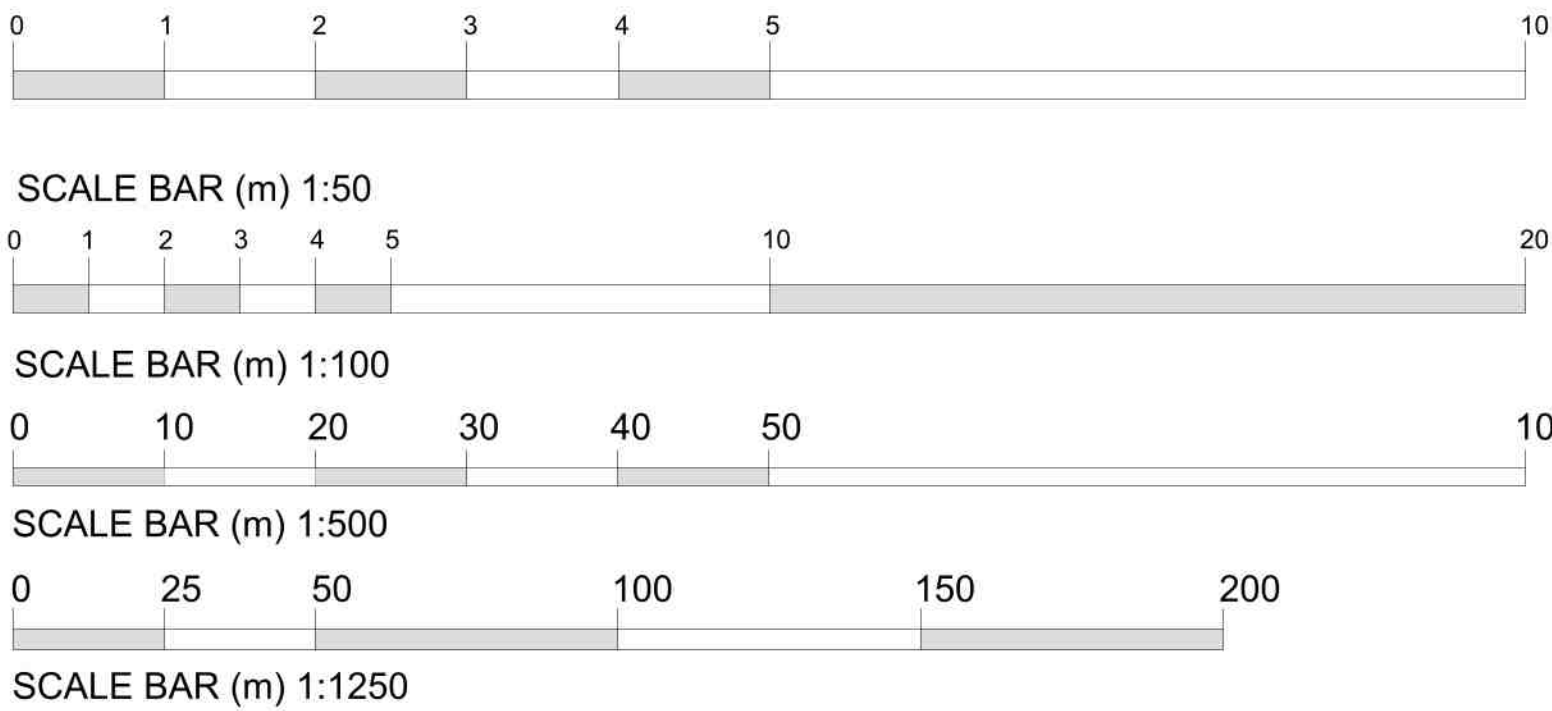

REV	DESCRIPTION	DATE
B	Amendments to Block Plan	07.05.2024
A	Amendments to Block Plan	18.03.2024
REV	DESCRIPTION	DATE
PROJECT: PROPOSED GARAGE/GARDEN STORE		
DRAWING: PROPOSED FLOOR PLAN, PROPOSED ELEVATIONS, SITE LOCATION PLAN, PROPOSED BLOCK PLAN		
SIZE: A1	CLIENT: Mr & Mrs D. Robinson	
DATE: 22/02/2024	APPROVED: CT	SHEET: 0440/24/01B

DESCRIPTION:
PROPOSED GARAGE/GARDEN STORE
ON GARDEN TO REAR OF 57 STATION
ROAD, LONG BUTTON, SPALDING,
LINCOLNSHIRE, PE12 8BS



Do Not Scale From This Drawing

NOTES: THIS DRAWING IS THE PROPERTY OF JC ARCHITECTURAL CONSULTANT. NO UNAUTHORIZED COPYING OR REPRODUCTION IN ANY FORM IS PERMITTED WITHOUT OBTAINING PRIOR WRITTEN PERMISSION FROM JC ARCHITECTURAL CONSULTANT. JC ARCHITECTURAL CONSULTANT RESERVES THE RIGHT TO MODIFY THIS INFORMATION AT ANY TIME. ALL DIMENSIONS ARE TO BE COMPARED ON SITE BY CONTRACTOR. ANY DISCREPANCIES ARE TO BE REPORTED TO JC ARCHITECTURAL CONSULTANT IMMEDIATELY. THE DESIGN HAS BEEN UNDERTAKEN AS FAR AS POSSIBLE TO AVOID RISKS TO HEALTH AND SAFETY OR TO REDUCE AND CONTROL THE EFFECTS OF ANY UNAVOIDABLE RISKS. ANY RELEVANT INFORMATION REGARDING RISKS WHICH ARE NOT ABLE TO BE ELIMINATED WILL BE INCLUDED WITHIN THE PROJECT HEALTH AND SAFETY FILE.