



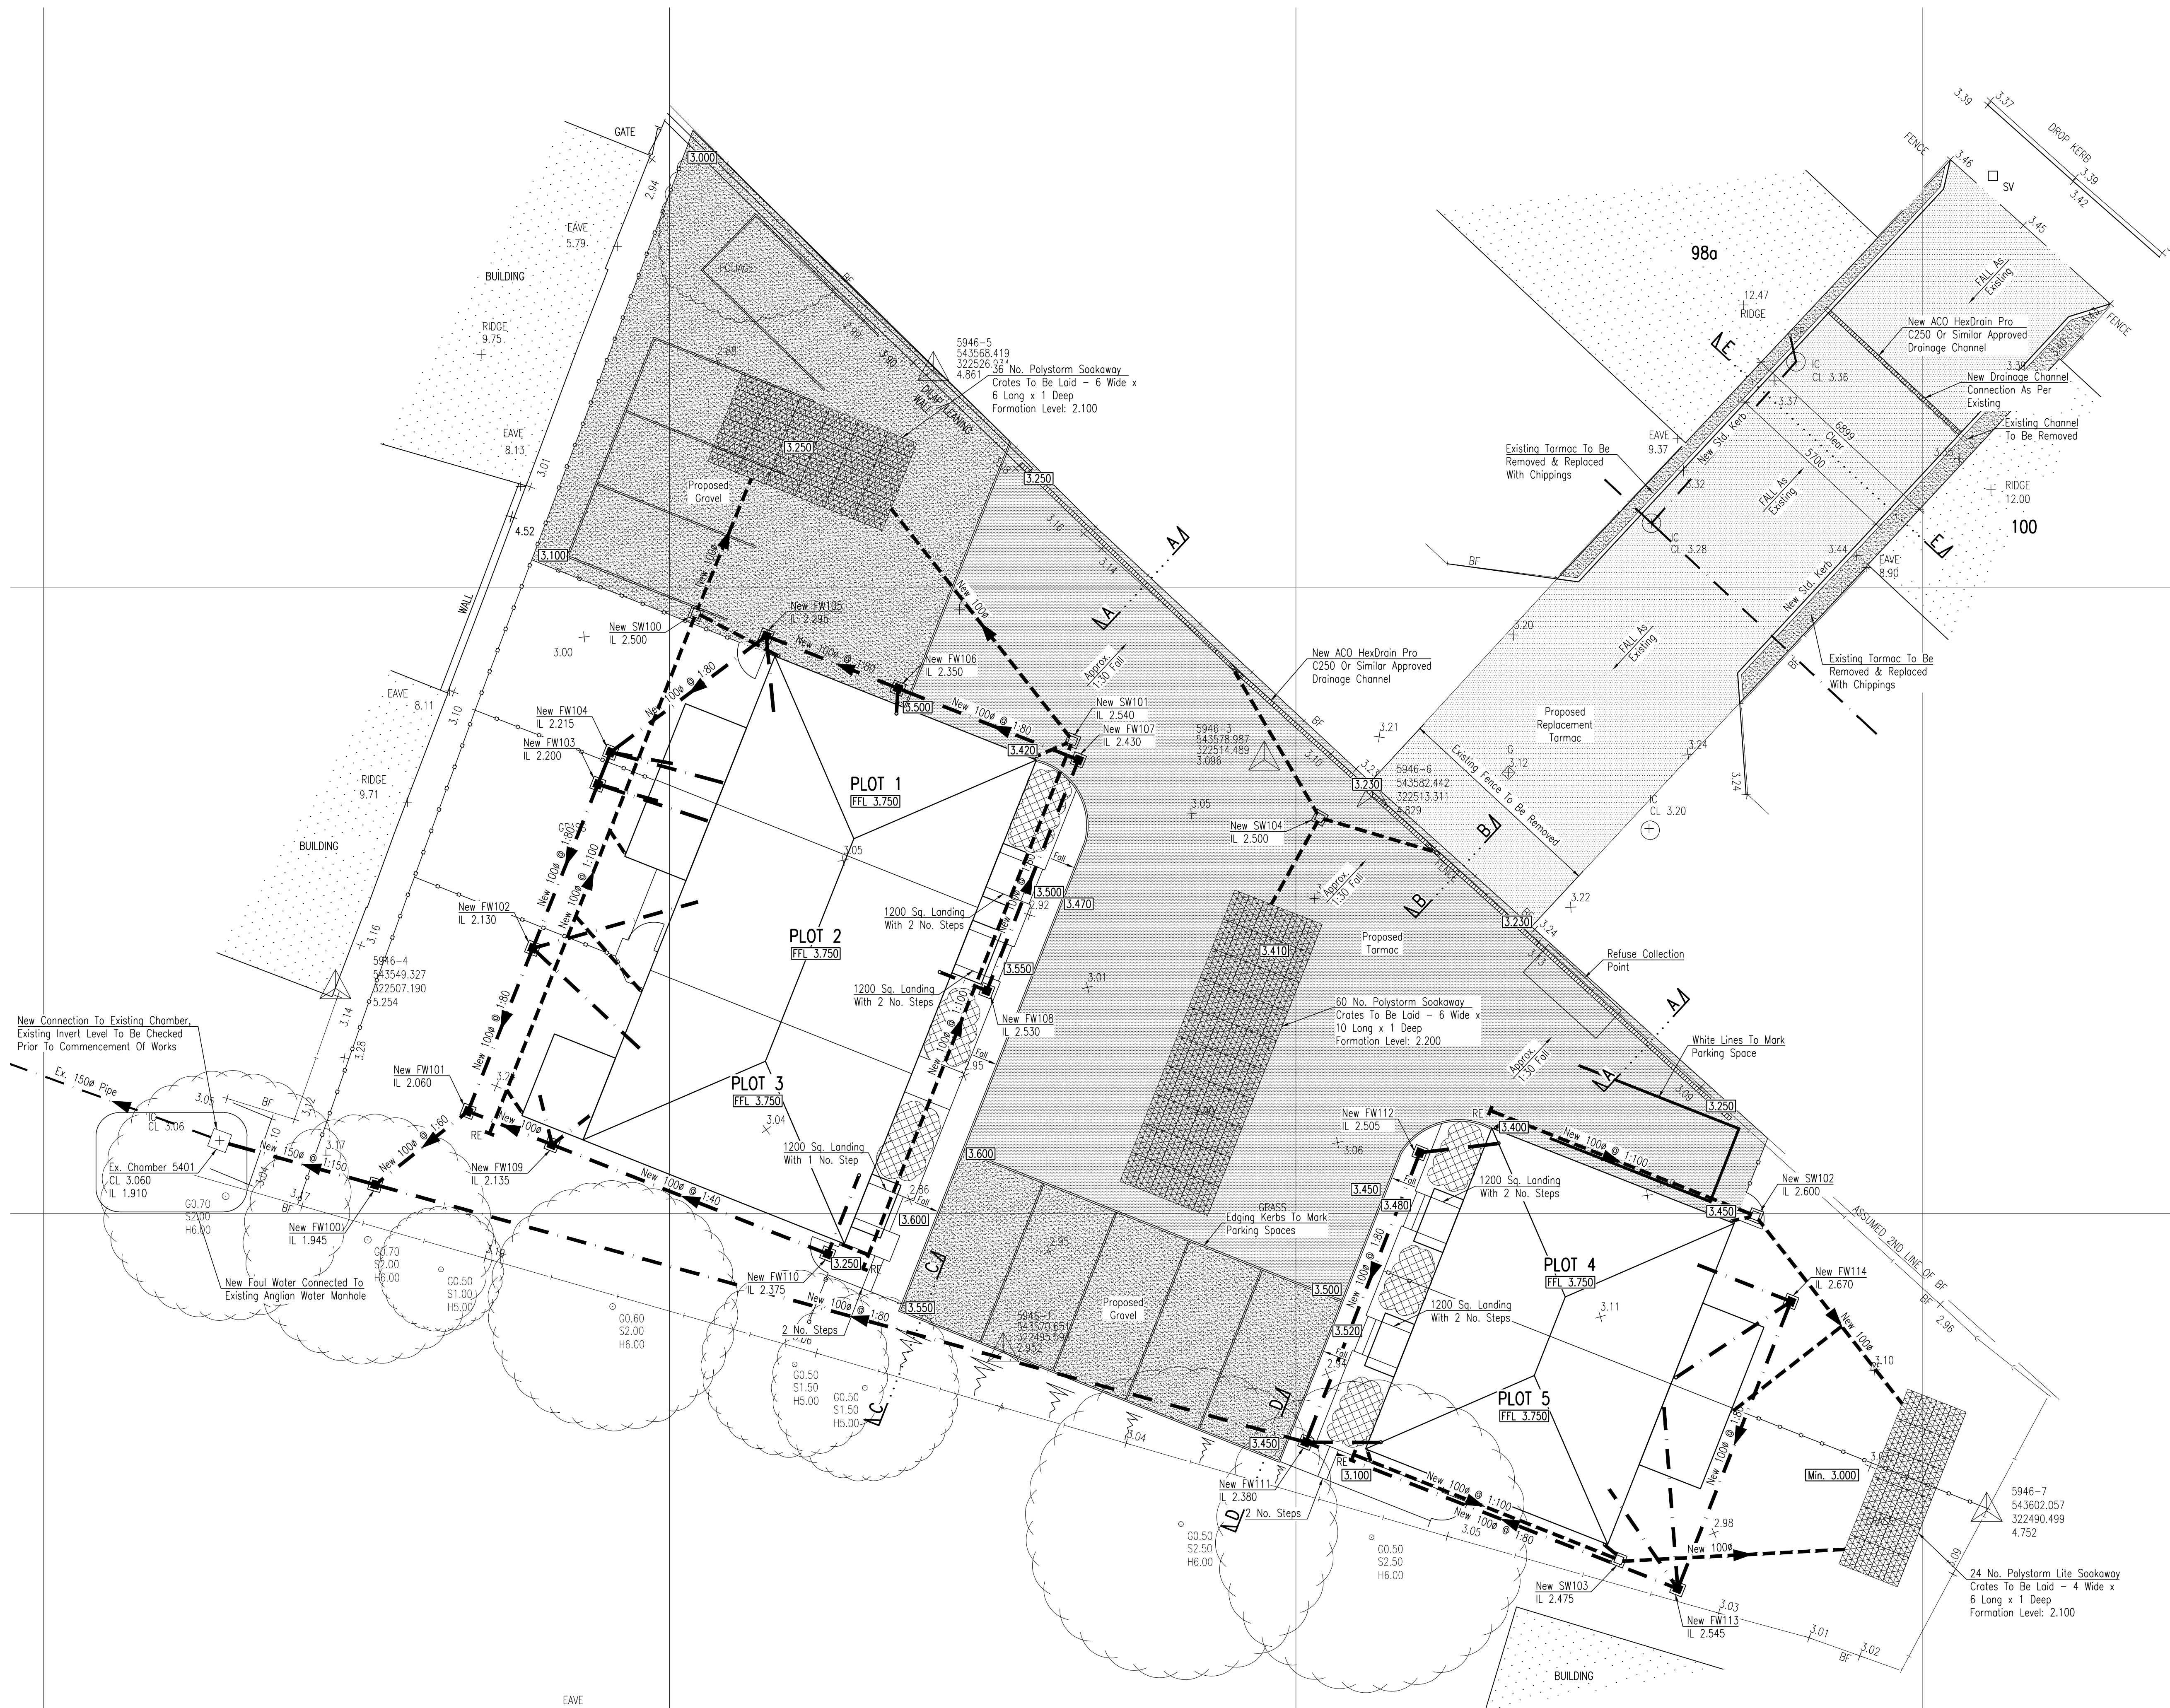

Key:	
	Existing Site Level
	Proposed Site Level
	Proposed Tarmac
	Proposed Gravel
	Existing Foul Sewer
	Proposed Foul Drain
	Proposed Foul Inspection Chamber
	Proposed Surface Water Drain
	Proposed Surface Water Inspection Chamber
	Proposed Surface Water Drain Rodding Eye
	Proposed Soakaway Crates

FOR SECTIONS PLEASE REFER
TO SRC DRAWING 34917/02

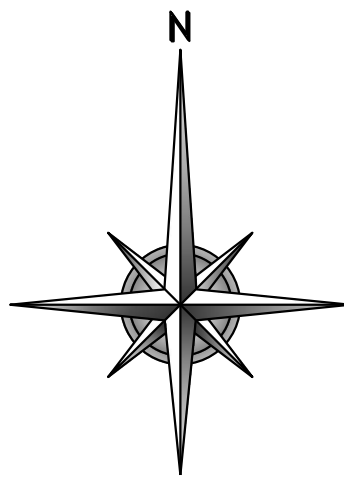

Rev	Date	Remarks
B	31.01.18	Drawing Generally Updated.
A	16.01.18	Minor Amendments.
Status		
FOR INFORMATION		
Project		
Residential Development Rear of 100 London Road, Long Sutton, Spalding, Lincs. For D & R Homes Ltd.		
Title		
Proposed Drainage Layout		
Date	Nov. 17	Scale
Drawn	MP	Checked
Design	SRC	File Name
DRG No. 34917/01		Rev
		B