



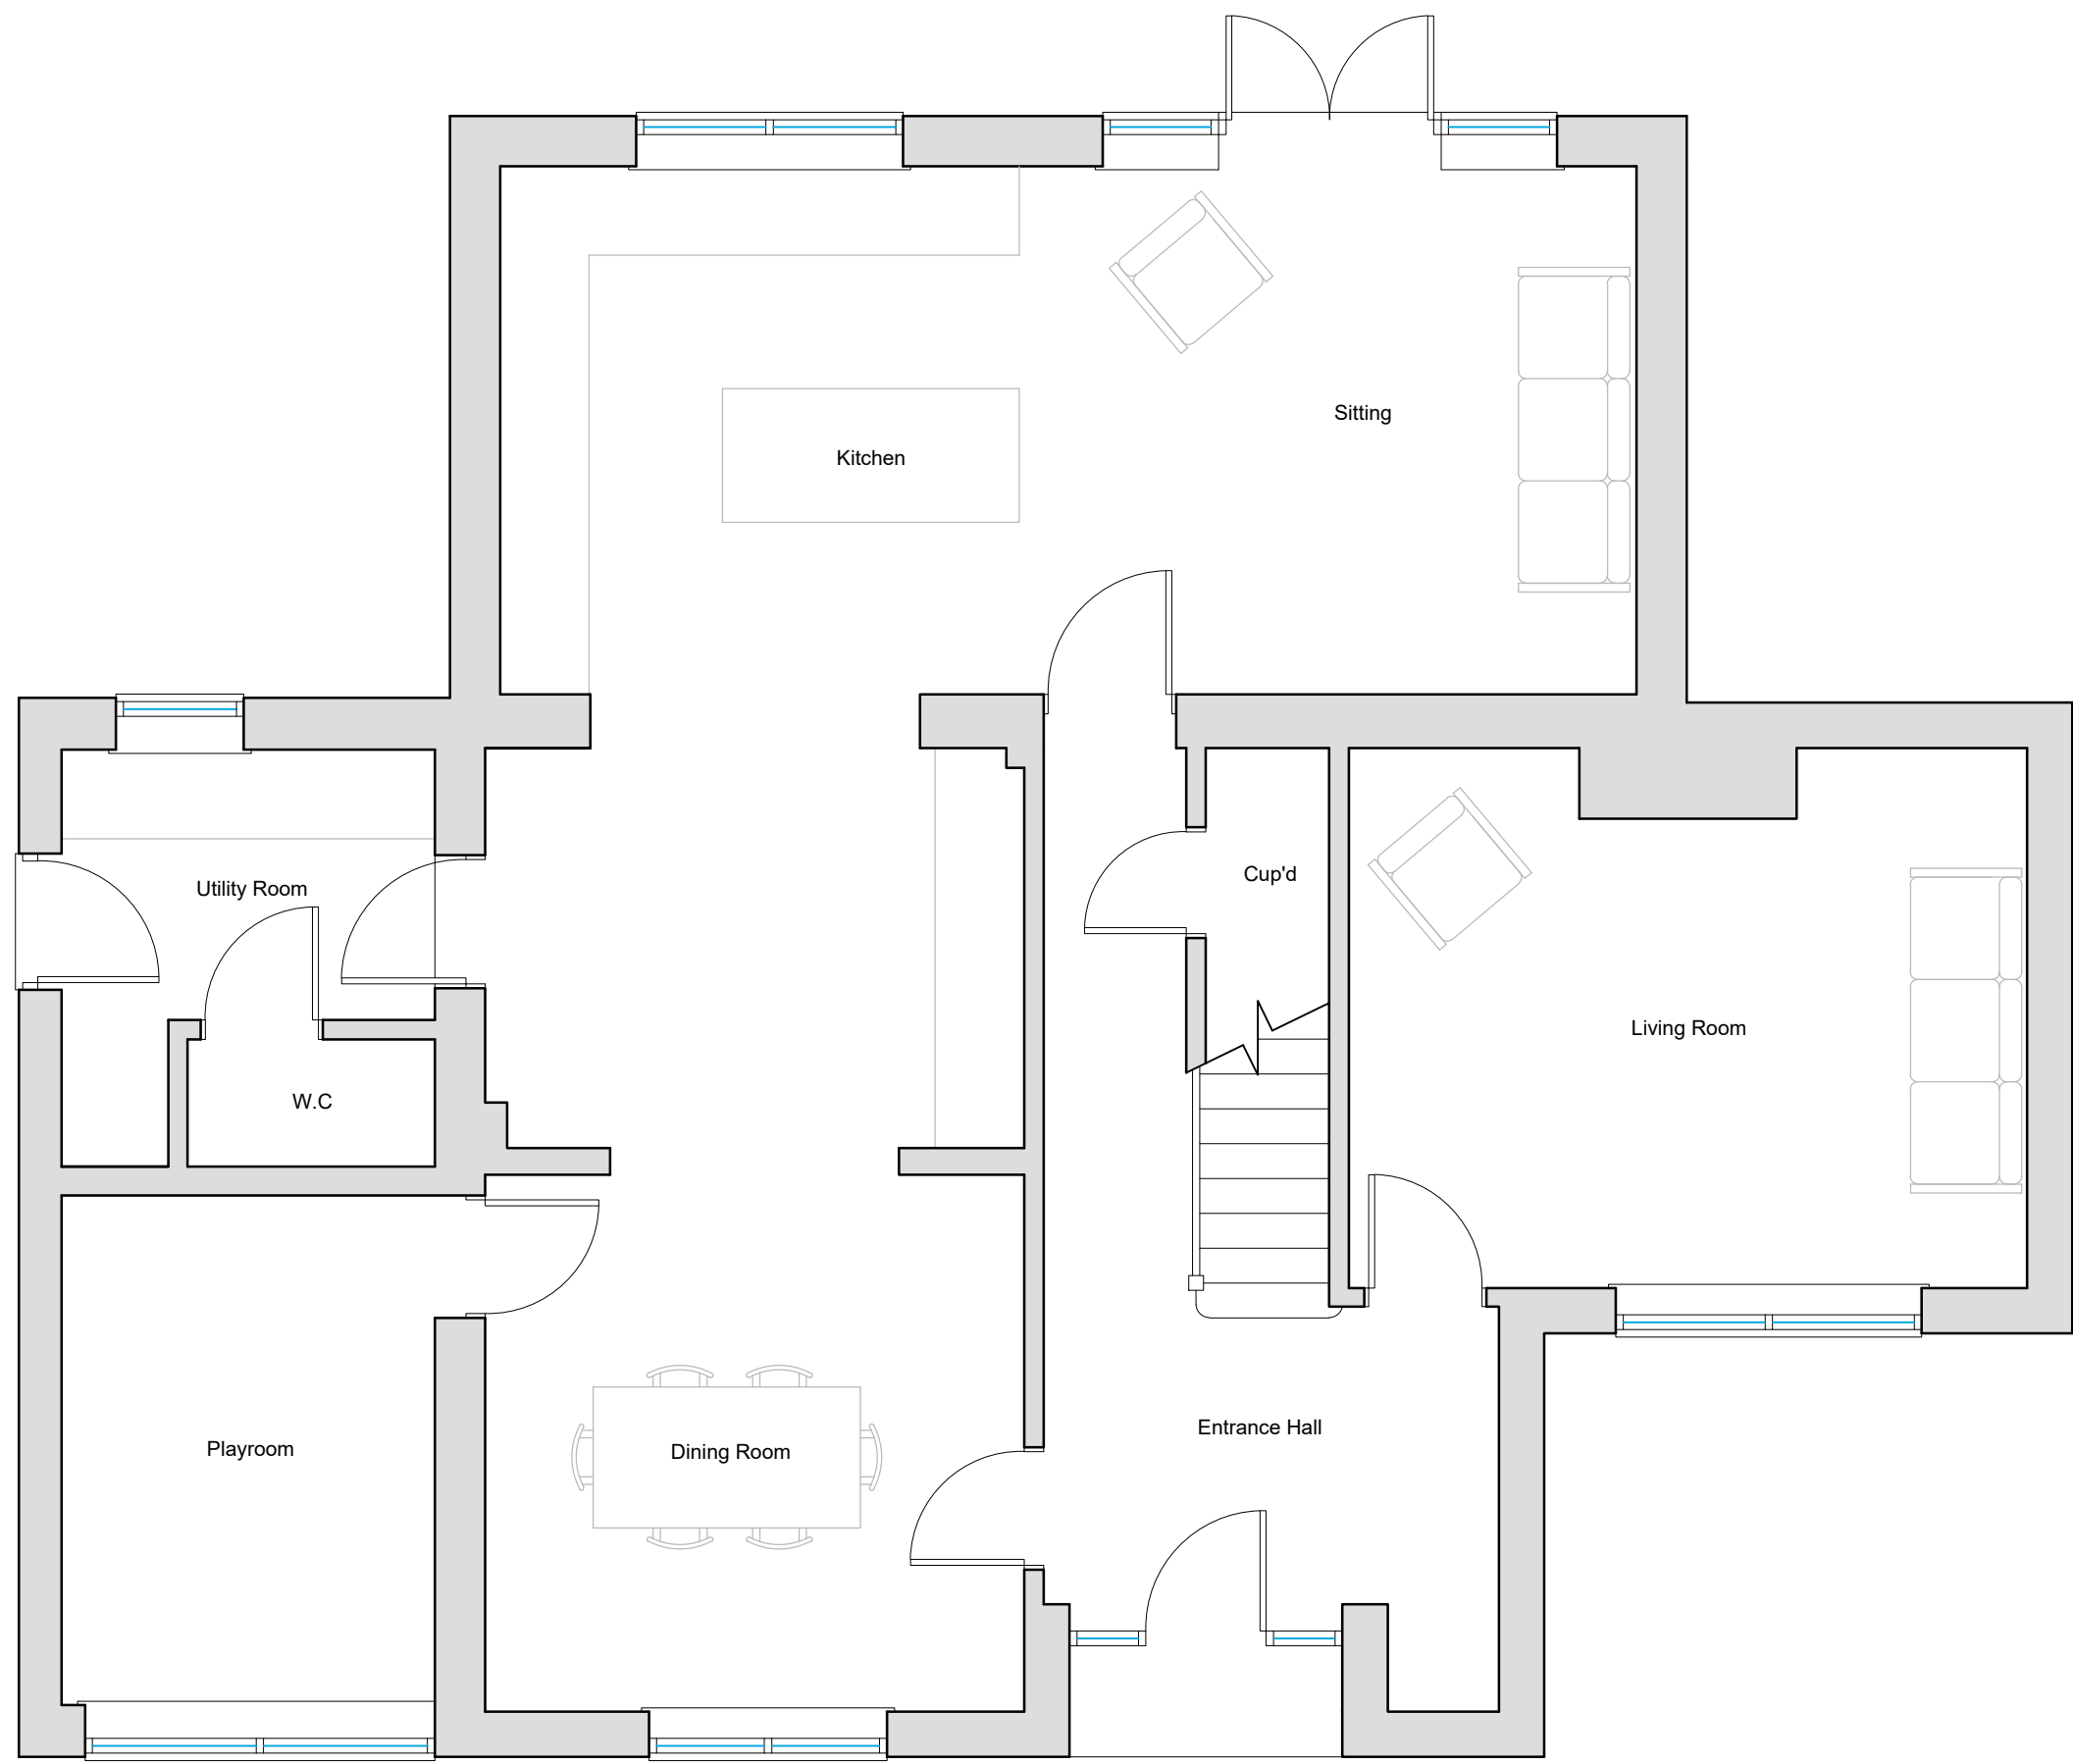

Existing Ground Floor Plan
Scale 1:50

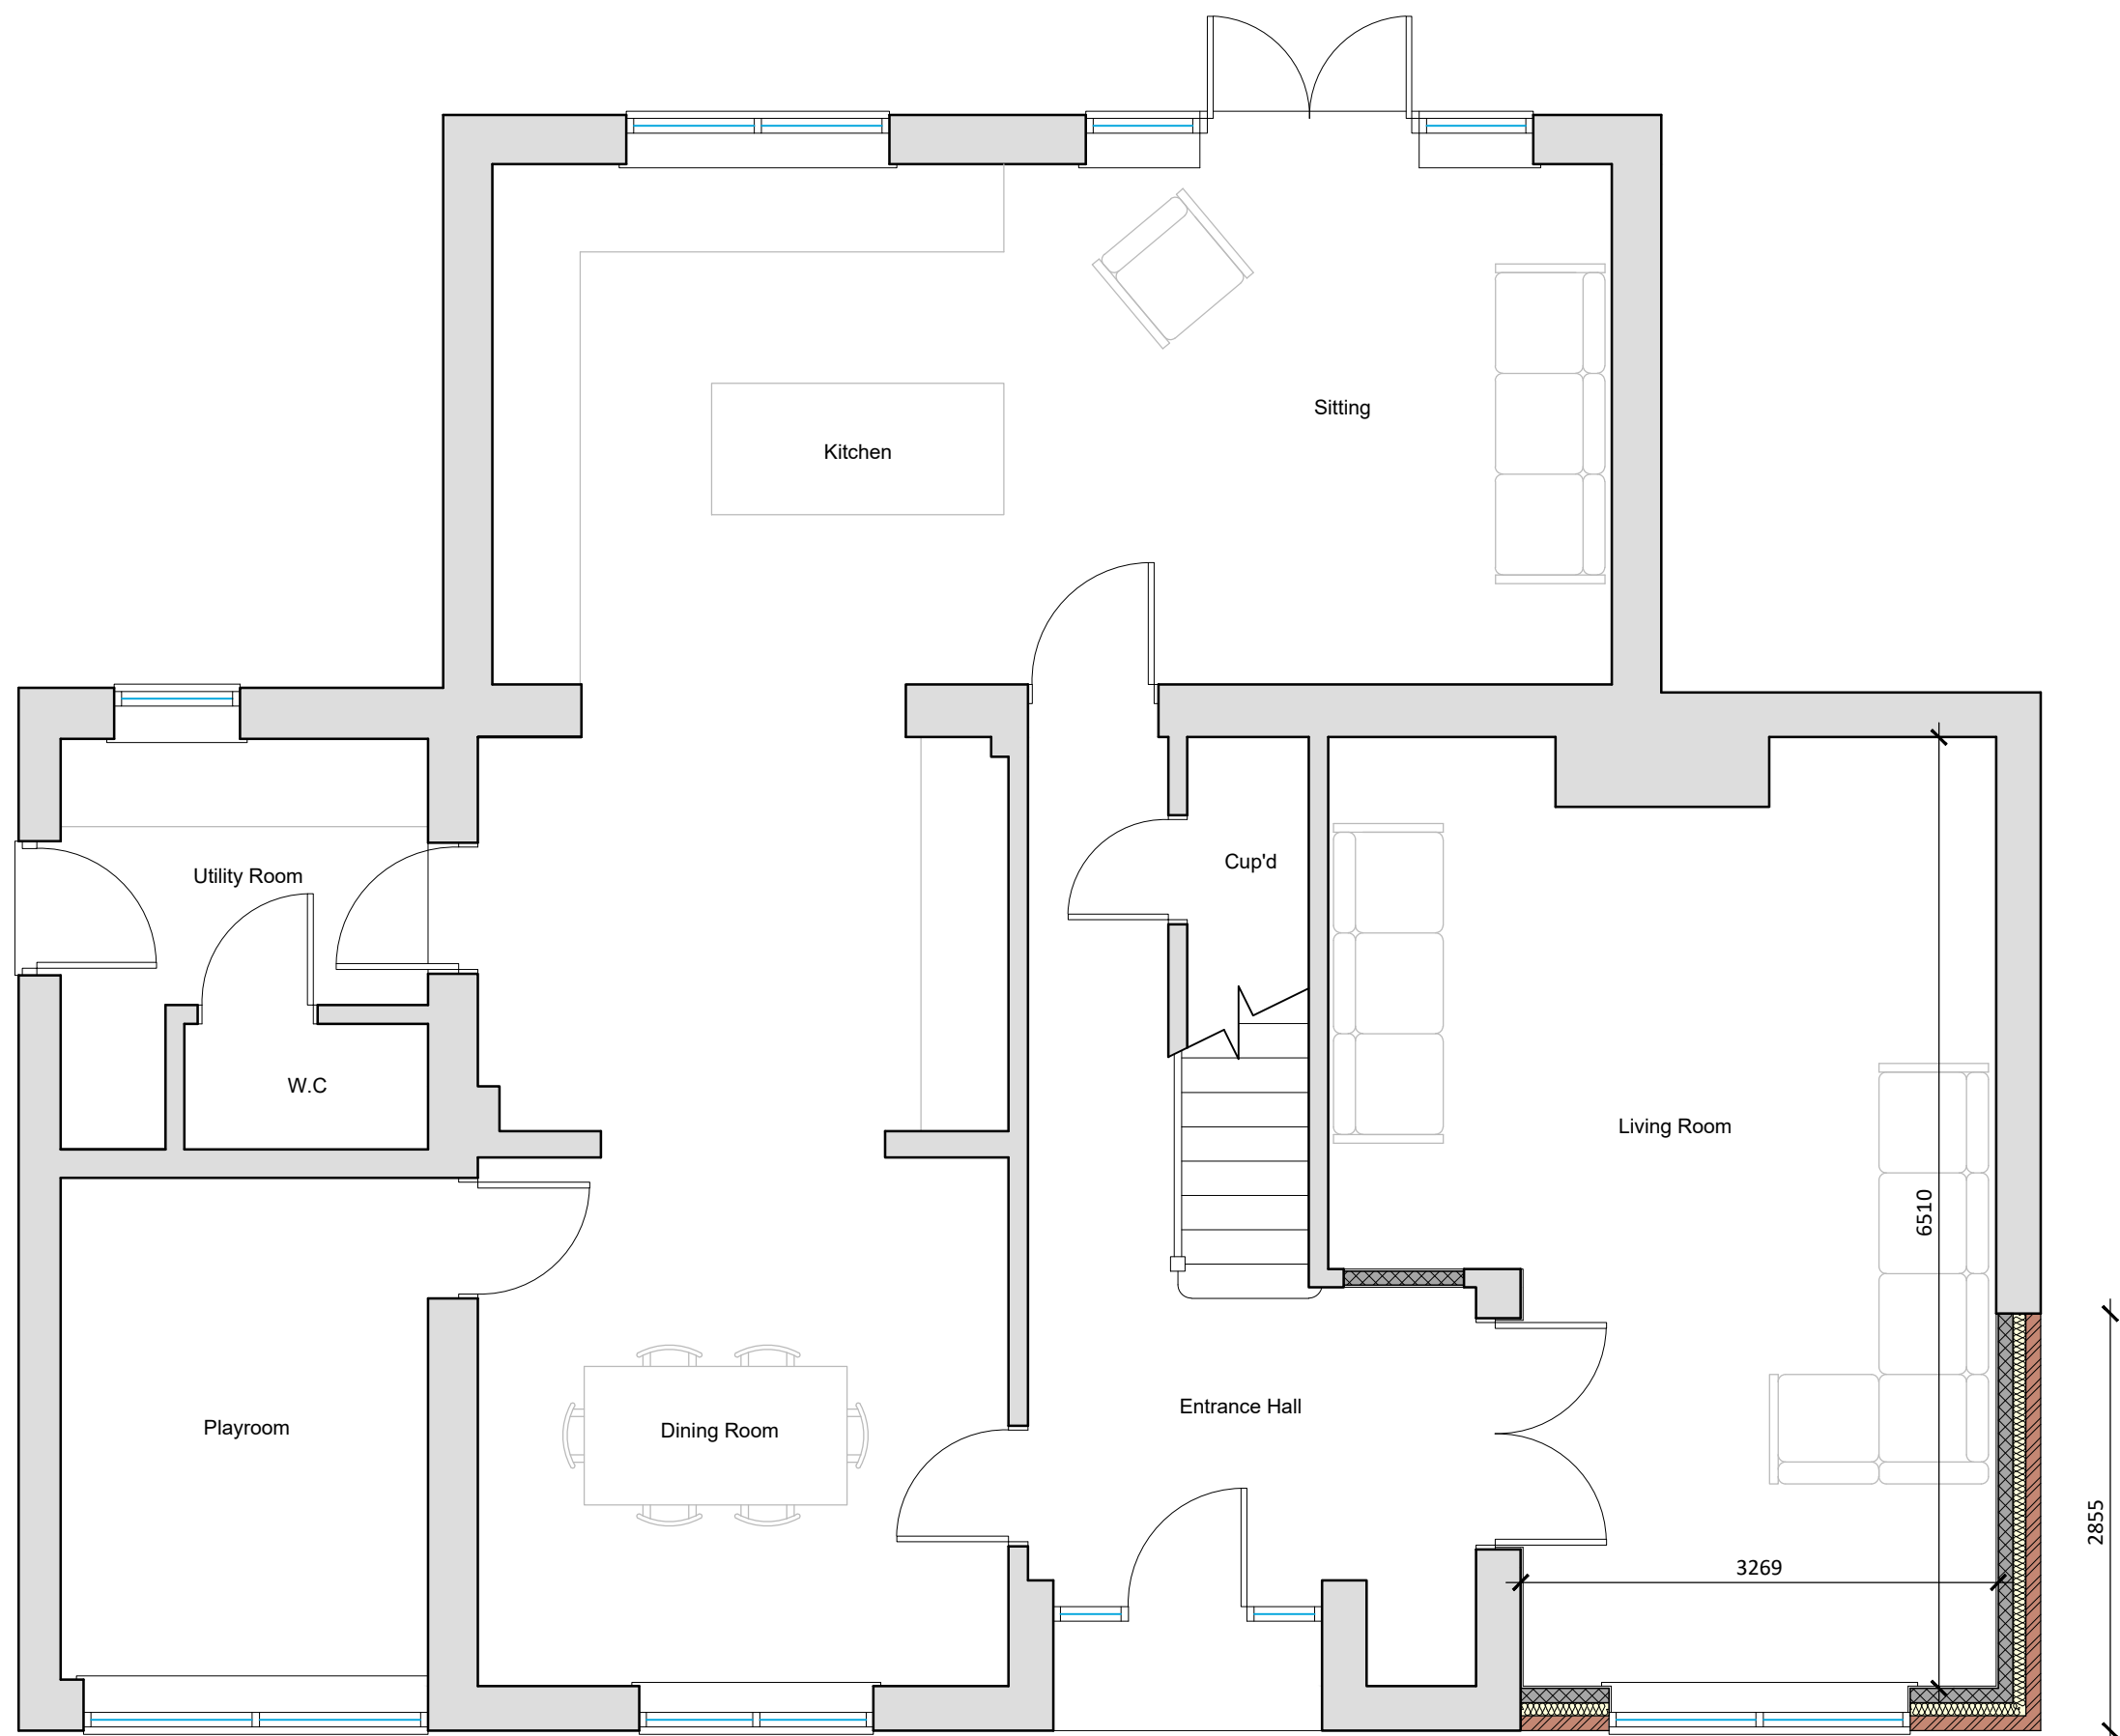


Proposed Ground Floor Plan
Scale 1:50




Existing Front (W) Elevation
Scale 1:100




Proposed Front (W) Elevation
Scale 1:100

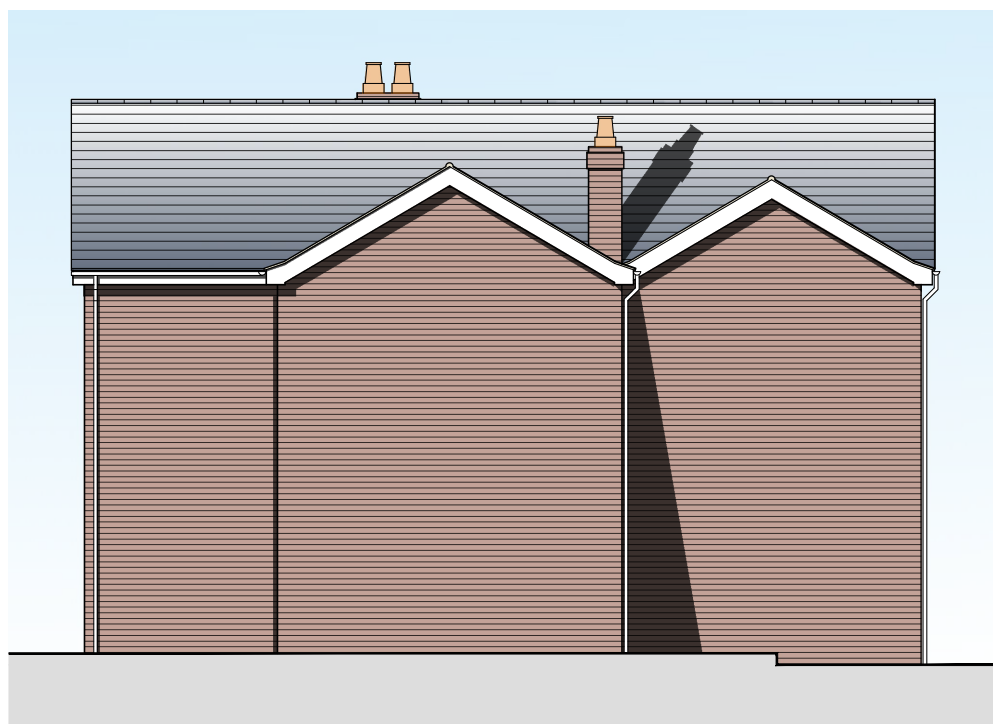

Existing Side (S) Elevation
Scale 1:100

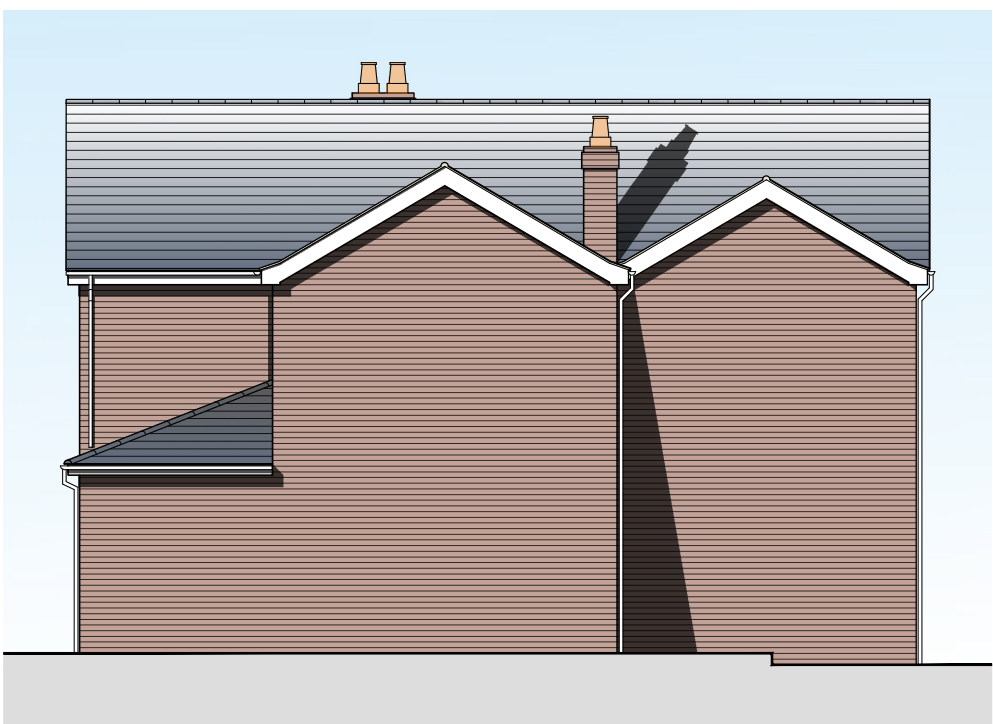


Proposed Side (S) Elevation
Scale 1:100

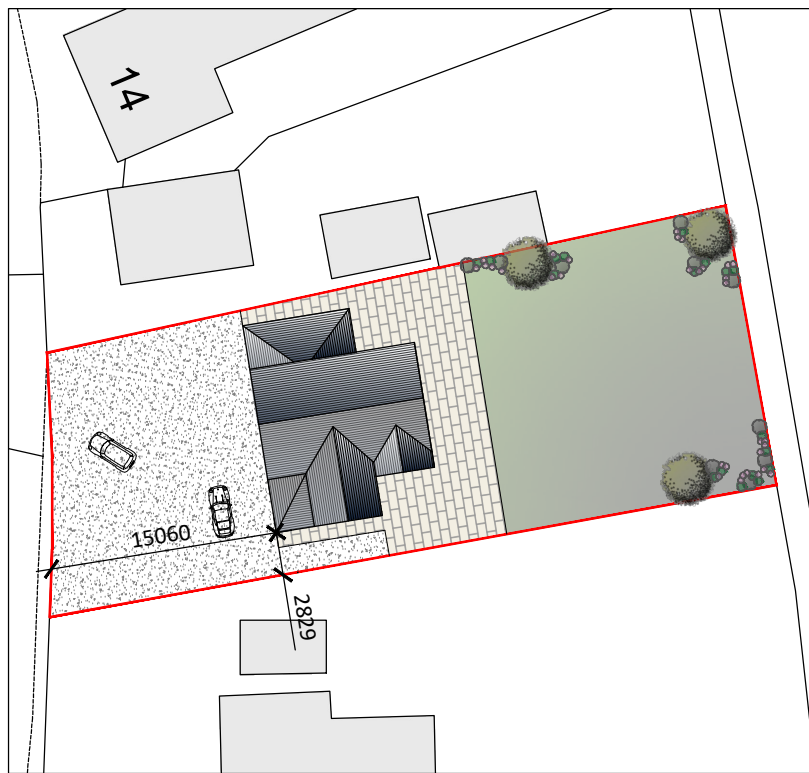

Proposed Block Plan
Scale 1:1500



Site Location Plan
Scale 1:1250

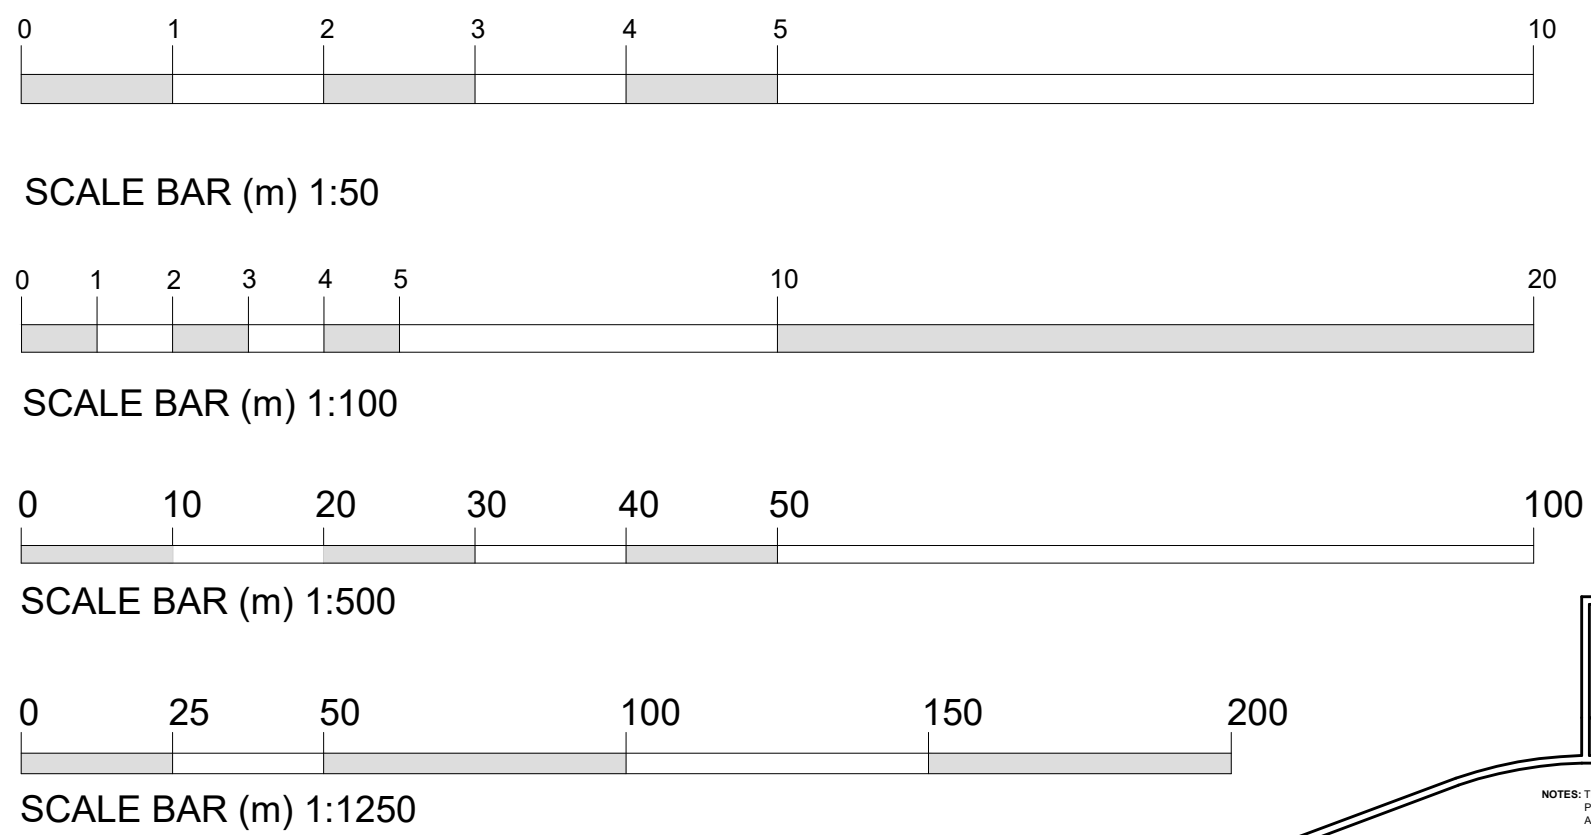

REV:		DESCRIPTION:	DATE:
PROJECT:		FIRST FLOOR REAR EXTENSION	
DRAWING:		EXISTING & PROPOSED FLOOR PLANS BLOCK PLAN EXISTING & PROPOSED ELEVATIONS SITE LOCATION PLAN	
SIZE:		A1	CLIENT: Mr & Mrs Treacher
Do Not Scale From This Drawing		SCALE: as labelled	DRAWING BY: JC SHEET: 0329/22/01

NOTES: THIS DRAWING IS THE PROPERTY OF JC ARCHITECTURAL CONSULTANT. NO UNAUTHORIZED COPYING OR REPRODUCTION IN ANY FORM IS PERMITTED WITHOUT OBTAINING PRIOR WRITTEN PERMISSION FROM JC ARCHITECTURAL CONSULTANT. JC ARCHITECTURAL CONSULTANT RESERVES THE RIGHT TO WITHDRAW THIS INFORMATION AT ANY TIME. ALL DIMENSIONS ARE TO BE CONFIRMED ON SITE BY CONTRACTOR. ANY DISCREPANCIES ARE TO BE REPORTED TO JC ARCHITECTURAL CONSULTANT IMMEDIATELY. THE DESIGN HAS BEEN UNDERTAKEN AS FAR AS POSSIBLE TO AVOID RISKS TO HEALTH AND SAFETY OR TO REDUCE AND CONTROL THE EFFECTS OF ANY UNDESIRABLE RISKS. ANY RELEVANT INFORMATION REGARDING RISKS WHICH ARE NOT ABLE TO BE ELIMINATED WILL BE INCLUDED WITHIN THE PROJECT HEALTH AND SAFETY FILE.