


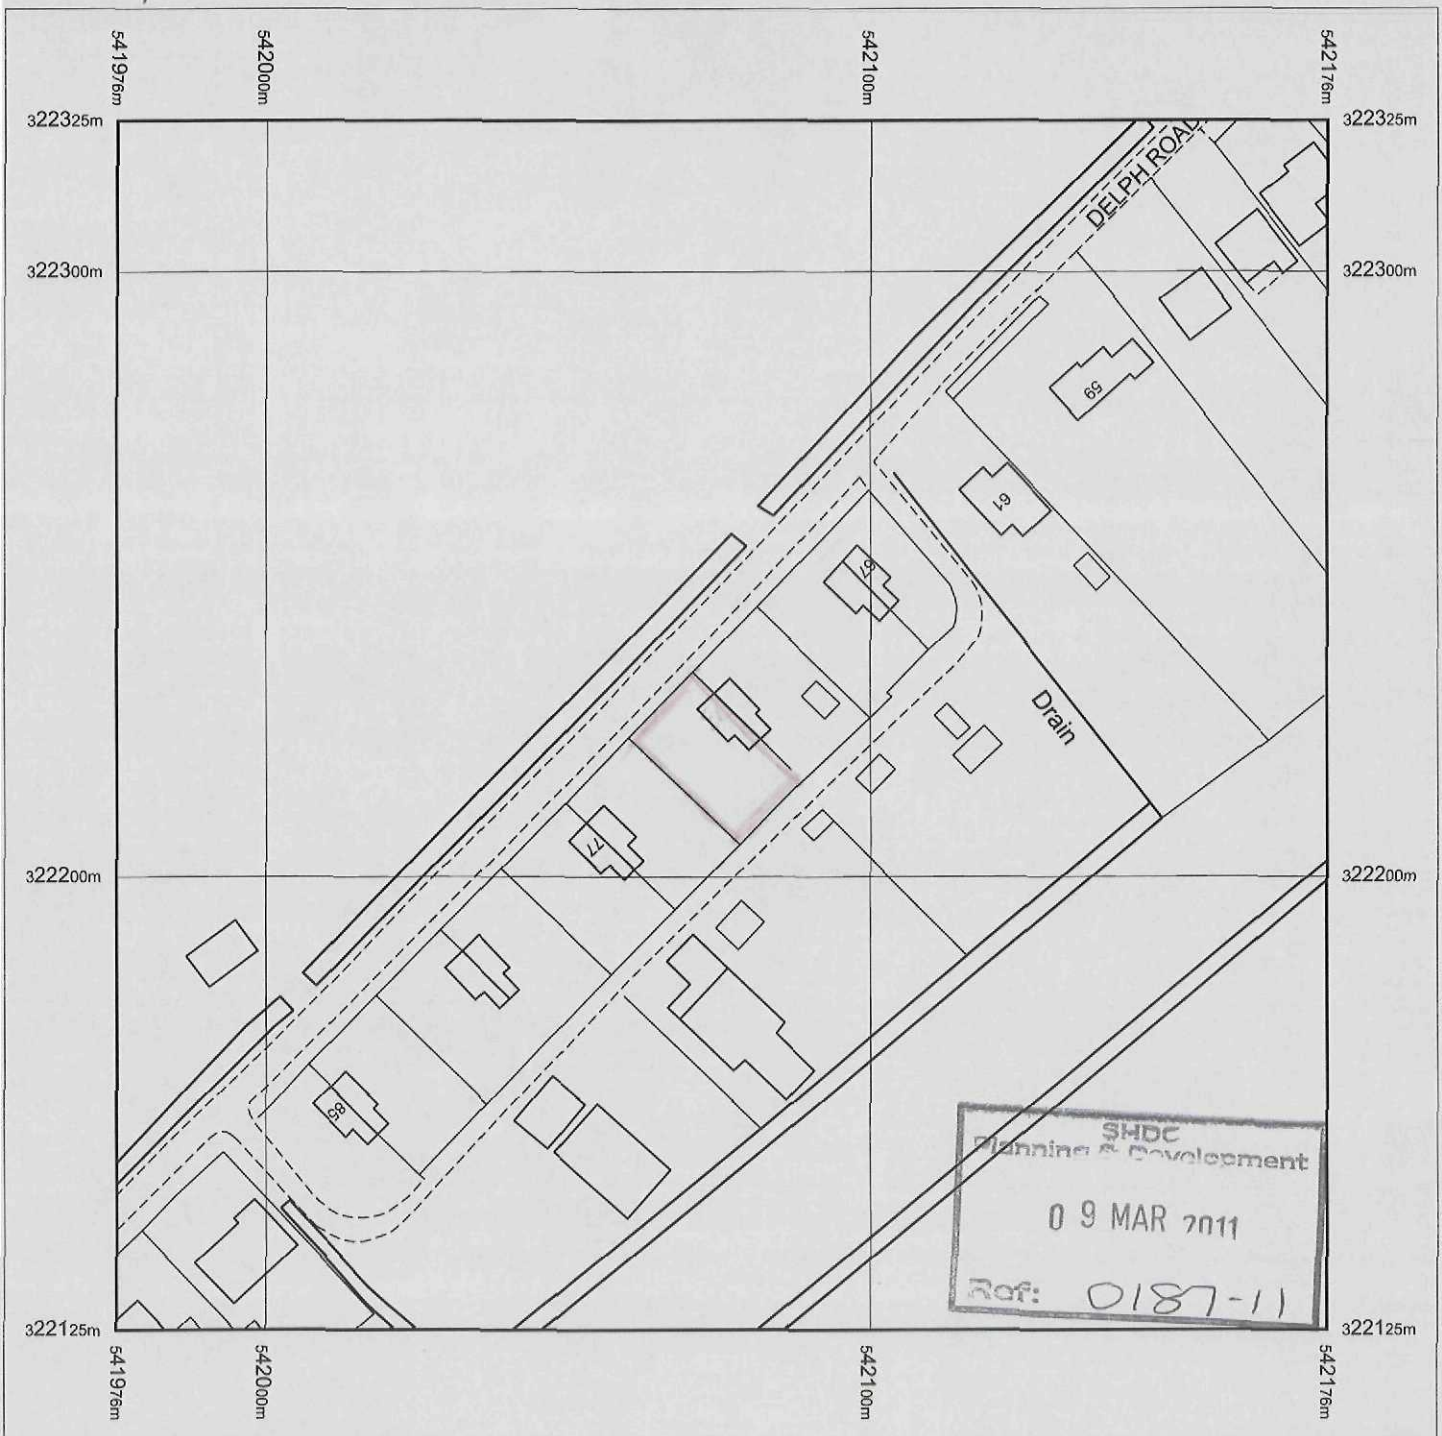

Produced 01.03.2011 from the Ordnance Survey National Geographic Database and incorporating surveyed revision available at this date. © Crown Copyright 2011.


Reproduction in whole or part is prohibited without the prior permission of Ordnance Survey.

Ordnance Survey, the OS Symbol and OS Sitemap are registered trademarks of Ordnance Survey, the national mapping agency of Great Britain.

The representation of a road, track or path is no evidence of a right of way.

The representation of features as lines is no evidence of a property boundary.

Part or all of this OS Sitemap is enlarged from mapping produced at one or more of the following scales: 1:1250, 1:2500, 1:10000.

 

Scale 1:1250


Supplied by: **Bookmark Spalding Ltd**

Serial number: 00114200

Centre coordinates: 542075.5 322225

Further information can be found on the OS Sitemap Information leaflet or the Ordnance Survey web site:
www.ordnancesurvey.co.uk


PRIVATE ROAD

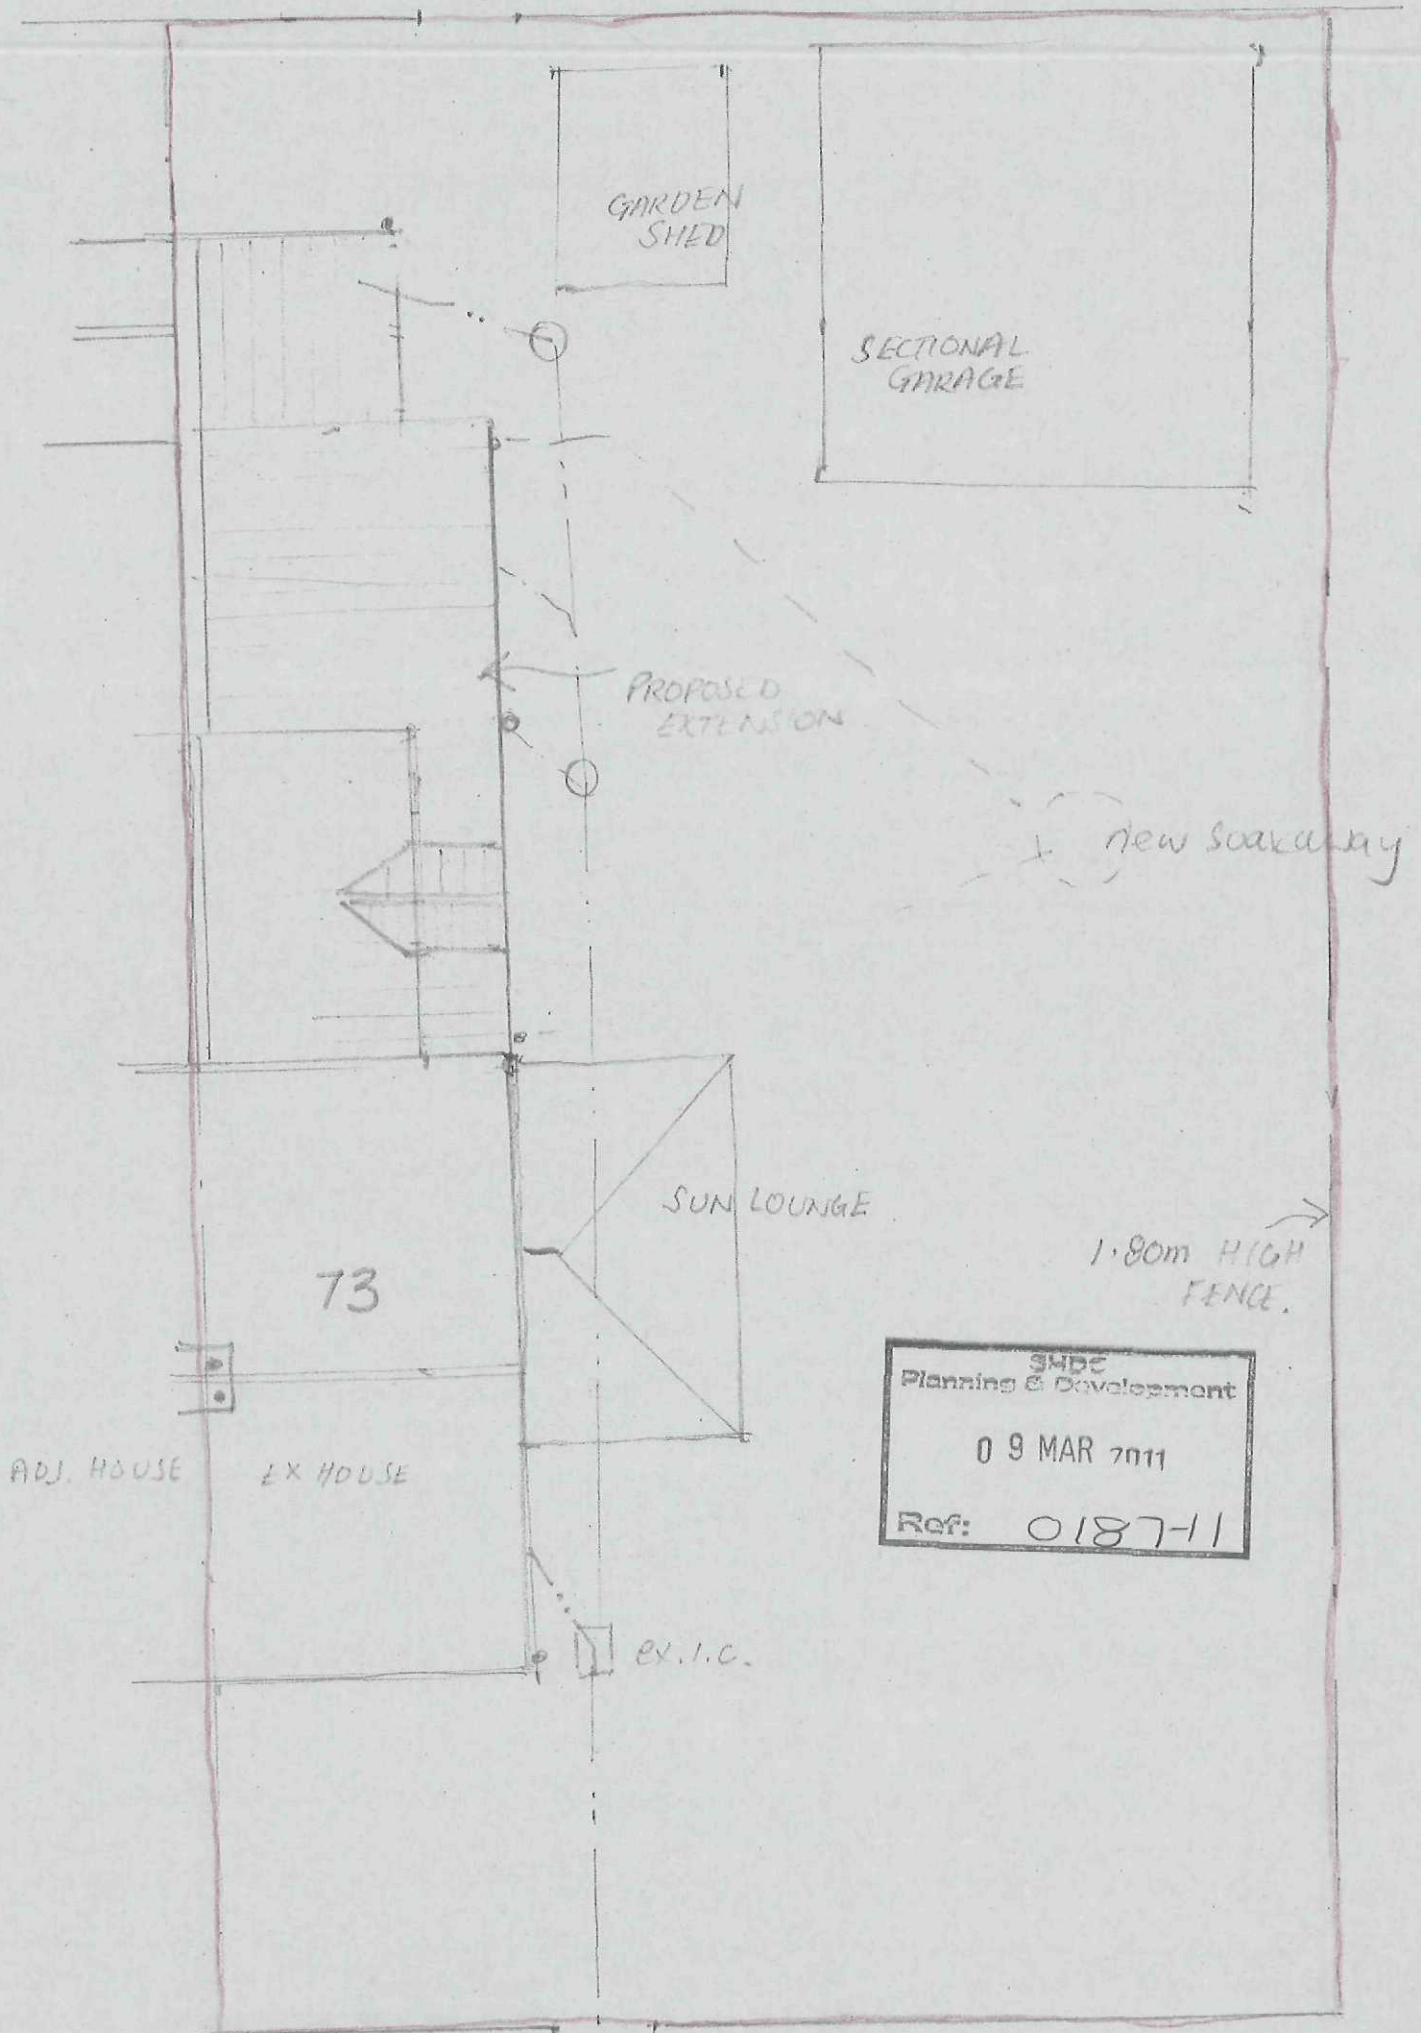


SHDC
Planning & Development
09 MAR 2011
Ref: 0187-11

SITE PLAN


VERGE

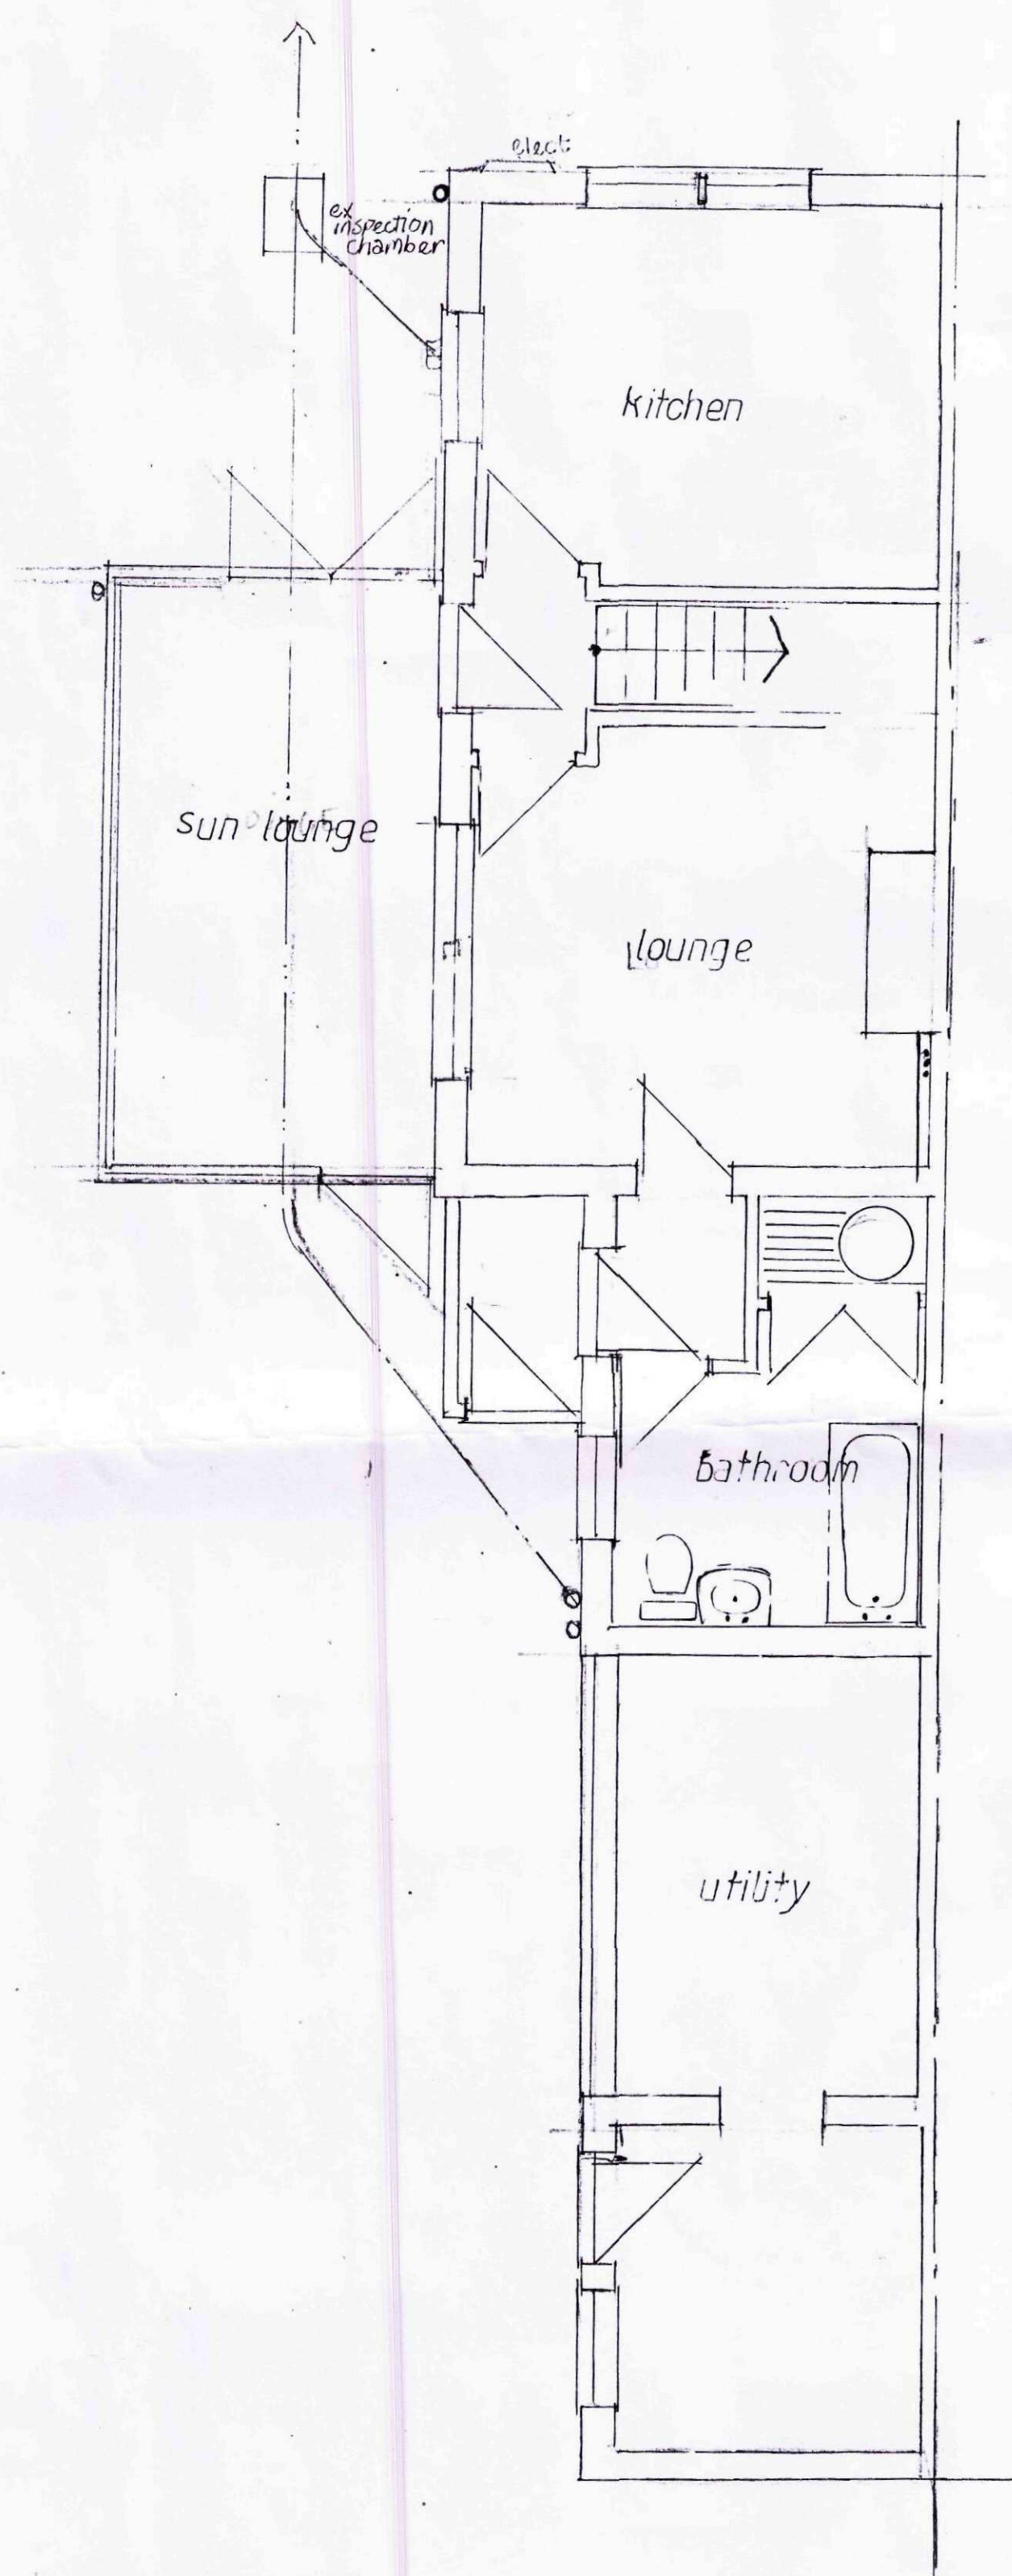


ground floor existing

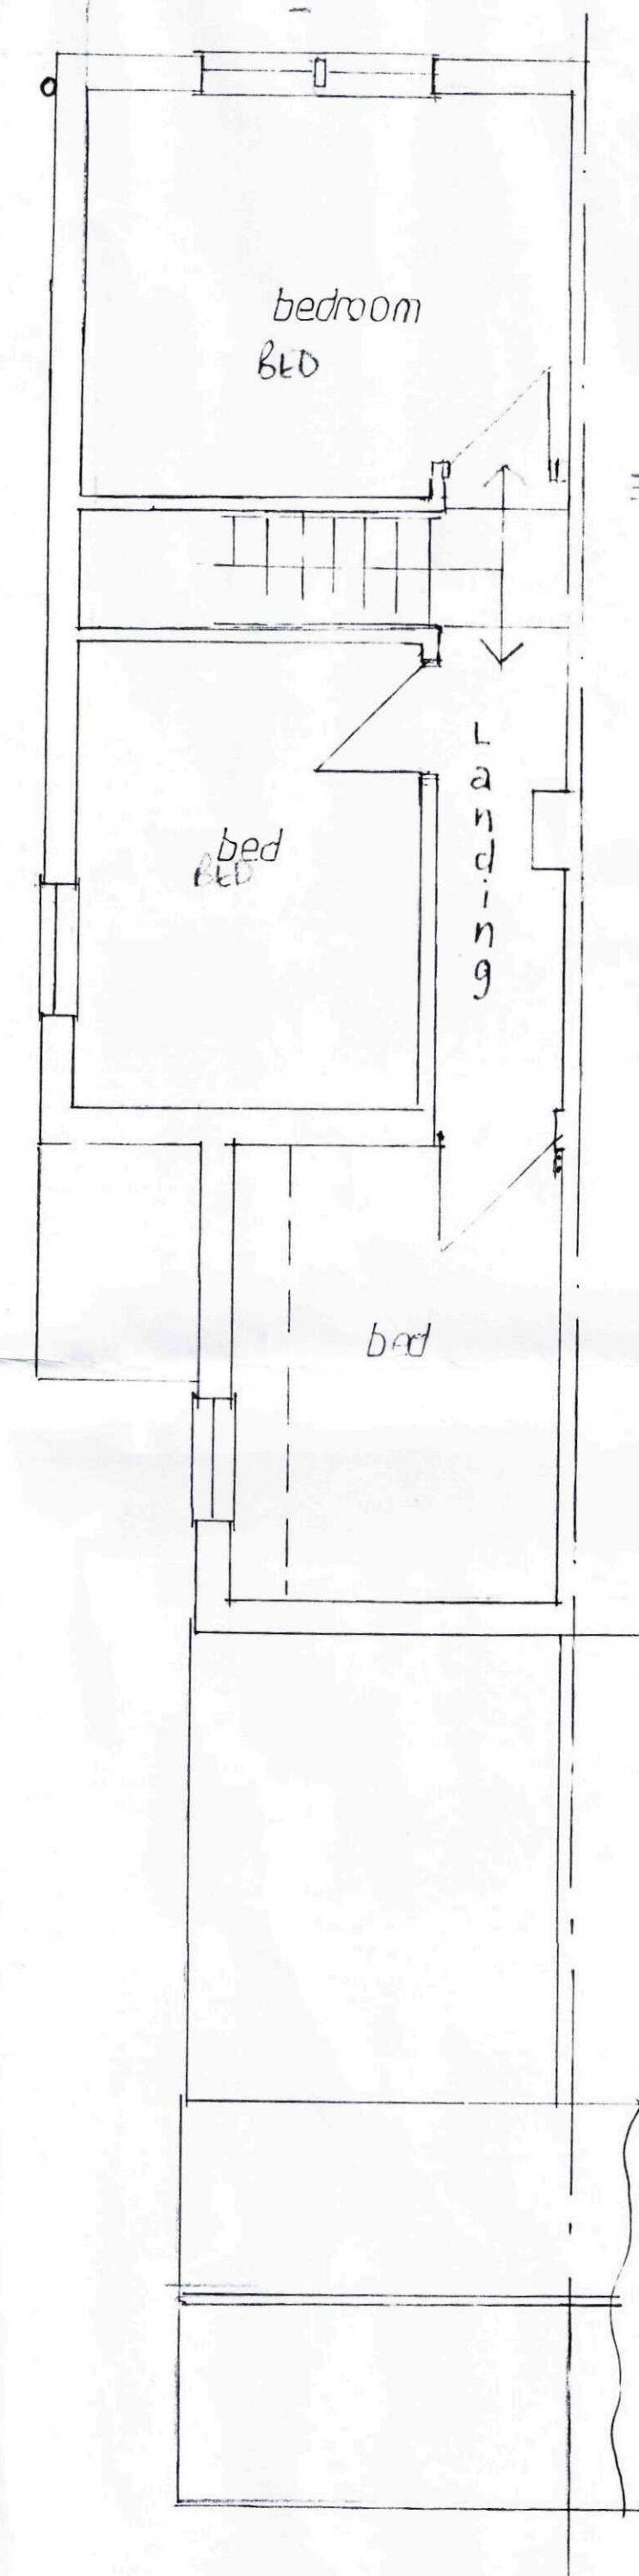

first floor

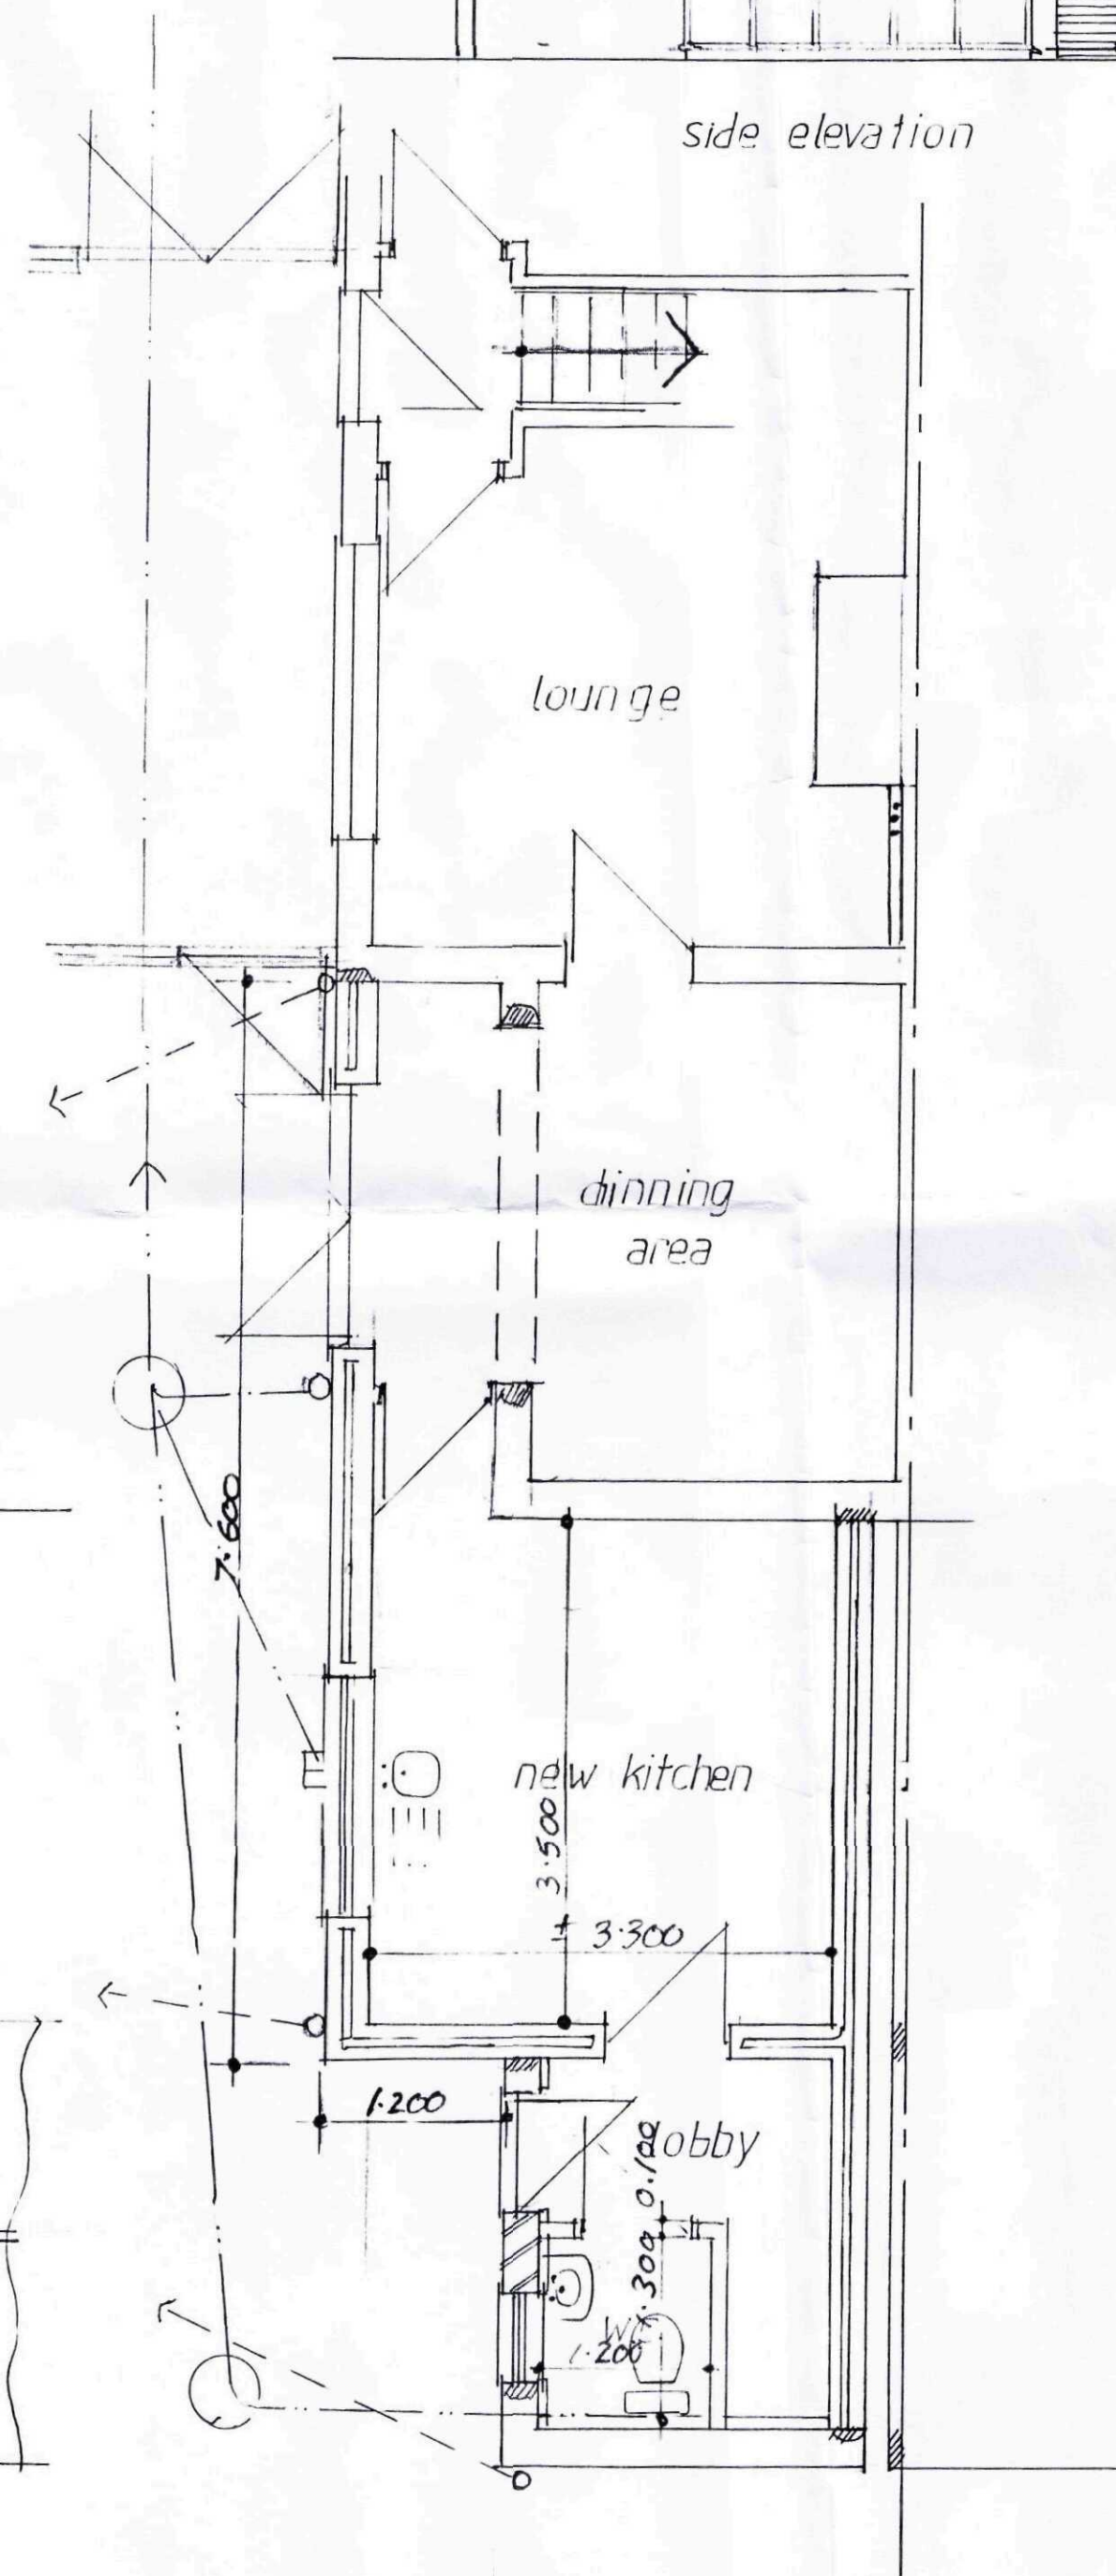


ground floor proposed

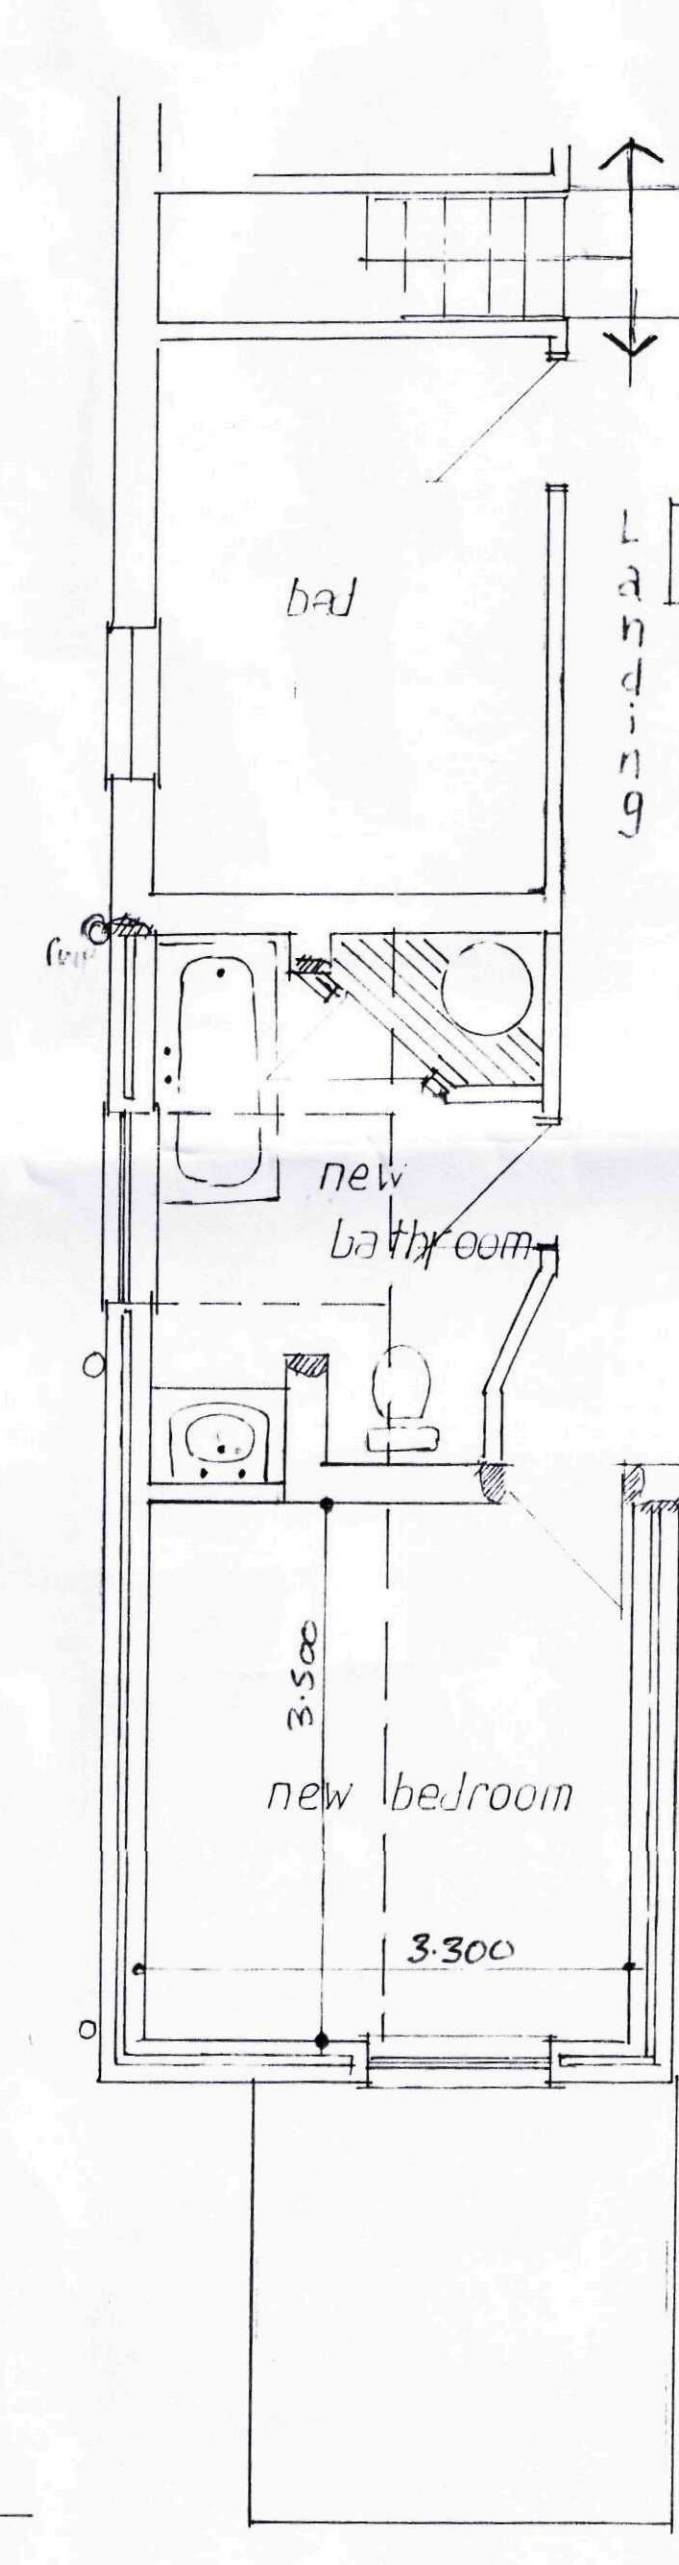

first floor proposed



side elevation

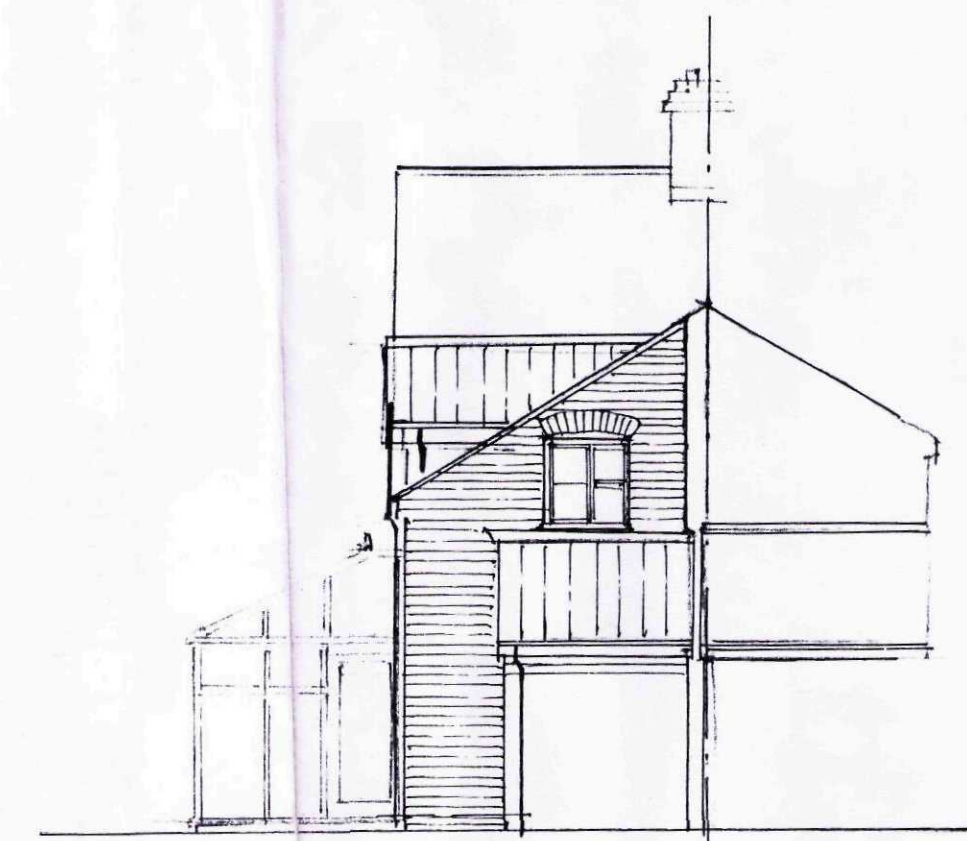

rear elevation

SWDC
Planning & Development
09 MAR 2011
Ref: 0187-11

project: proposed two storey extension

73, the delph,
long sutton.

clients: mr and mrs w. merrison.

scale: 1:50, 1:100.