




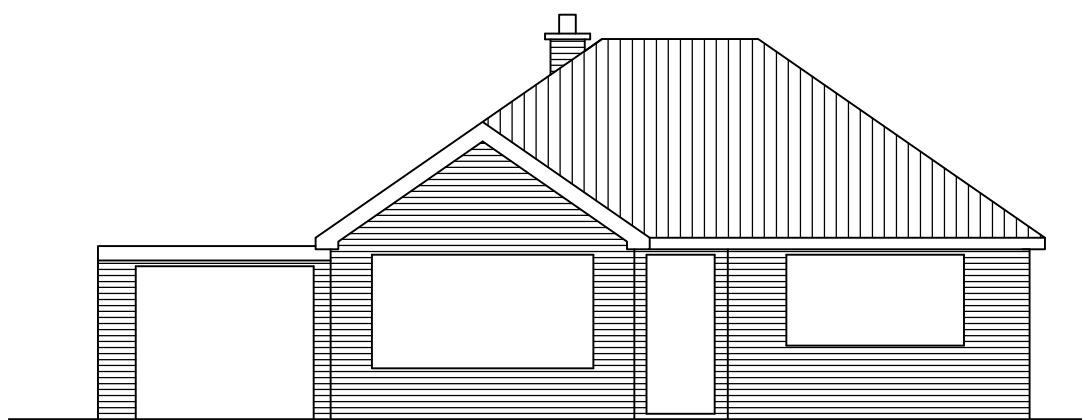


EXISTING FRONT ELEVATION
- 1:100

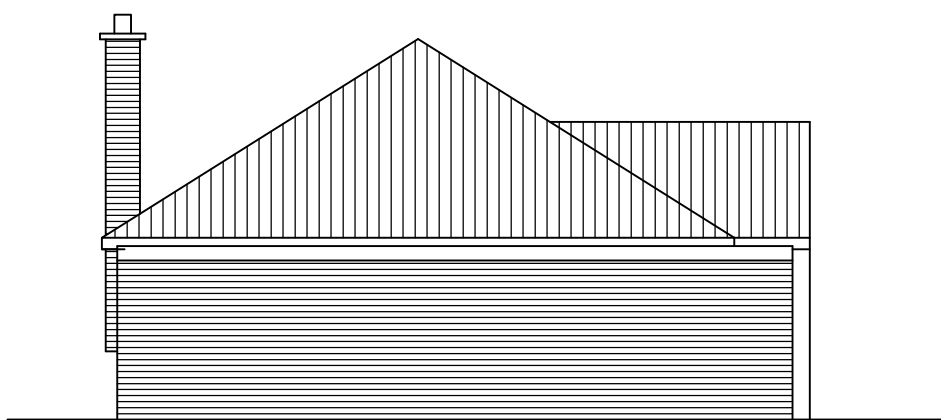

EXISTING SIDE ELEVATION
- 1:100

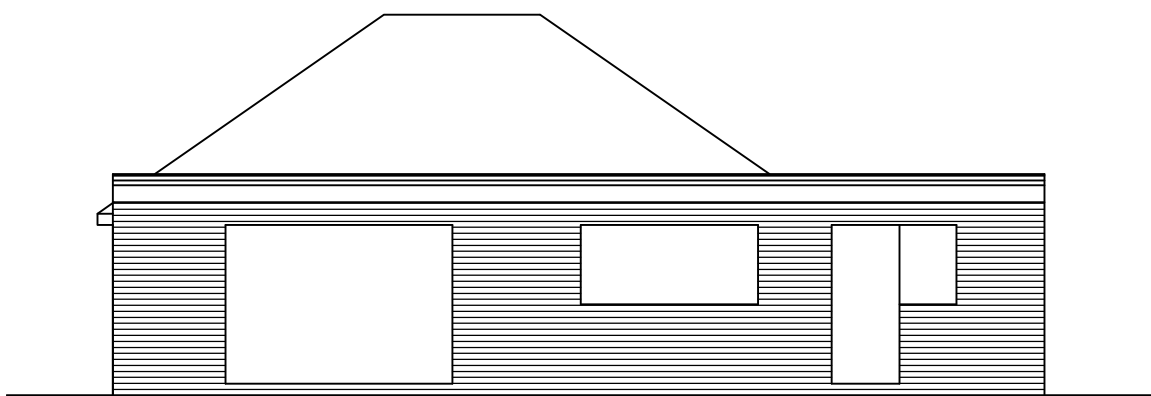

EXISTING REAR ELEVATION
- 1:100

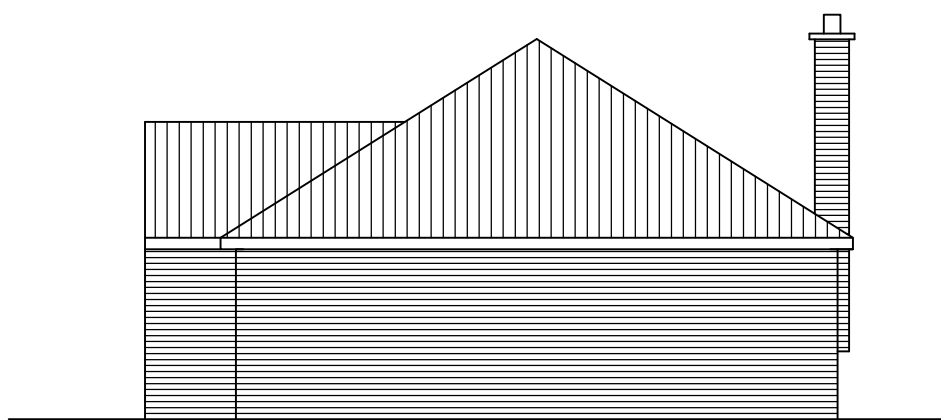

EXISTING SIDE ELEVATION
- 1:100

PROPOSED FLOOR LEVELS TO
MATCH EXISTING FLOOR LEVELS


EXTERNAL LEVELS TO REMAIN
UNCHANGED



EXISTING GROUND FLOOR PLAN
- 1:50



LOCATION PLAN - 1:1250

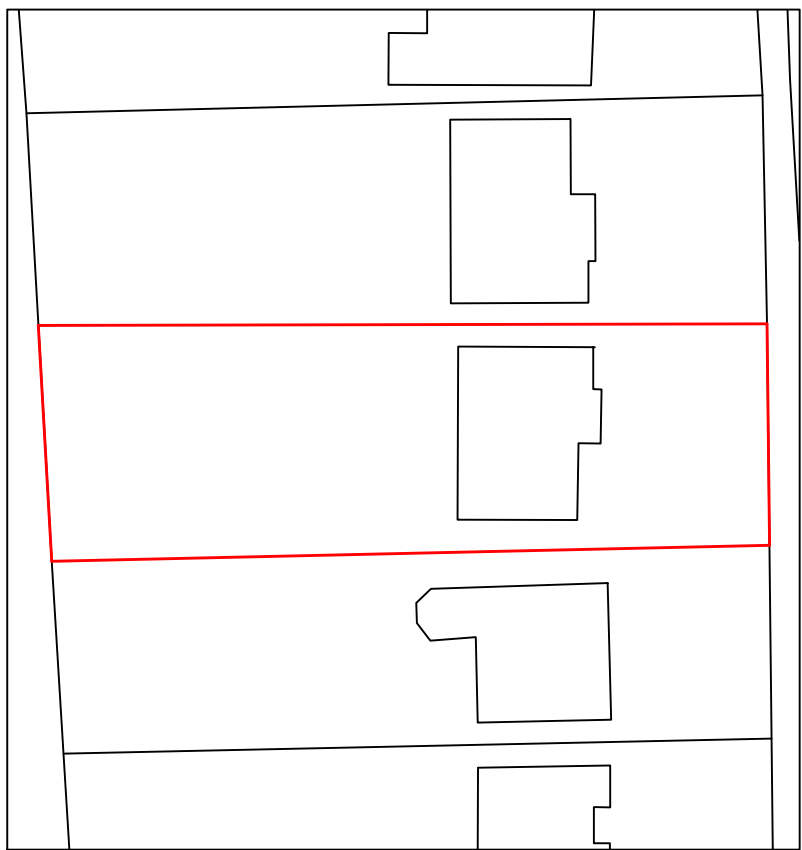

BLOCK PLAN - 1:500

A	Road name added	6-3-24
No.	Revision/Issue	Date

CLIENT
MR & MRS OVERSON

PROJECT
PROPOSED EXTENSION

DRAWING TITLE
EXISTING PLAN AND
ELEVATIONS PLUS LOCATION
AND BLOCK PLAN

R Baker
DESIGN

JOB NUMBER 2446	Sheet 01A
Date 22/02/2024	
Scale AS NOTED @ A1	