




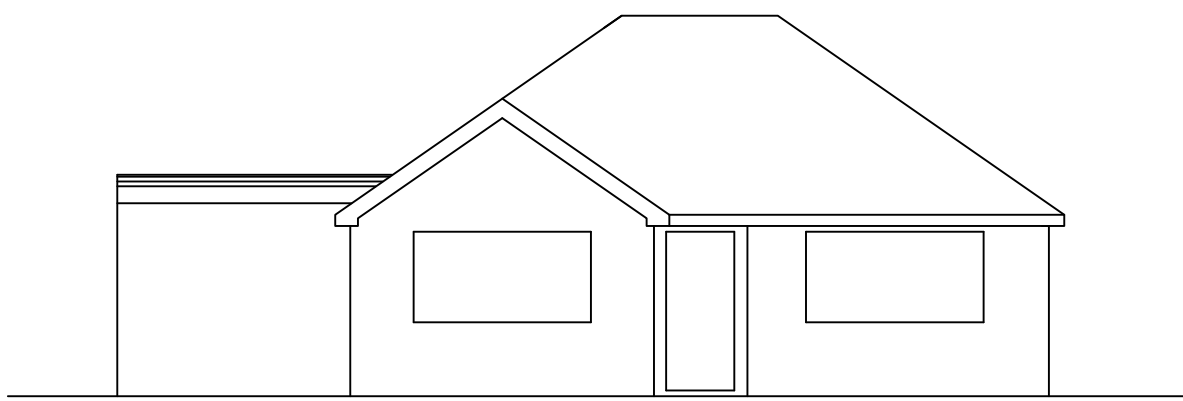


PROPOSED FRONT ELEVATION
- 1:100

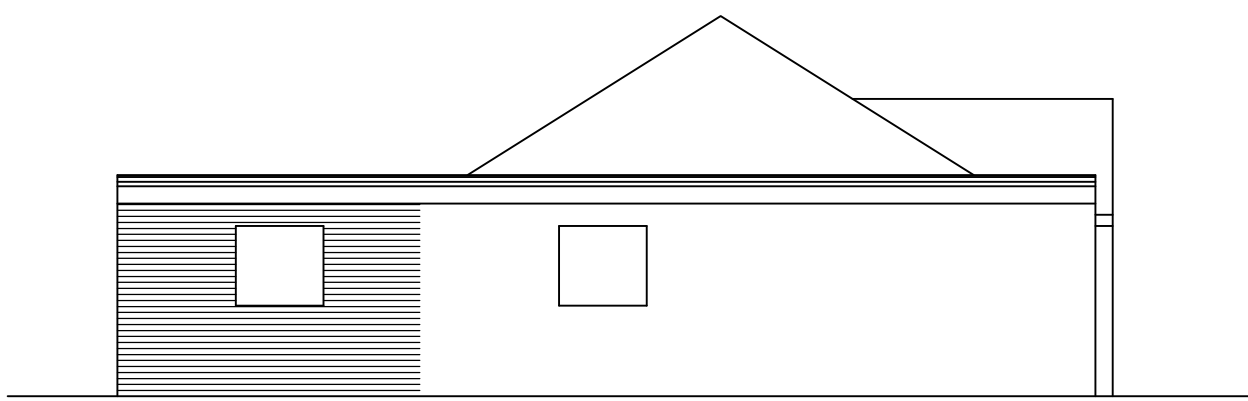

PROPOSED SIDE ELEVATION
- 1:100

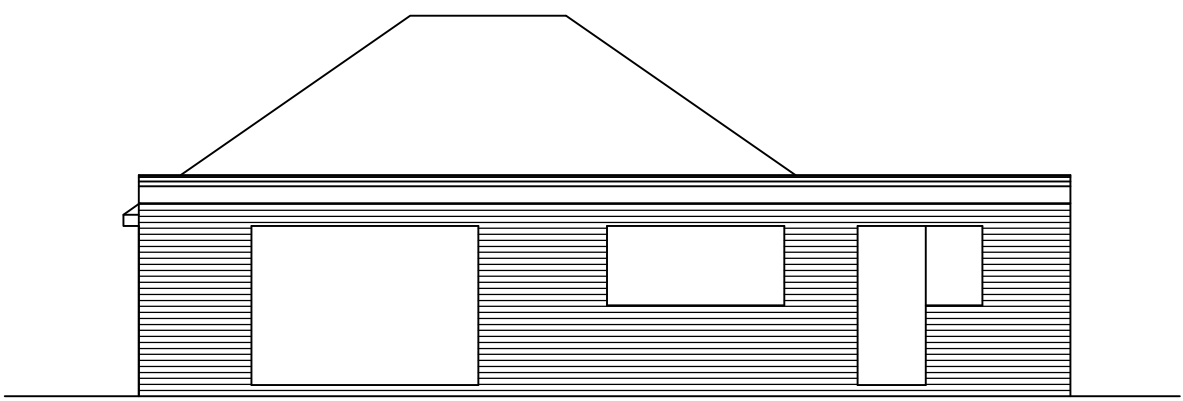


PROPOSED REAR ELEVATION
- 1:100

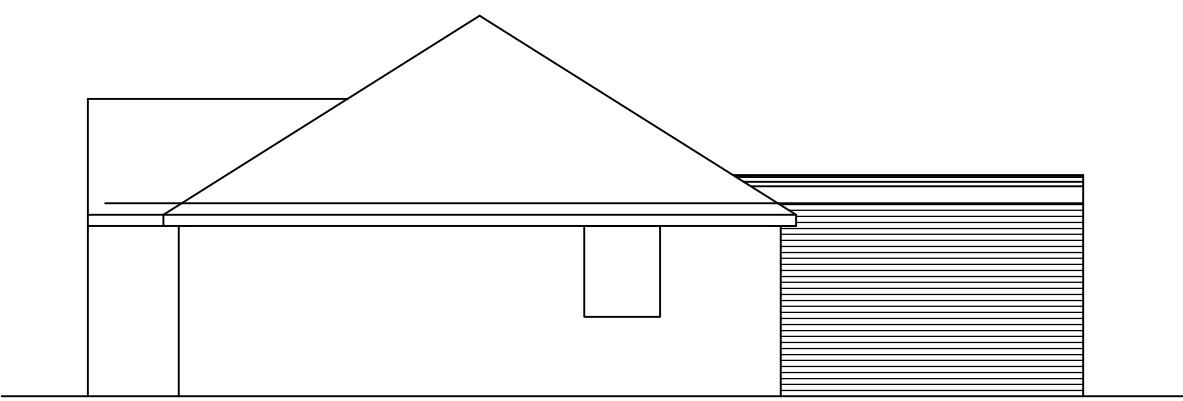


PROPOSED SIDE ELEVATION
- 1:100

PROPOSED FLOOR LEVELS TO
MATCH EXISTING FLOOR LEVELS

EXTERNAL LEVELS TO REMAIN
UNCHANGED

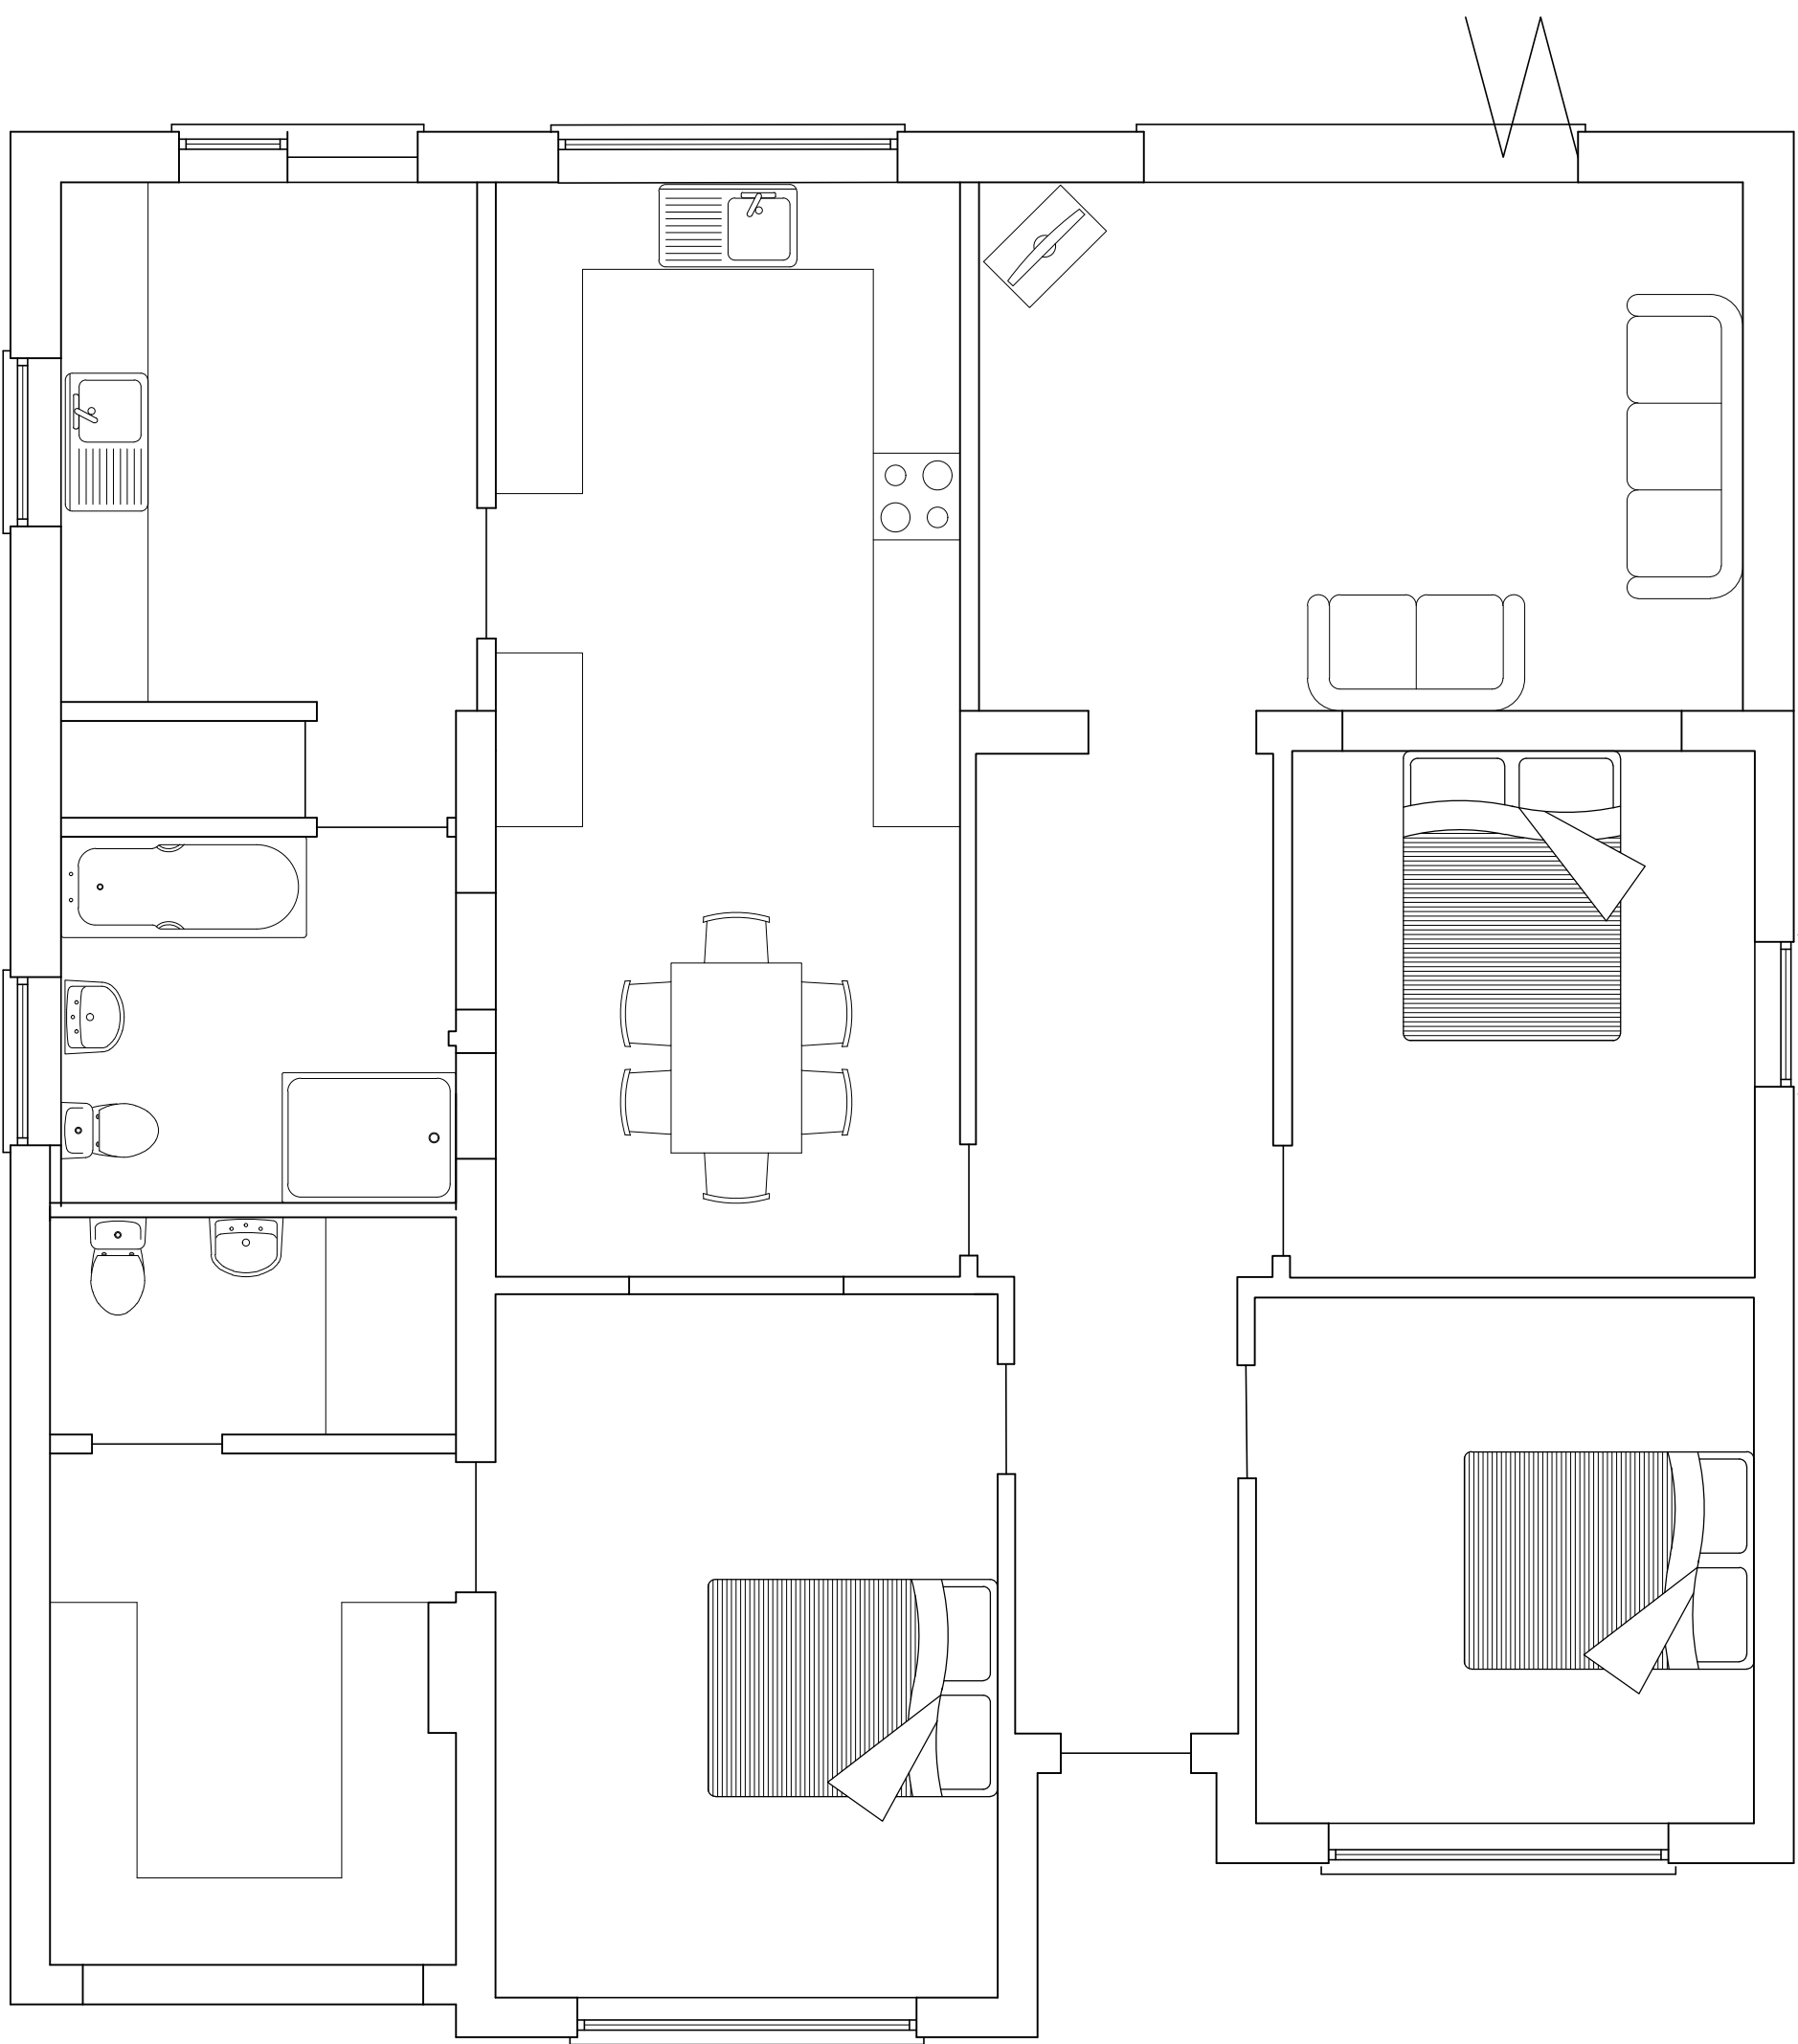

PROPOSED GROUND FLOOR PLAN
- 1:50

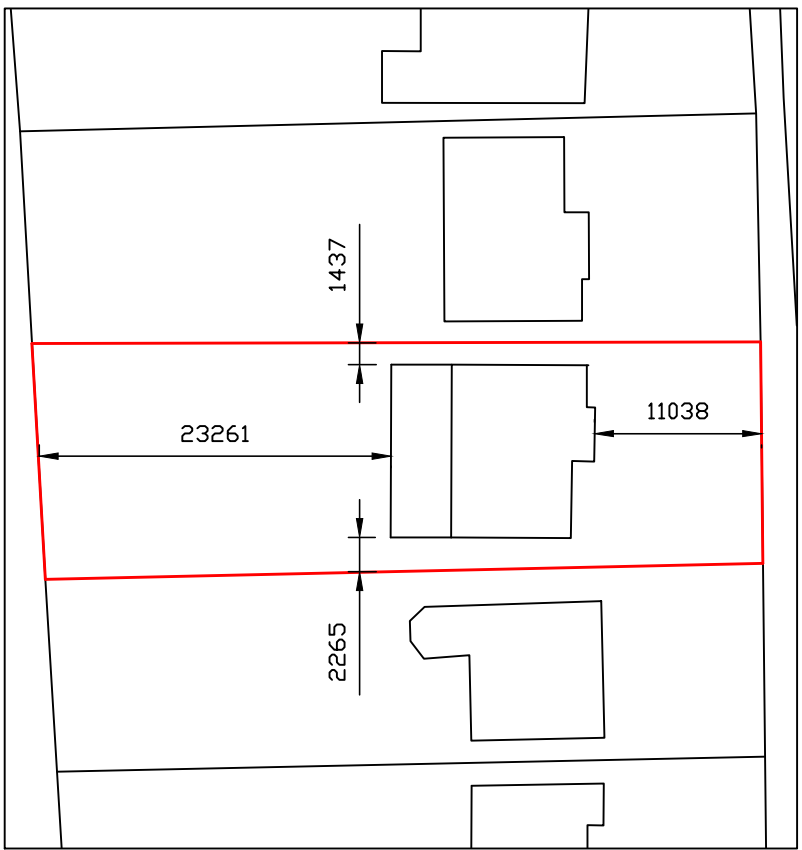

BLOCK PLAN - 1:500

-	-	-
A	Dims added	6-3-24
No.	Revision/Issue	Date

CLIENT
MR & MRS OVERSON

PROJECT
PROPOSED EXTENSION

DRAWING TITLE
PROPOSED PLAN AND
ELEVATIONS PLUS BLOCK
PLAN

R Baker
DESIGN

JOB NUMBER 2446	Sheet
Date 22/02/2024	02A
Scale AS NOTED @ A1	