




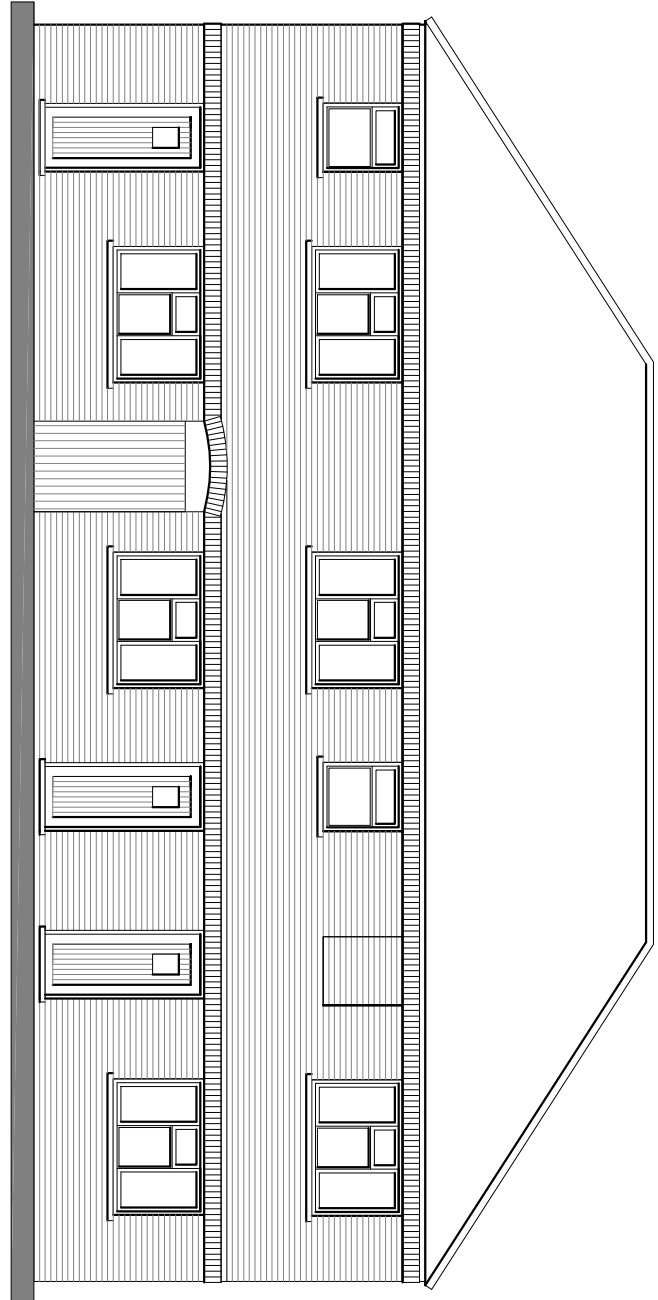


PROPOSED FRONT ELEVATION (north)

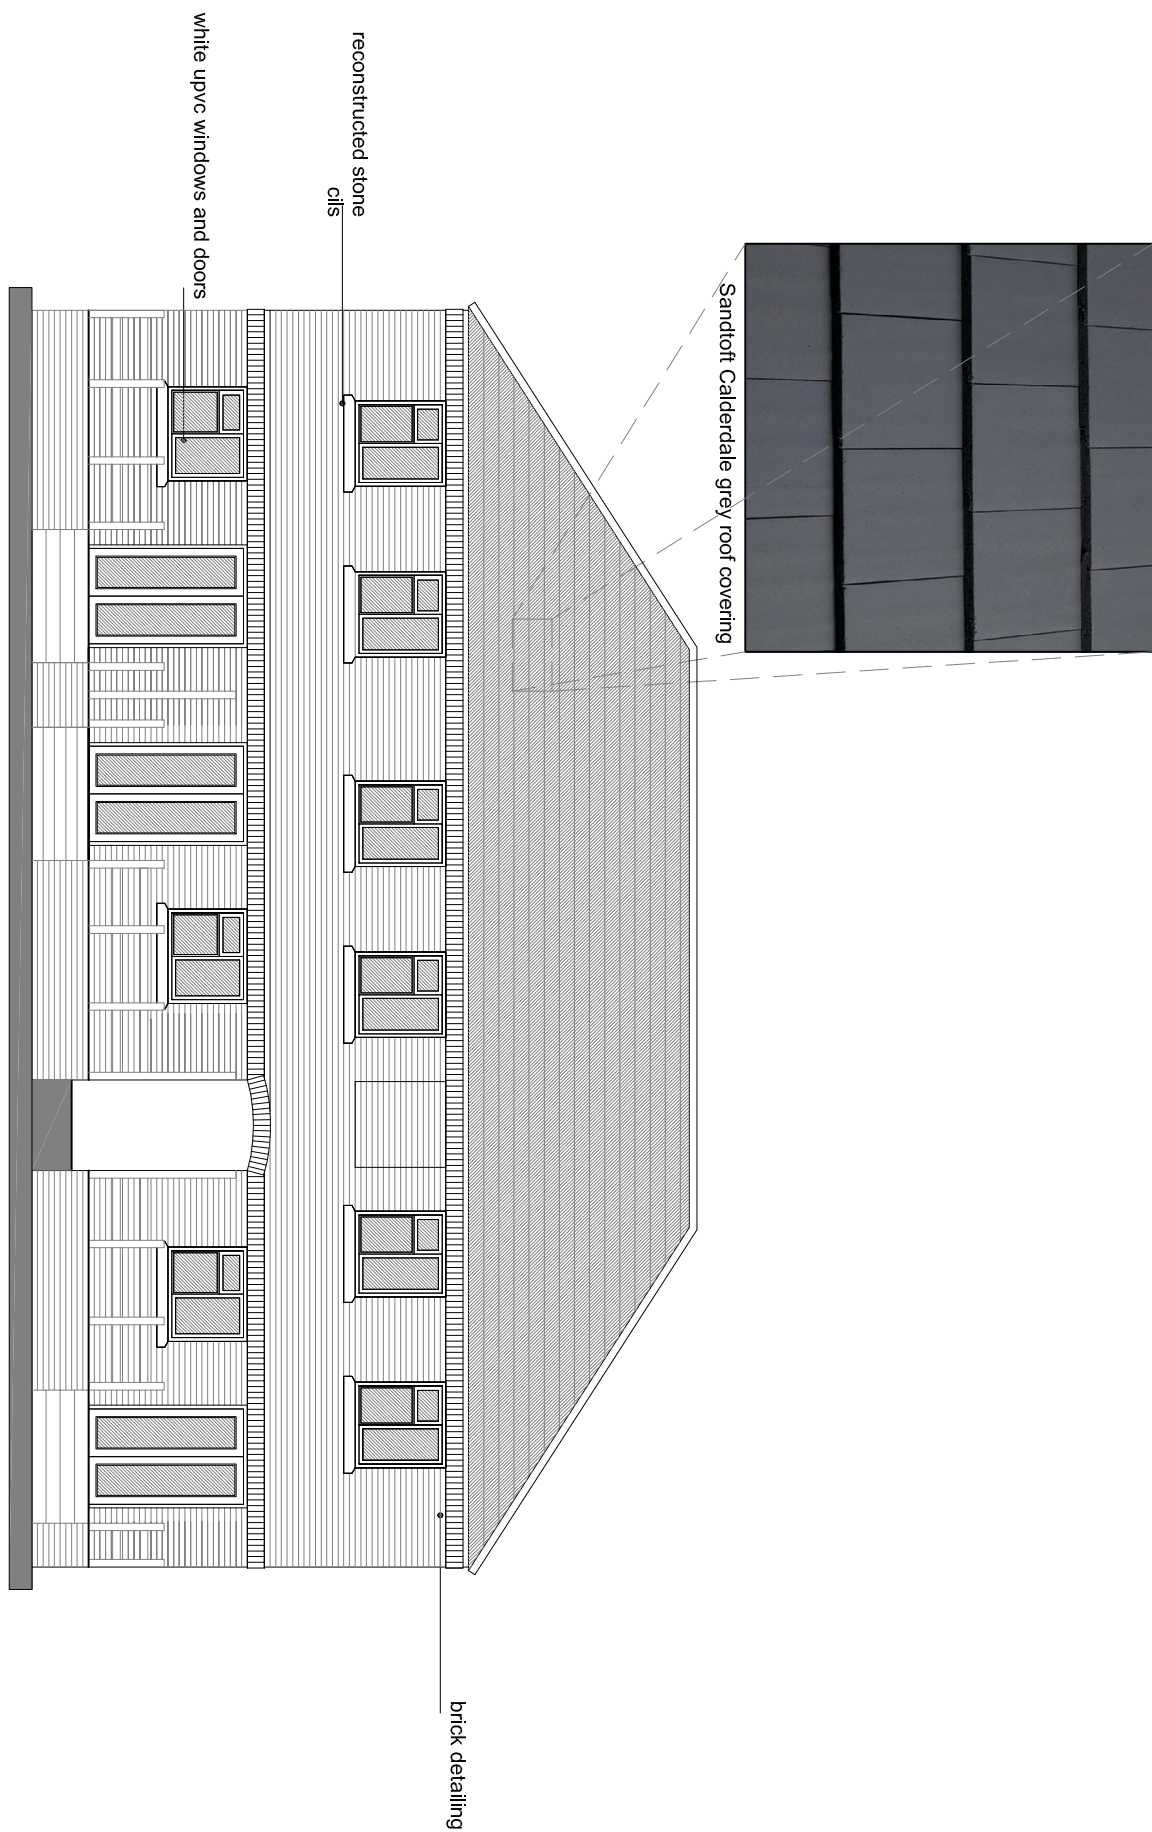


PROPOSED REAR ELEVATION (south)

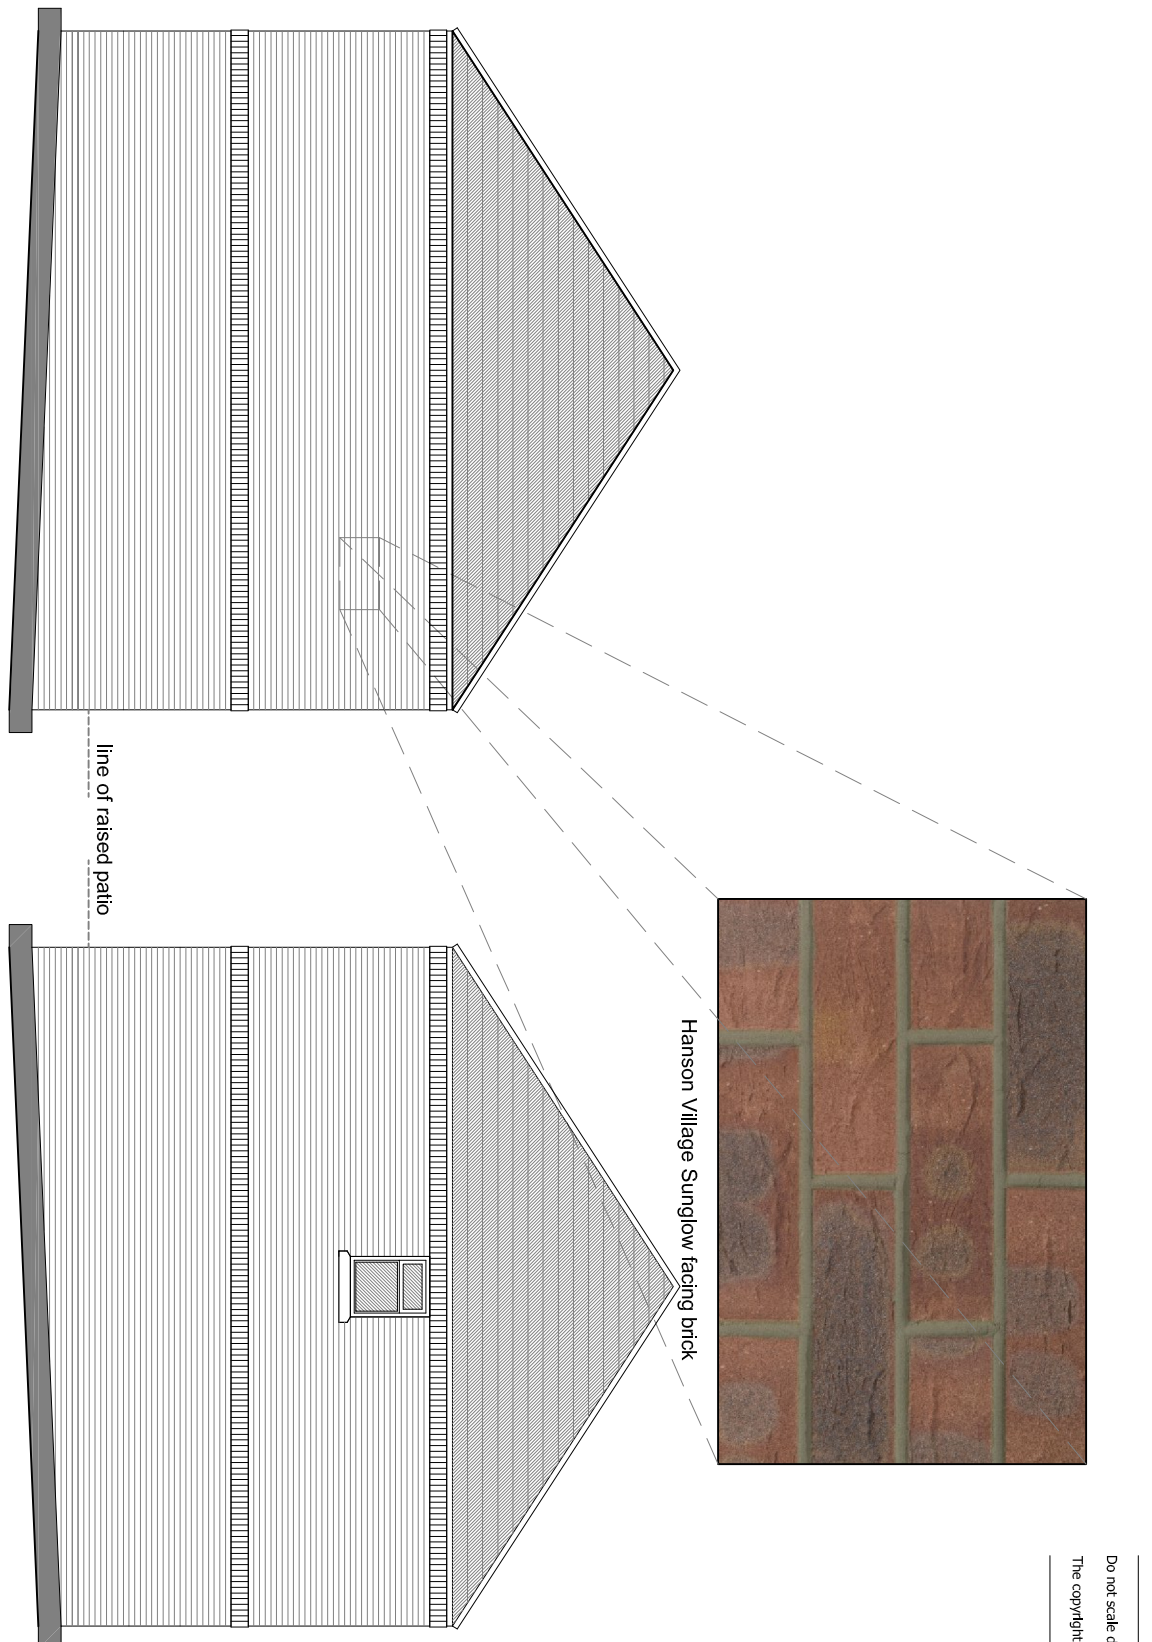


PROPOSED SIDE ELEVATION (east)

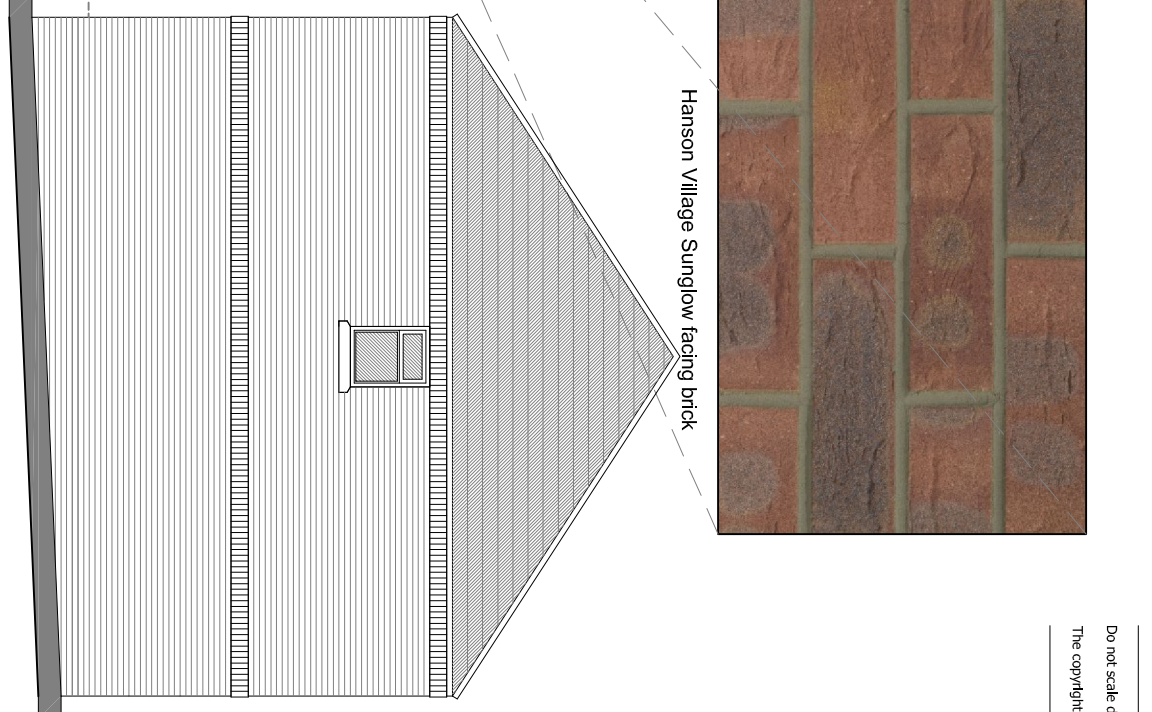

PROPOSED SIDE ELEVATION (west)

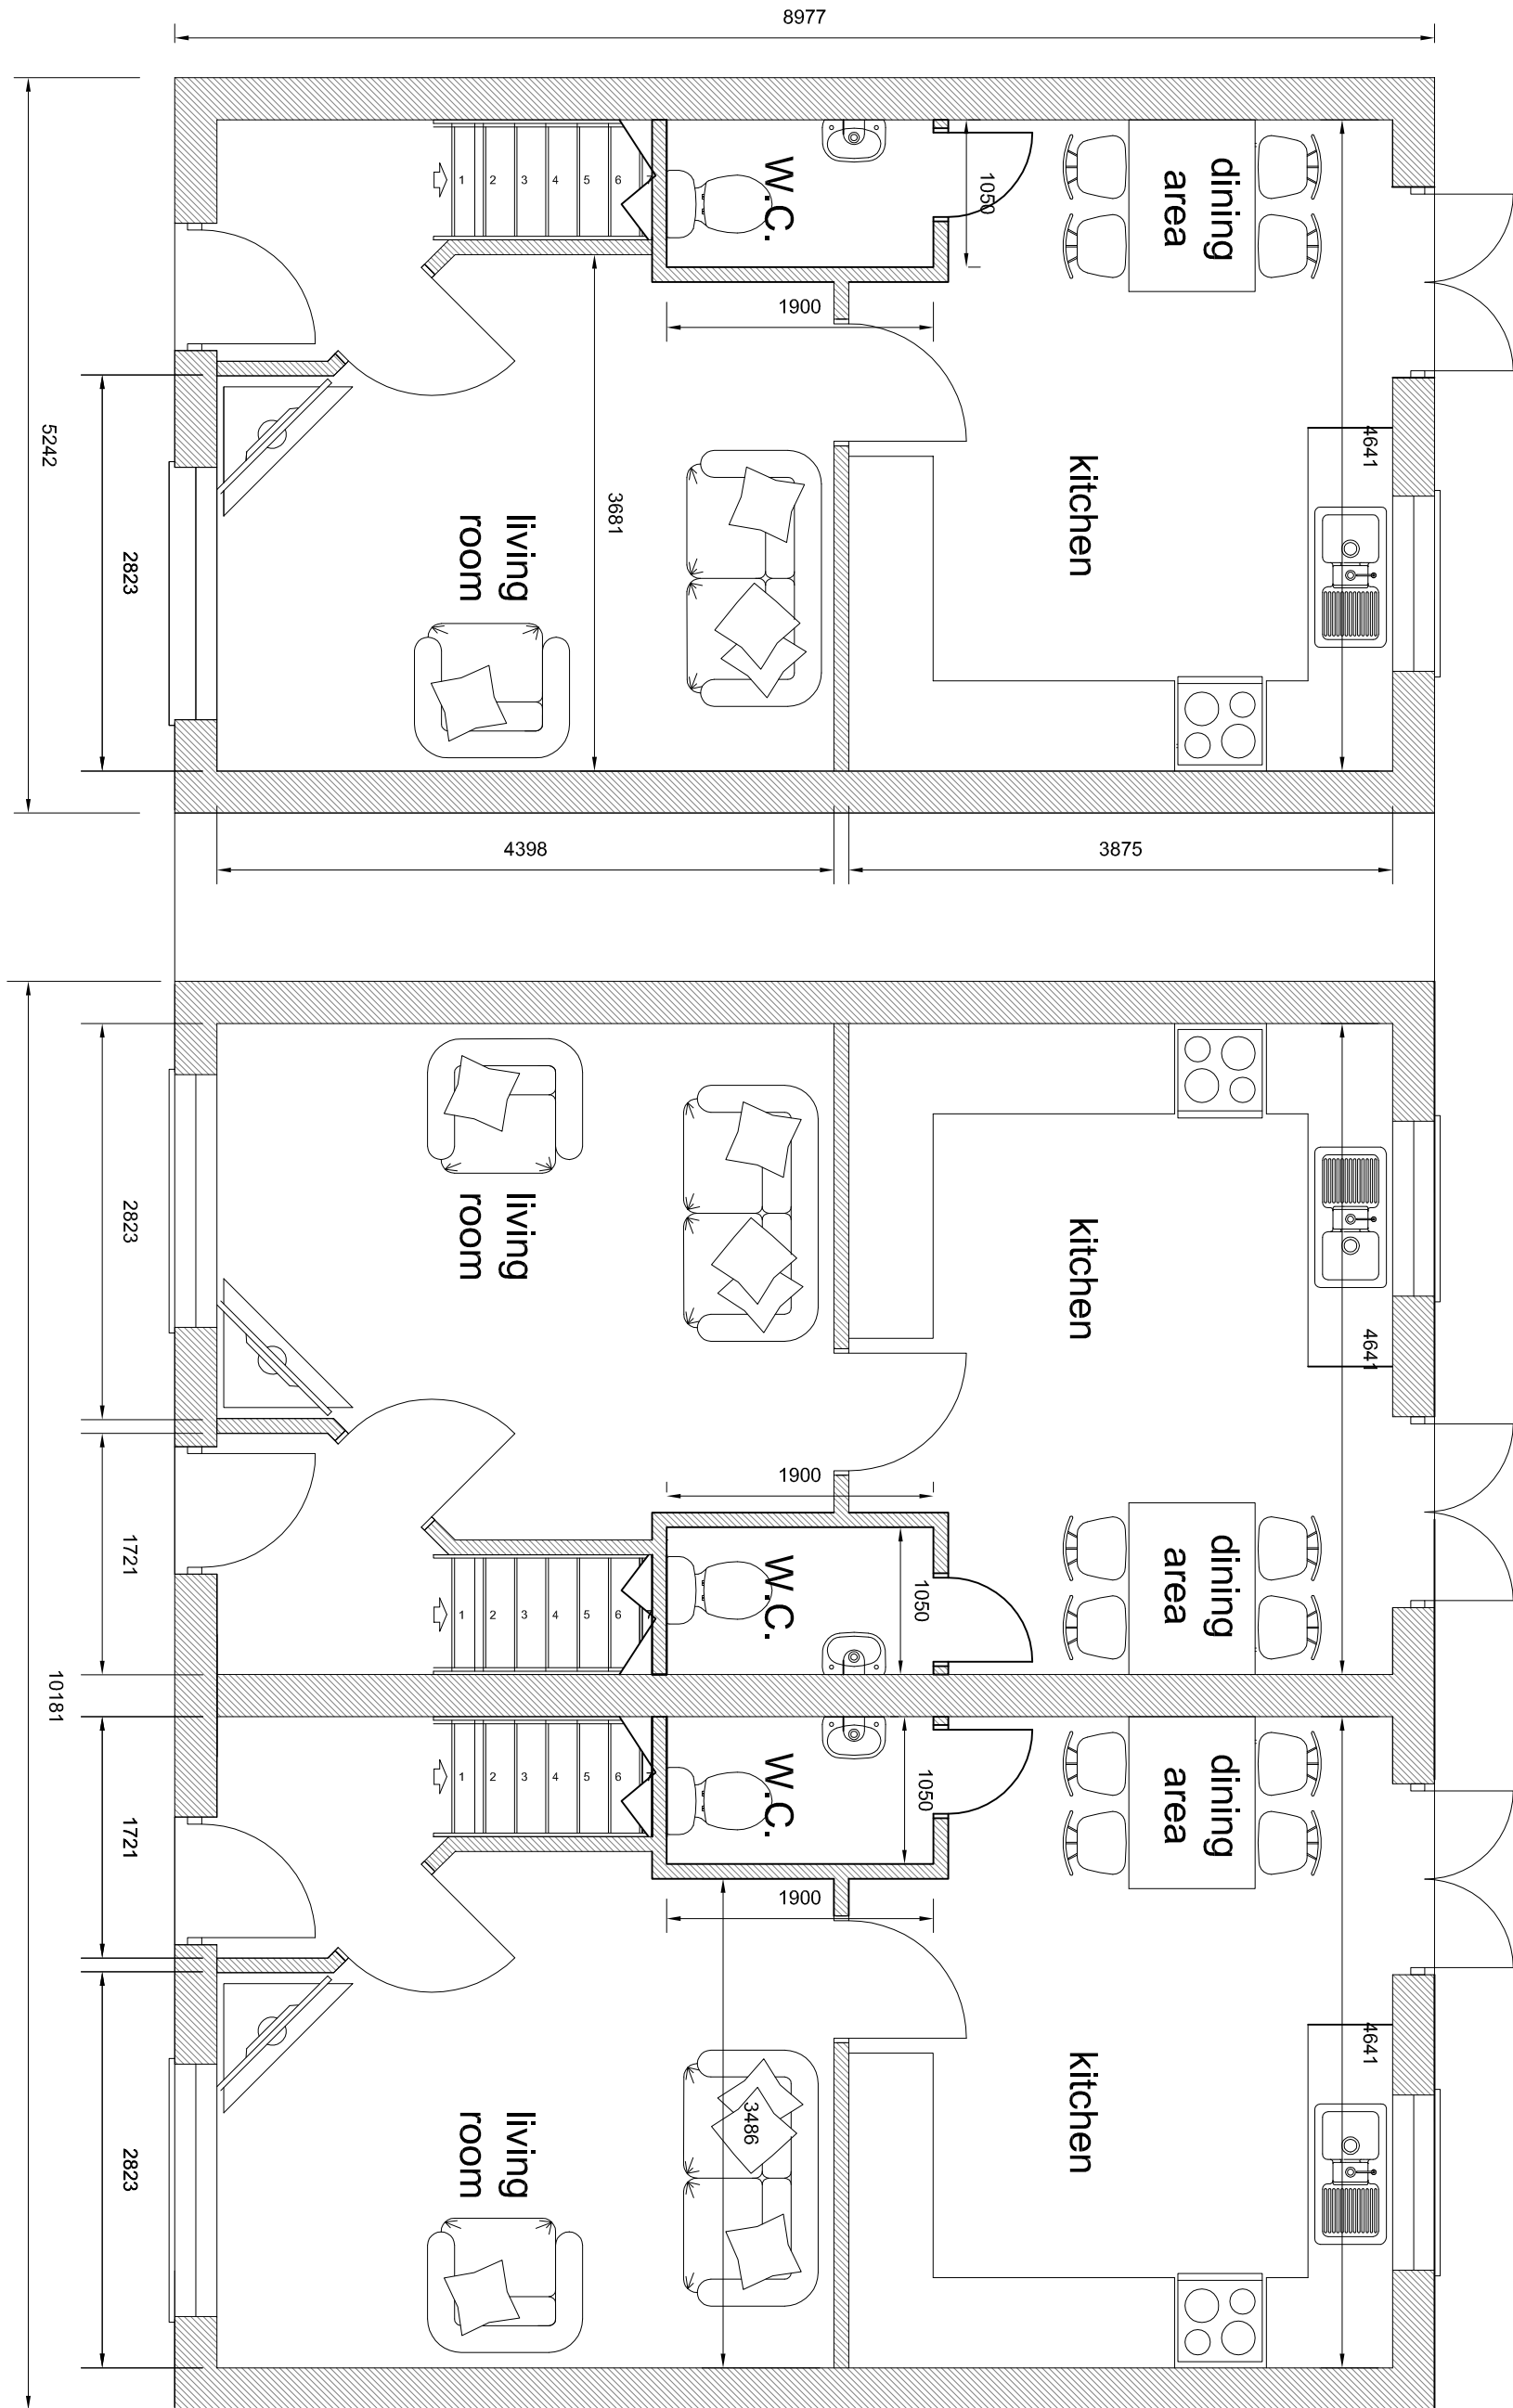

PROPOSED GROUND FLOOR PLAN

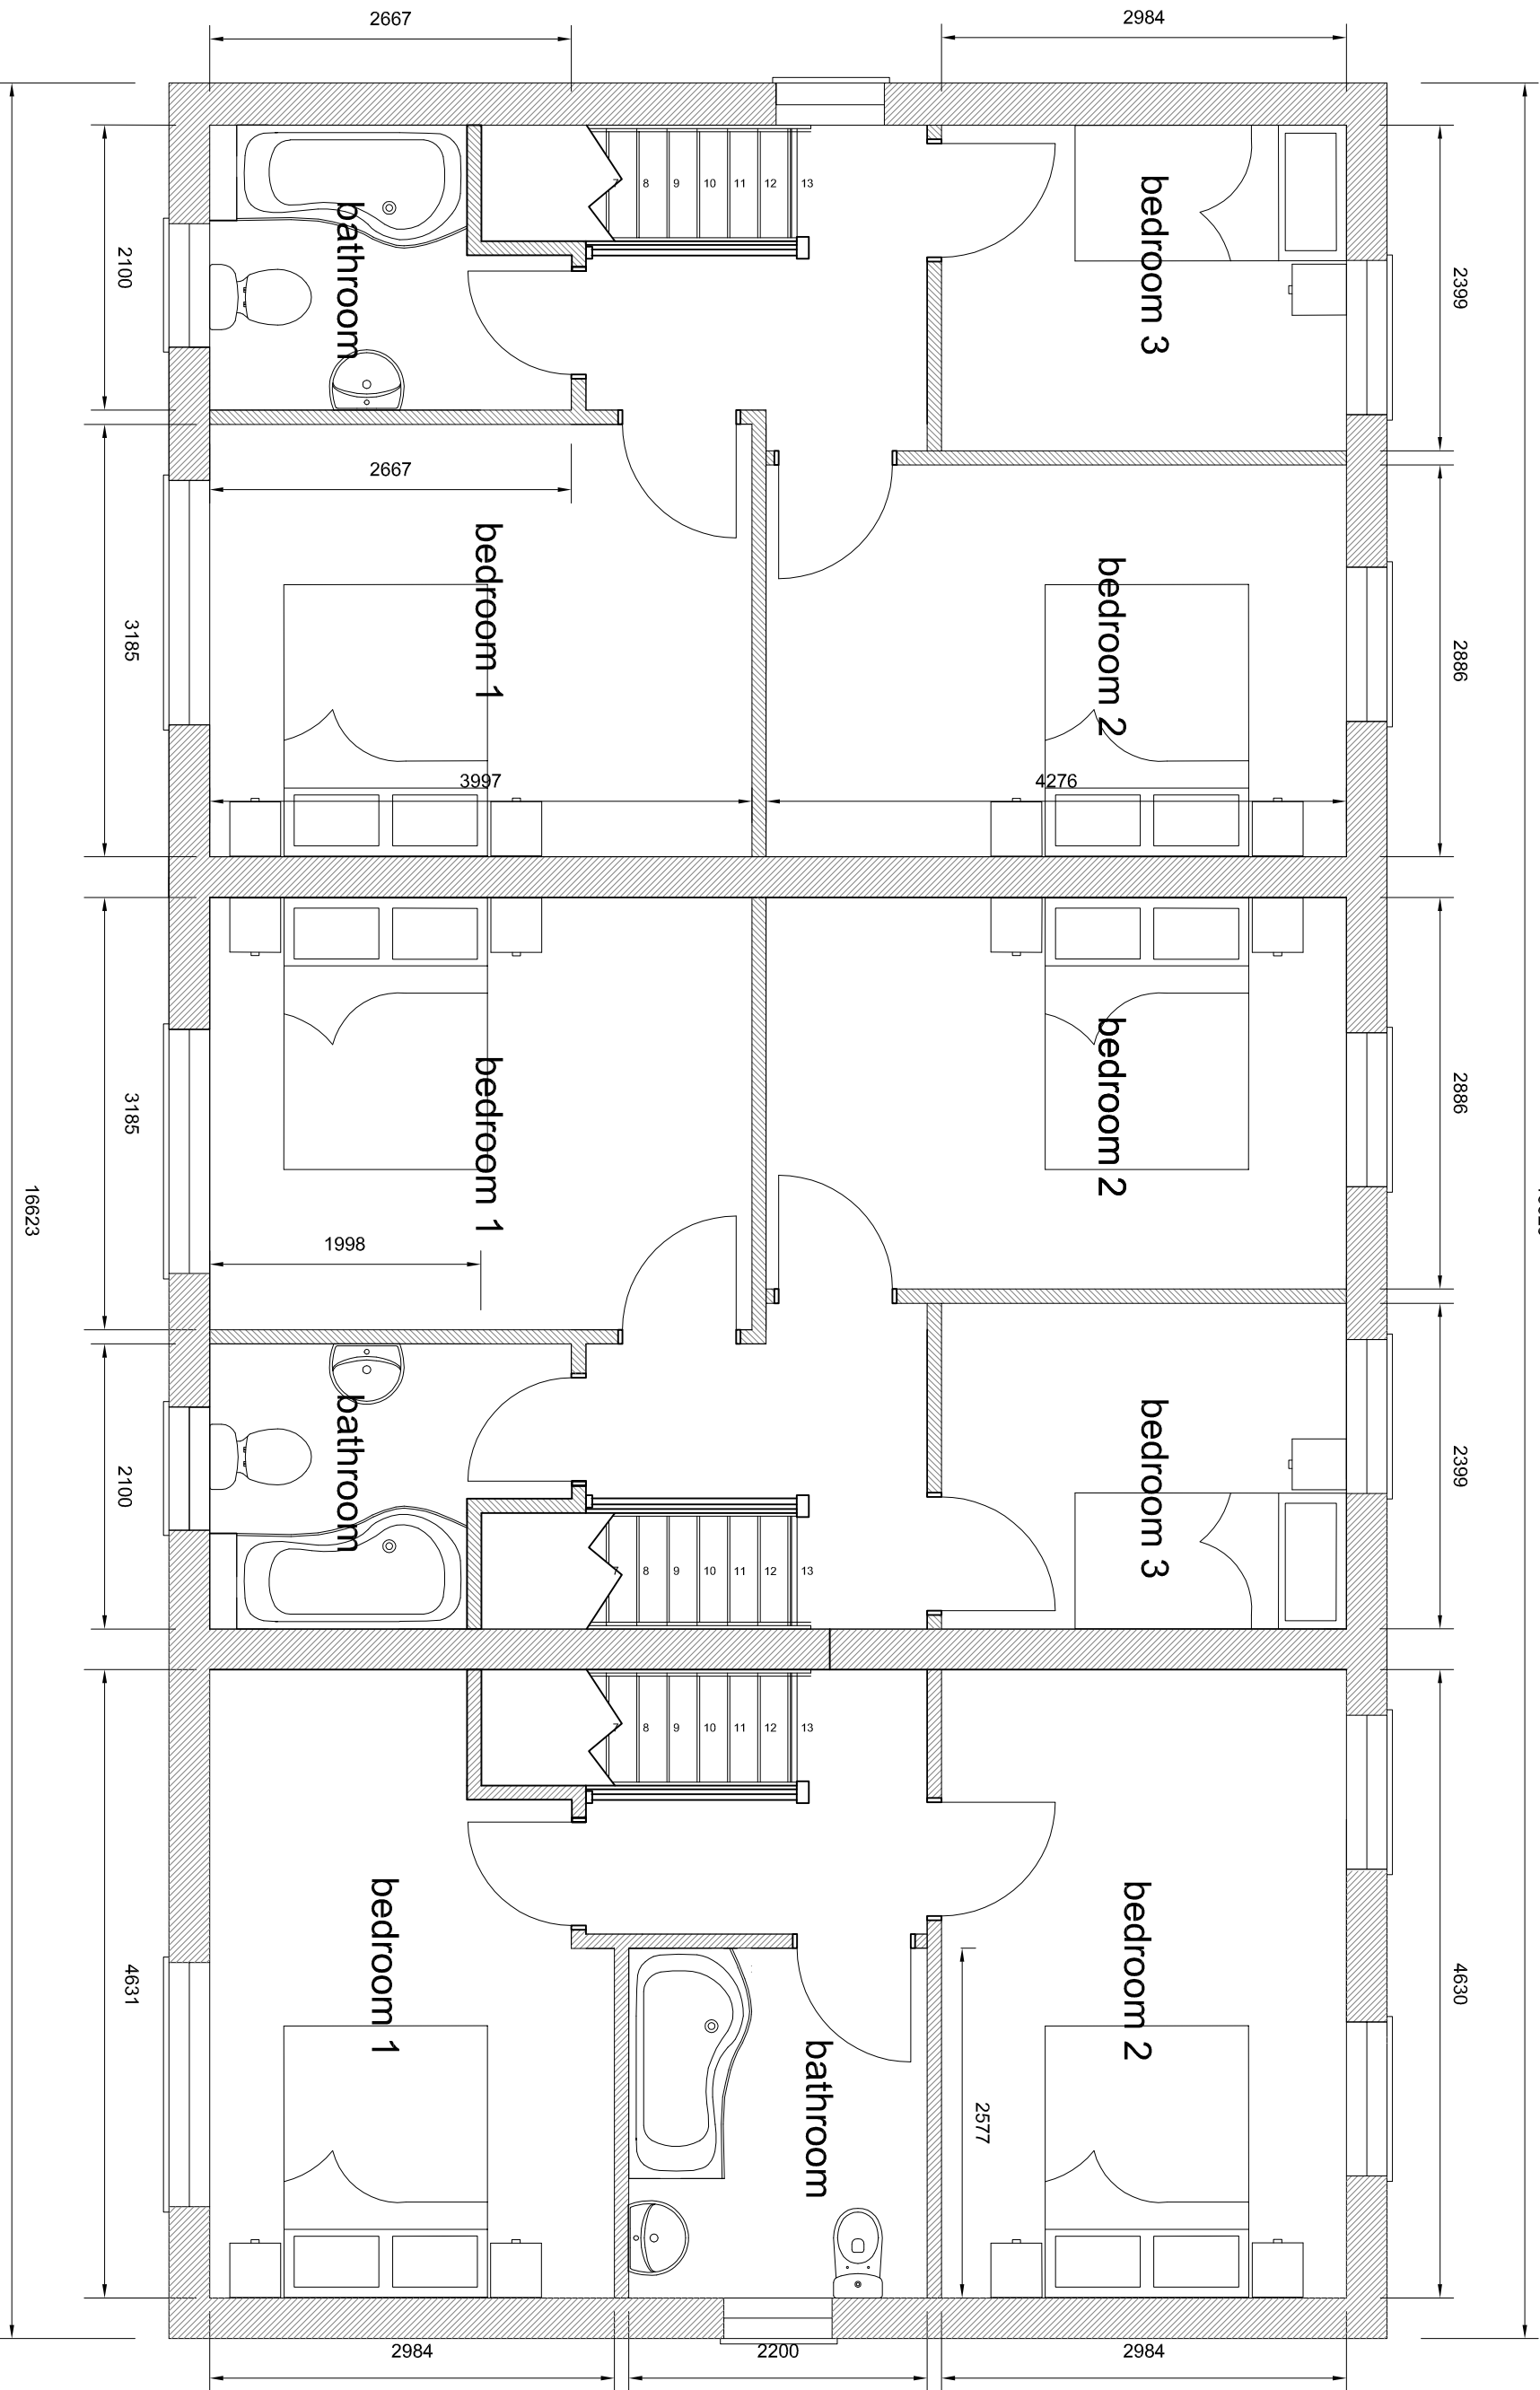

PROPOSED FIRST FLOOR PLAN

Revision	Date	Drawn	Description
Client		D & R PROPERTY SERVICES	
Project		Residential Development 32 Little London, Long Sutton	
Drawing		Planning Drawing (elevations and floor plans)	
Scale	1:250, 1:1250 @ A2	Drawn AMW	Checked TAC
		Date 09/02/2017	Date

Trevor A Day RIBA Ltd, 14 Old Fenille Road, Weston Hills, Spalding, Lincs. PE12 5DD
01766 386027
trevor@tadarchitects.co.uk



www.tadarchitects.co.uk