





Front Elevation




Side Elevation

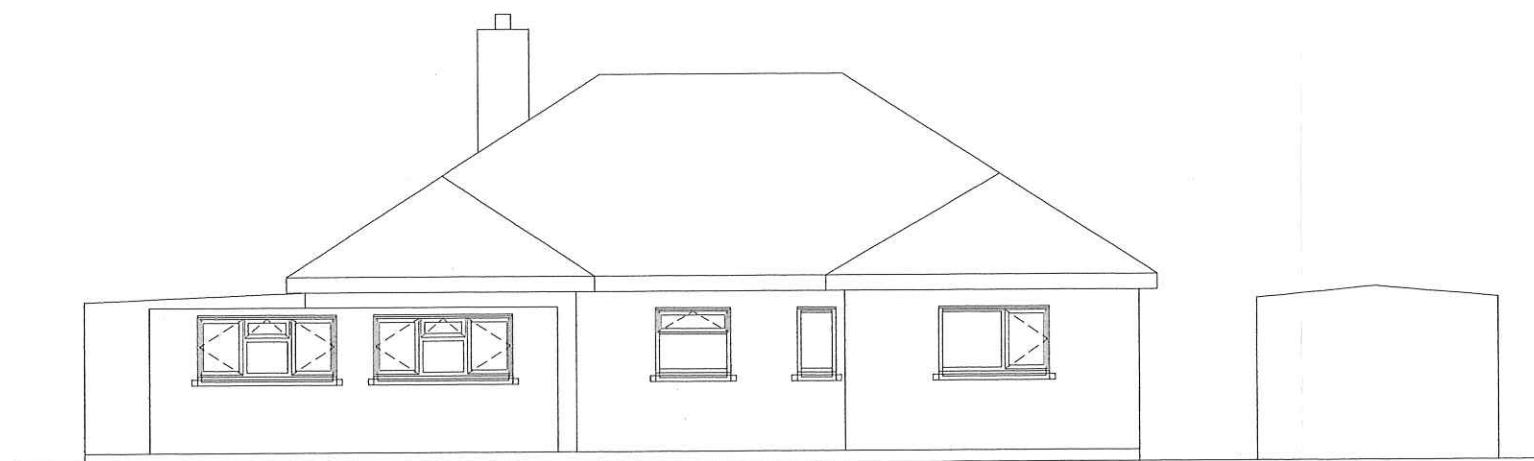

Rear Elevation

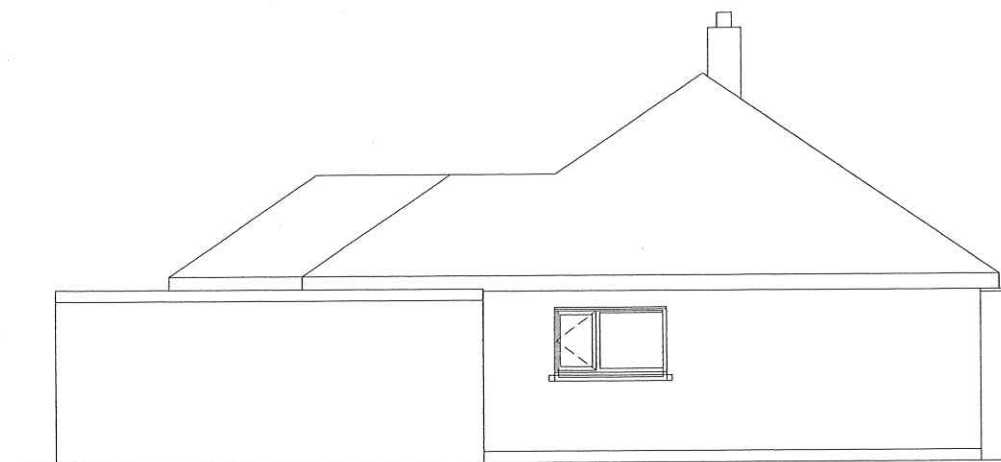

Side Elevation

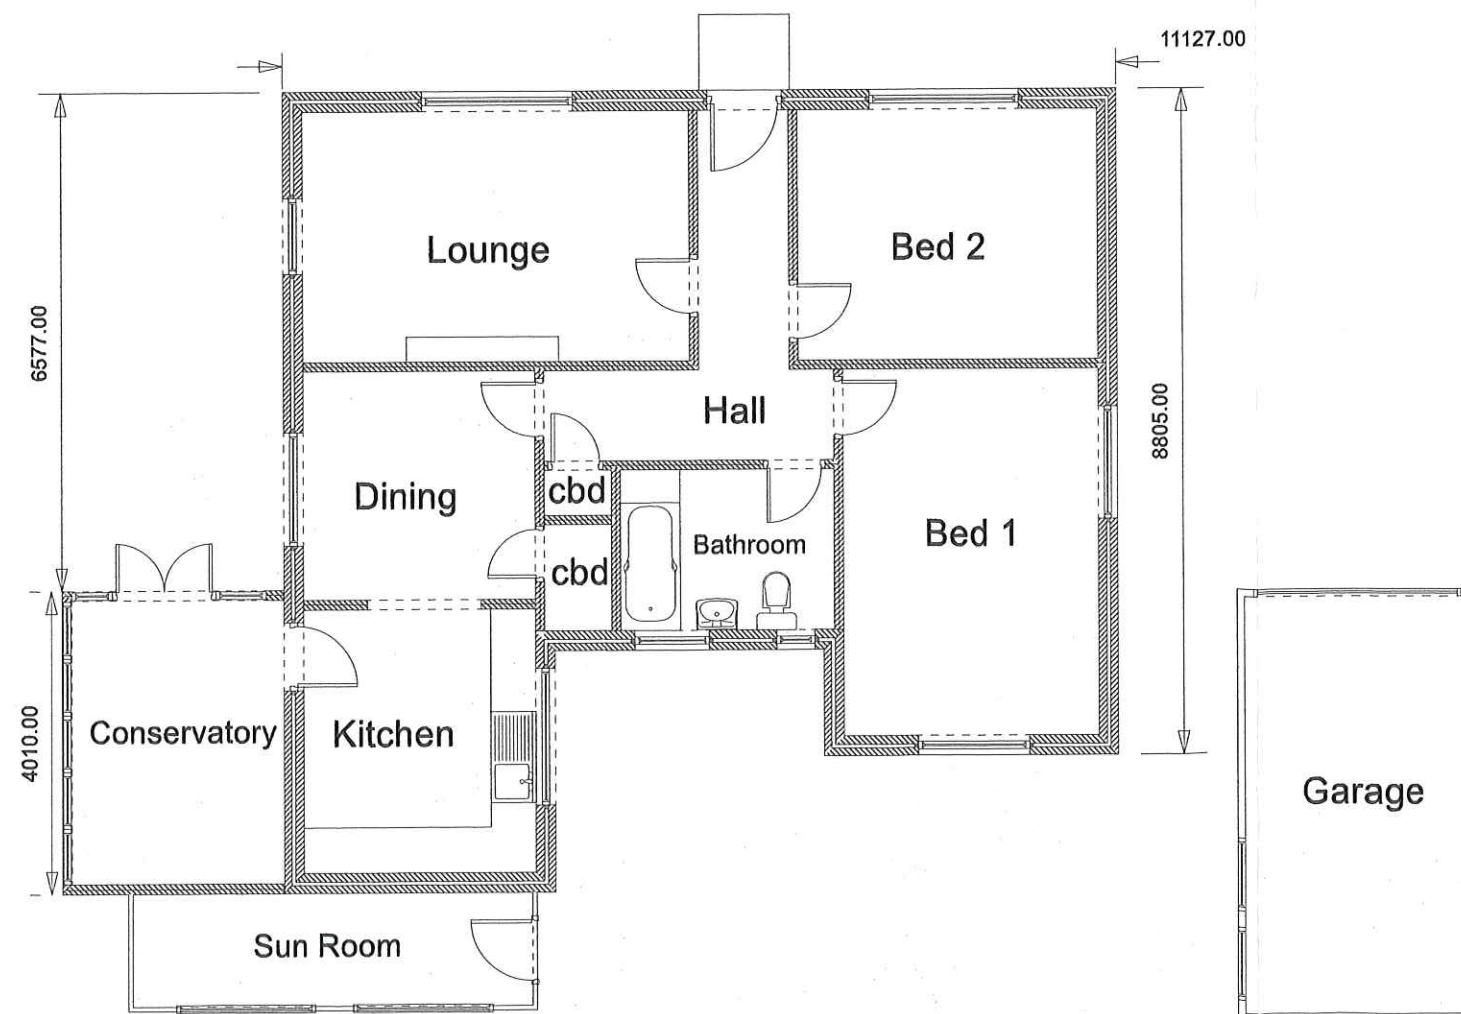

EXISTING

Plans by
Anfoss Ltd.,
87 Leverington Common,
Leverington,
Wisbech, PE13 5BH
Tel 01945 466266
mob 07836 246446
email building55@live.co.uk

Demolition of existing bungalow
and garage for
Mr & Mrs Wescombe at
145 Seagate Road,
Long Sutton,
PE12 9AD

Scale 1:100

Ref Westcombe/2021/Exst/1