


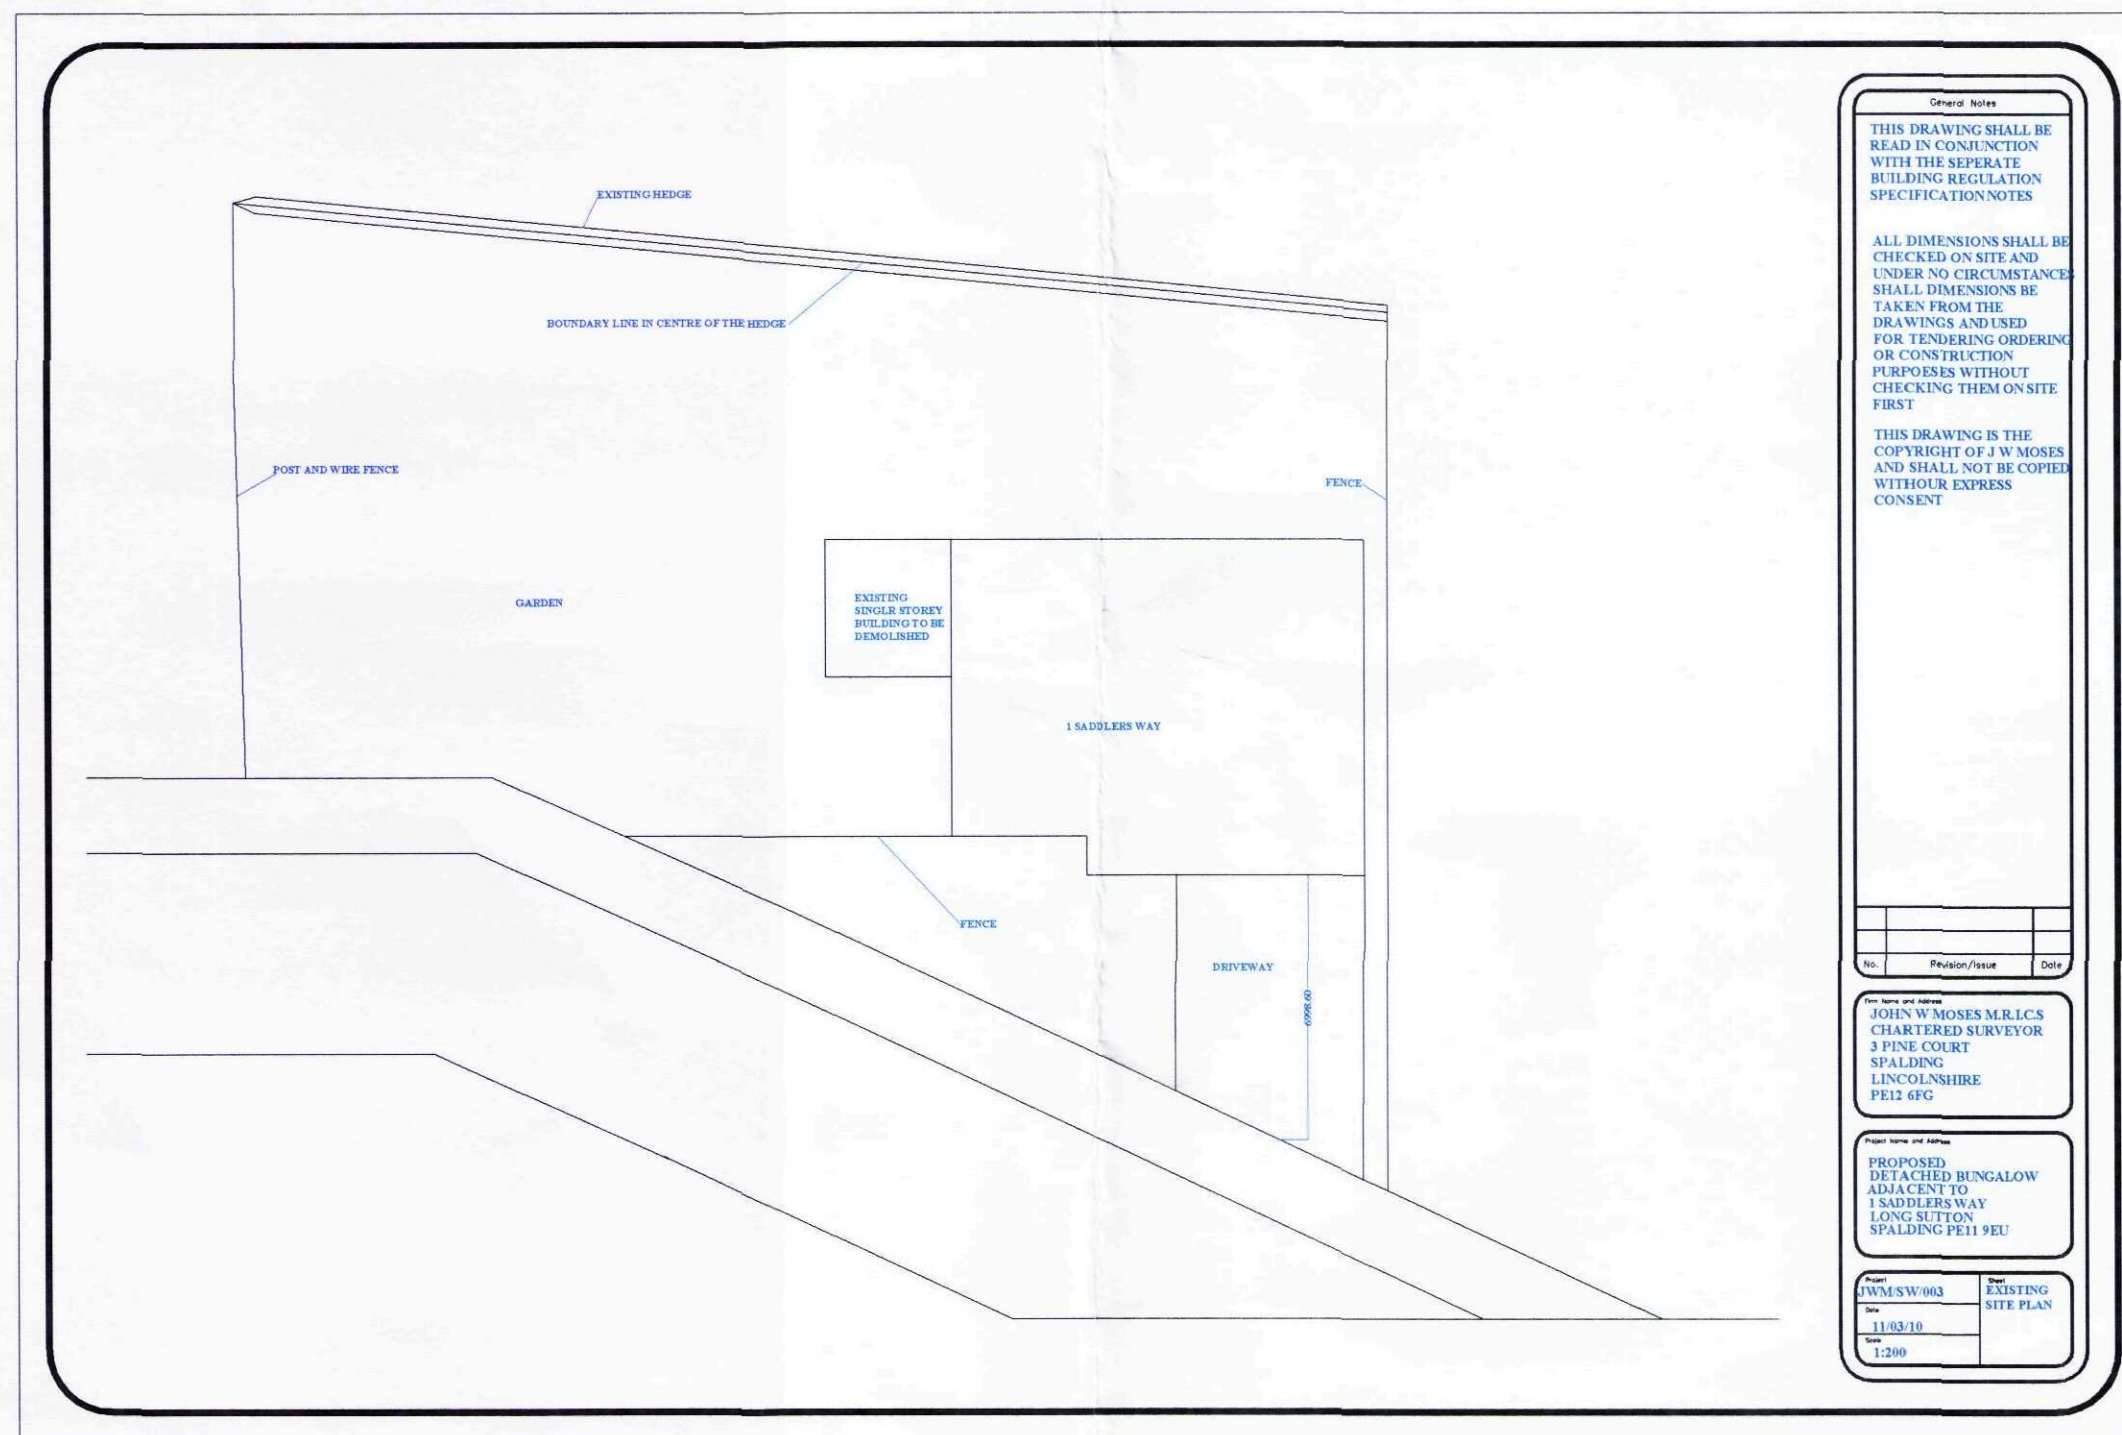

General Notes

THIS DRAWING SHALL BE READ IN CONJUNCTION WITH THE SEPERATE BUILDING REGULATION SPECIFICATION NOTES

ALL DIMENSIONS SHALL BE CHECKED ON SITE AND UNDER NO CIRCUMSTANCES SHALL DIMENSIONS BE TAKEN FROM THE DRAWINGS AND USED FOR TENDERING ORDERING OR CONSTRUCTION PURPOSES WITHOUT CHECKING THEM ON SITE FIRST

THIS DRAWING IS THE COPYRIGHT OF J W MOSES AND SHALL NOT BE COPIED WITHOUT EXPRESS CONSENT


No.	Revision/Issue	Date

Drawn by and dated:
JOHN W MOSES MRLCS
CHARTERED SURVEYOR
3 PINE COURT
SPALDING
LINCOLNSHIRE
PE12 6FC



Client Name and Address:
PROPOSED
DETACHED BUNGALOW
ADJACENT TO
1 SADDLERS WAY
LONG SUTTON
SPALDING PE11 9EU

Project JWM/SW/003	Date 11/03/10
Scale 1:200	Sheet EXISTING SITE PLAN


SHDC
Planning & Development
12 MAR 2010
Ref: 020340

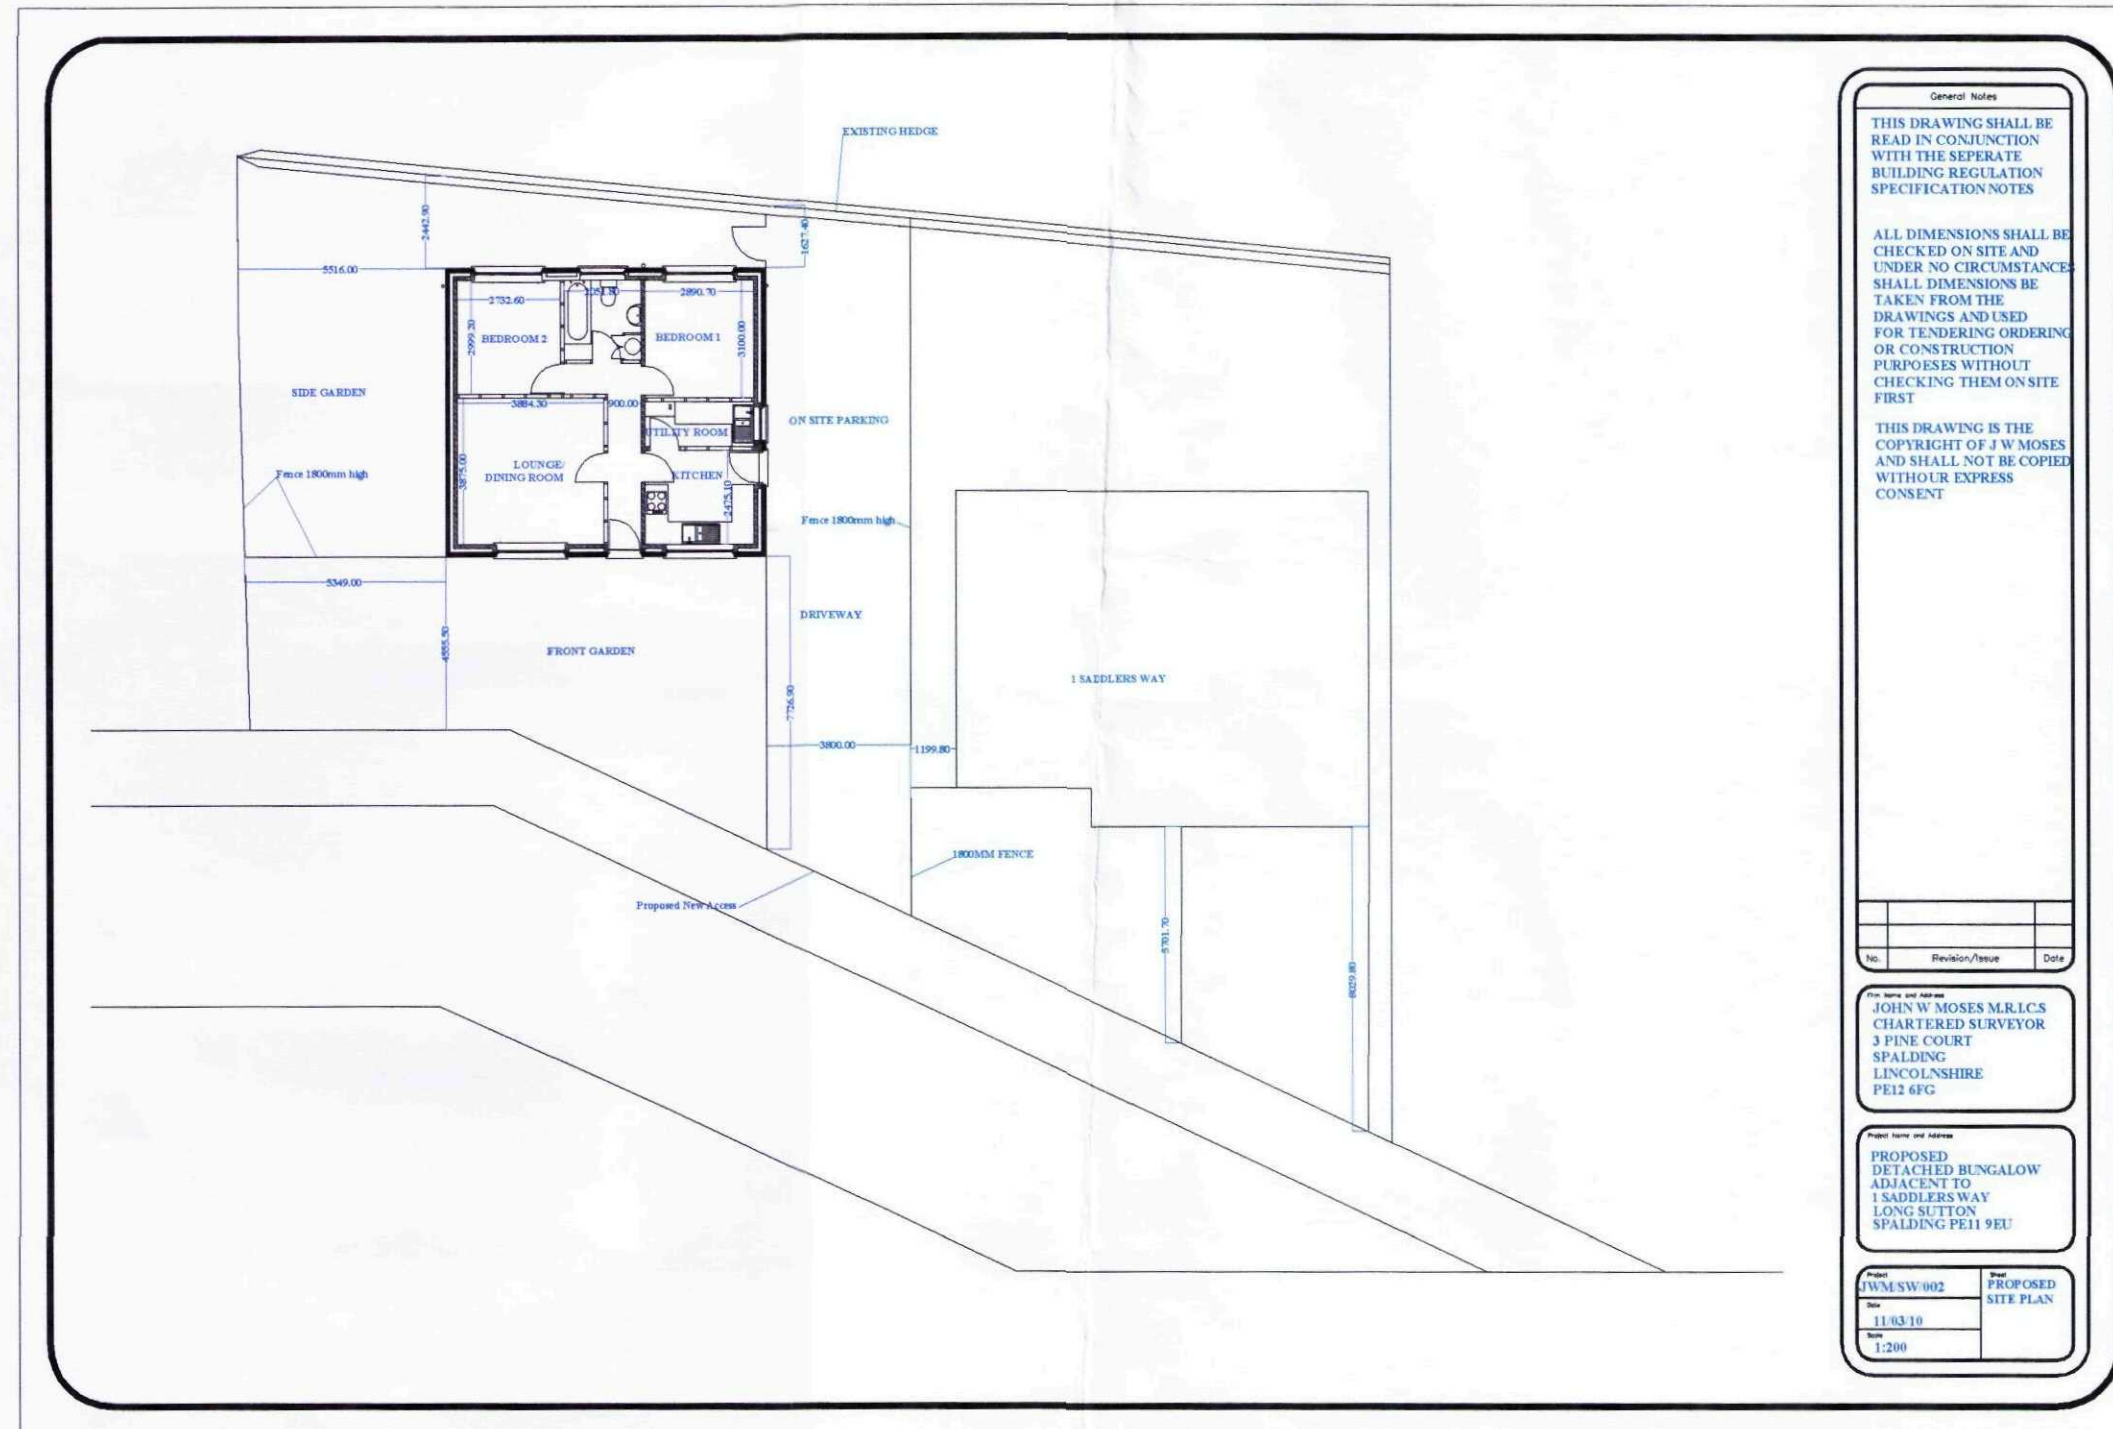

SHDC
 Planning & Development
 12 MAR 2010
 Ref: 0203-10

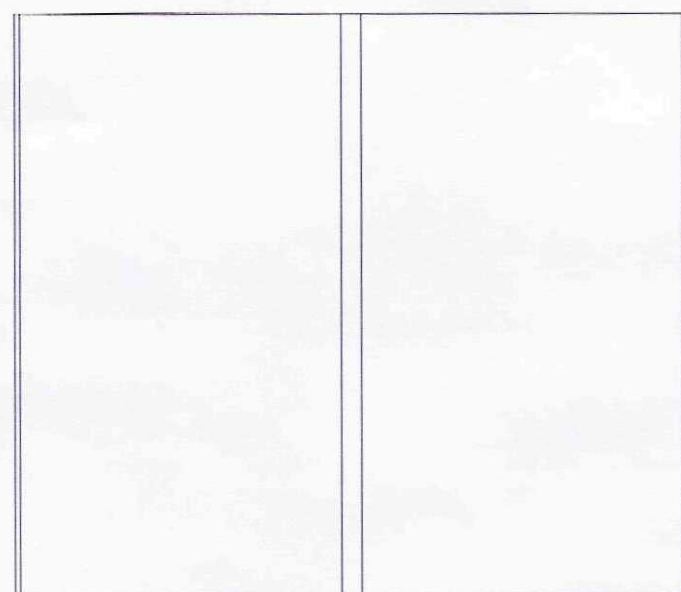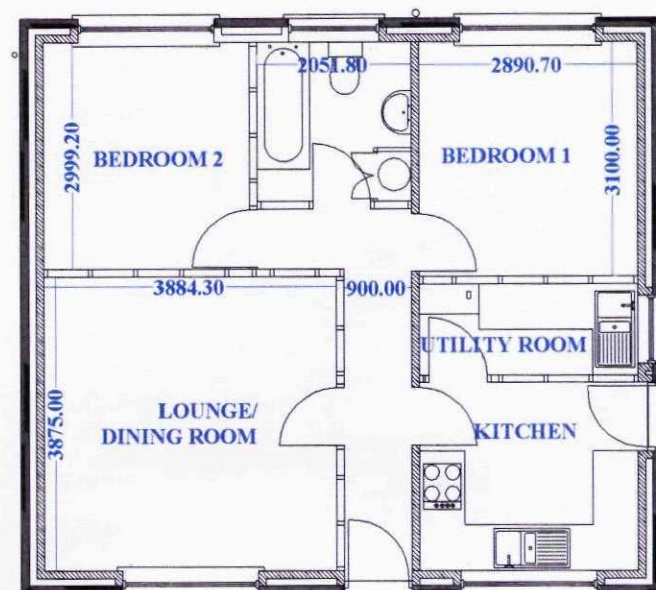


ROOF PLAN

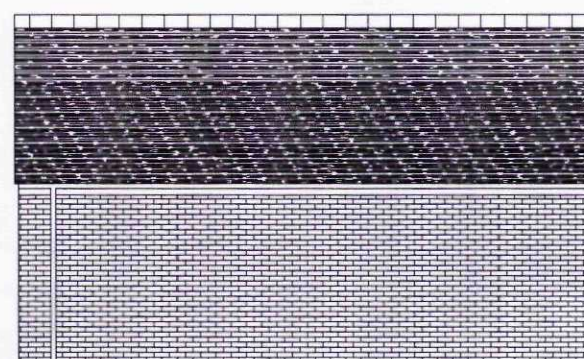

SIDE ELEVATION



FRONT ELEVATION

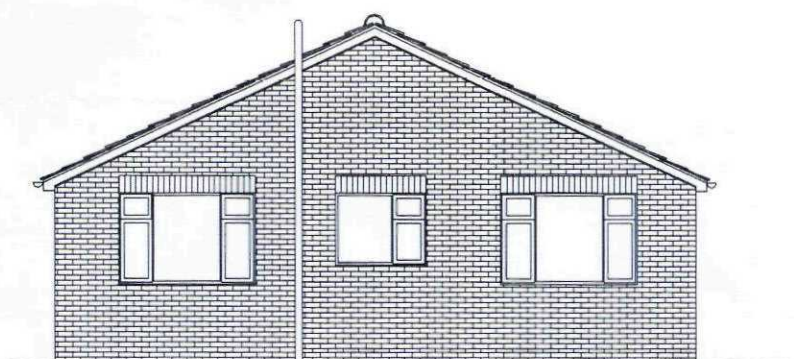

REAR ELEVATION



SIDE ELEVATION

SHDC
 Planning & Development
 12 MAR 2010
 Ref: 0203-10

General Notes

THIS DRAWING SHALL BE READ IN CONJUNCTION WITH THE SEPERATE BUILDING REGULATION SPECIFICATION NOTES

ALL DIMENSIONS SHALL BE CHECKED ON SITE AND UNDER NO CIRCUMSTANCES SHALL DIMENSIONS BE TAKEN FROM THE DRAWINGS AND USED FOR TENDERING ORDERING OR CONSTRUCTION PURPOSES WITHOUT CHECKING THEM ON SITE FIRST

THIS DRAWING IS THE COPYRIGHT OF J W MOSES AND SHALL NOT BE COPIED WITHOUTOUR EXPRESS CONSENT

No.	Revision/Issue	Date

Firm Name and Address
 JOHN W MOSES M.R.I.C.S
 CHARTERED SURVEYOR
 3 PINE COURT
 SPALDING
 LINCOLNSHIRE
 PE12 6FG

Project Name and Address
 PROPOSED
 DETACHED BUNGALOW
 ADJACENT TO
 1 SADDLERS WAY
 LONG SUTTON
 SPALDING PE11 9EU

Project JWM/SW/001	Sheet PROPOSED PLANS & ELEVATIONS
Date 11/03/10	
Scale 1:100	



Ordnance Survey, (c) Crown Copyright 2010. All rights reserved. Licence number 100020449

SHDC
Planning & Development
12 MAR 2010
Ref: 0203-10

General Notes

THIS DRAWING SHALL BE READ IN CONJUNCTION WITH THE SEPERATE BUILDING REGULATION SPECIFICATION NOTES

ALL DIMENSIONS SHALL BE CHECKED ON SITE AND UNDER NO CIRCUMSTANCES SHALL DIMENSIONS BE TAKEN FROM THE DRAWINGS AND USED FOR TENDERING ORDERING OR CONSTRUCTION PURPOSES WITHOUT CHECKING THEM ON SITE FIRST

THIS DRAWING IS THE COPYRIGHT OF J W MOSES AND SHALL NOT BE COPIED WITHOUR EXPRESS CONSENT

No.	Revision/Issue	Date

Firm Name and Address

JOHN W MOSES M.R.I.C.S
CHARTERED SURVEYOR
3 PINE COURT
SPALDING
LINCOLNSHIRE
PE12 6FG

Project Name and Address

PROPOSED
DETACHED BUNGALOW
ADJACENT TO
1 SADDLERS WAY
LONG SUTTON
SPALDING PE11 9EU

Project JWM/SW/004	Sheet SITE PLAN
Date 11/03/10	
Scale 1:1250	