



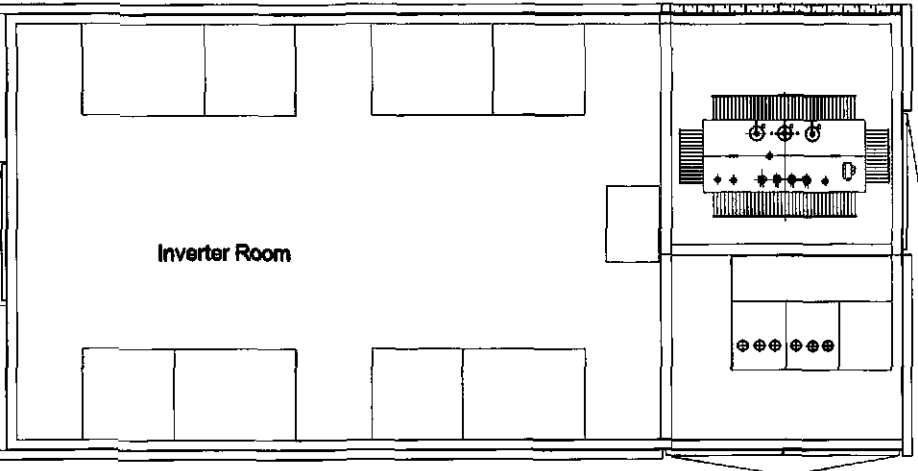

Plan


A

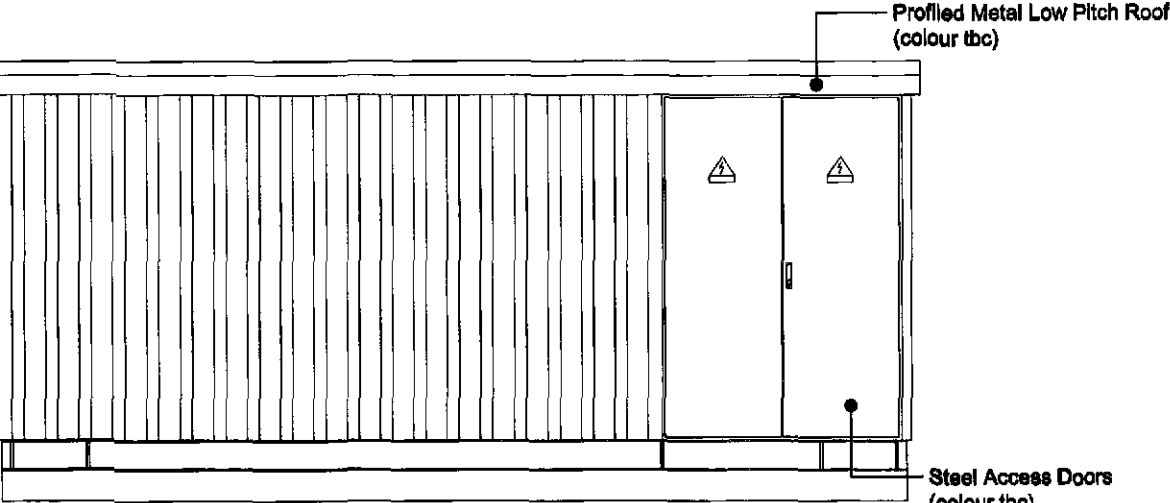

Elevation A

B


Refer to dwg 703.PL.02
For Location

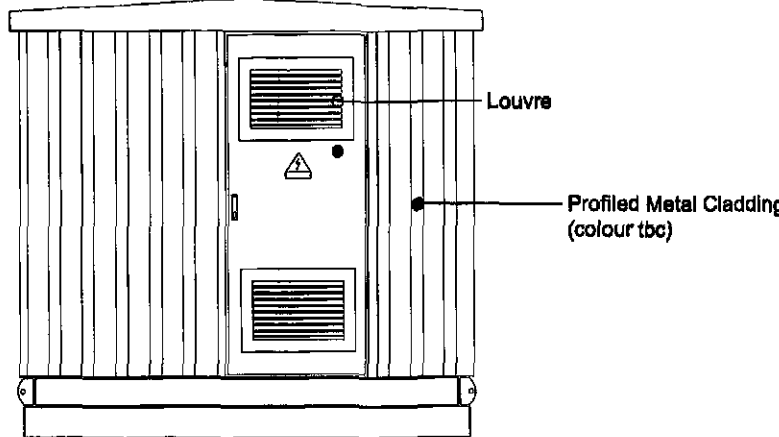


Elevation B

SHDC
Planning & Development
18 MAR 2011
Ref: 0206-11


REV	DATE	BY	CHKD
1	22.02.11	JR	RE
2			
3			
4			
5			
6			
7			
8			
9			
10			

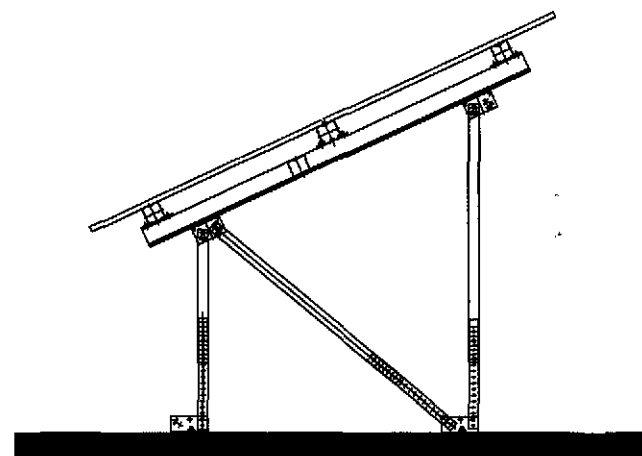


East Elevation

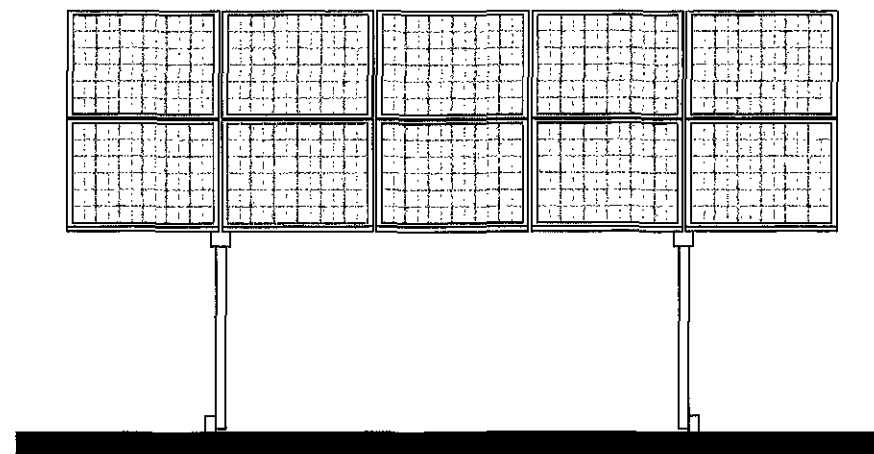


South Elevation

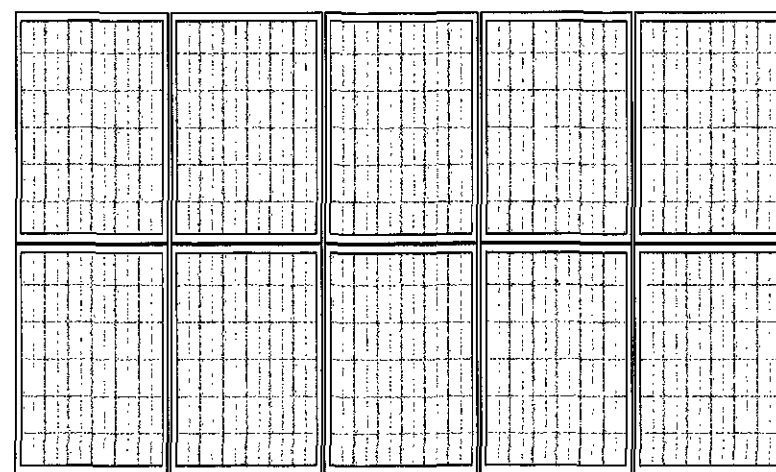

Plan

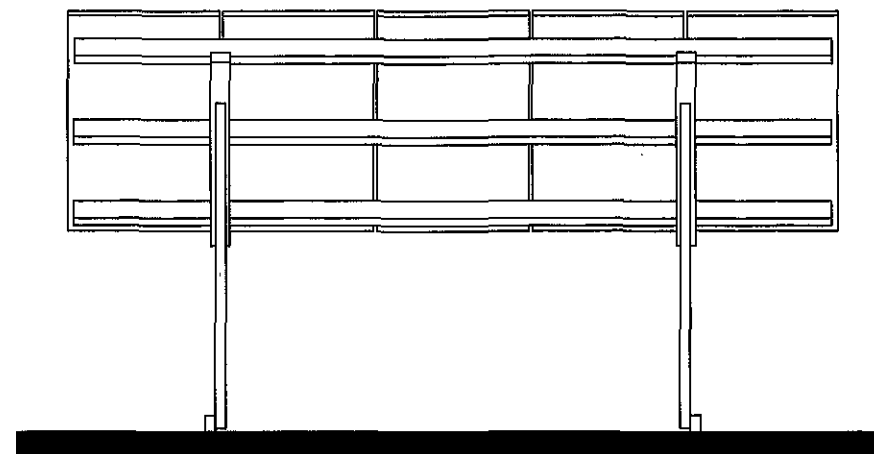


North Elevation

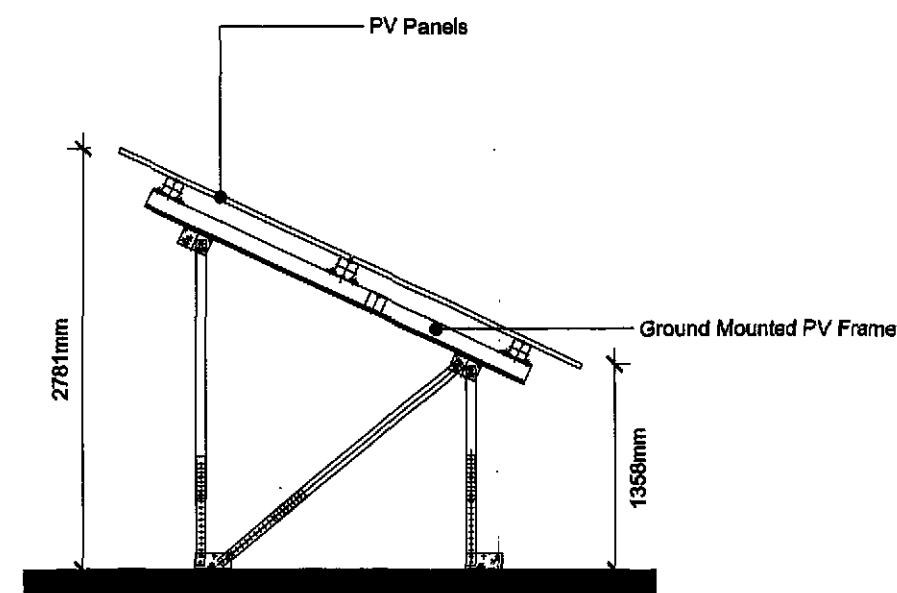

West Elevation

SHDC
Planning & Development
18 MAR 2011
Ref: 0206-11

KEY

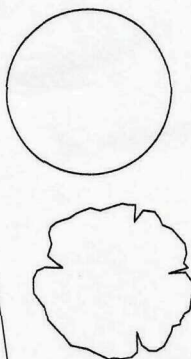

Retained Tree

New Apple Trees
(Selected Heritage Varieties)

Overhead high voltage electricity cable

9 metre easement to IDB drain

2m high earth bunding to perimeter
with Dog Rose (Rosa Canina) hedge

Service margin to Photovoltaic array's

Agricultural vehicle access to fields maintained

2.0m high chainlink security fence

THE SOLAR PARK
(Planning Approval H11-0817-10)

Photovoltaic array's

Inverter Houses

National Grid connection

Existing mature apple trees

Existing right of way to be used for
Solar Park Extension maintenance

THE BUTTERFLY & WILDLIFE PARK



9 Hoddings Way, Long
Spalding, Lincs, PE
Tel: (01406) 364 64
Fax: (01406) 364 4
msearch@searcharchitects.co.uk
www.searcharchitects.co.uk

LOCATION
The Butterfly & Wildlife Park, Long
Sutton

PROJECT
Proposed Solar Park Extension

CLIENT
Moor Solar Ltd

SCALE
1:500 @ A1

DRAWING
Site Layout
DRAWING NO.
703.PL.02
DRAWN
JR
DATE
22.02.2011
CHECKED
RE

REVISION
15.03.11
JR
Planning application



SHDC
Planning & Development
18 MAR 2011
Ref: 020511

9 Hoddins Way, Long Sutton,
Spalding, Lincs. PE12 9JB
Tel: (01406) 364 646
Fax: (01406) 364 471
mlearch@searcharchitects.co.uk
www.searcharchitects.biz



Proposed Solar Park Extension


SCALE
1:1250 @ A1

CLIENT
Moor Solar Ltd


LOCATION
The Butterfly & Wildlife Park, Long Sutton

REVISION	DATE	BY	REASON
1	15.03.11	JR	Planning application
2			
3			
4			
5			
6			
7			
8			
9			
10			


DRAWING
Location Plan
DRAWING NO.
703.PL.01
DRAWN
JR
CHECKED
RE
DATE
22.02.2011

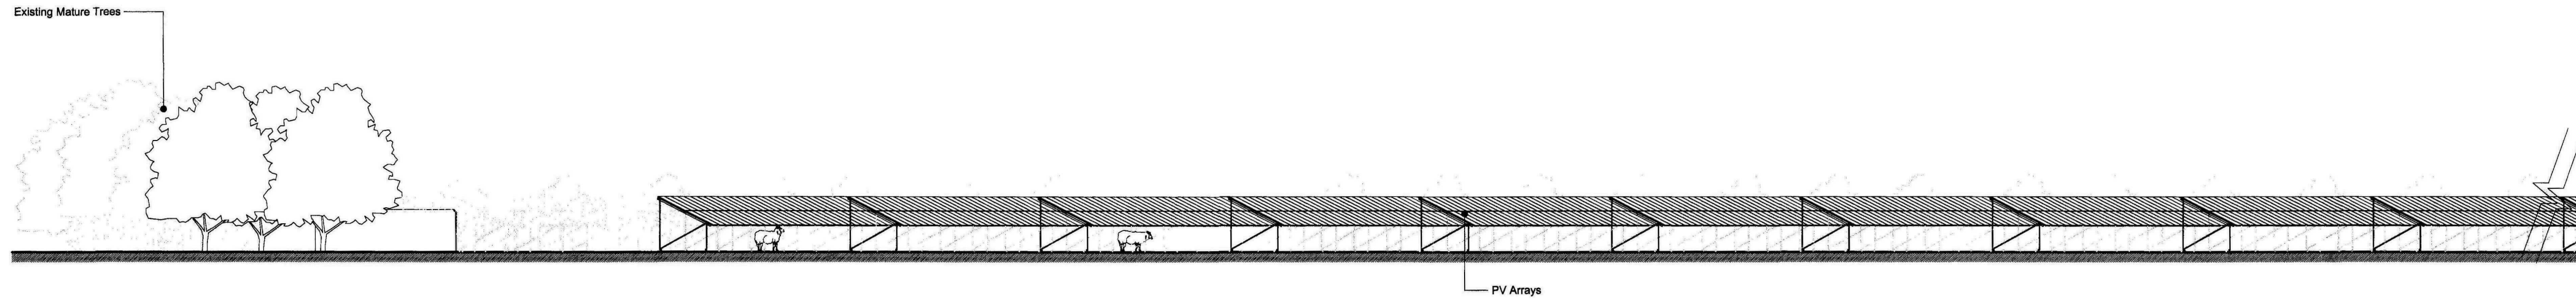


Section A-A

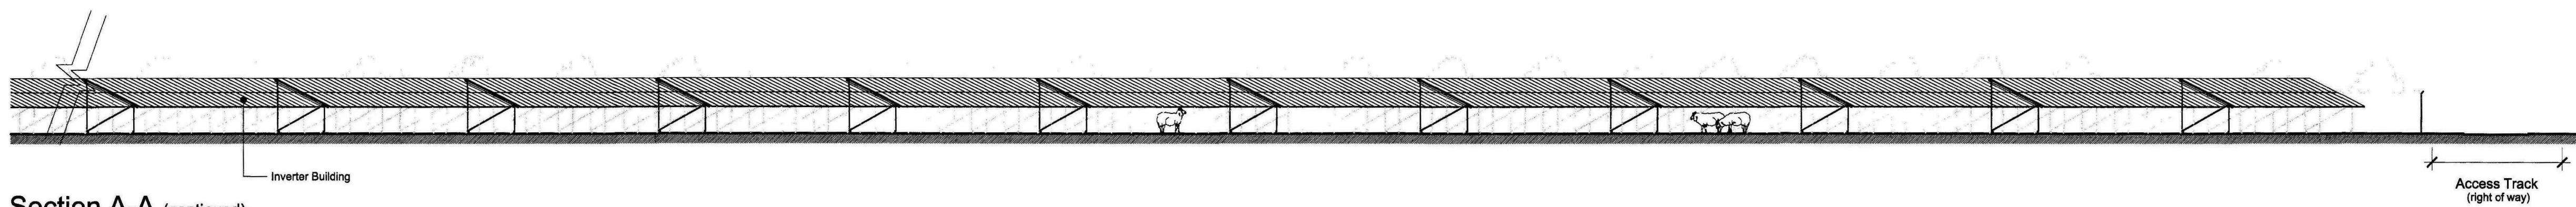

Section A-A (continued)

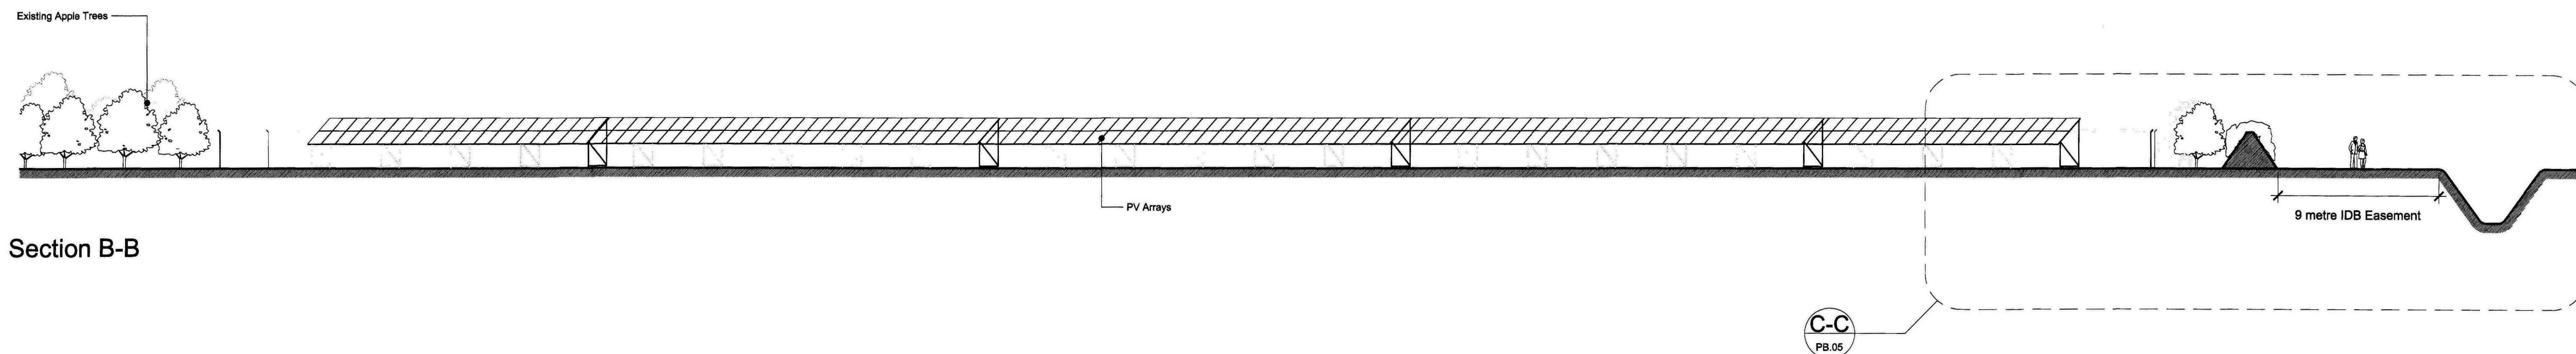

Section B-B

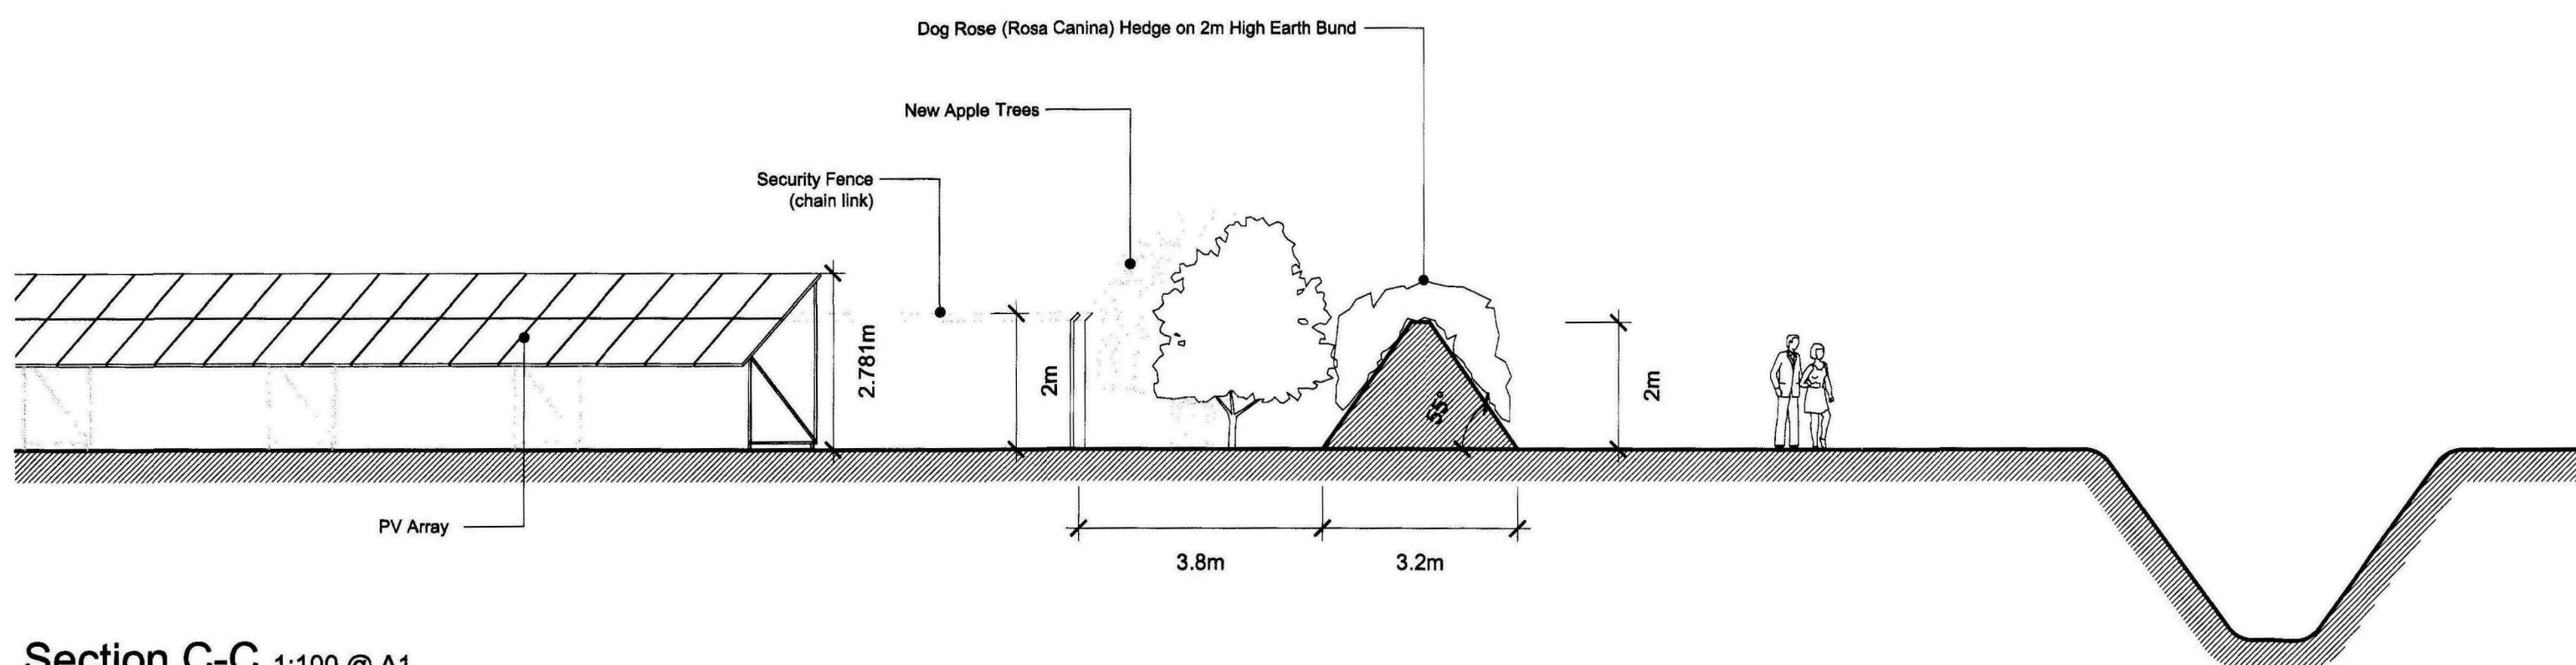

Section C-C 1:100 @ A1

SHDC
Planning & Development
18 MAR 2011
Ref: 022011

SEARCH
ARCHITECTS
9 Hoddins Way, Long Sutton,
Spalding, Lincs. PE12 9JB
Tel: (01406) 364 646
Fax: (01406) 364 471
msearch@searcharchitects.co.uk
www.searcharchitects.biz

LOCATION
The Butterfly & Wildlife Park, Long
Sutton

PROJECT
Proposed Solar Park Extension

SCALE
1:200 @ A1

CLIENT
Moor Solar Ltd

REVISION	DATE	BY	CHKD
1	15.03.11	JR	
2			
3			
DRAWING
Site Section
DRAWING NO.
703.PB.04
DRAWN
JR
CHECKED
RE
DATE
22.02.2011