




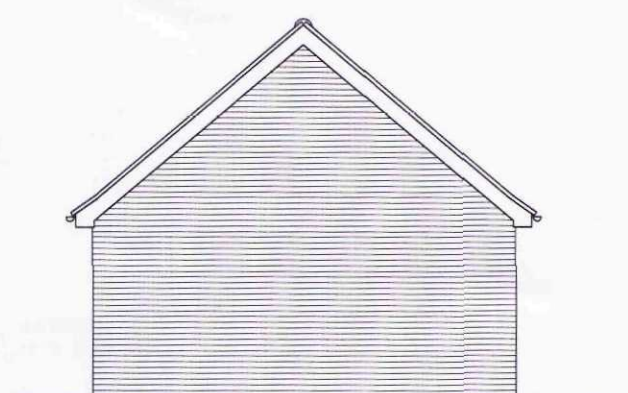


NORTH - WEST ELEVATION

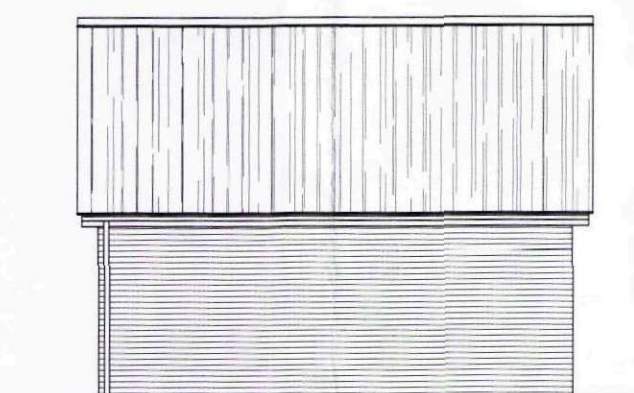


SOUTH - WEST ELEVATION

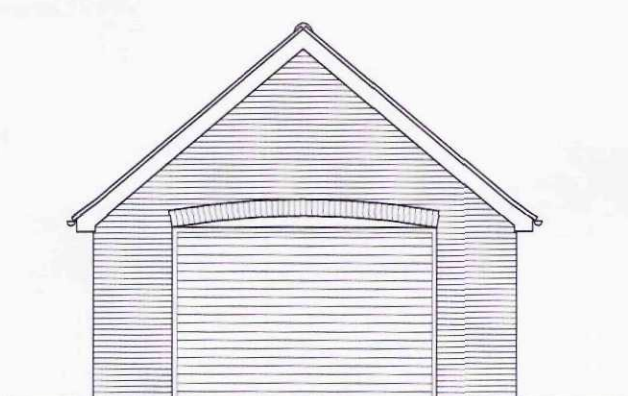


SOUTH - EAST ELEVATION

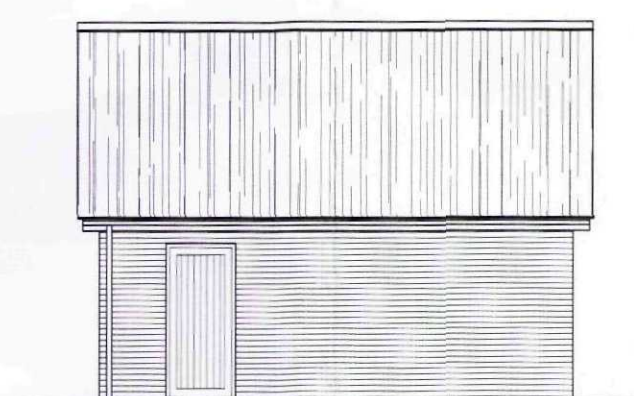


NORTH - EAST ELEVATION

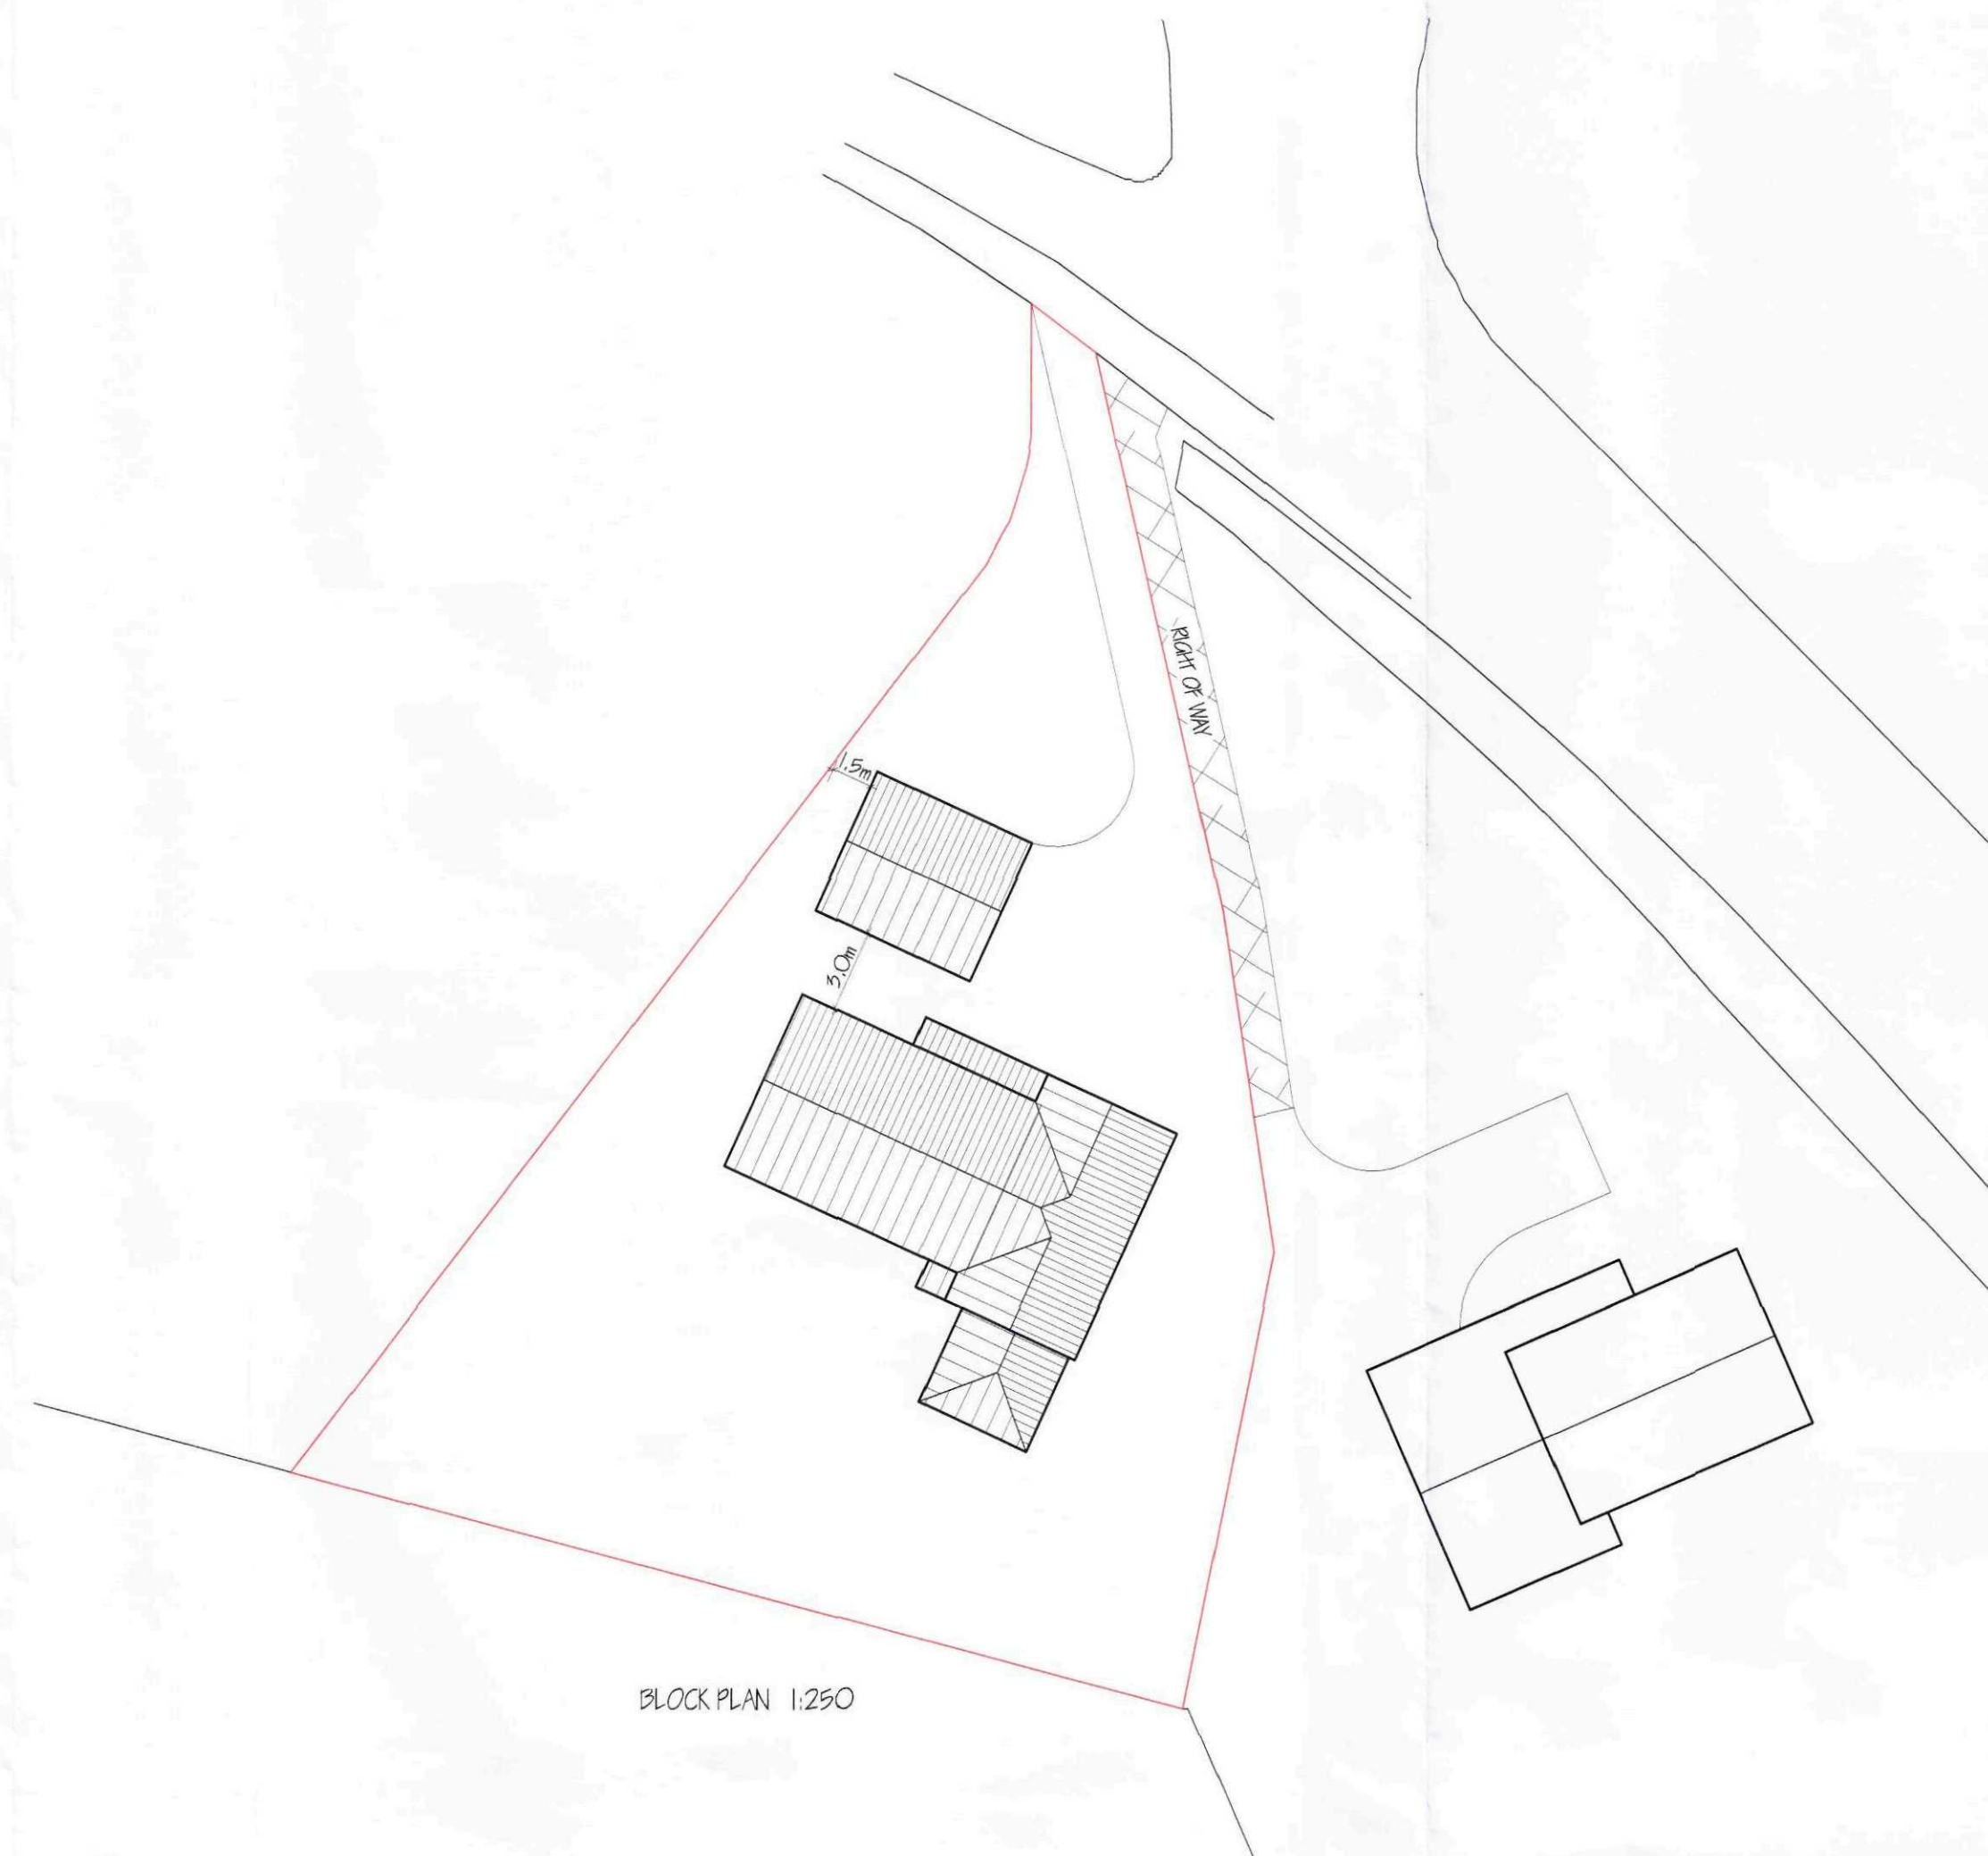


BLOCK PLAN 1:250

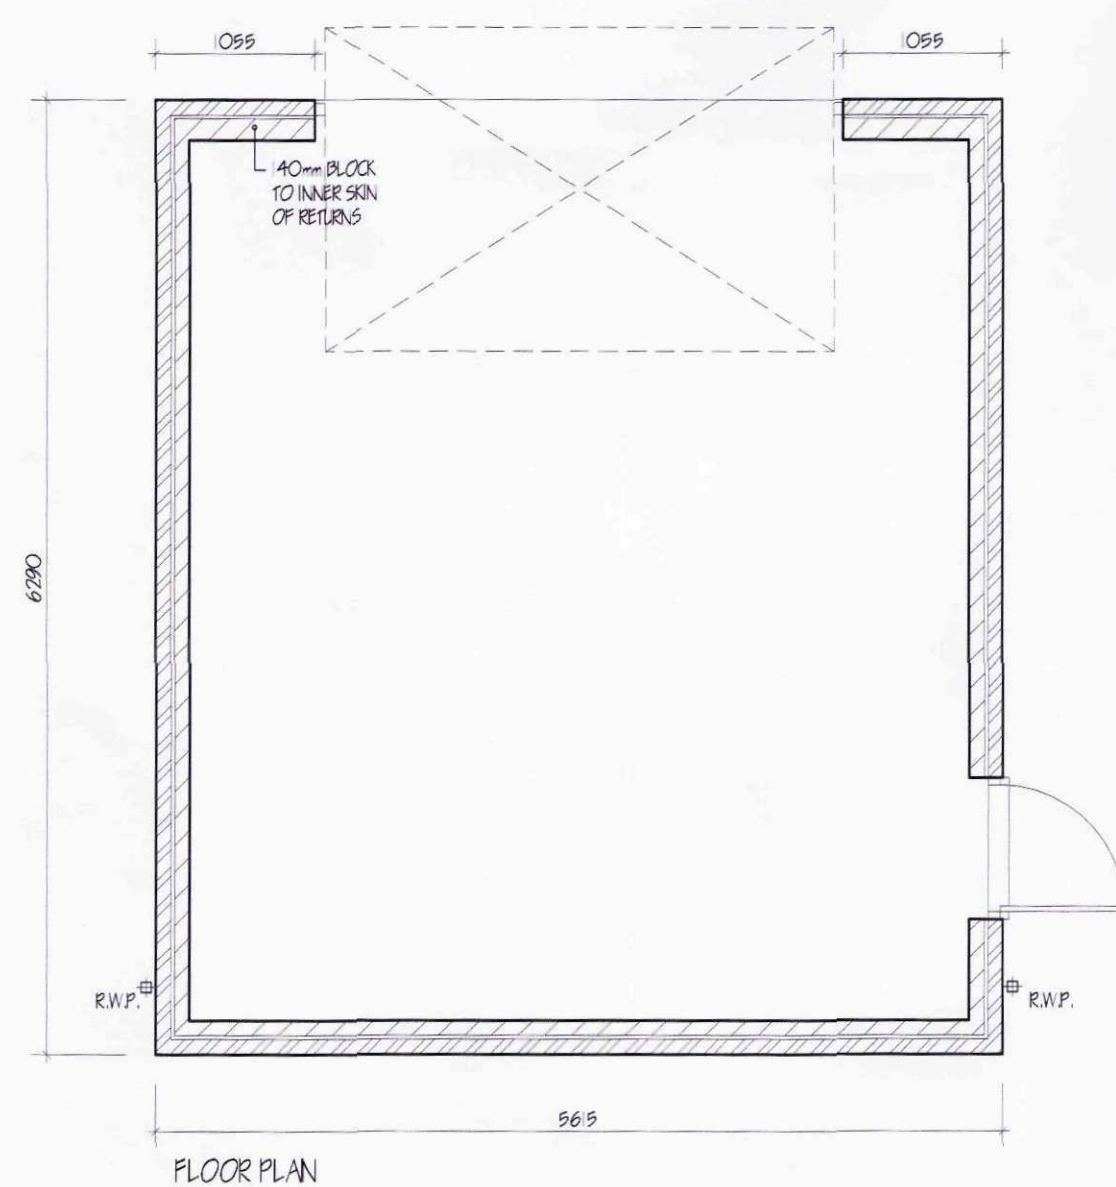

FLOOR PLAN

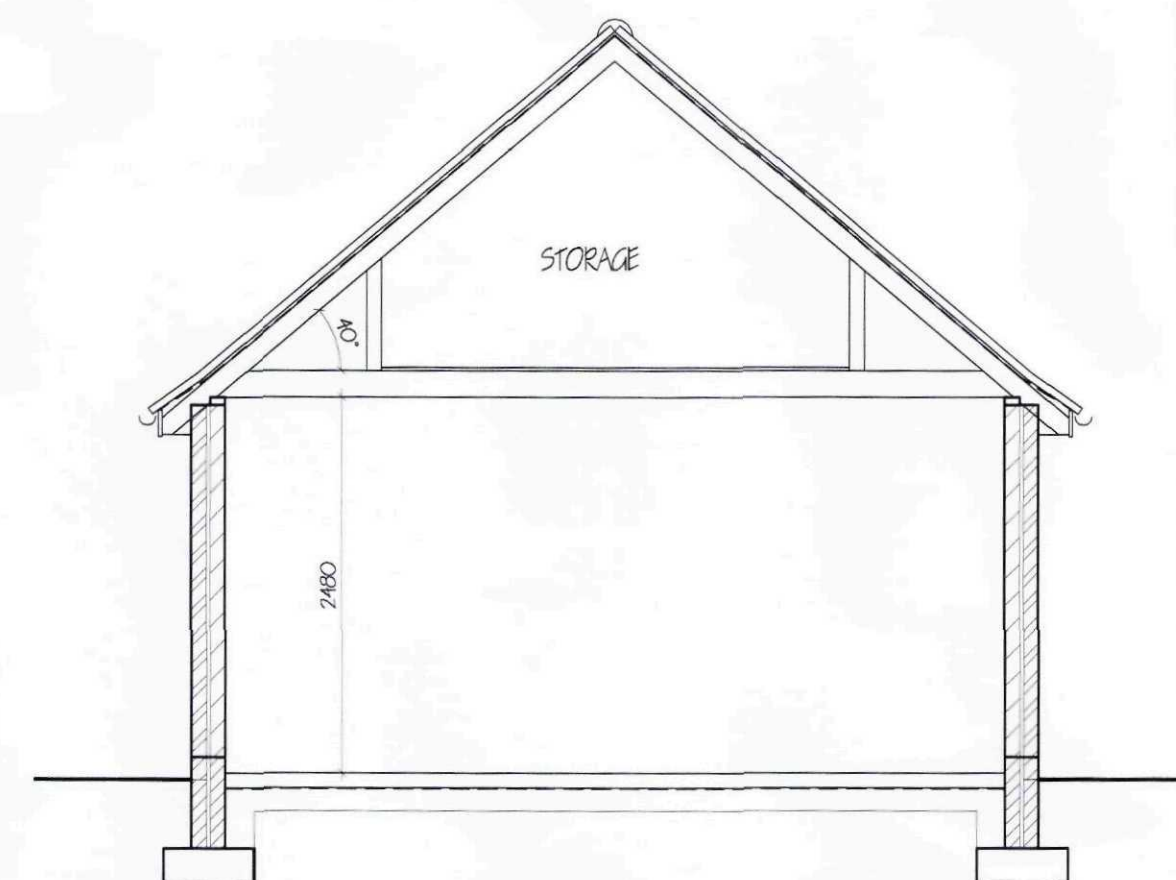

SECTION

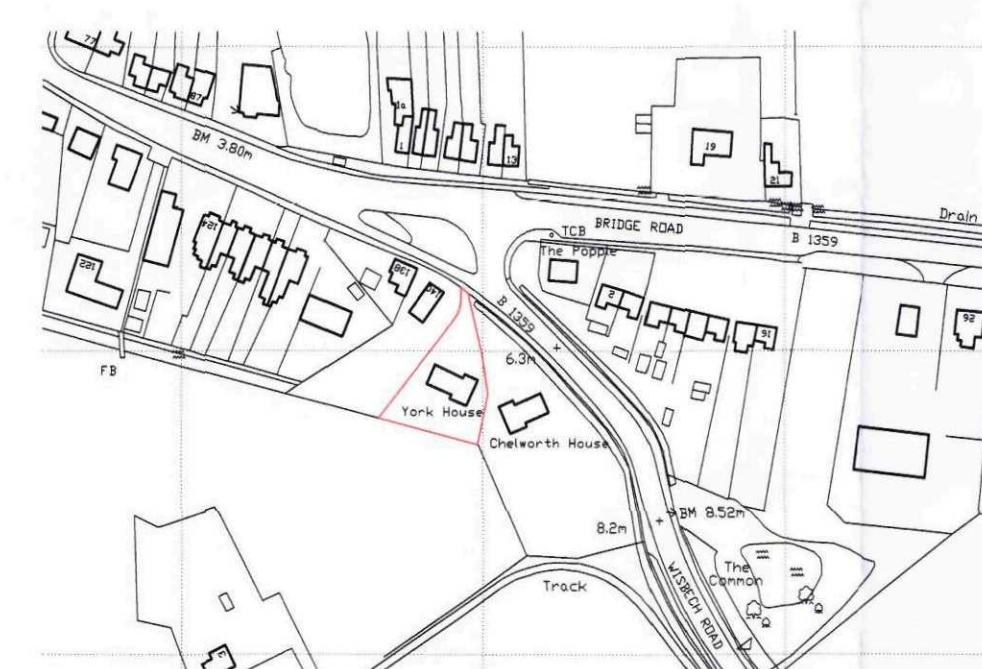

LOCATION PLAN 1:2500

AMENDED PLAN
Ref:

Planning Department
12 MAY 2010
Ref: 0208-10

revision	date	init.	revision details



COOPER
ARCHITECTURAL
DESIGN
50 WINSOVER ROAD
SPALDING, Lincs PE11 1HA
Tel: 01775 711174
Mobile: 07808 125 778
E-MAIL: c.a.d@btconnect.com

Client:
MR & MRS M WILSON

Project:
PROPOSED GARAGE
1 WISBECH ROAD
LONG SHUTON
Lincs
PE12 9AG

Drawing:

Scale 1:50 1:100	Drawing No. 1006-01
Date FEB. 10	Drawn J.C.